


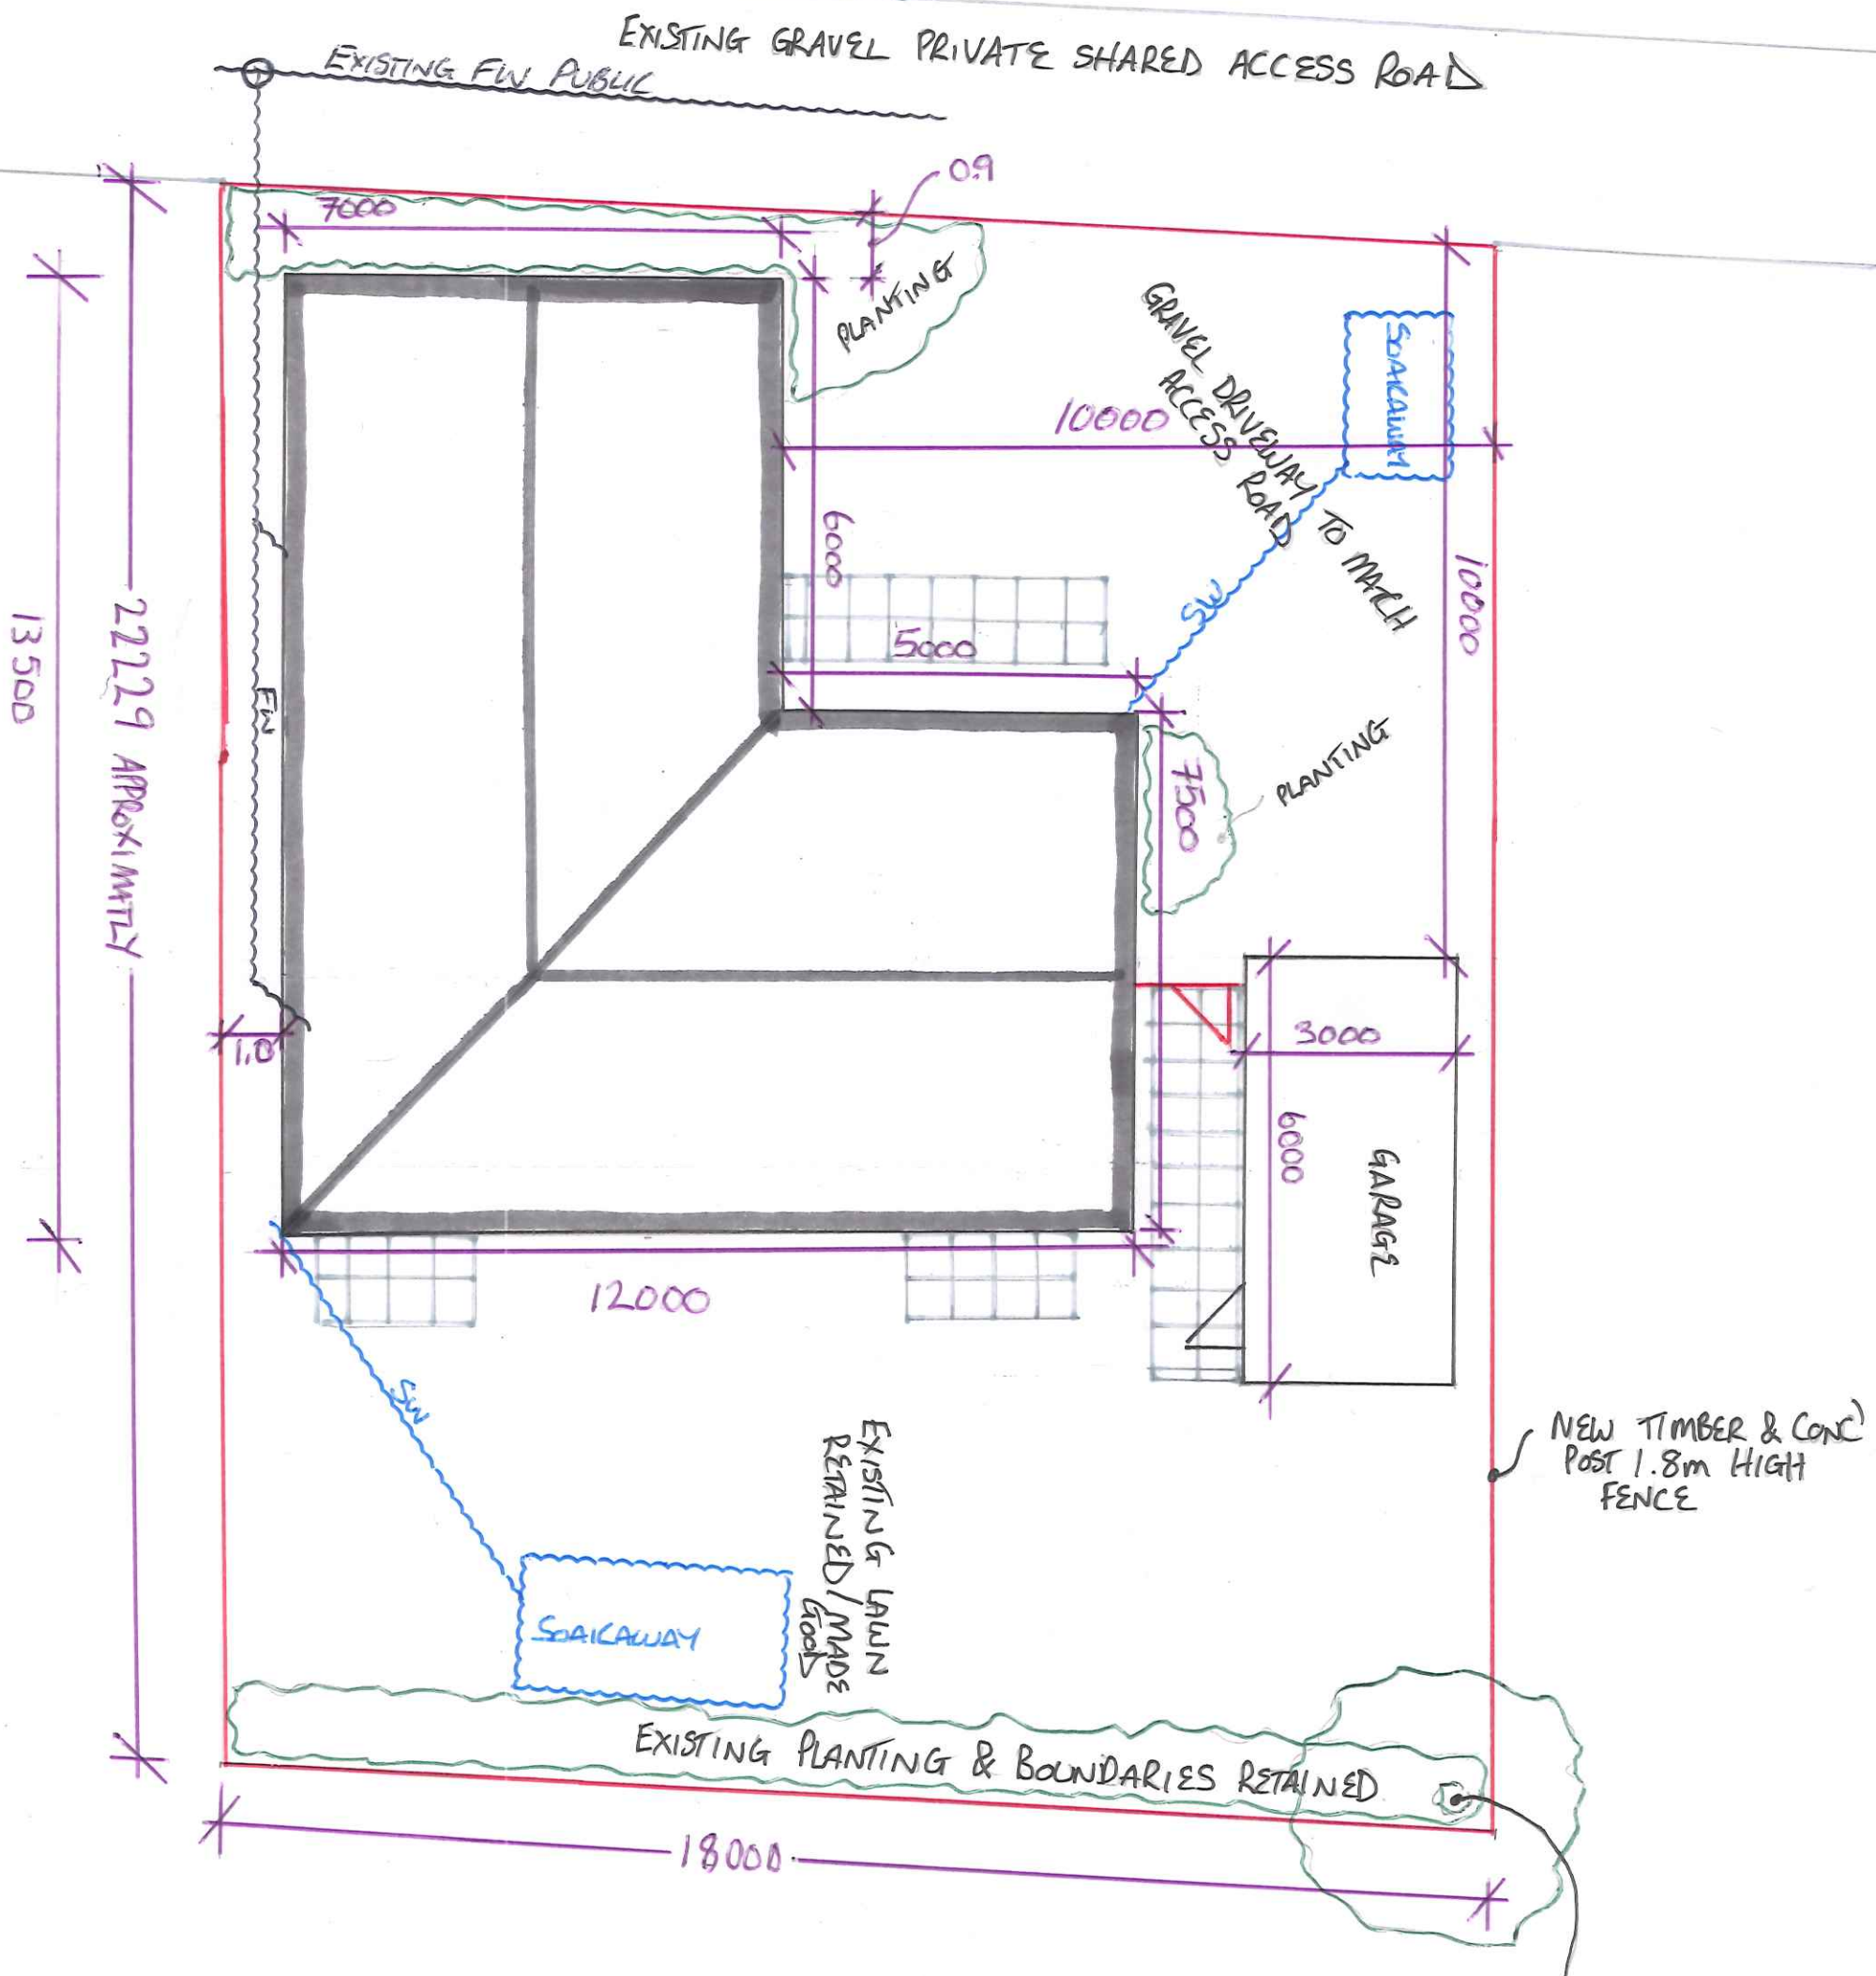

DRAWING SCALE 1:100

DRAWING NR: 001

BLOCK PLAN

GOXHILL, DONINGTON, PE11 4SZ