




Black levels are existing

Green levels are proposed

NOTE: Levels are taken and proposed against an on site datum

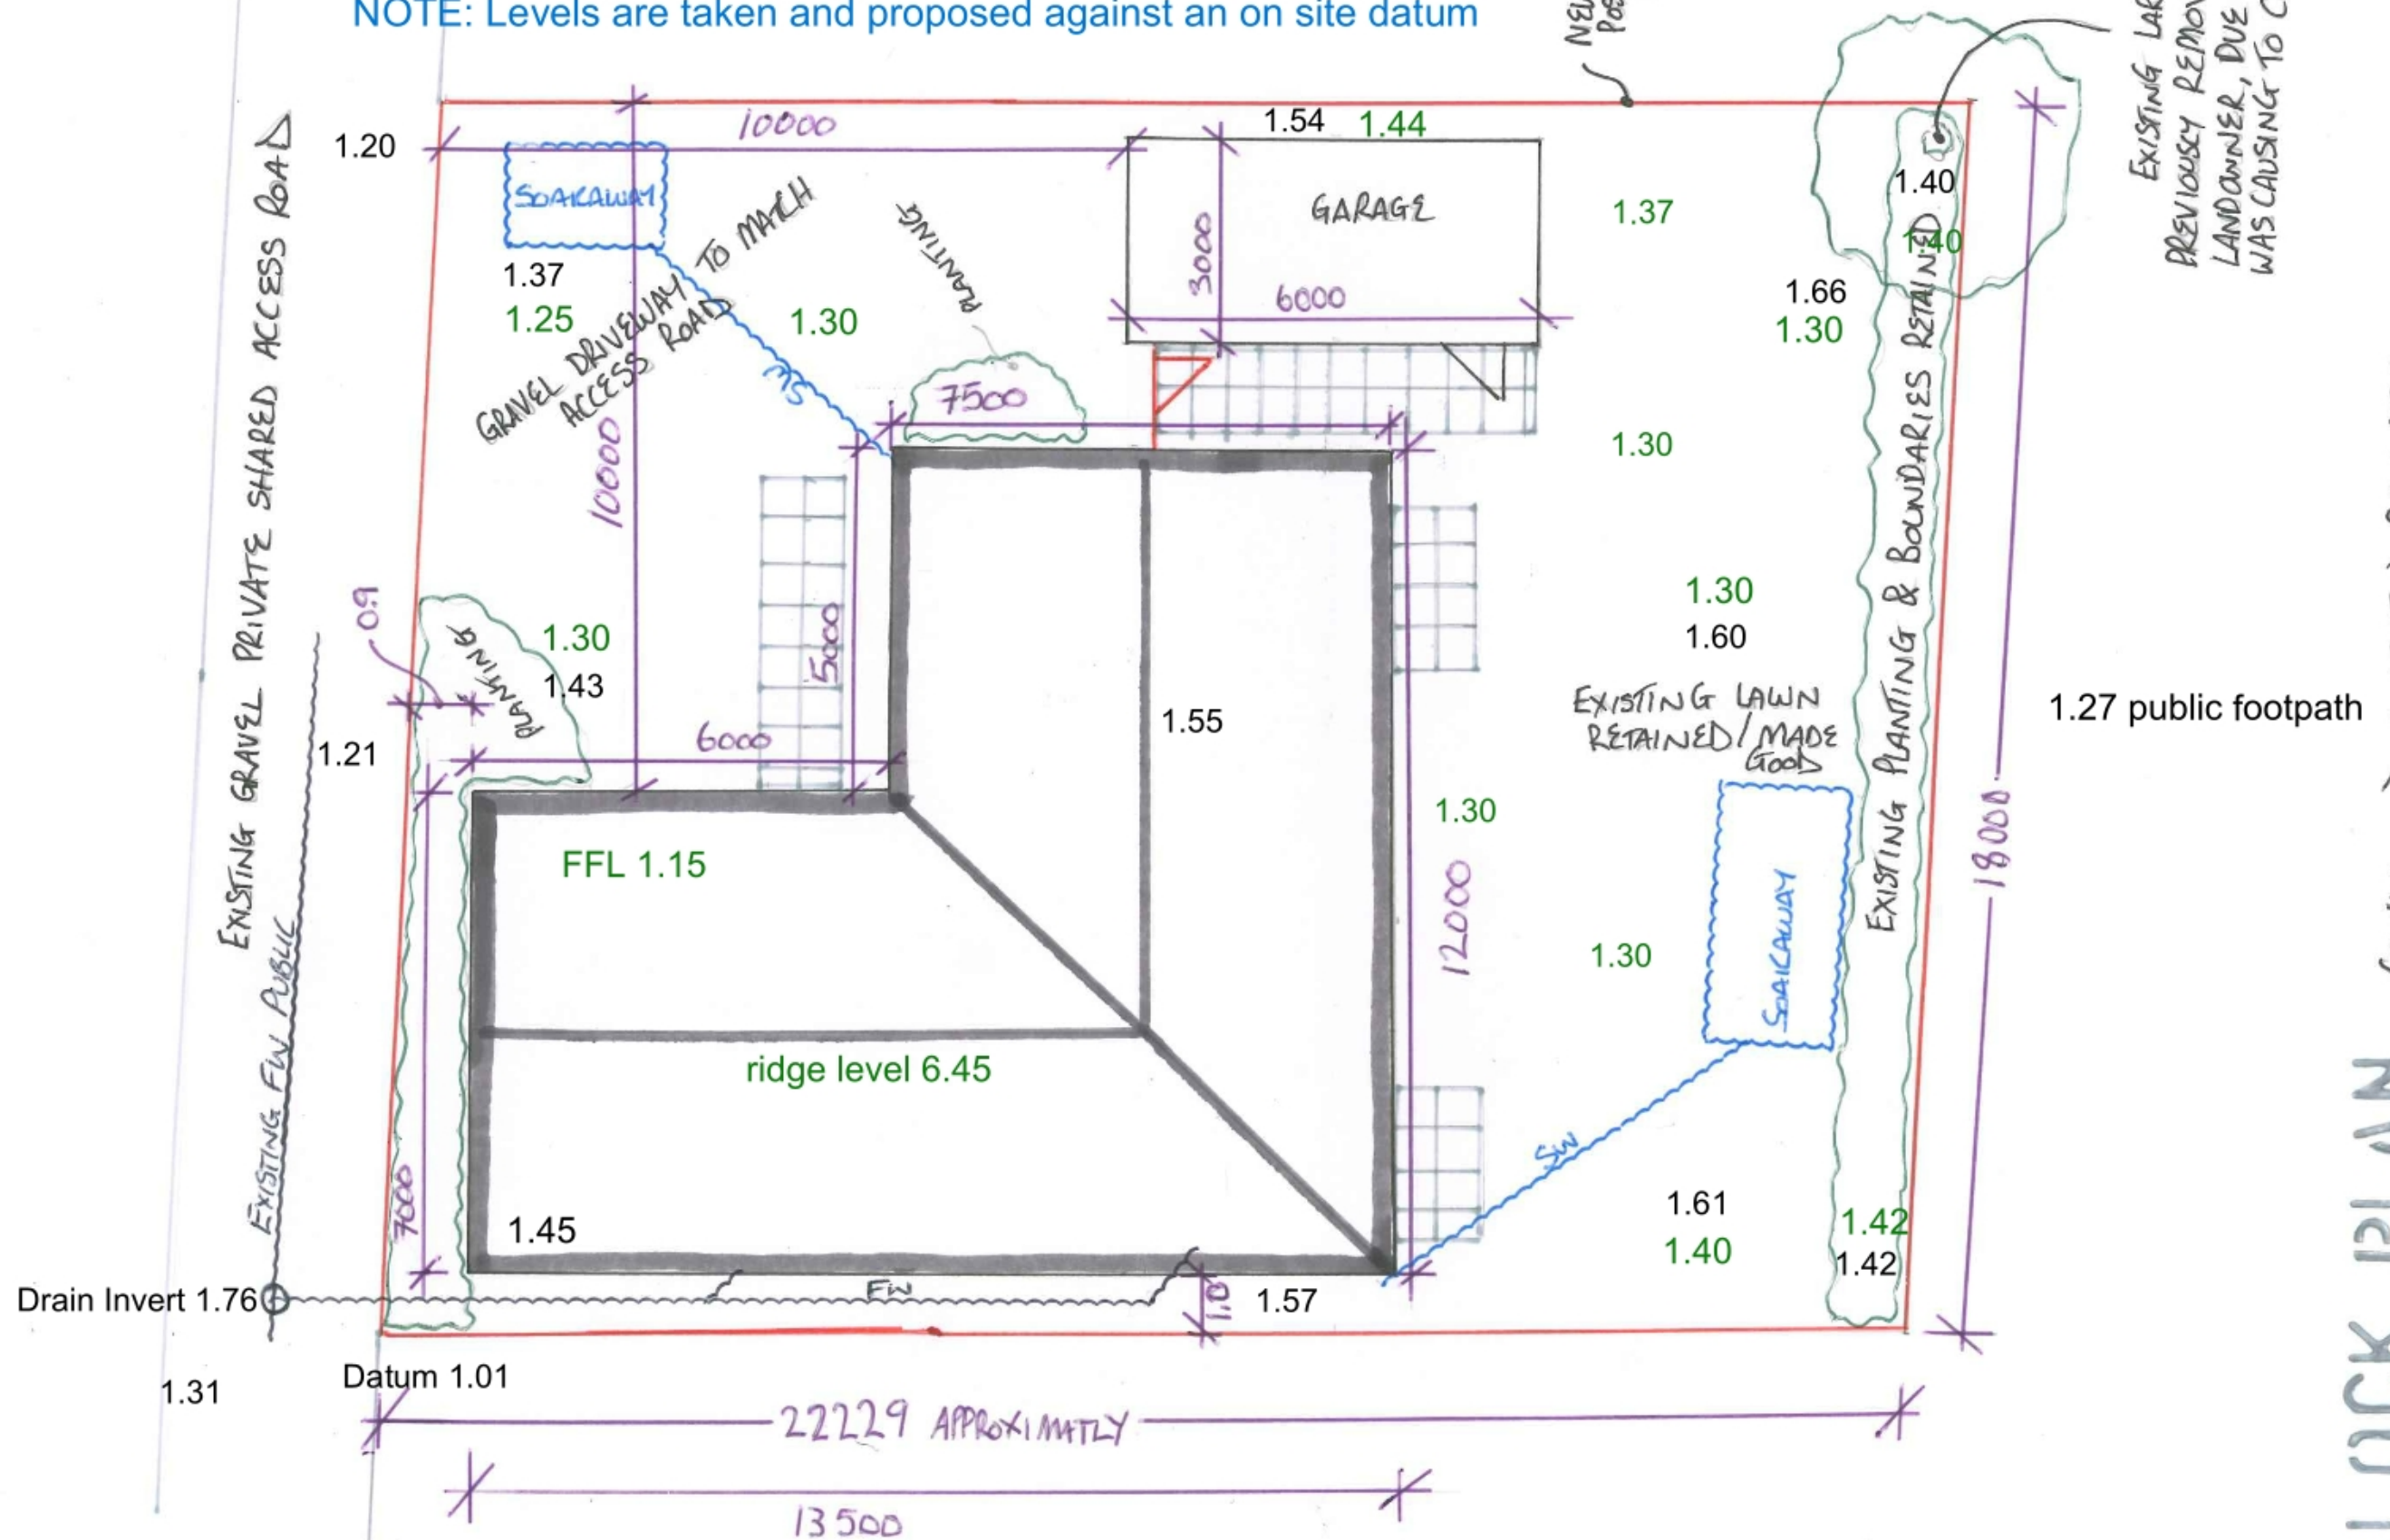

BLOCK PLAN
GOXHILL, DONINGTON, PE11 4SZ

DRAWING SCALE 1:100