


→

EXISTING GRAVEL PRIVATE SHARED ACCESS ROAD

EXISTING F/W PUBLIC

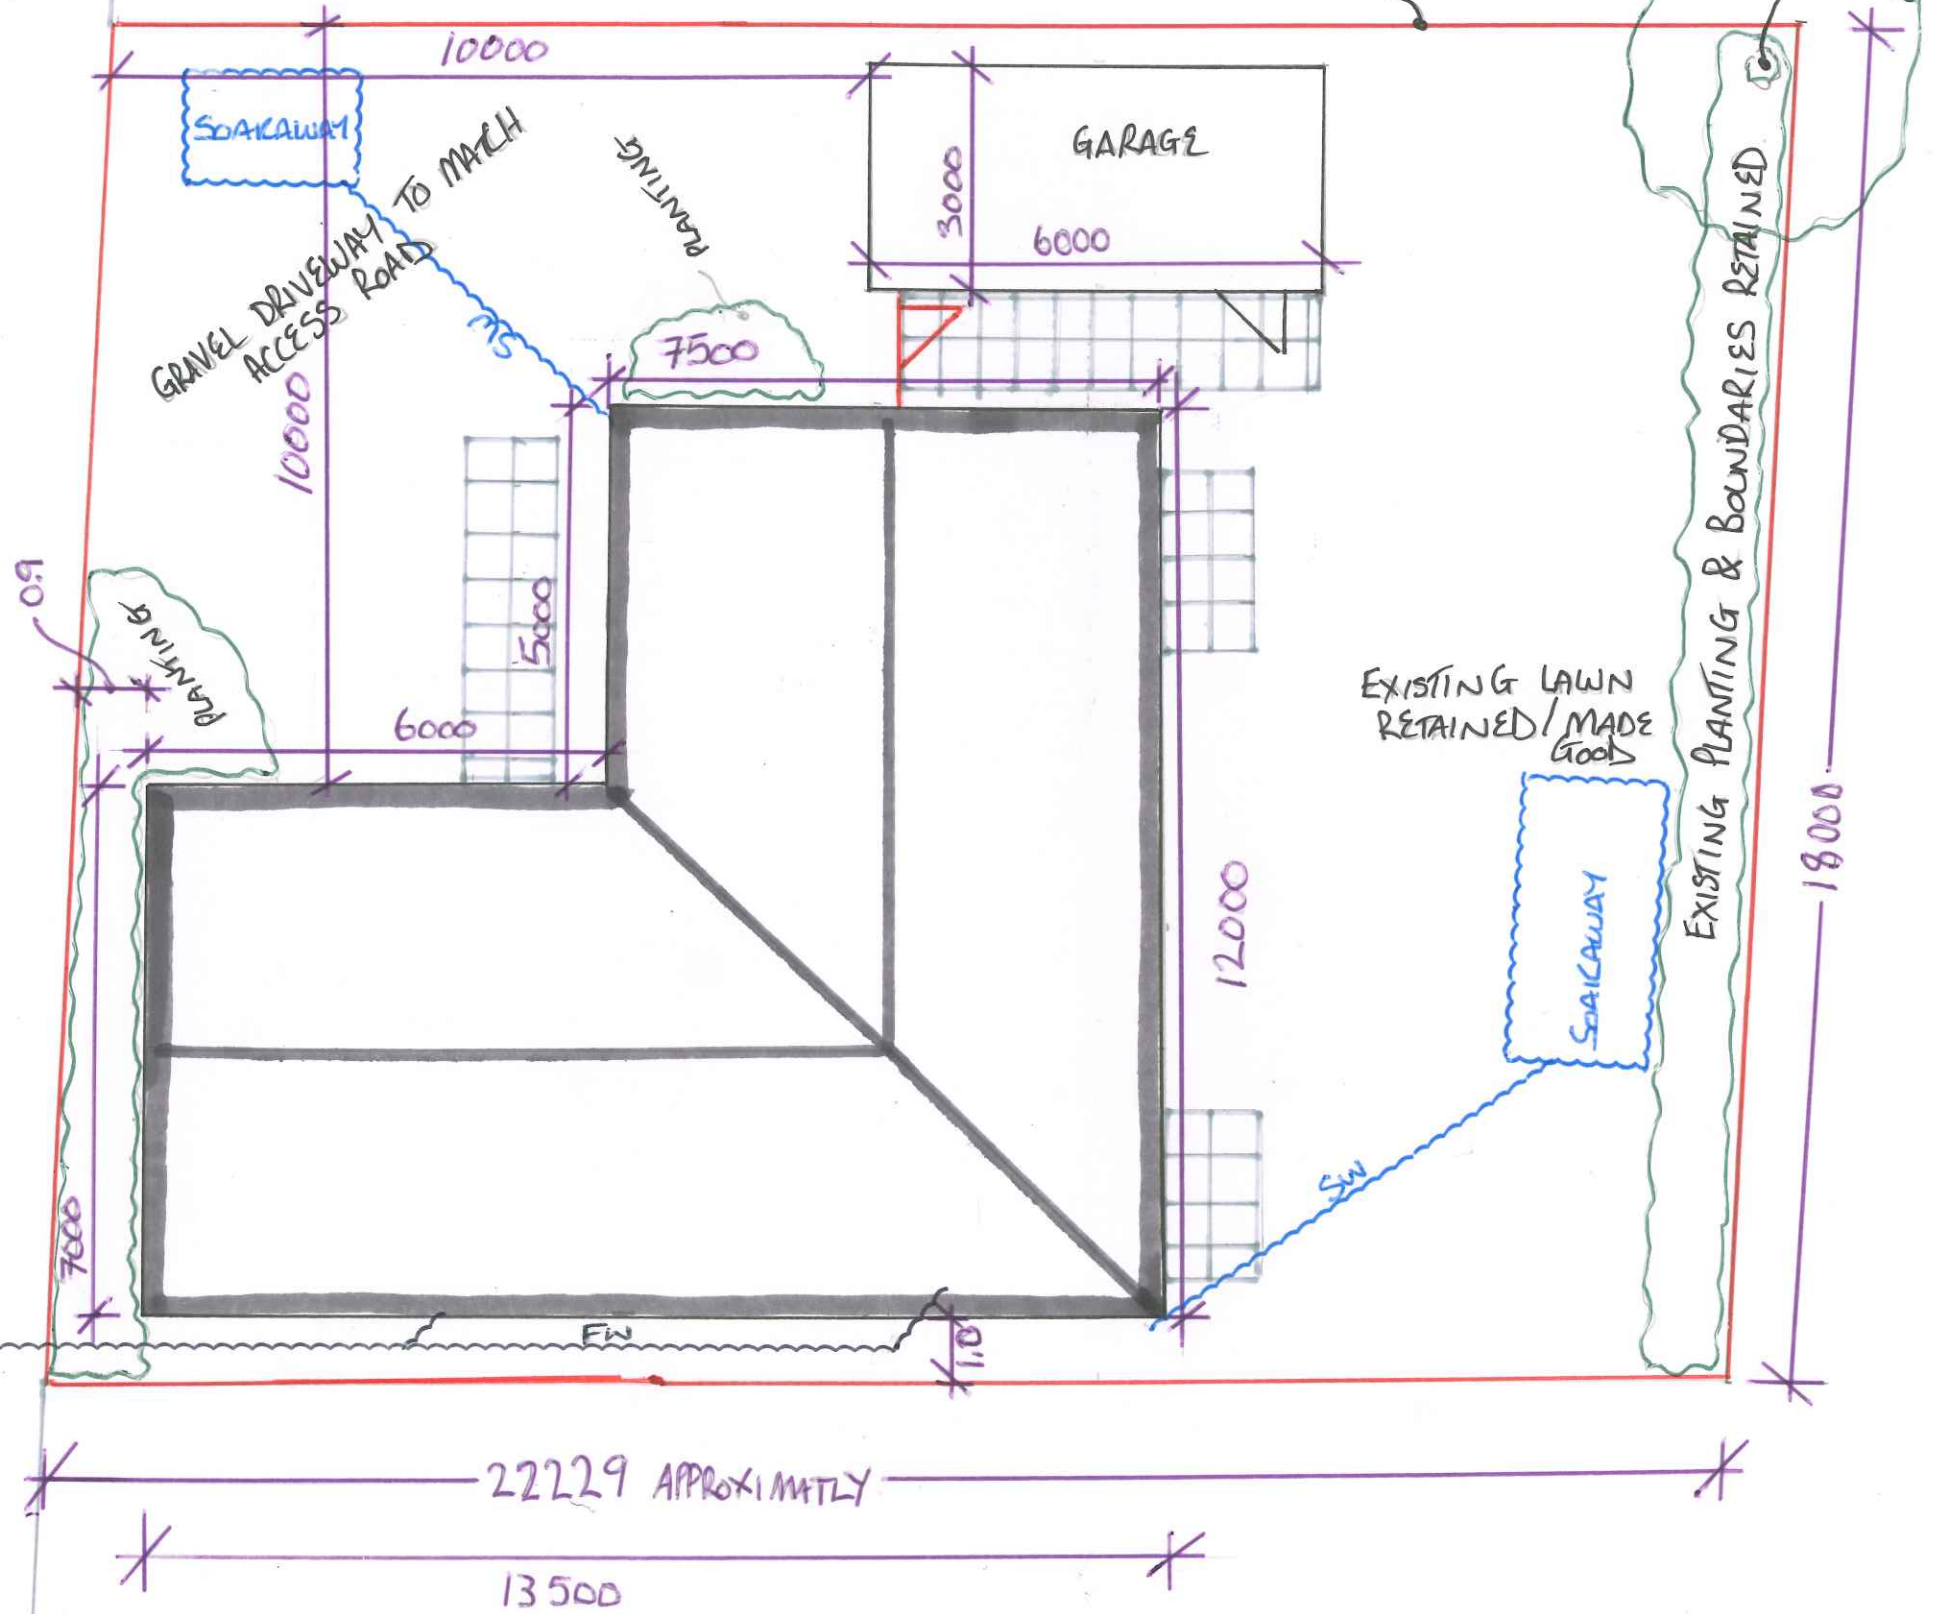

EXISTING LARGE TREE
PREVIOUSLY REMOVED BY PRECEDING
LANDOWNER, DUE TO DAMAGE IT
WAS CAUSING TO COUNCIL PROPERTY.

BLOCK PLAN Goxhill, Donington, PE11 4SZ

DRAWING SCALE 1:100