

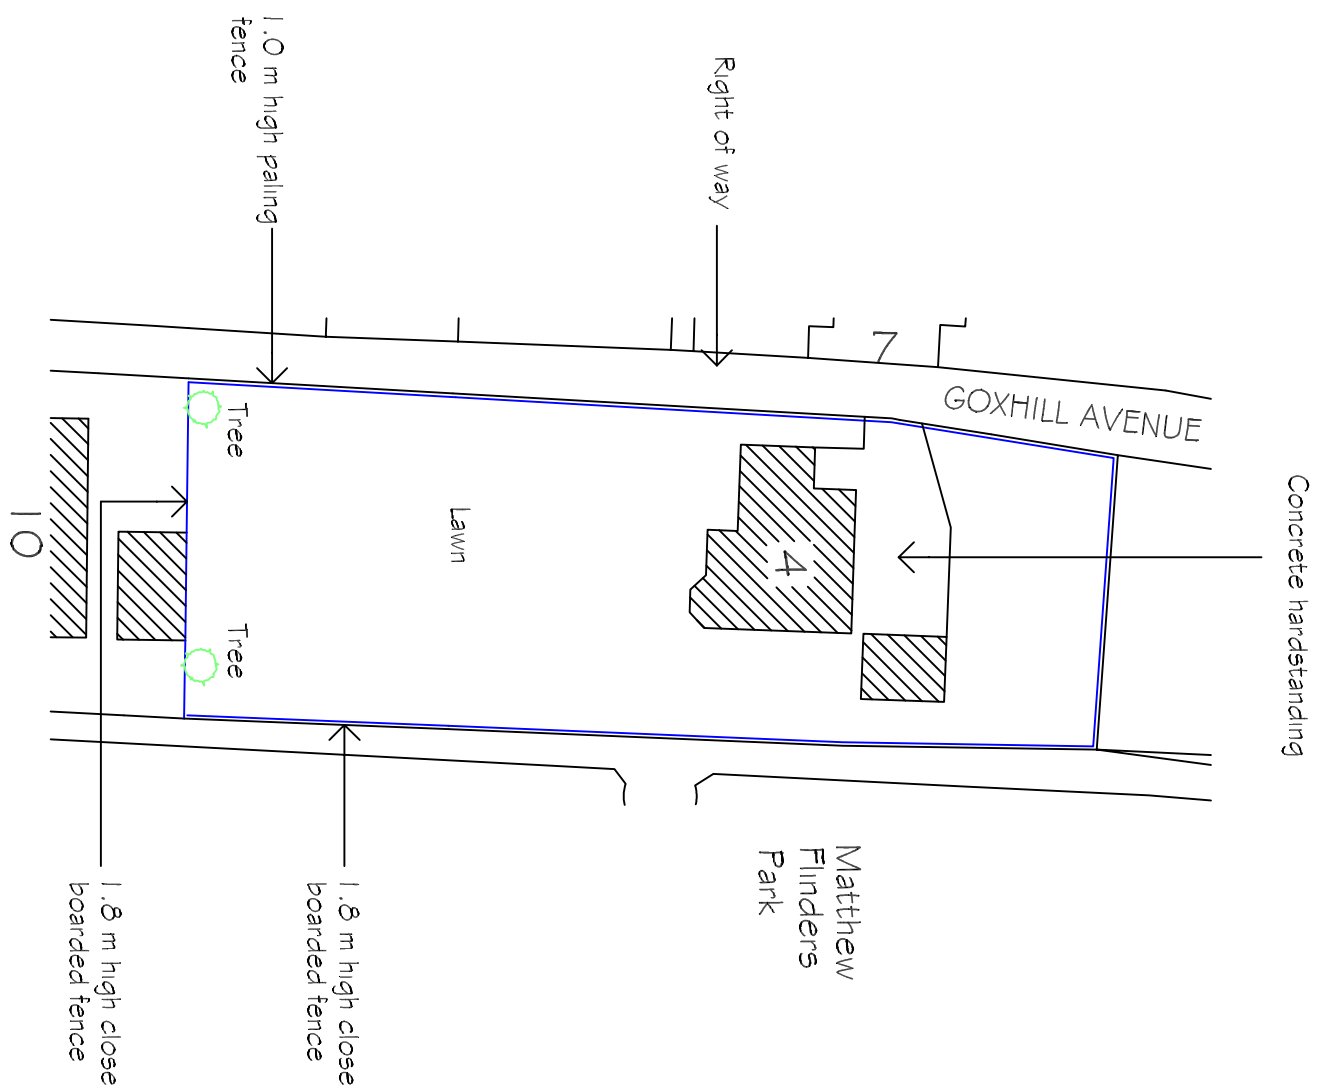


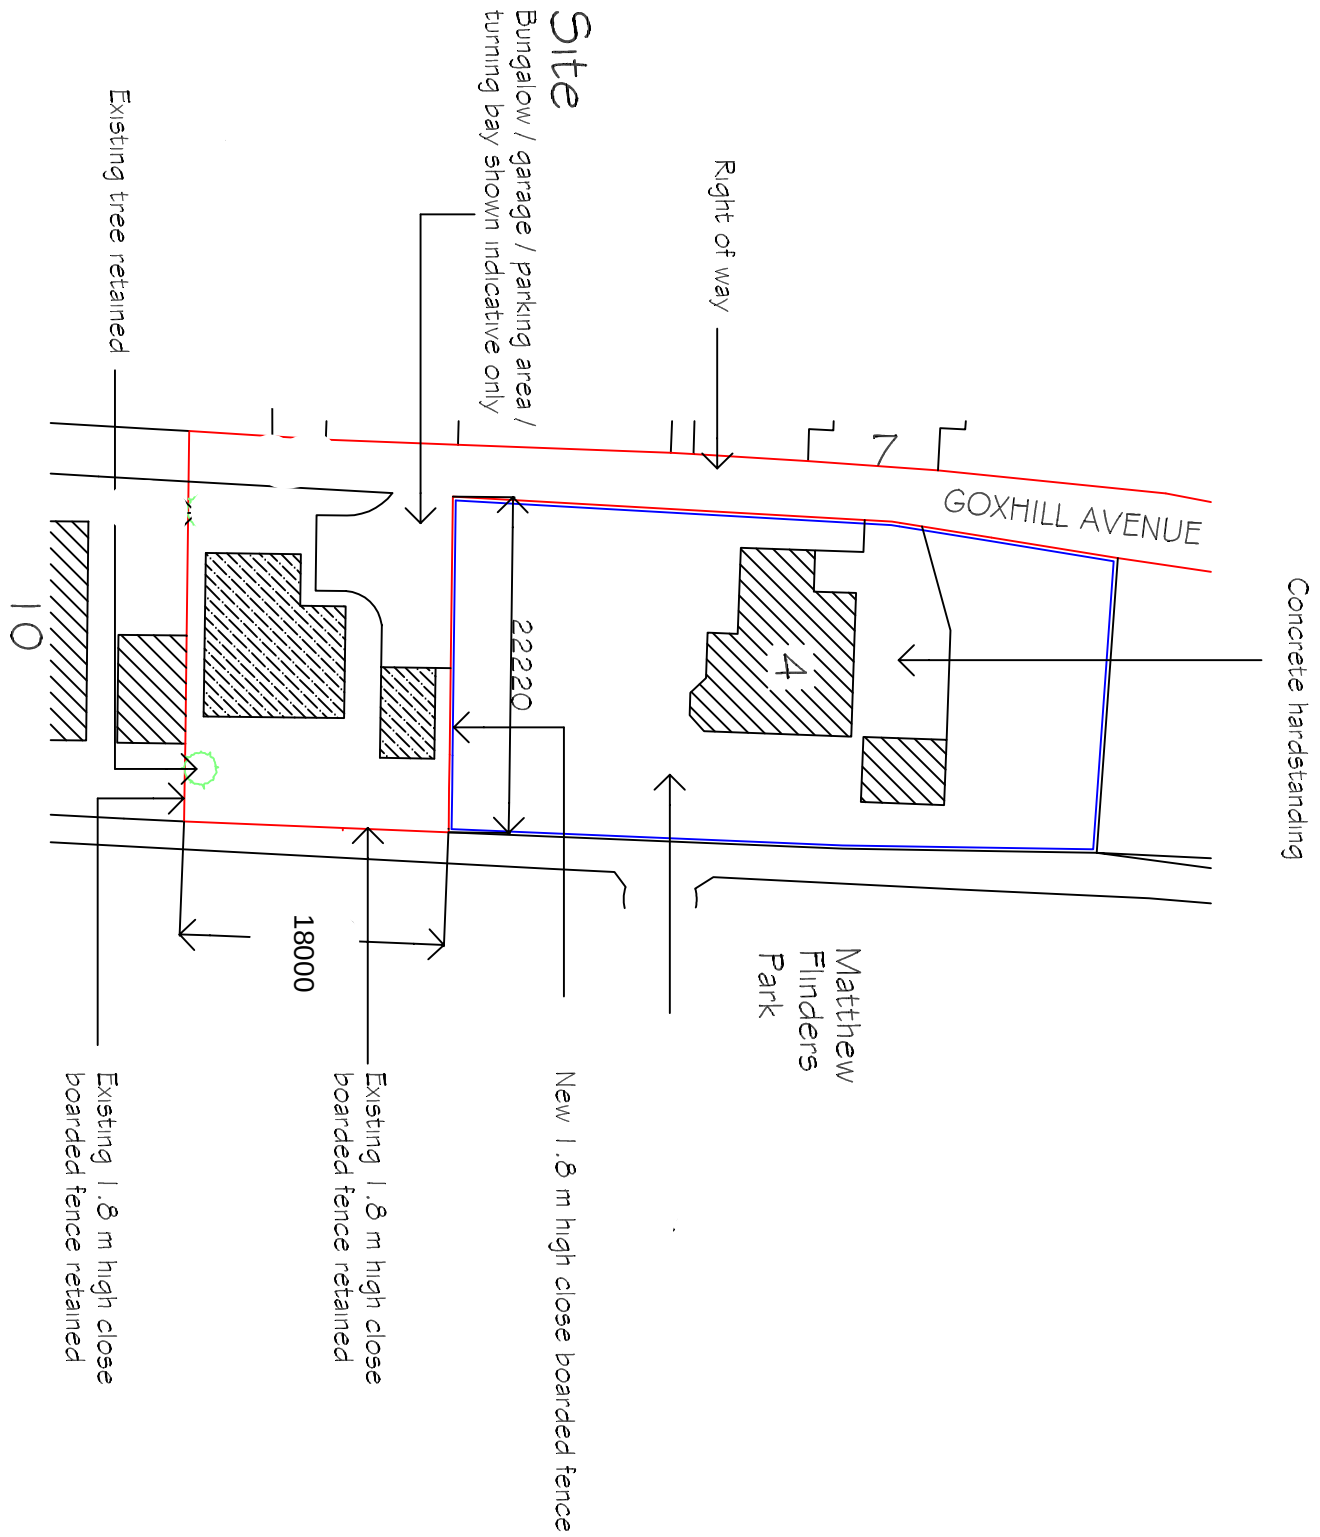


Block Plan - Existing

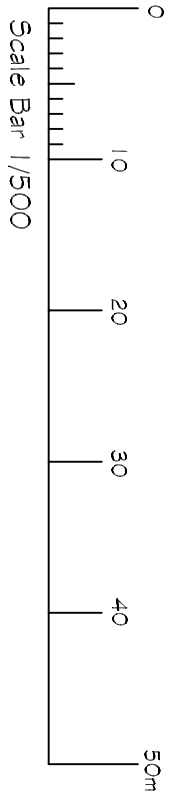



Block Plan - Proposed

Site Area = 0.0391ha

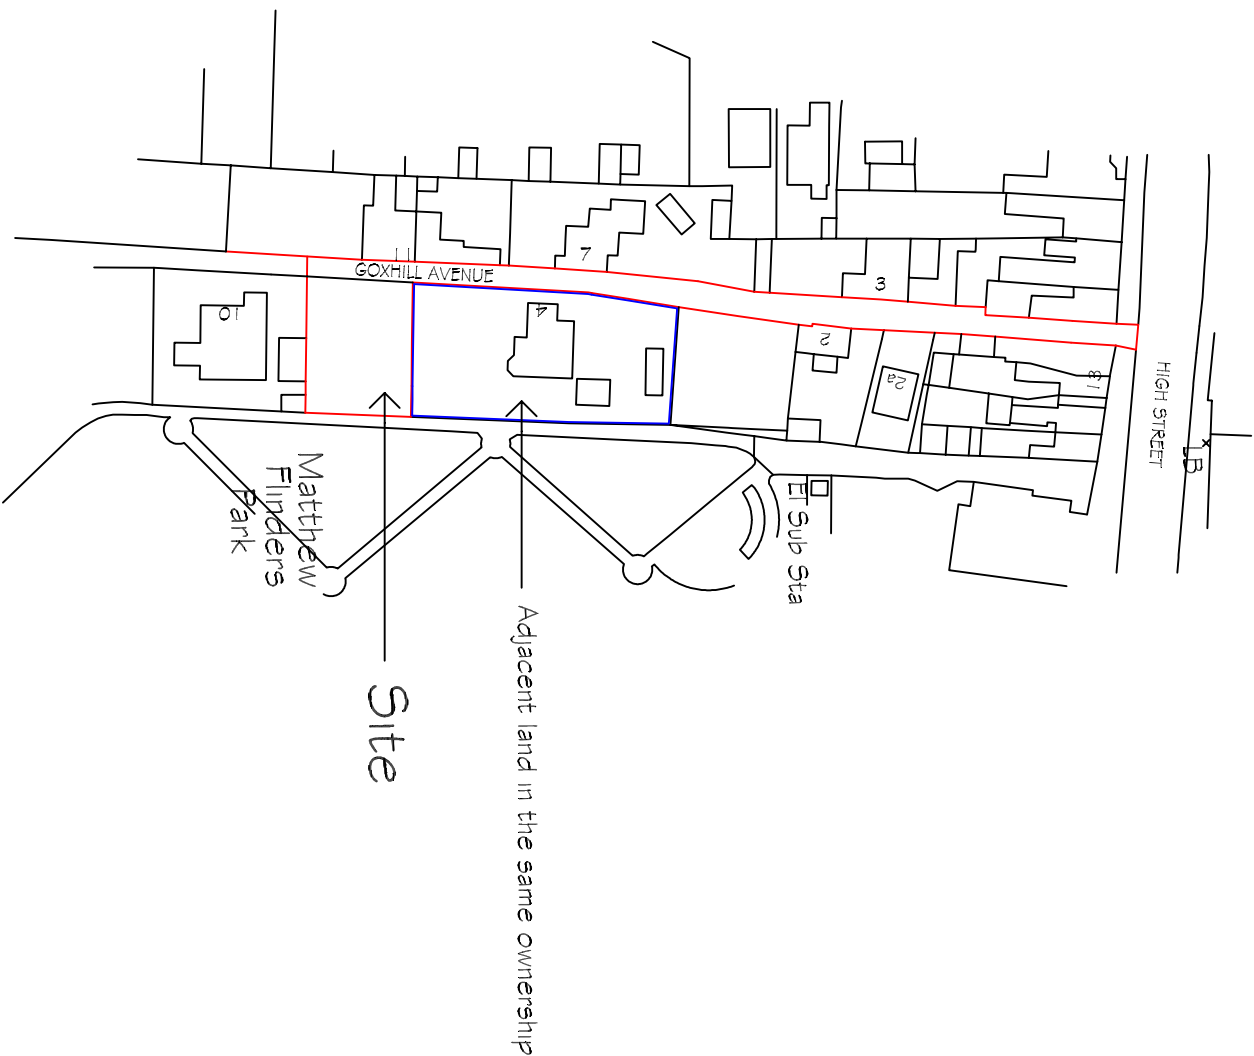

Location Plan

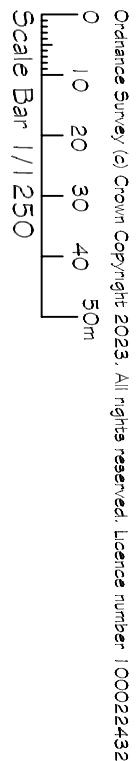

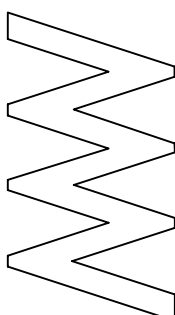REVISIONS		BY	DATE
DRAWN	MJW		22/6/23
SCALE	1/500 1/1250	CHECKED	
CLIENT Mrs R Welsh 4 Goxhill Ave Domington Spalding Lincs PE11 4SZ			
PROJECT Outline approval for construction of detached bungalow & garage - Resubmission of H04-0632-20			
DETAILS Location & Block Plan			
 Malcolm Watson Architectural - Detailing Services Residential - Commercial - Industrial - Agricultural Planning & Building Regulations submissions  LABC partner 13 Wimpere Way, Pincock, Spalding, Lincs PE11 3RX Tel / Fax: 01522 761850 email: info@spalding.co.uk DRWG No. 663/LP/BP/2023 49			