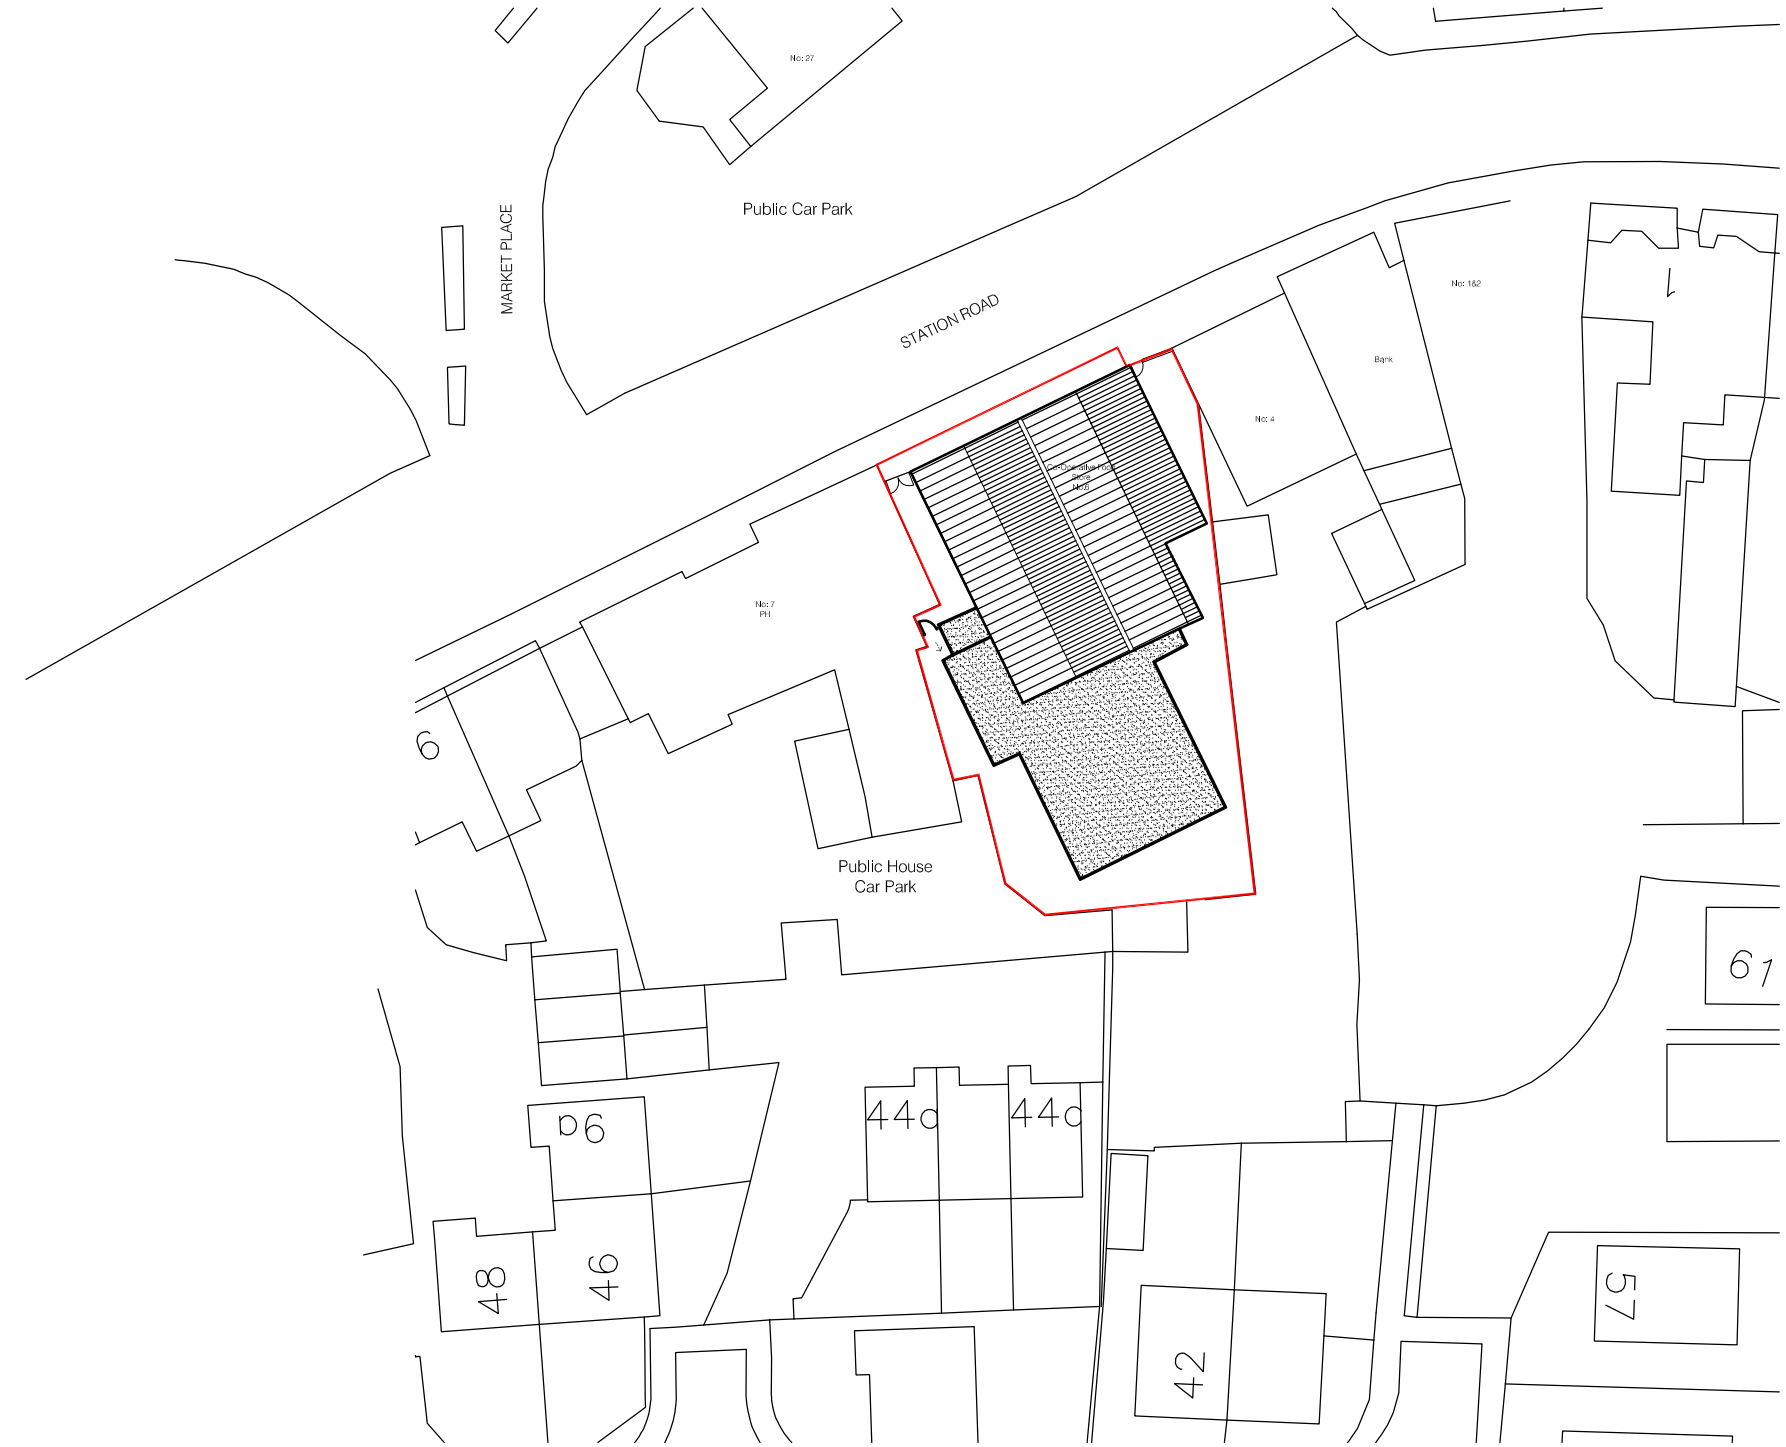

1:500 0 5 10 15 20 25 30 35 40m

Rev	Date	Details	Drawn by	Checked by
.	.	.	.	.

The contractor must check all dimensions, levels and services prior to commencement of any works. Box+Hus to be notified of any discrepancy. Do not scale from drawing.
The contractor is responsible for ensuring all works comply with all relevant statutory requirements and British standards, whether or not they are noted on this drawing.
This drawing remains the copyright of Box+Hus, to be used solely for the project and information detailed. This drawing must not be copied without prior written permission.

client name

Wates

The Co-operative Food Store Donington
6 Market Place
Donington, Spalding
PE11 4ST

project

Reconstruction of Existing Store Facade
Location Plan

title

Information

status

24/11/16 date

PJL drawn

1:500 @ A3

scale

checked

(03)01

drawing number

revision

627-075 job number

box architects
1 City Square, Leeds, LS1 2ES
2 Angel Square, London EC1V 1NY
t: 0113 2441133
t: 020 345 70835