



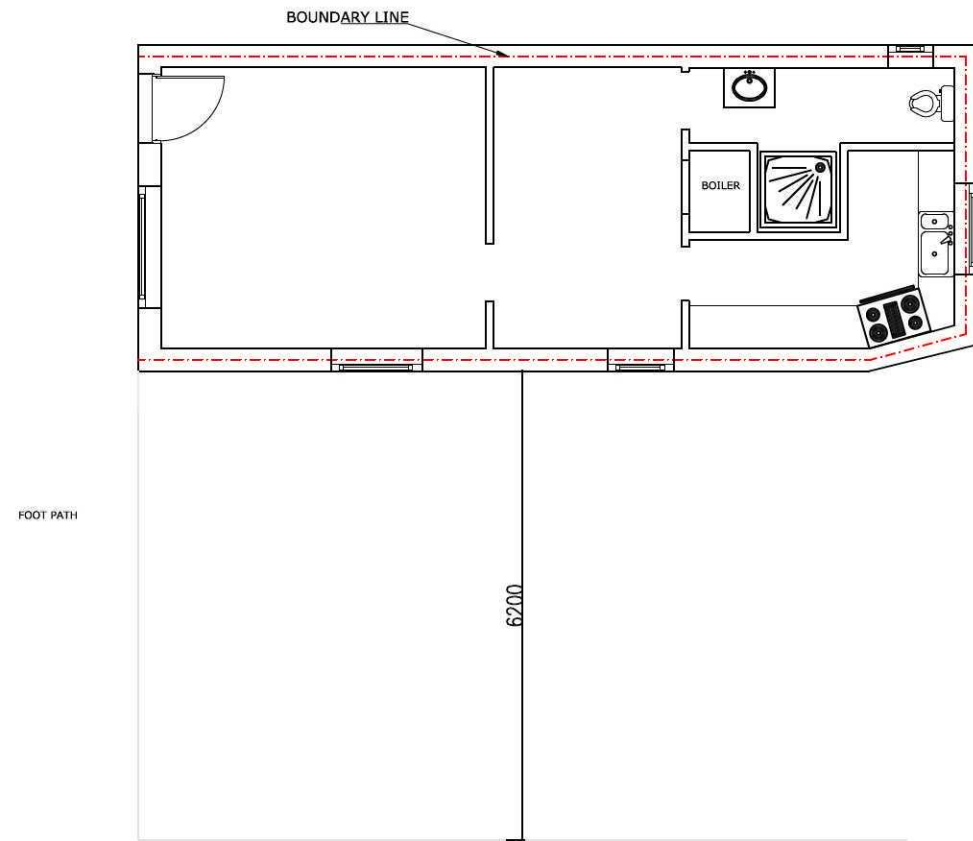

EXISTING GROUND FLOOR

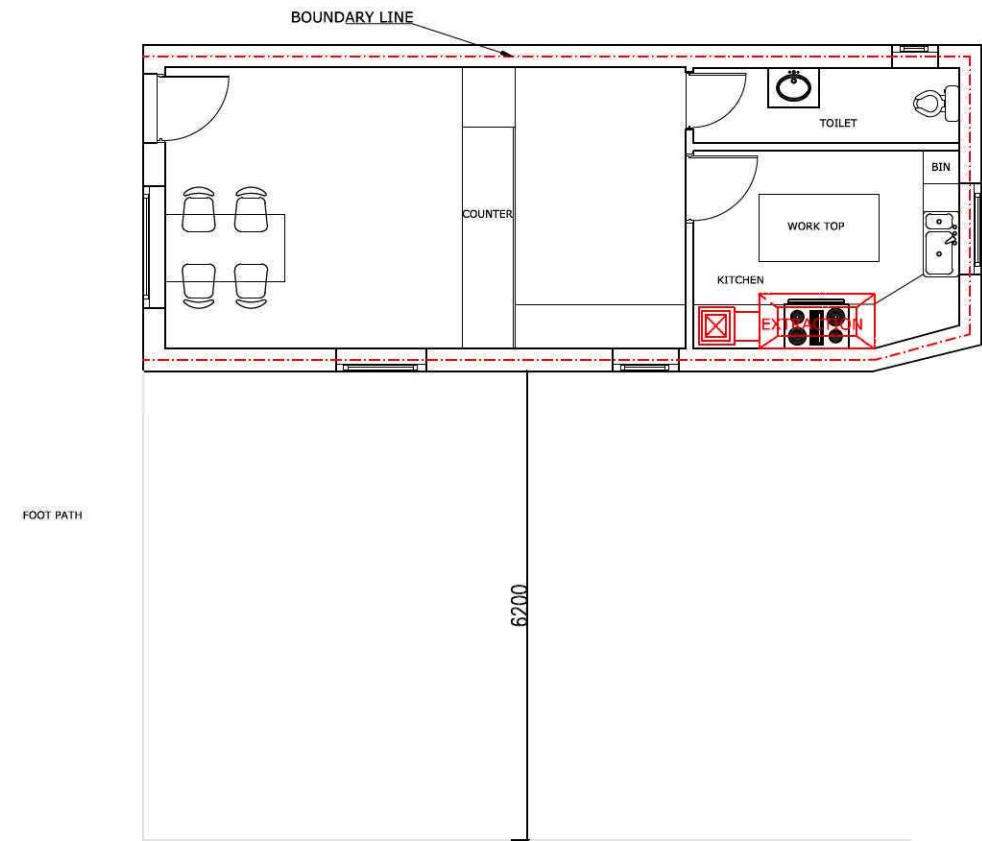

PROPOSED GROUND FLOOR

SCALE 1:100 0 0.5m 1 1.5 2 2.5 3 3.5 4 4.5 5 5.5 6 6.5 7 7.5 8 8.5 9 9.5 10 m

Drawing Title: EXISTING AND PROPOSED GROUND FLOOR	Client: CAVIT CAGDAS	Revision : MARCH/2015	Advance Planning Licensing Unit 17, Ashley House, Ashley Road, London N17 9LZ Telephone: (020) 8801 6601 Mobile (078) 7999 9178 E-Mail: advance.apl@gmail.com ALL DIMENSIONS TO BE VERIFIED ON SITE
Scale 1:100 @ A3	Address: 18A MARKET PLACE PE11 4ST	Drawing Number: 15.027.01	

Porter, Karen

From: Twelves, Marie on behalf of _planningadvice
Sent: 16 March 2015 11:32
To: Porter, Karen
Subject: FW: 18A Market Place, Donington, PE11 4ST. Ref: H04-0086-15

From: Boswell, Anthony
Sent: 16 March 2015 11:28
To: _planningadvice
Subject: RE: 18A Market Place, Donington, PE11 4ST. Ref: H04-0086-15

It is supporting information only.

Tony Boswell | Senior Planning Officer | **South Holland District Council**
DDI: 01775 764803
www.sholland.gov.uk

From: Porter, Karen **On Behalf Of** _planningadvice
Sent: 16 March 2015 10:48
To: Boswell, Anthony
Subject: FW: 18A Market Place, Donington, PE11 4ST. Ref: H04-0086-15

Hi Tony

Can you please confirm if this is an amendment or just supporting information. Once you can confirm it I will deal with them in the correct way.

Thanks

Karen

From: advance.apl@gmail.com [<mailto:advance.apl@gmail.com>] **On Behalf Of** Advance Planning
Sent: 13 March 2015 13:00
To: _planningadvice
Subject: 18A Market Place, Donington, PE11 4ST. Ref: H04-0086-15

Dear Anthony Boswell,

Please see the attached drawings and documents for the planning application at 18A Market Place, Donington, PE11 4ST.

To clarify certain points I mentioned that:

- The bins will be stored in the kitchen, please see the drawing number 15.027.01 attached.
The council will collect the bin sacks on certain days.
- There is a big free Car Park in Market Place next to the site with a capacity of 30 cars where all the customers who wants to buy and collect the food can get to the site easily and fast.
- There is no delivery service will provide from the premises.

I hope these points will help for a positive resolution.

Kind Regards,

Ander

ADVANCE

ARCHITECTURE-PLANNING-LICENSING

UNIT 17, ASHLEY HOUSE, ASHLEY ROAD, TOTTENHAM HALE, LONDON N17 9LZ

Tel: 0208 801 6601 Mob: 0787 9999 178 Web: www.advancepl.co.uk

Porter, Karen

From: advance.apl@gmail.com on behalf of Advance Planning <info@advancepl.co.uk>
Sent: 13 March 2015 13:00
To: _planningadvice
Subject: 18A Market Place, Donington, PE11 4ST. Ref: H04-0086-15
Attachments: 15.027.01.pdf; 15.027.02.pdf; 15.027.03.pdf; 15.027.04.pdf; 15.027.06.Block Plan.pdf; 15.027.07. Location Plan.pdf; 15.027.05. DAS.pdf

Dear Anthony Boswell,

Please see the attached drawings and documents for the planning application at 18A Market Place, Donington, PE11 4ST.

To clarify certain points I mentioned that:

- The bins will be stored in the kitchen, please see the drawing number 15.027.01 attached.
The council will collect the bin sacks on certain days.
- There is a big free Car Park in Market Place next to the site with a capacity of 30 cars where all the customers who wants to buy and collect the food can get to the site easily and fast.
- There is no delivery service will provide from the premises.

I hope these points will help for a positive resolution.

Kind Regards,

Ander

ADVANCE

ARCHITECTURE-PLANNING-LICENSING

UNIT 17, ASHLEY HOUSE, ASHLEY ROAD, TOTTENHAM HALE, LONDON N17 9LZ

Tel: [0208 801 6601](tel:02088016601) Mob: [0787 9999 178](tel:07879999178) Web: www.advancepl.co.uk