


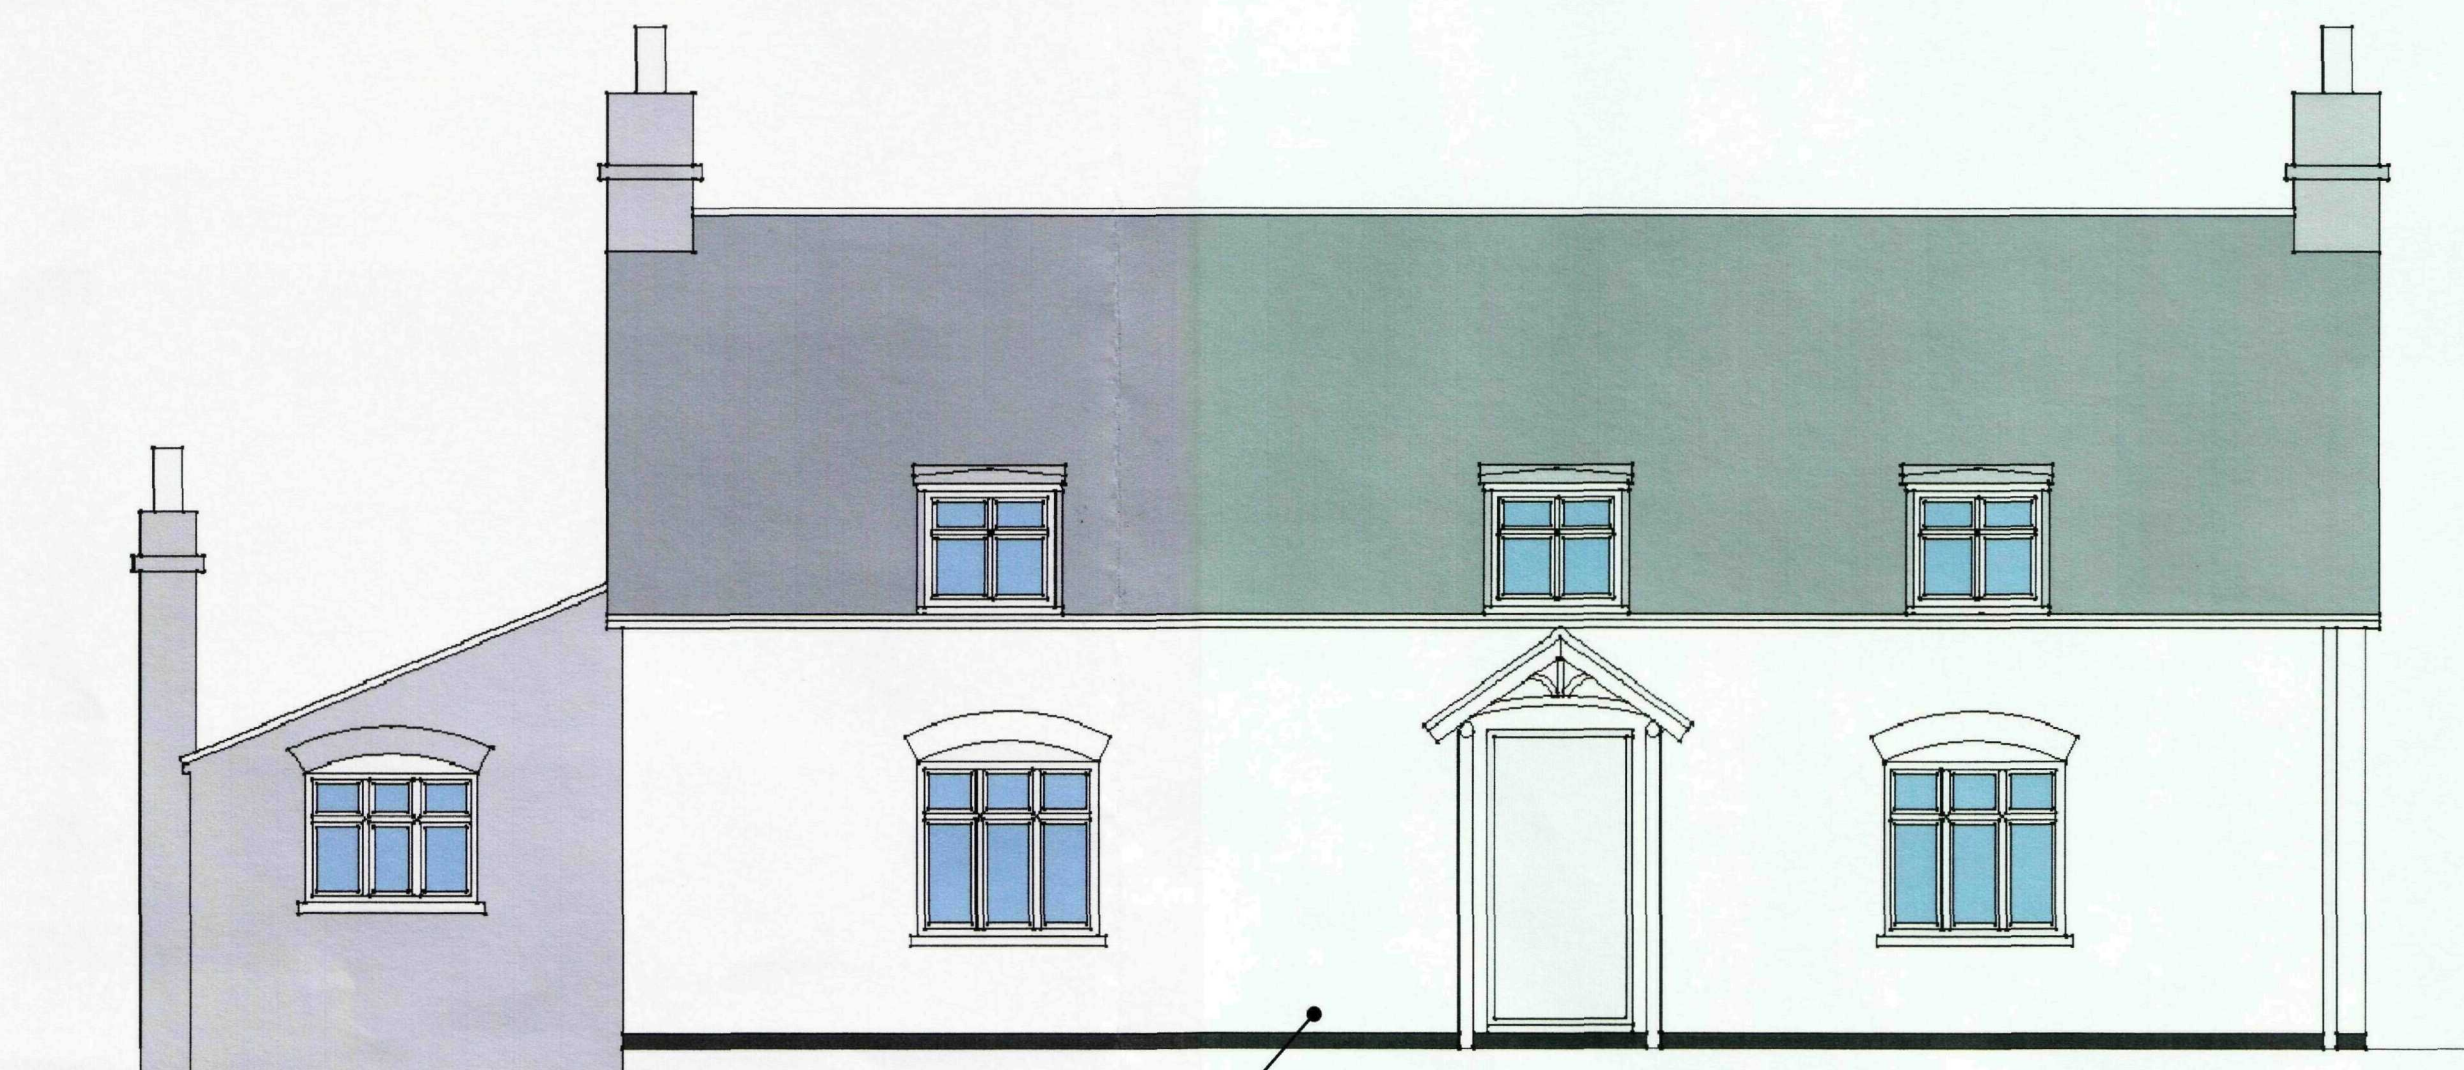


All doors and windows to East Elevation to be refitted with units of the same style. See sheet two for details.

East Elevation

'Like-for-like' replacements to be installed:

- 3 no' Dormers.
- 1 no' European Oak front door.
- 1 no' 1195 x 950.
- 2 no' 1200 x 1290.

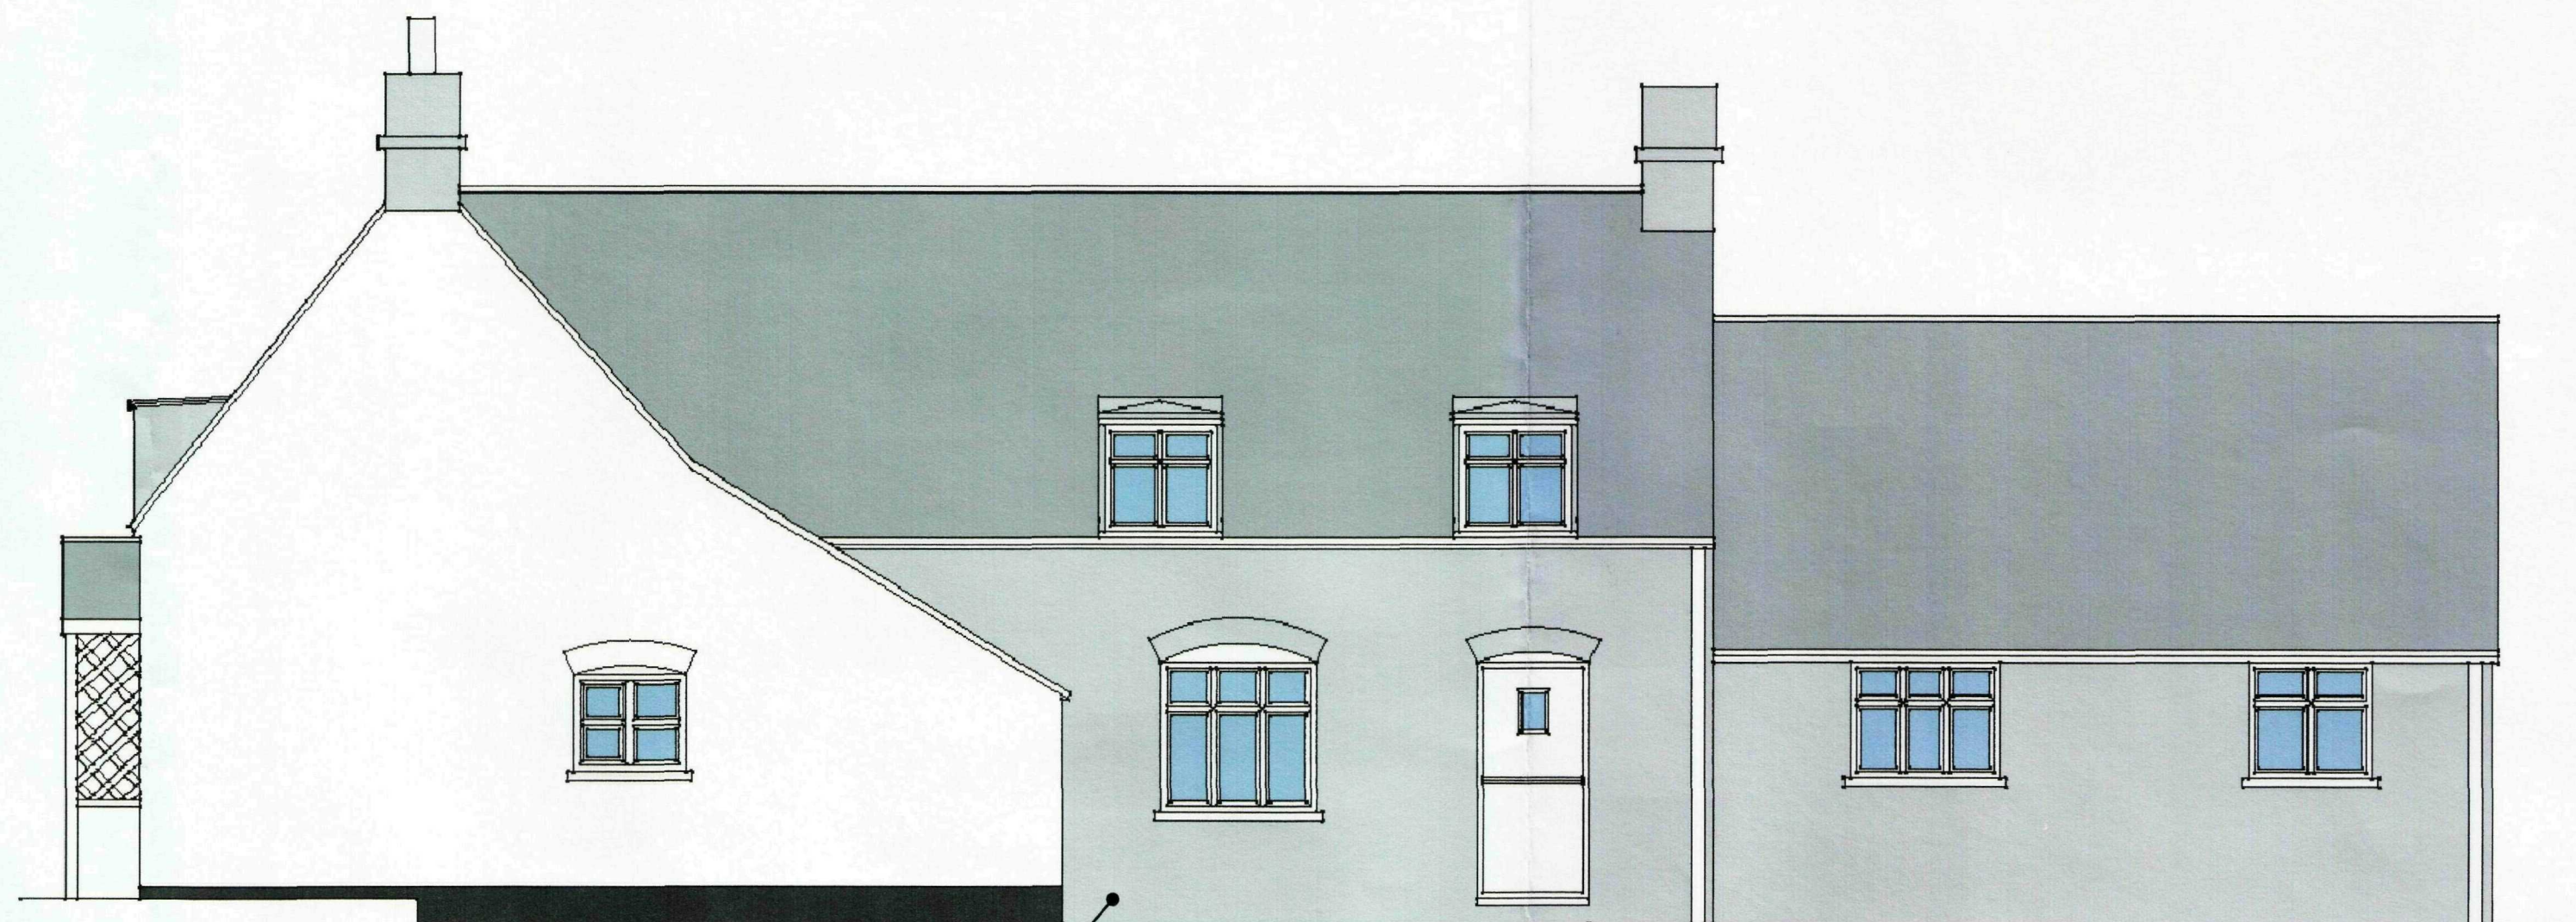

All doors and windows to North Elevation to be refitted with units of the same style. See sheet two for details.

North Elevation

'Like-for-like' replacements to be installed:

- 2 no' Dormers.
- 1 no' European Oak stable door.
- 1 no' 1195 x 1360.
- 1 no' 1195 x 940.
- 2 no' 965 x 955.




'Like-for-like' replacements to be installed:

- 3 no' 875 x 920.
- 1 no' 2000 x 1505

West Elevation

All doors and windows to West Elevation to be refitted with units of the same style. See sheet two for details.

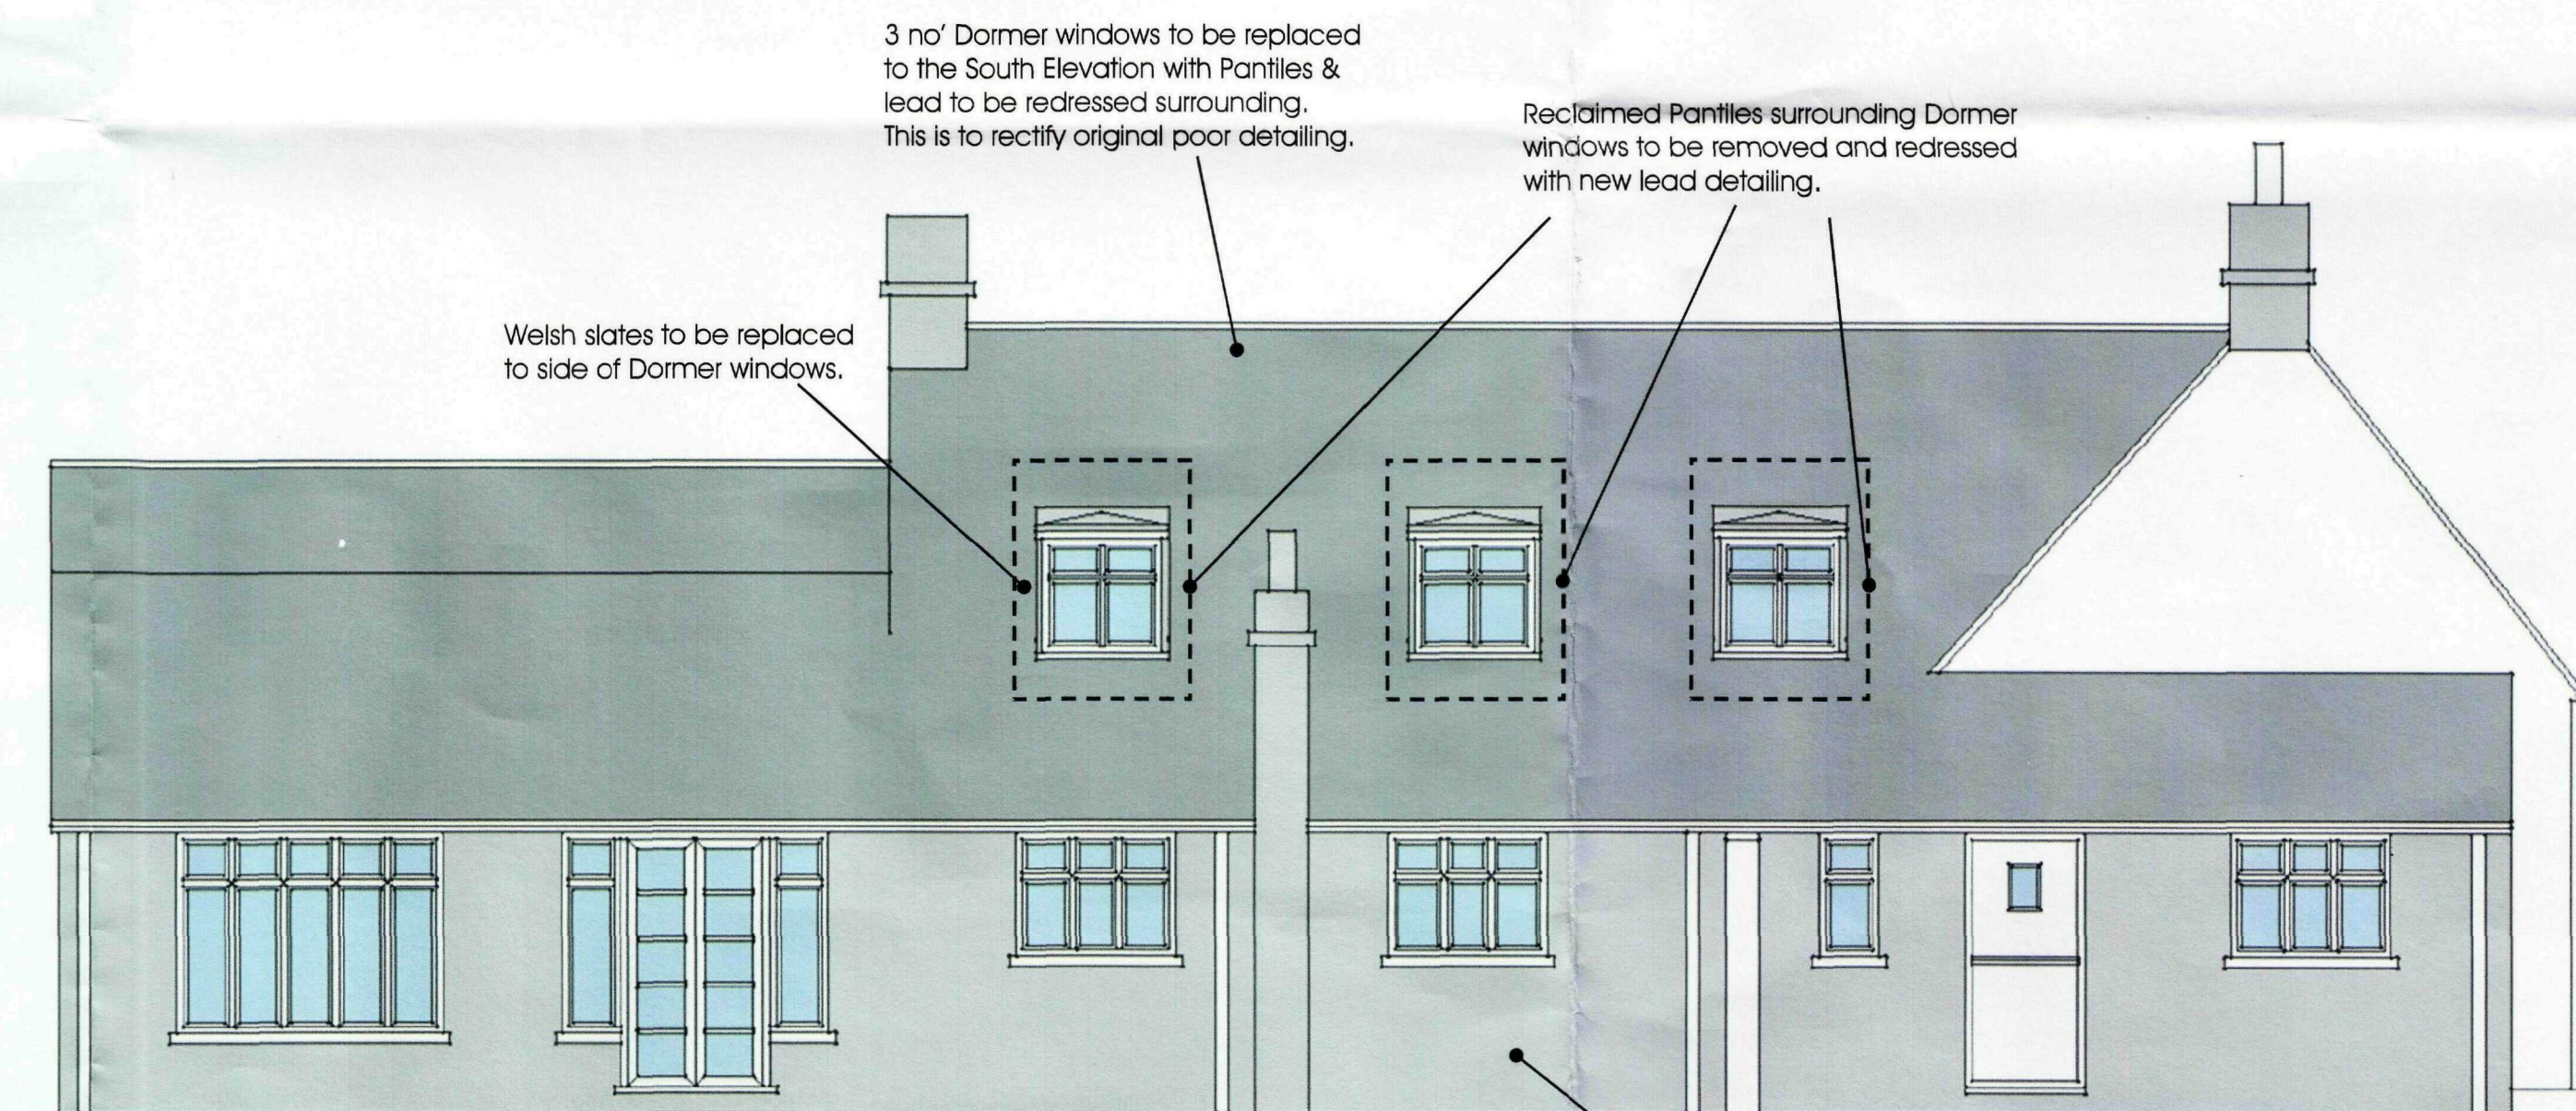

Window material details:

- Windows to be treated, primed & painted joinery softwood.
- All doors to be European Oak.
- French doors to be joinery softwood with hardwood cills.

'Like-for-like' replacements to be installed:

- 3 no' Dormers.
- 1 no' European Oak stable door.
- 1 no' French Window.
- 3 no' 1200 x 935.
- 1 no' 560 x 935.
- 1 no' 2000 x 1505


South Elevation

All doors and windows to South Elevation to be refitted with units of the same style. See sheet two for details.


SHDC
Planning & Development
- 2 FEB 2010
Ref: 0092-10

CLIENT:	Mr & Mrs R Stevenson
PROJECT:	Beck Farm Lodge, Fen Road, Donington, Lincolnshire Minor Refurbishment & Repair of Doors, Windows & Roof Leading
DRAWING:	Existing Elevations Demonstrating Areas to be Refurbished To be no changes to appearance or character
SCALE:	1:100
DATE:	26/01/2010


SHEET 1
DO NOT SCALE

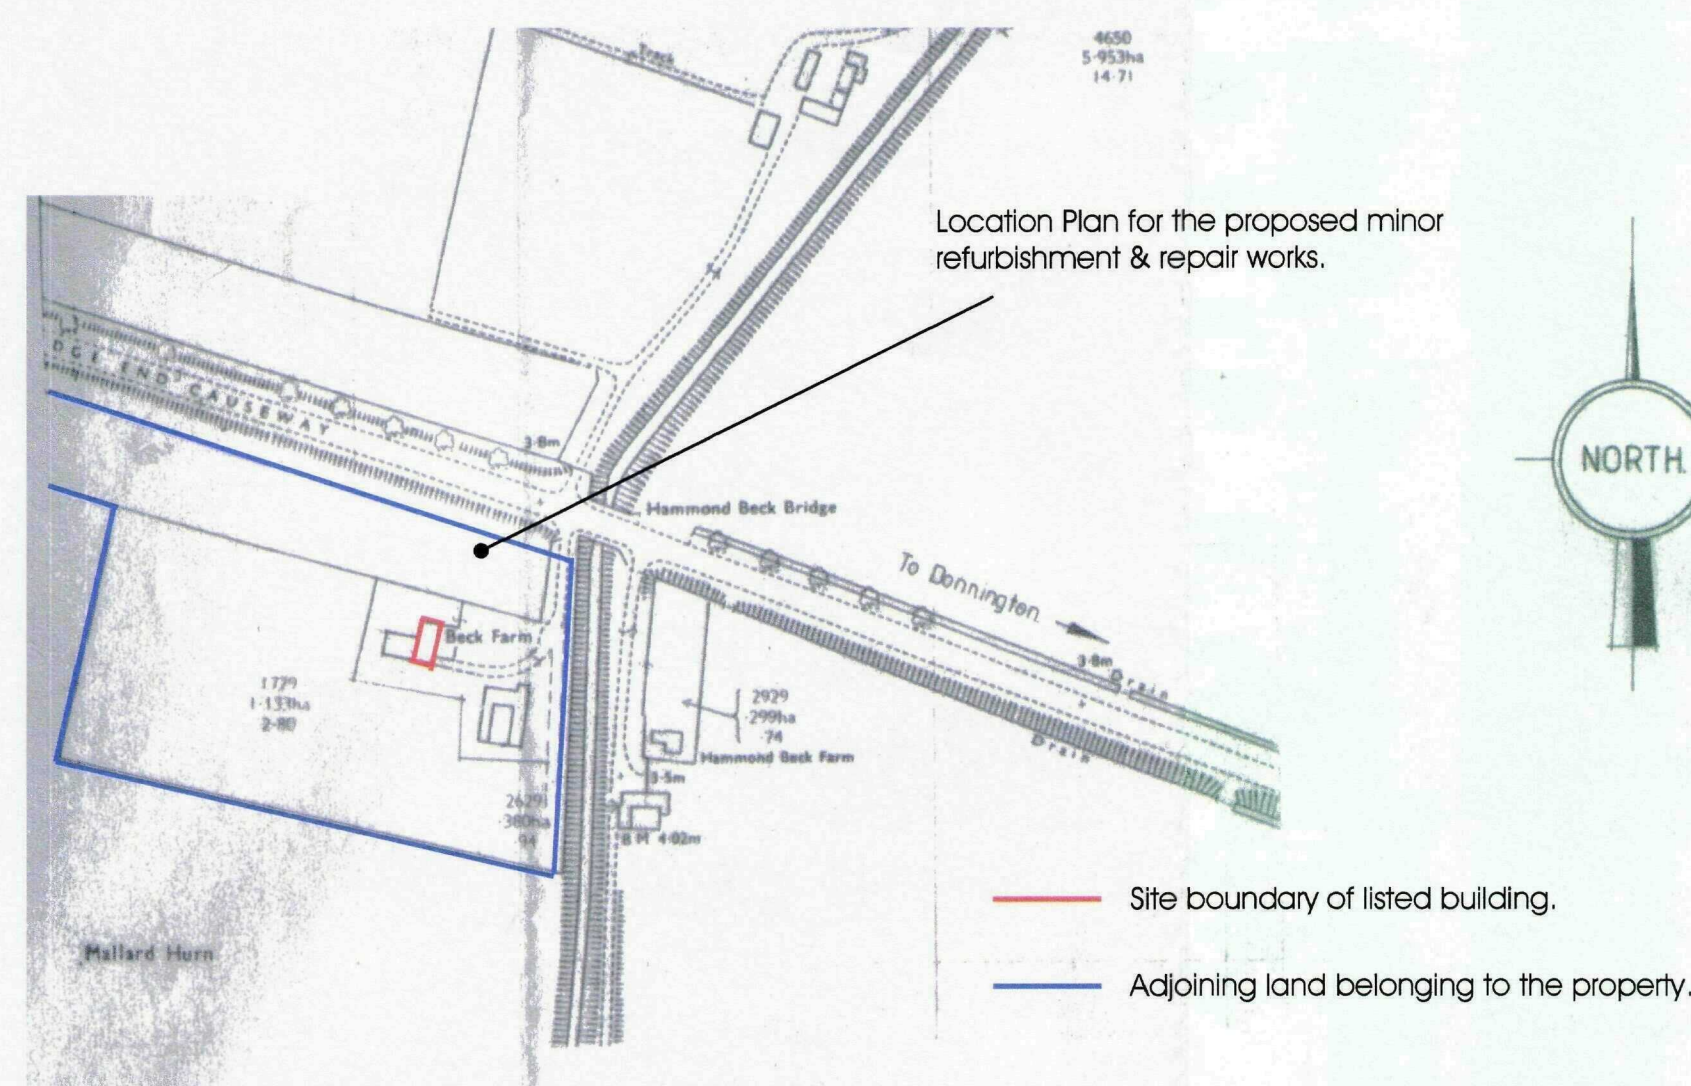


Location Plan 1:2500

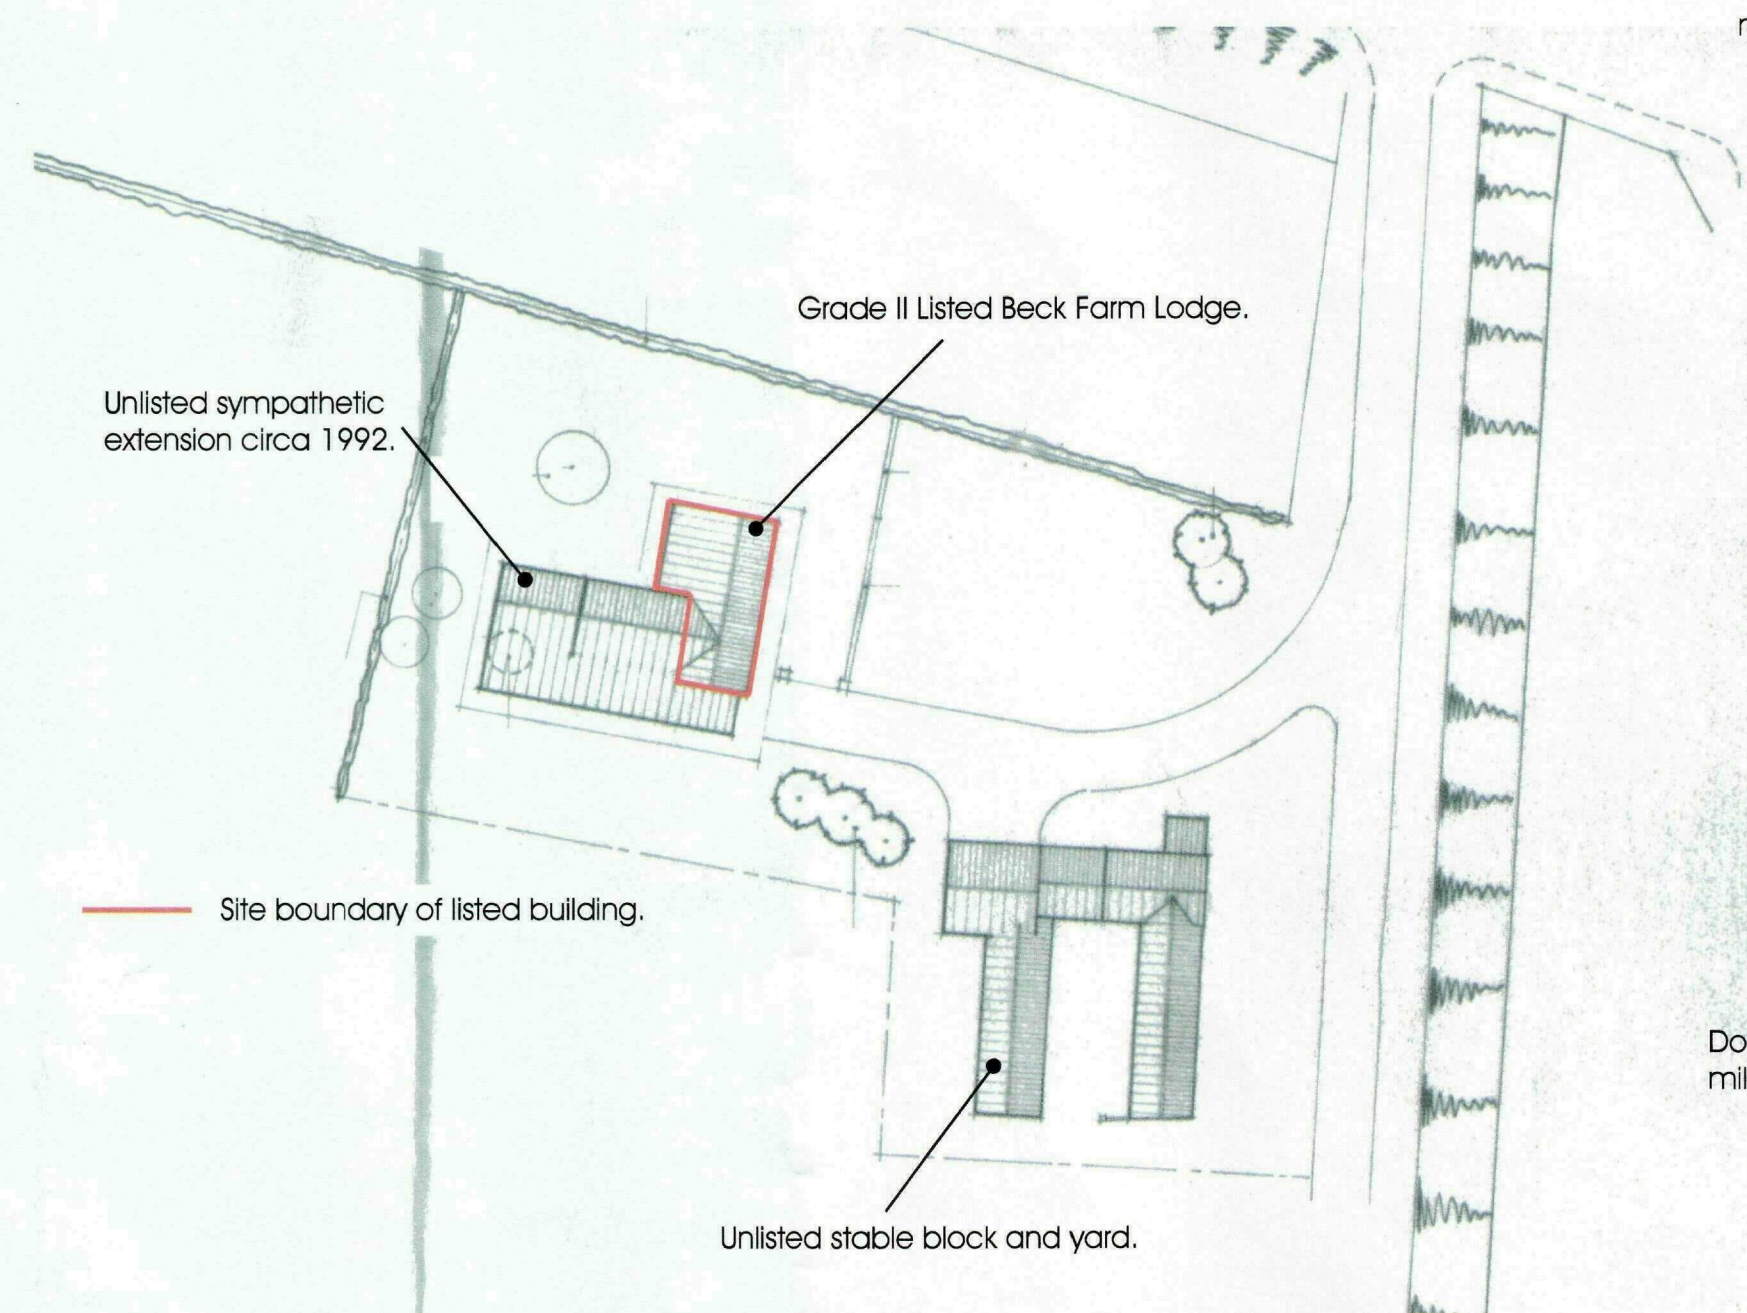


Block Plan 1:500

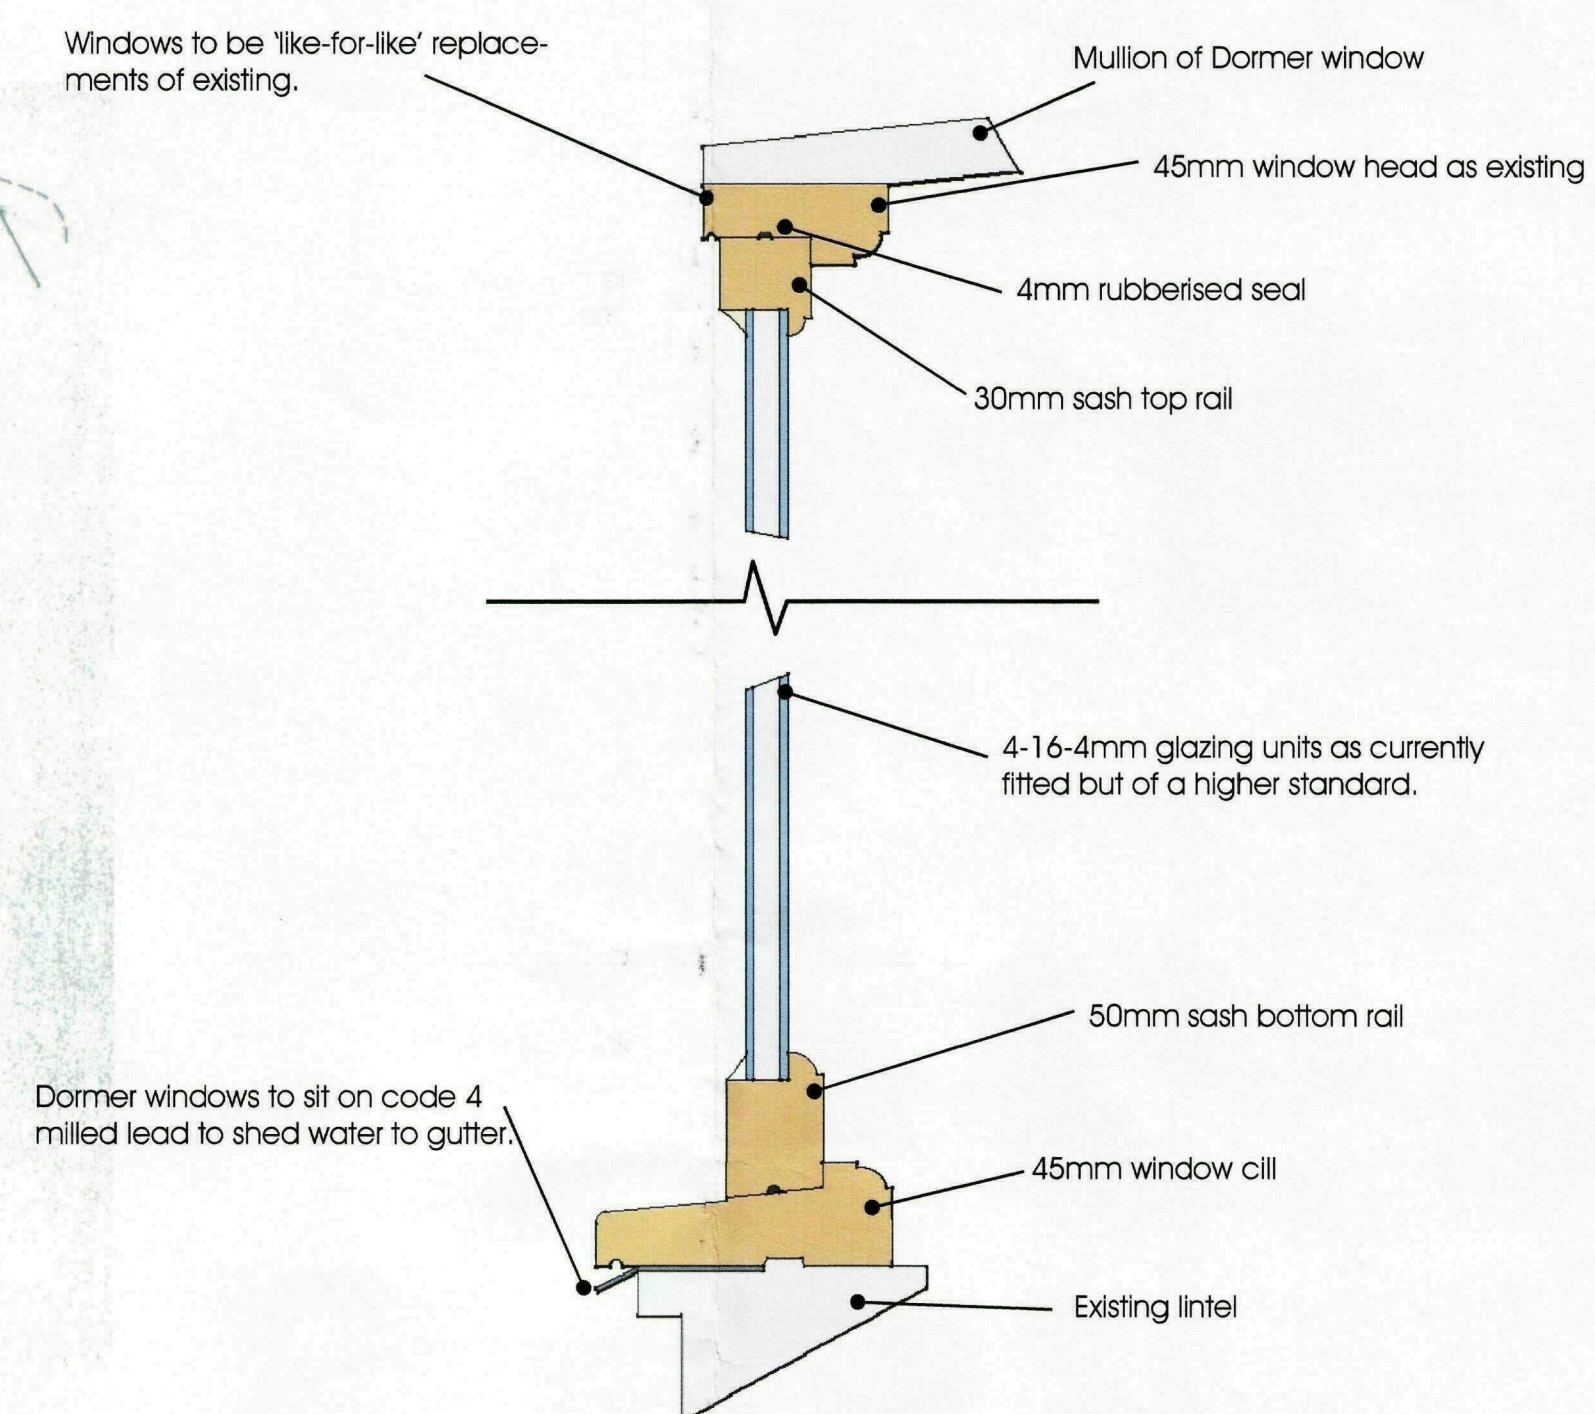

Typical Window Detail 1:5

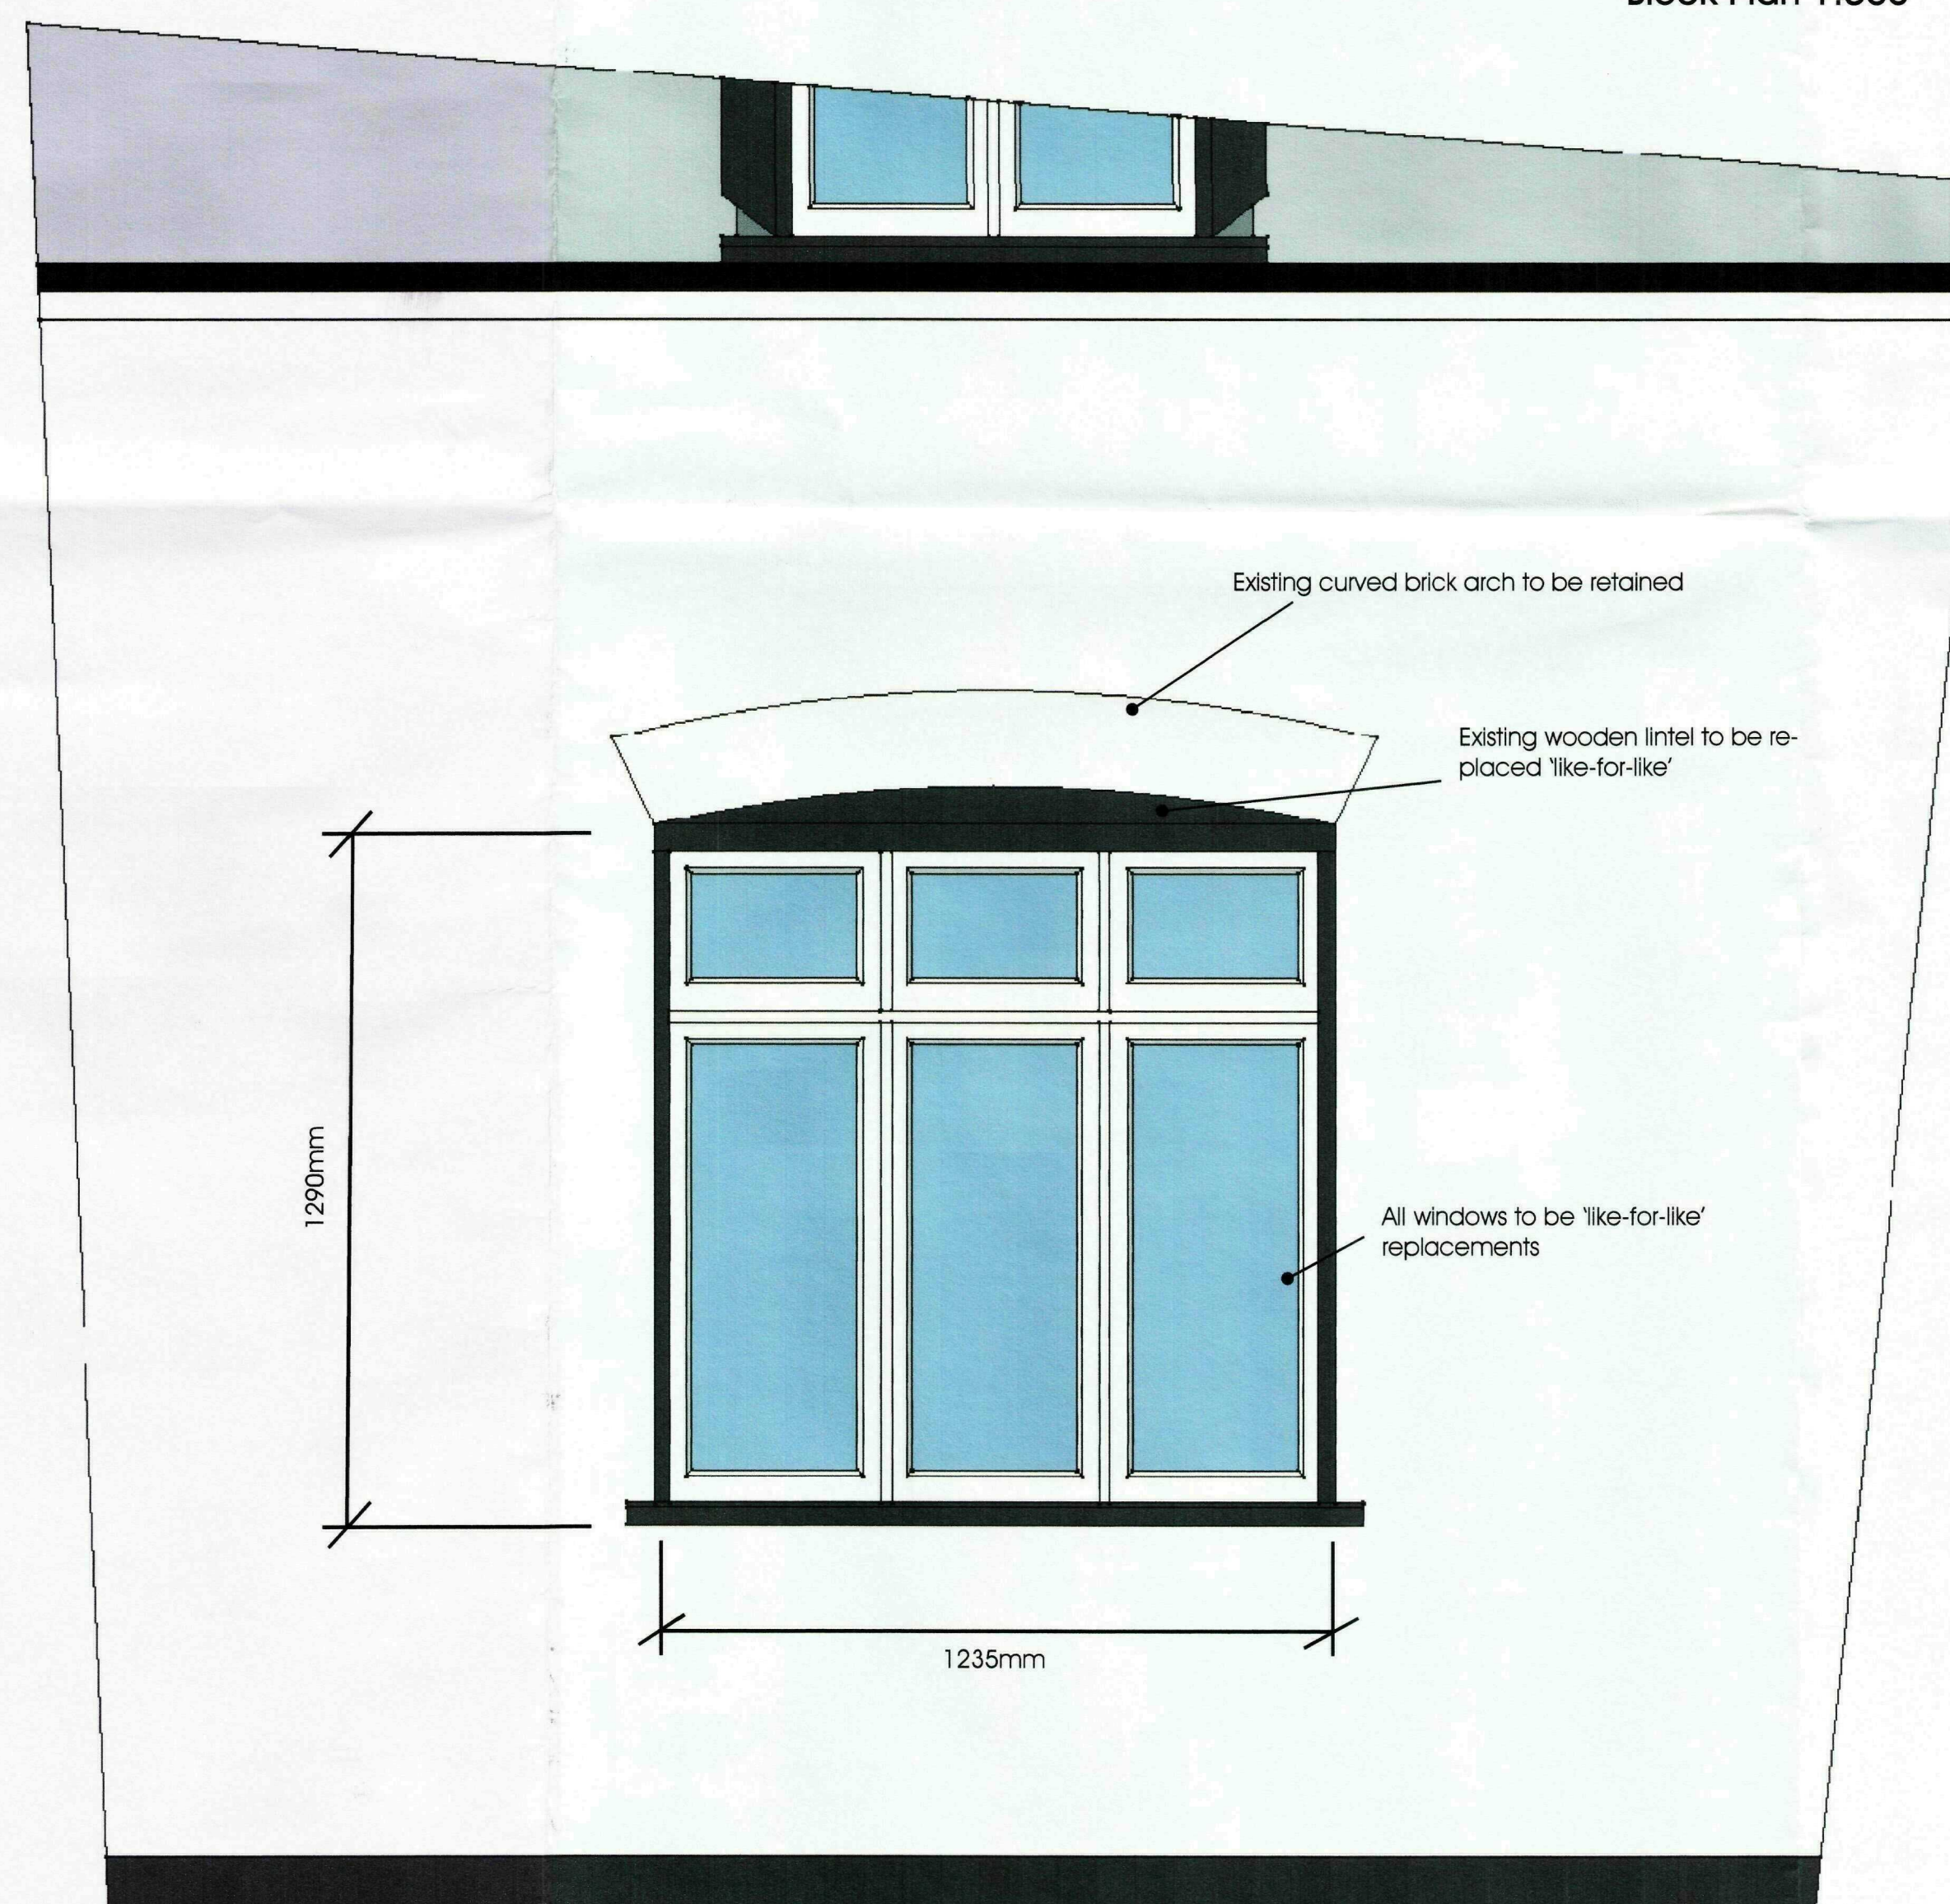

East Window Elevation 1:10

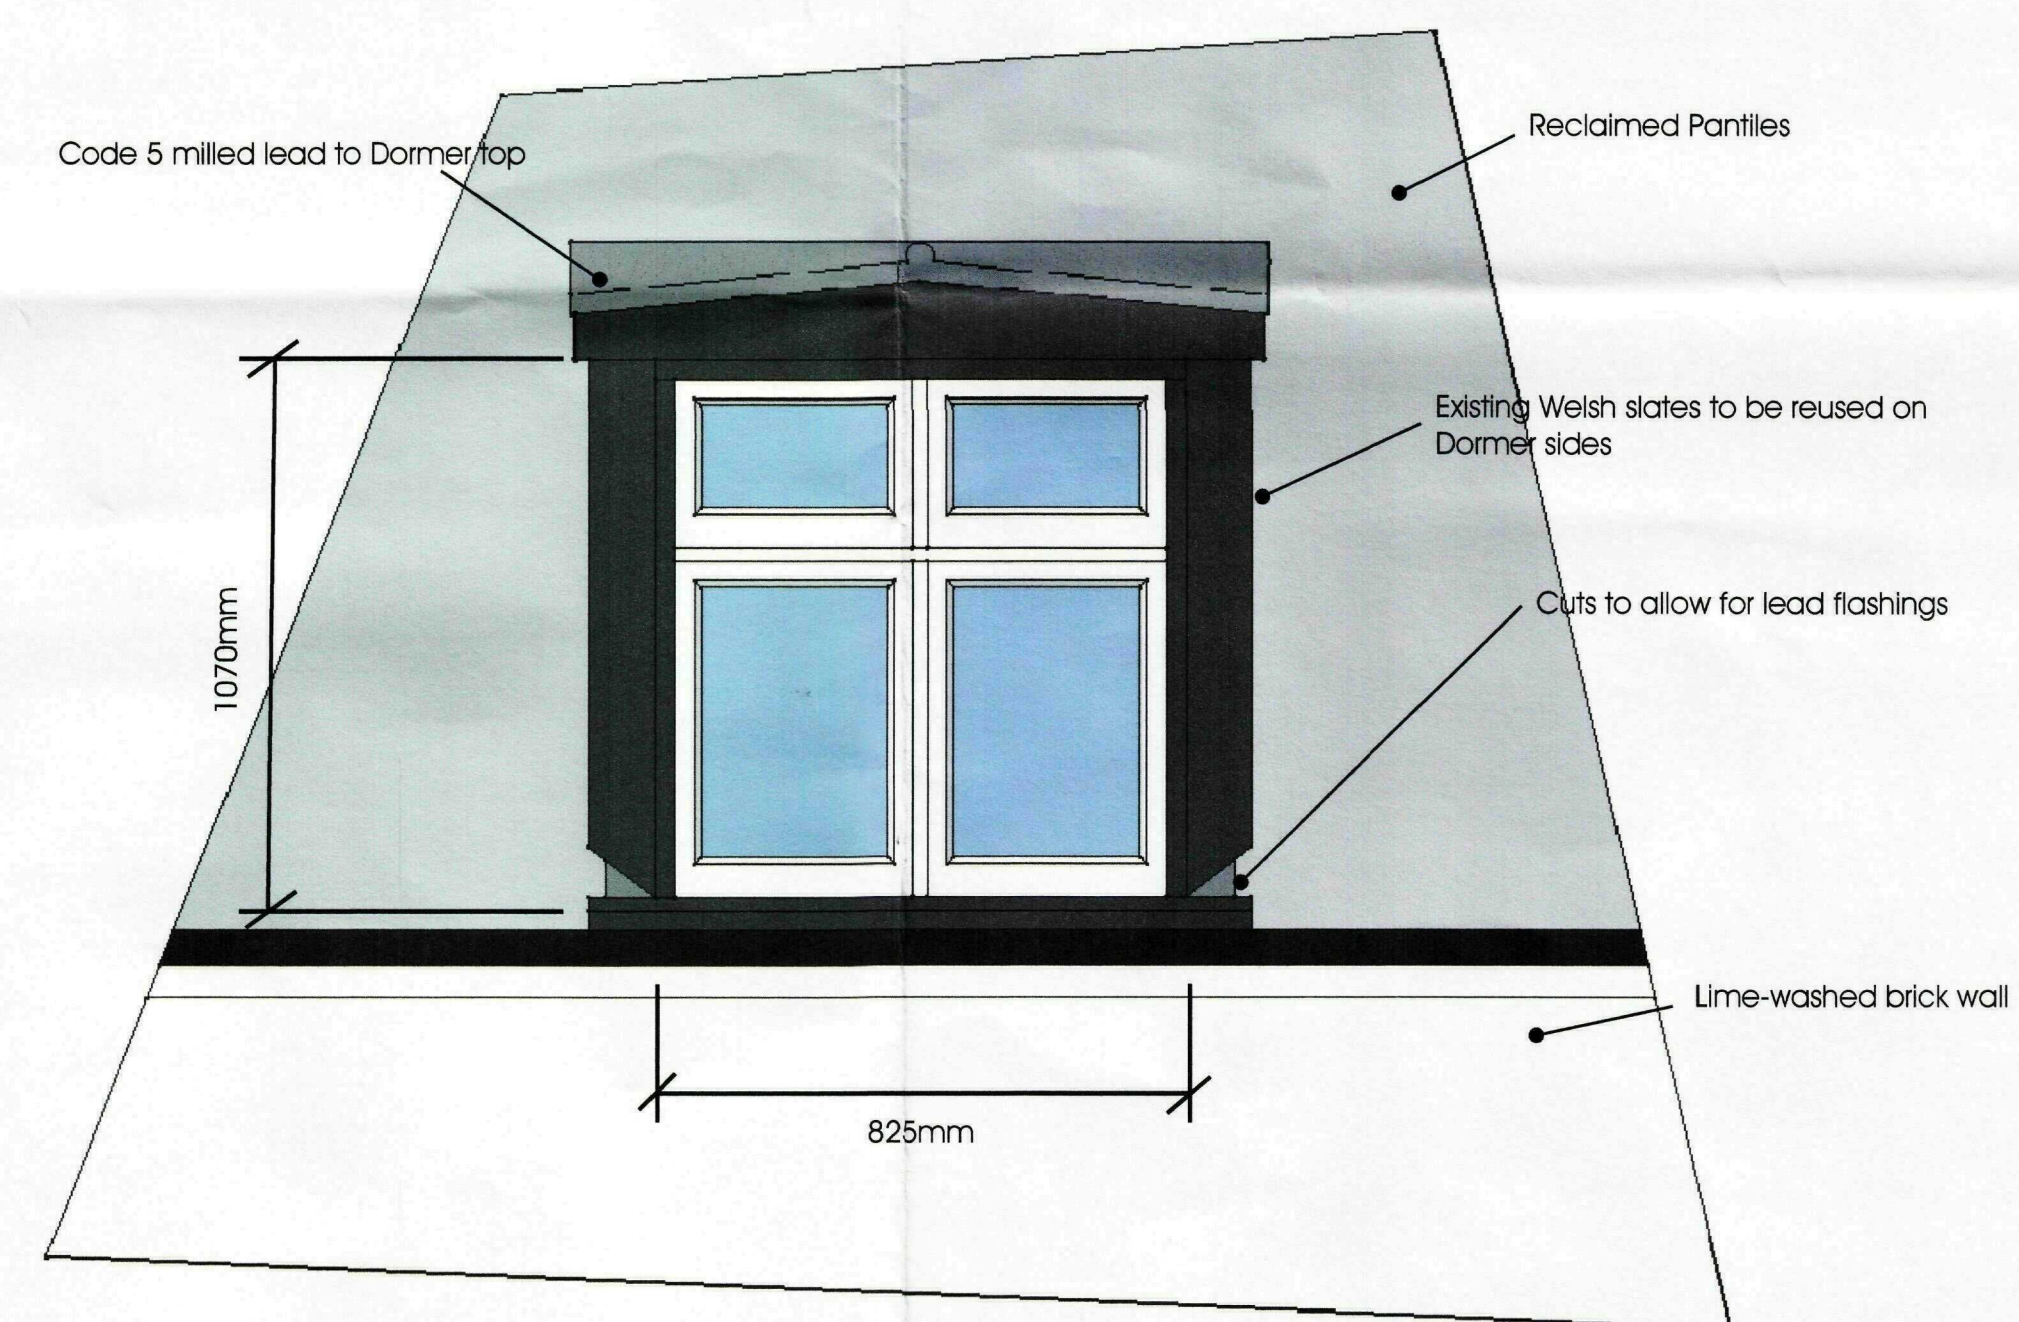

Dormer Window Elevation 1:10

SHDC
Planning & Development
- 2 FEB 2010
Ref: 0092-10

CLIENT:	Mr & Mrs R Stevenson
PROJECT:	Beck Farm Lodge, Fen Road, Donnington, Lincolnshire Minor Refurbishment & Repair of Doors, Windows & Roof Leading
DRAWING:	Details of Areas to be Refurbished To be no changes to appearance or character
SCALE:	Various
DATE:	26/01/2010

SHEET 2
DO NOT SCALE