


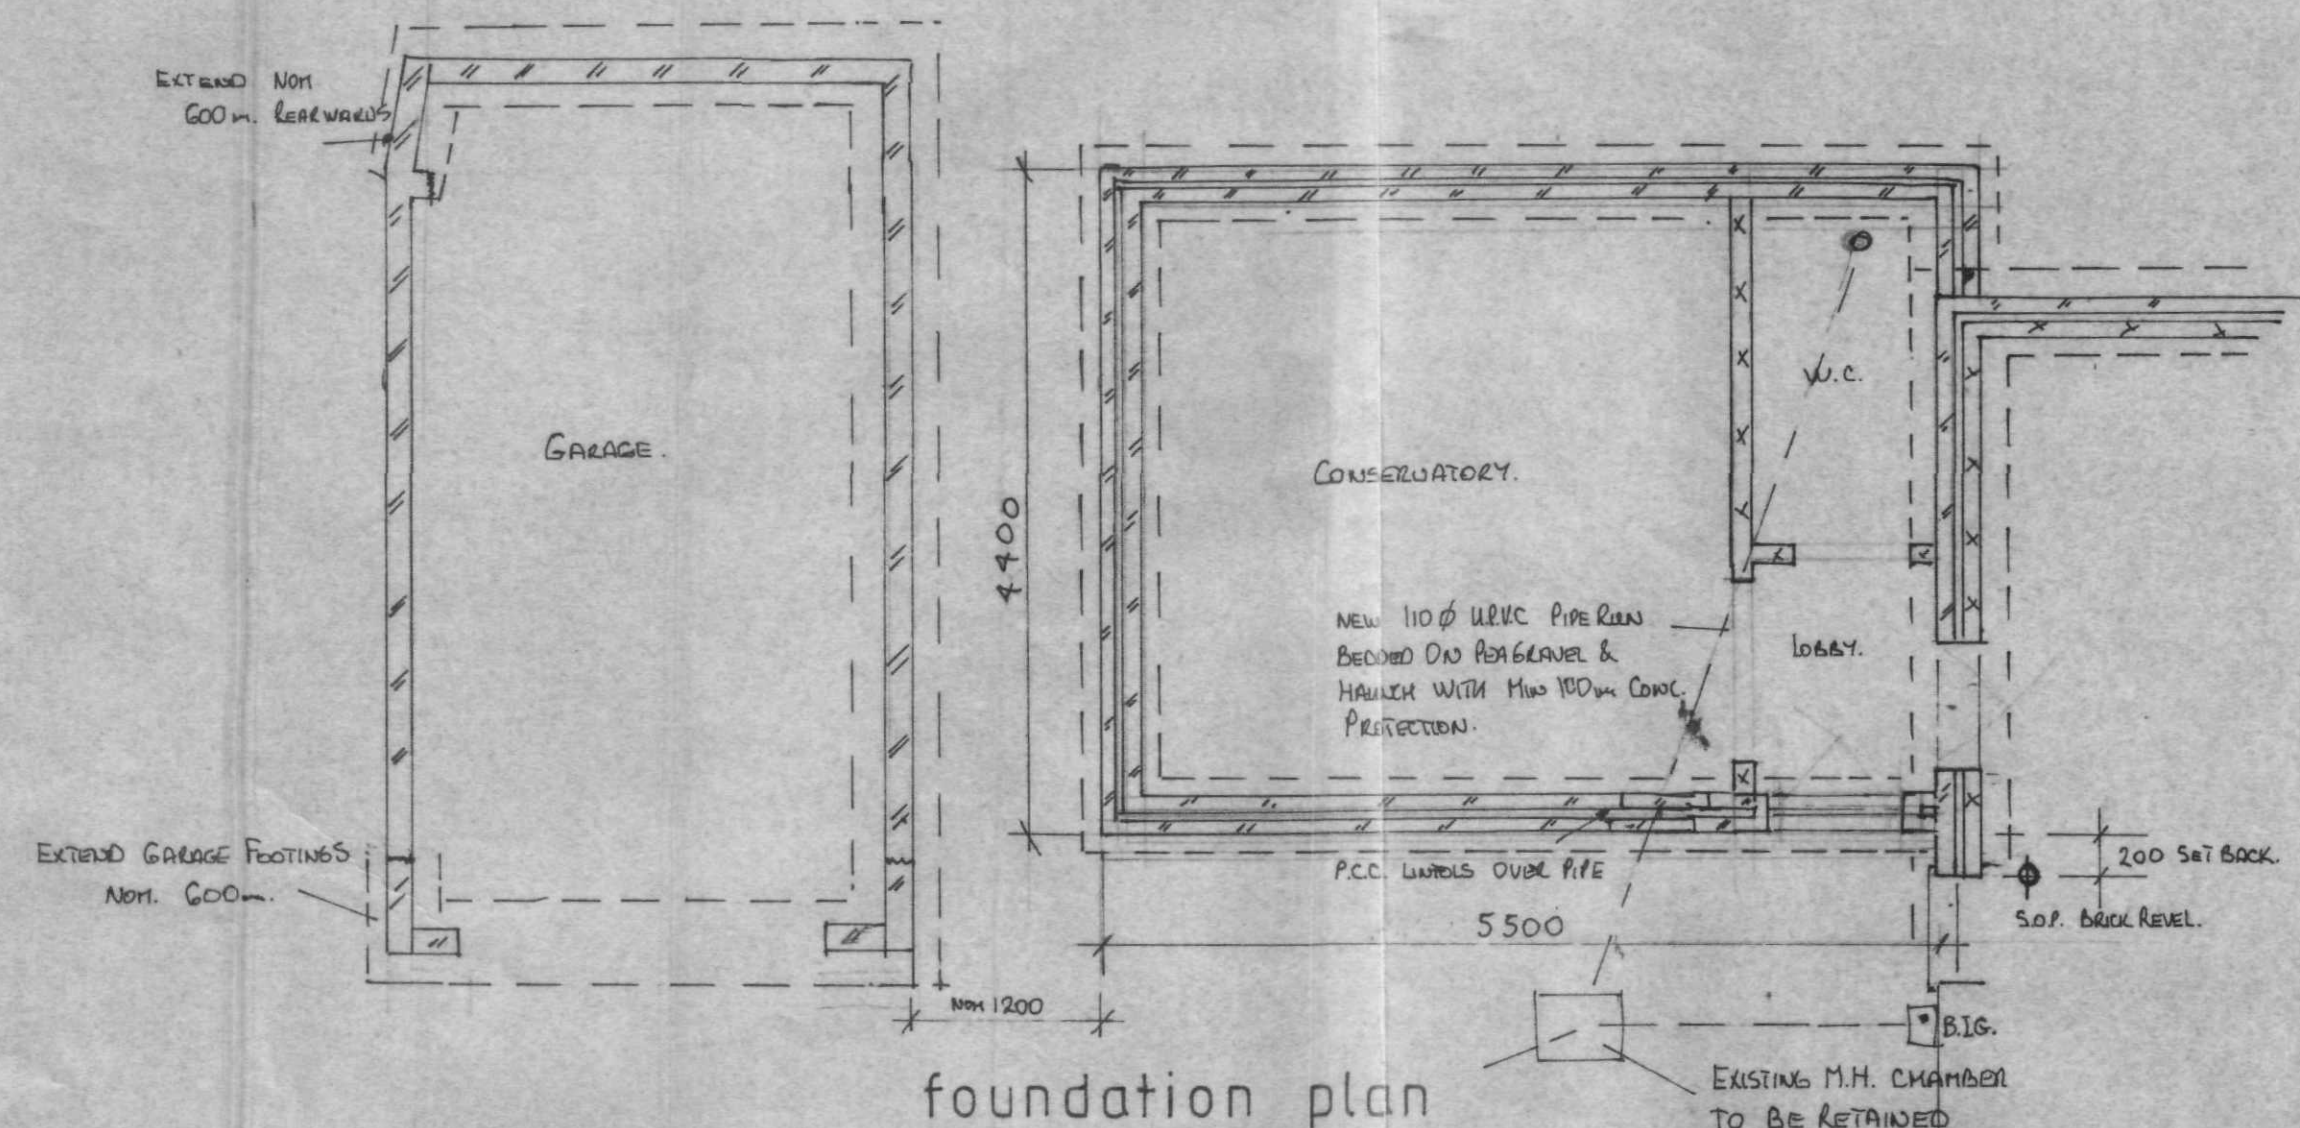


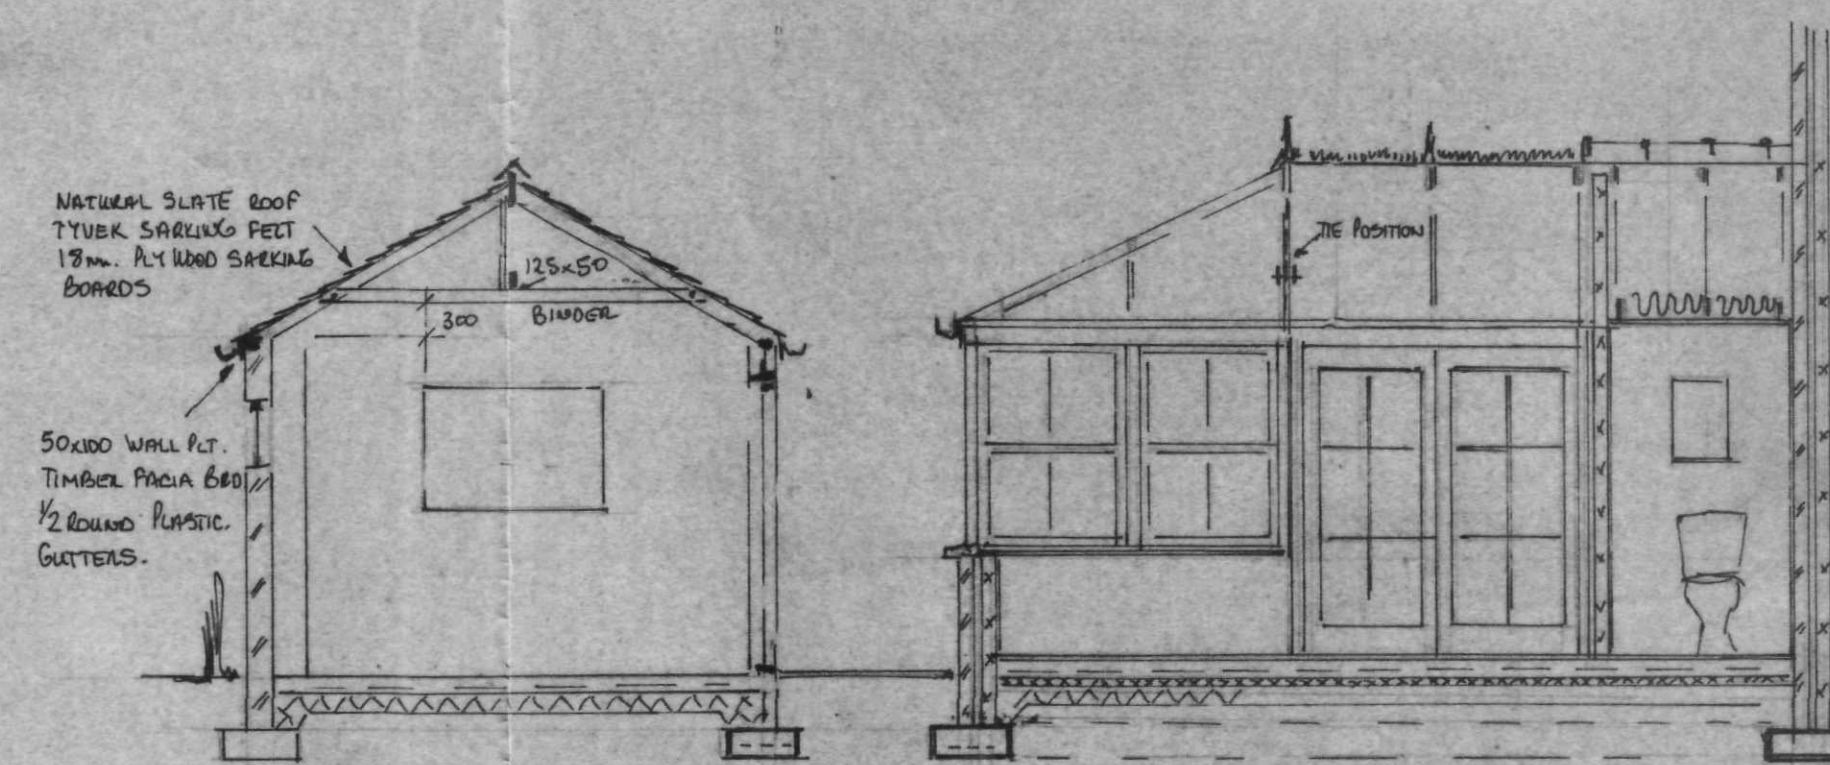


foundation plan

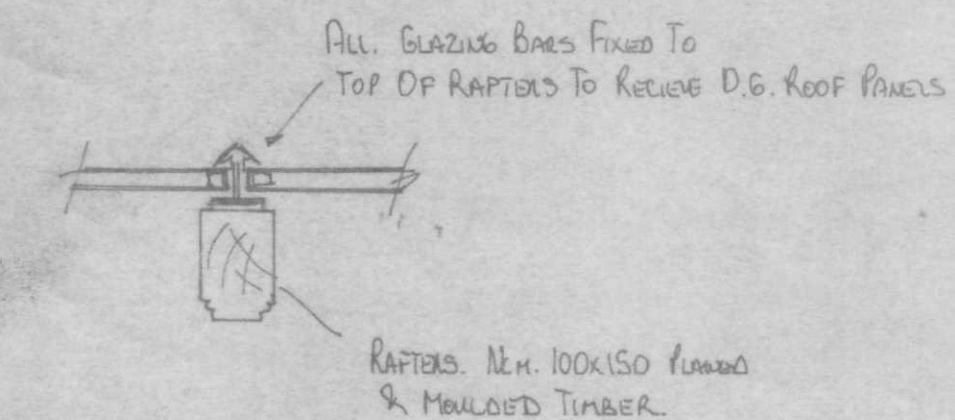


section 1-1.

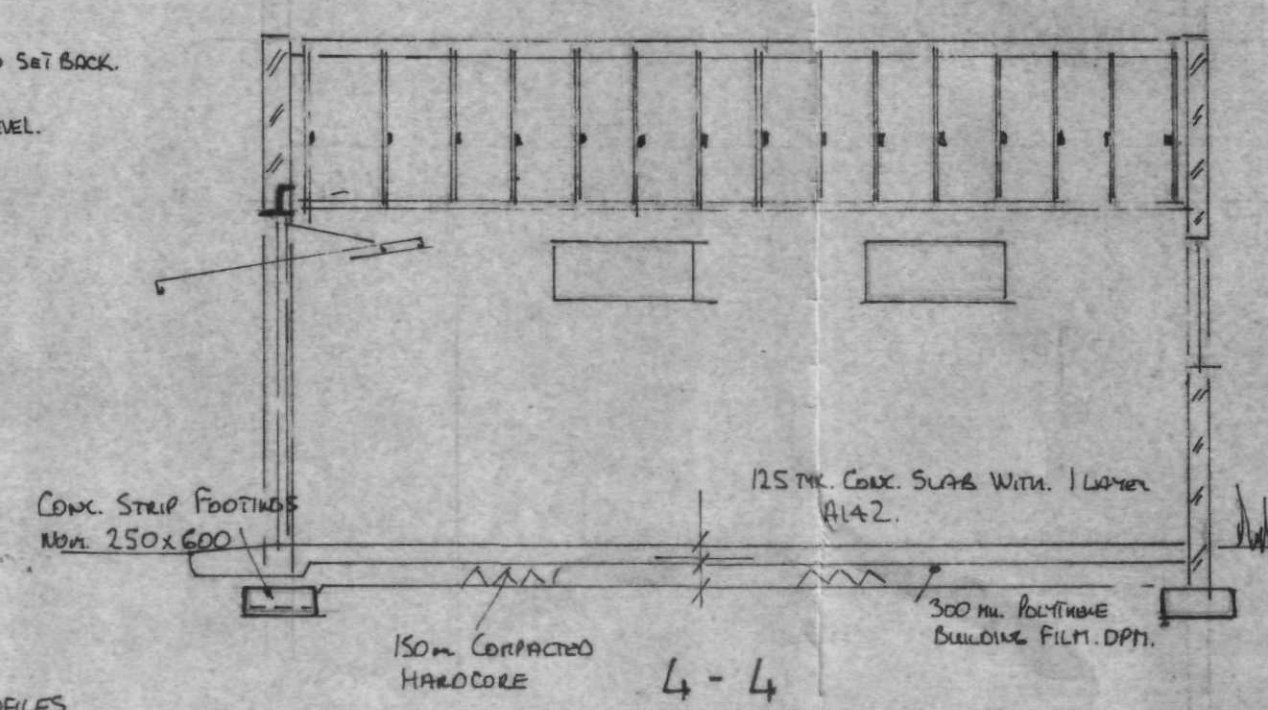


4-4

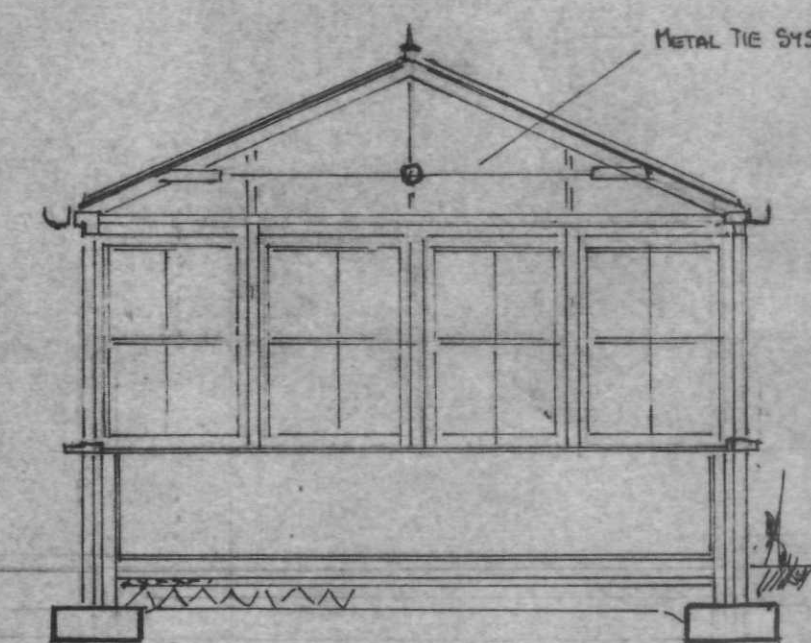


2-2

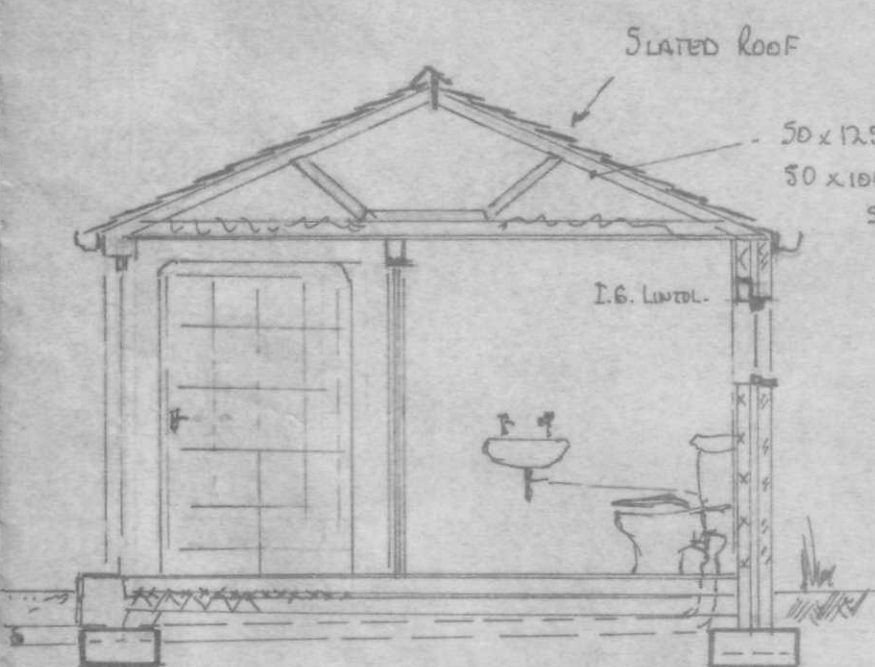


3-3

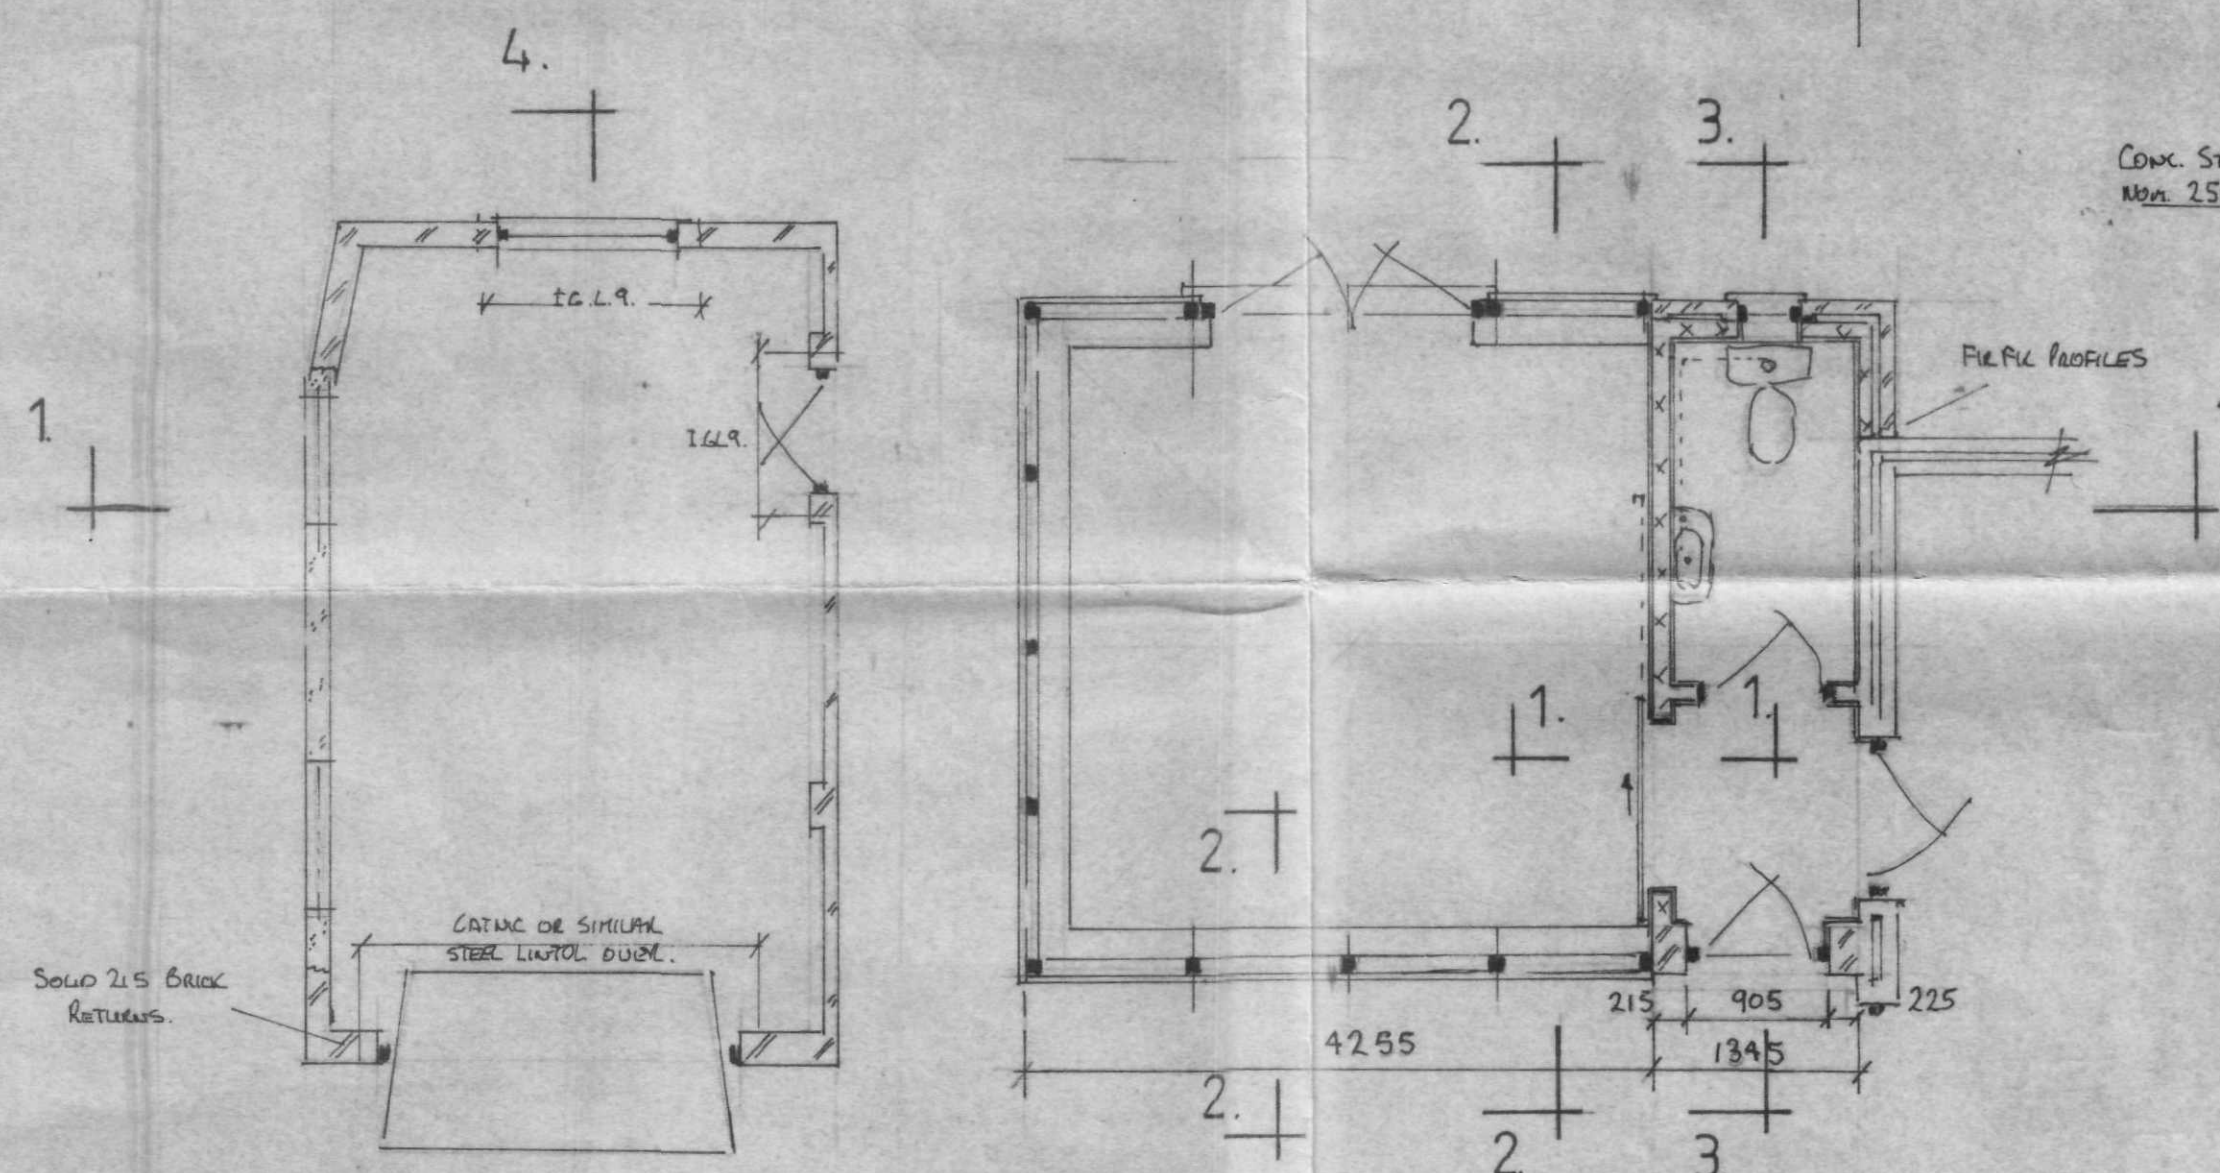


floor plan

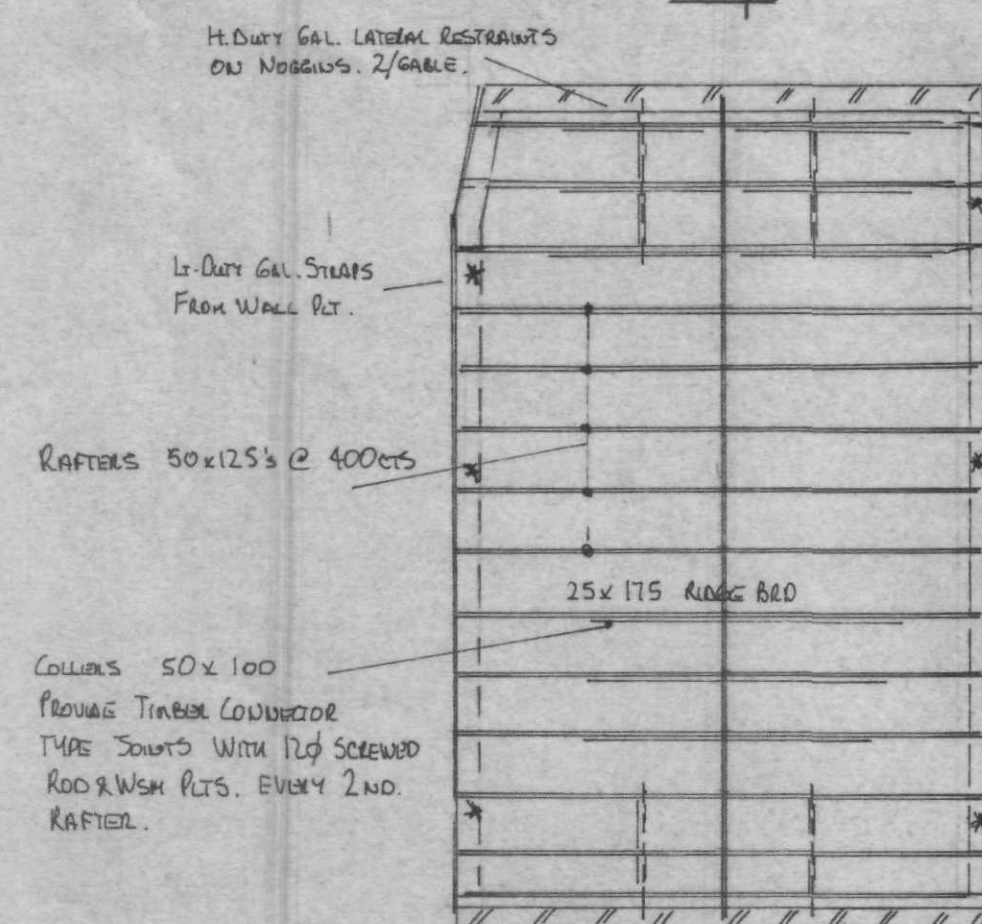


roof structure

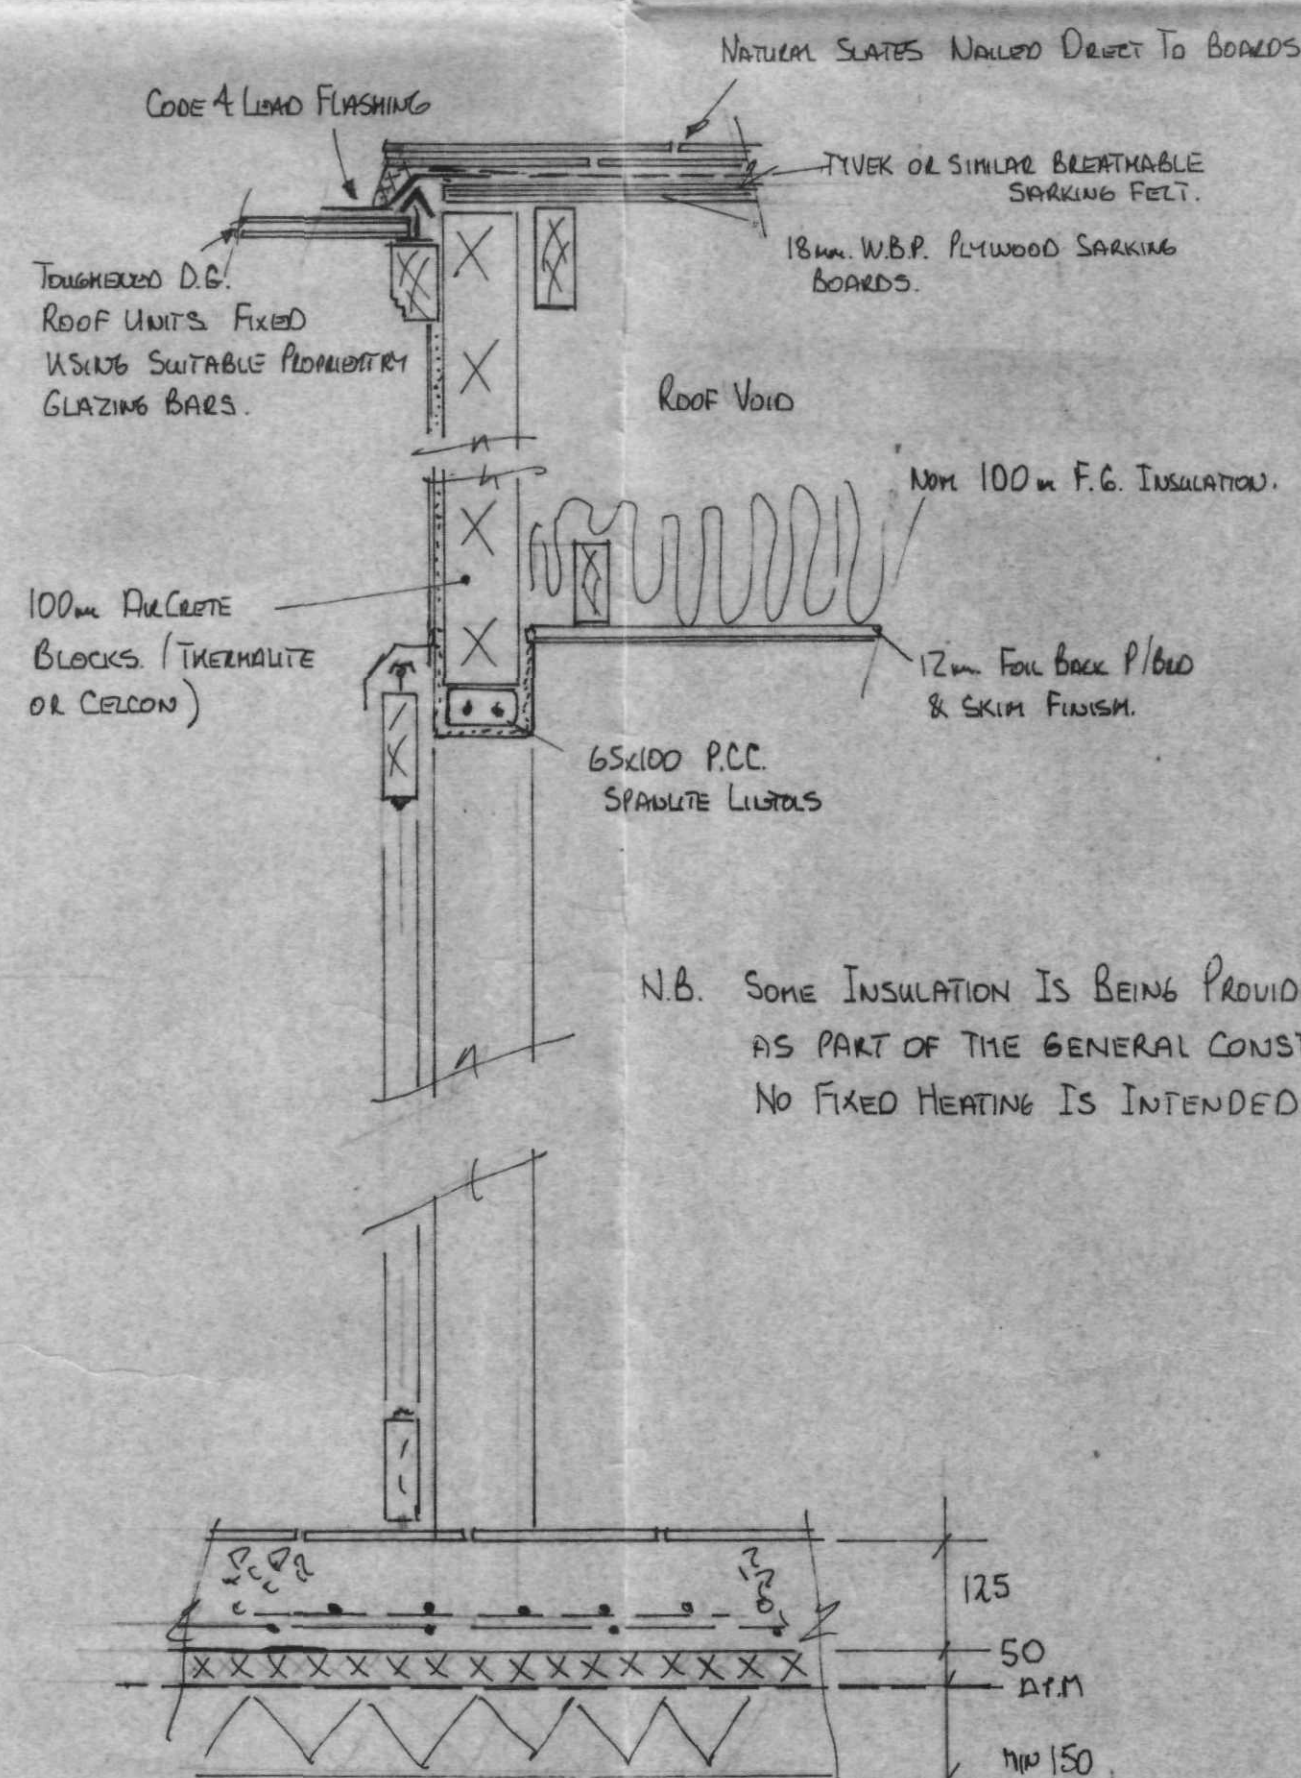

1-1

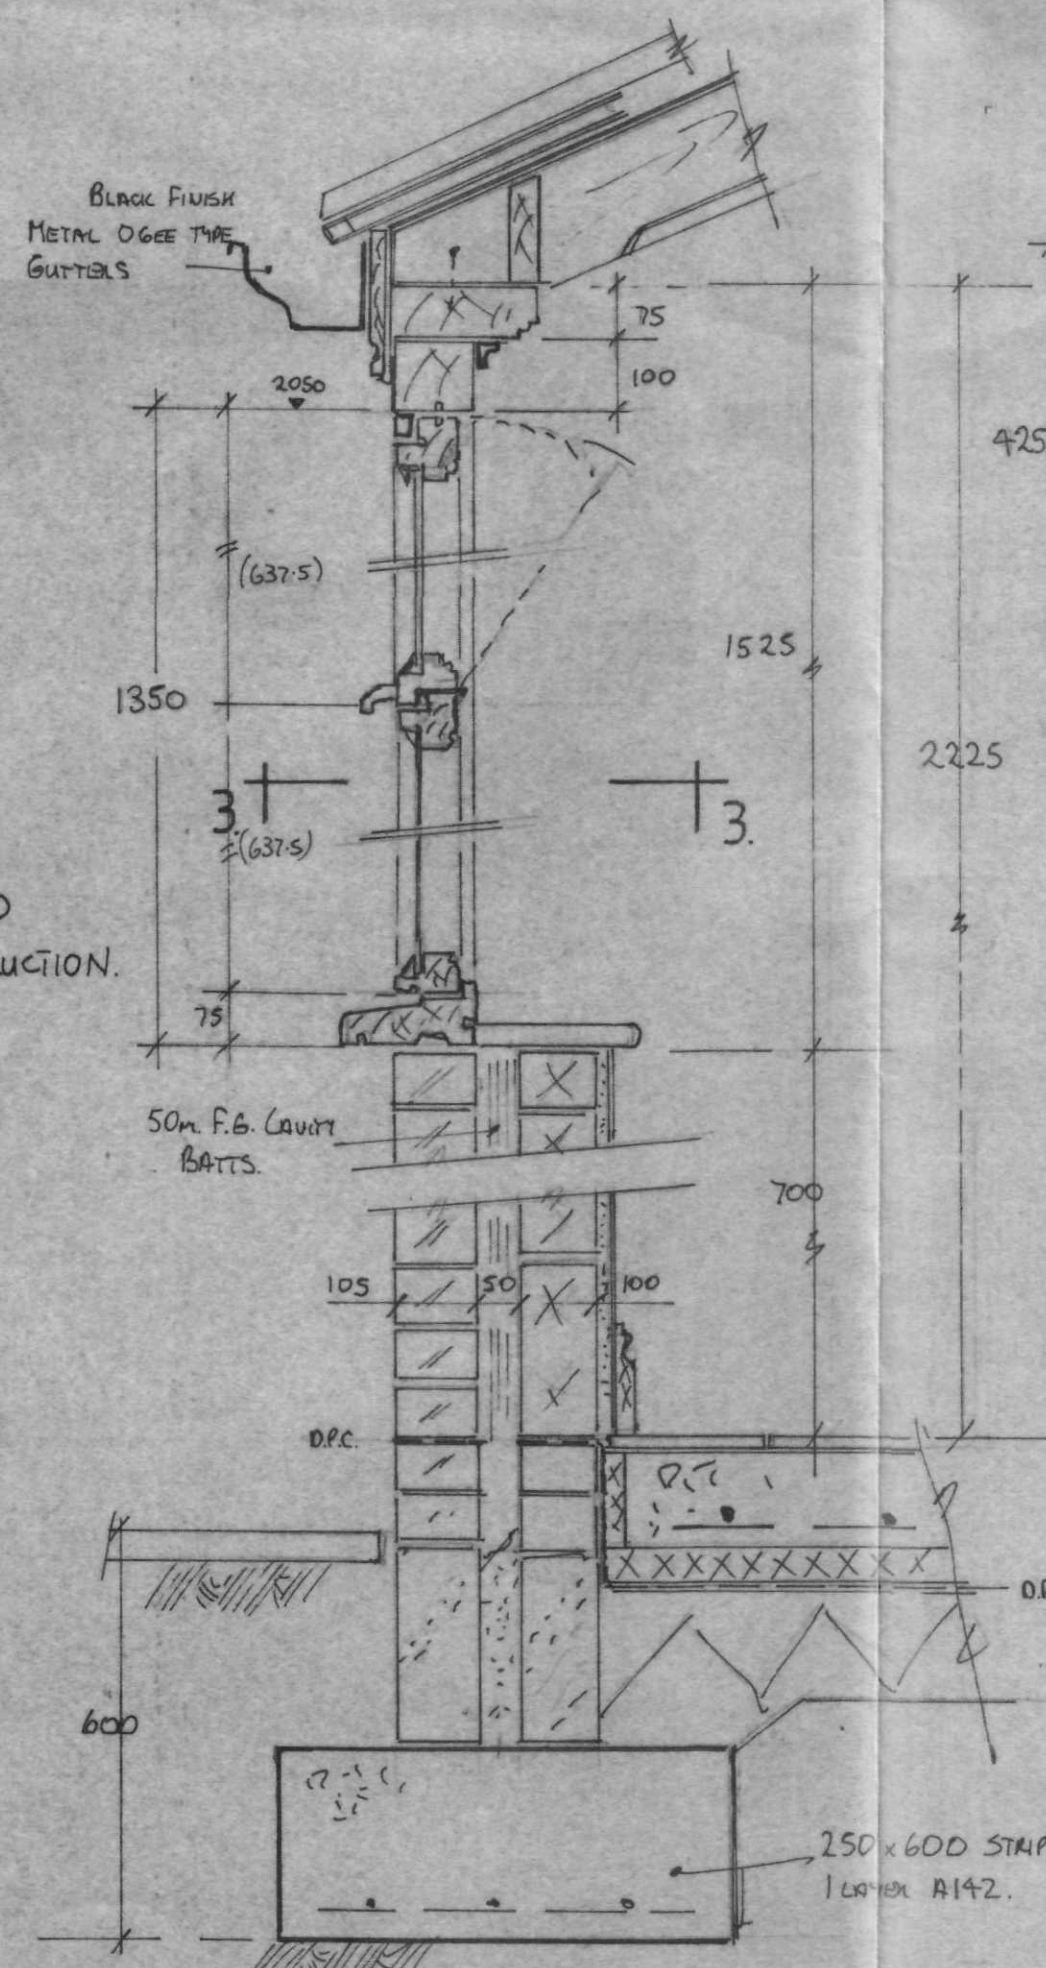

2-2

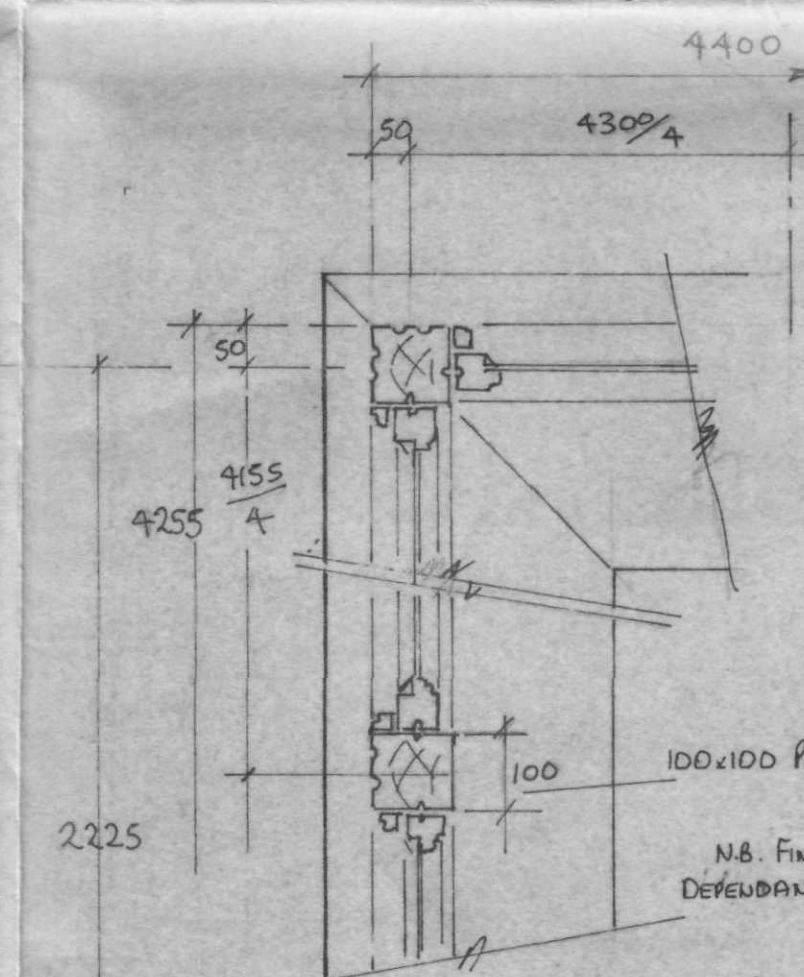

3-3

FINAL DETAILS OF JOURNEY TO CLIENTS REQUIREMENTS.

FILE COPY
ONLY

SHDC
Planning & Development
13 FEB 2009
Ref: 004109

DETERMINED
PLAN

JG4. PLANNING ADDITIONAL INFORMATION.

elevations Drg. 1.
gen. notes - 3.