




for other details see
Drg. N° 1. elevations
2. plans & sections
3. details & general notes.
4. garage & conservatory.

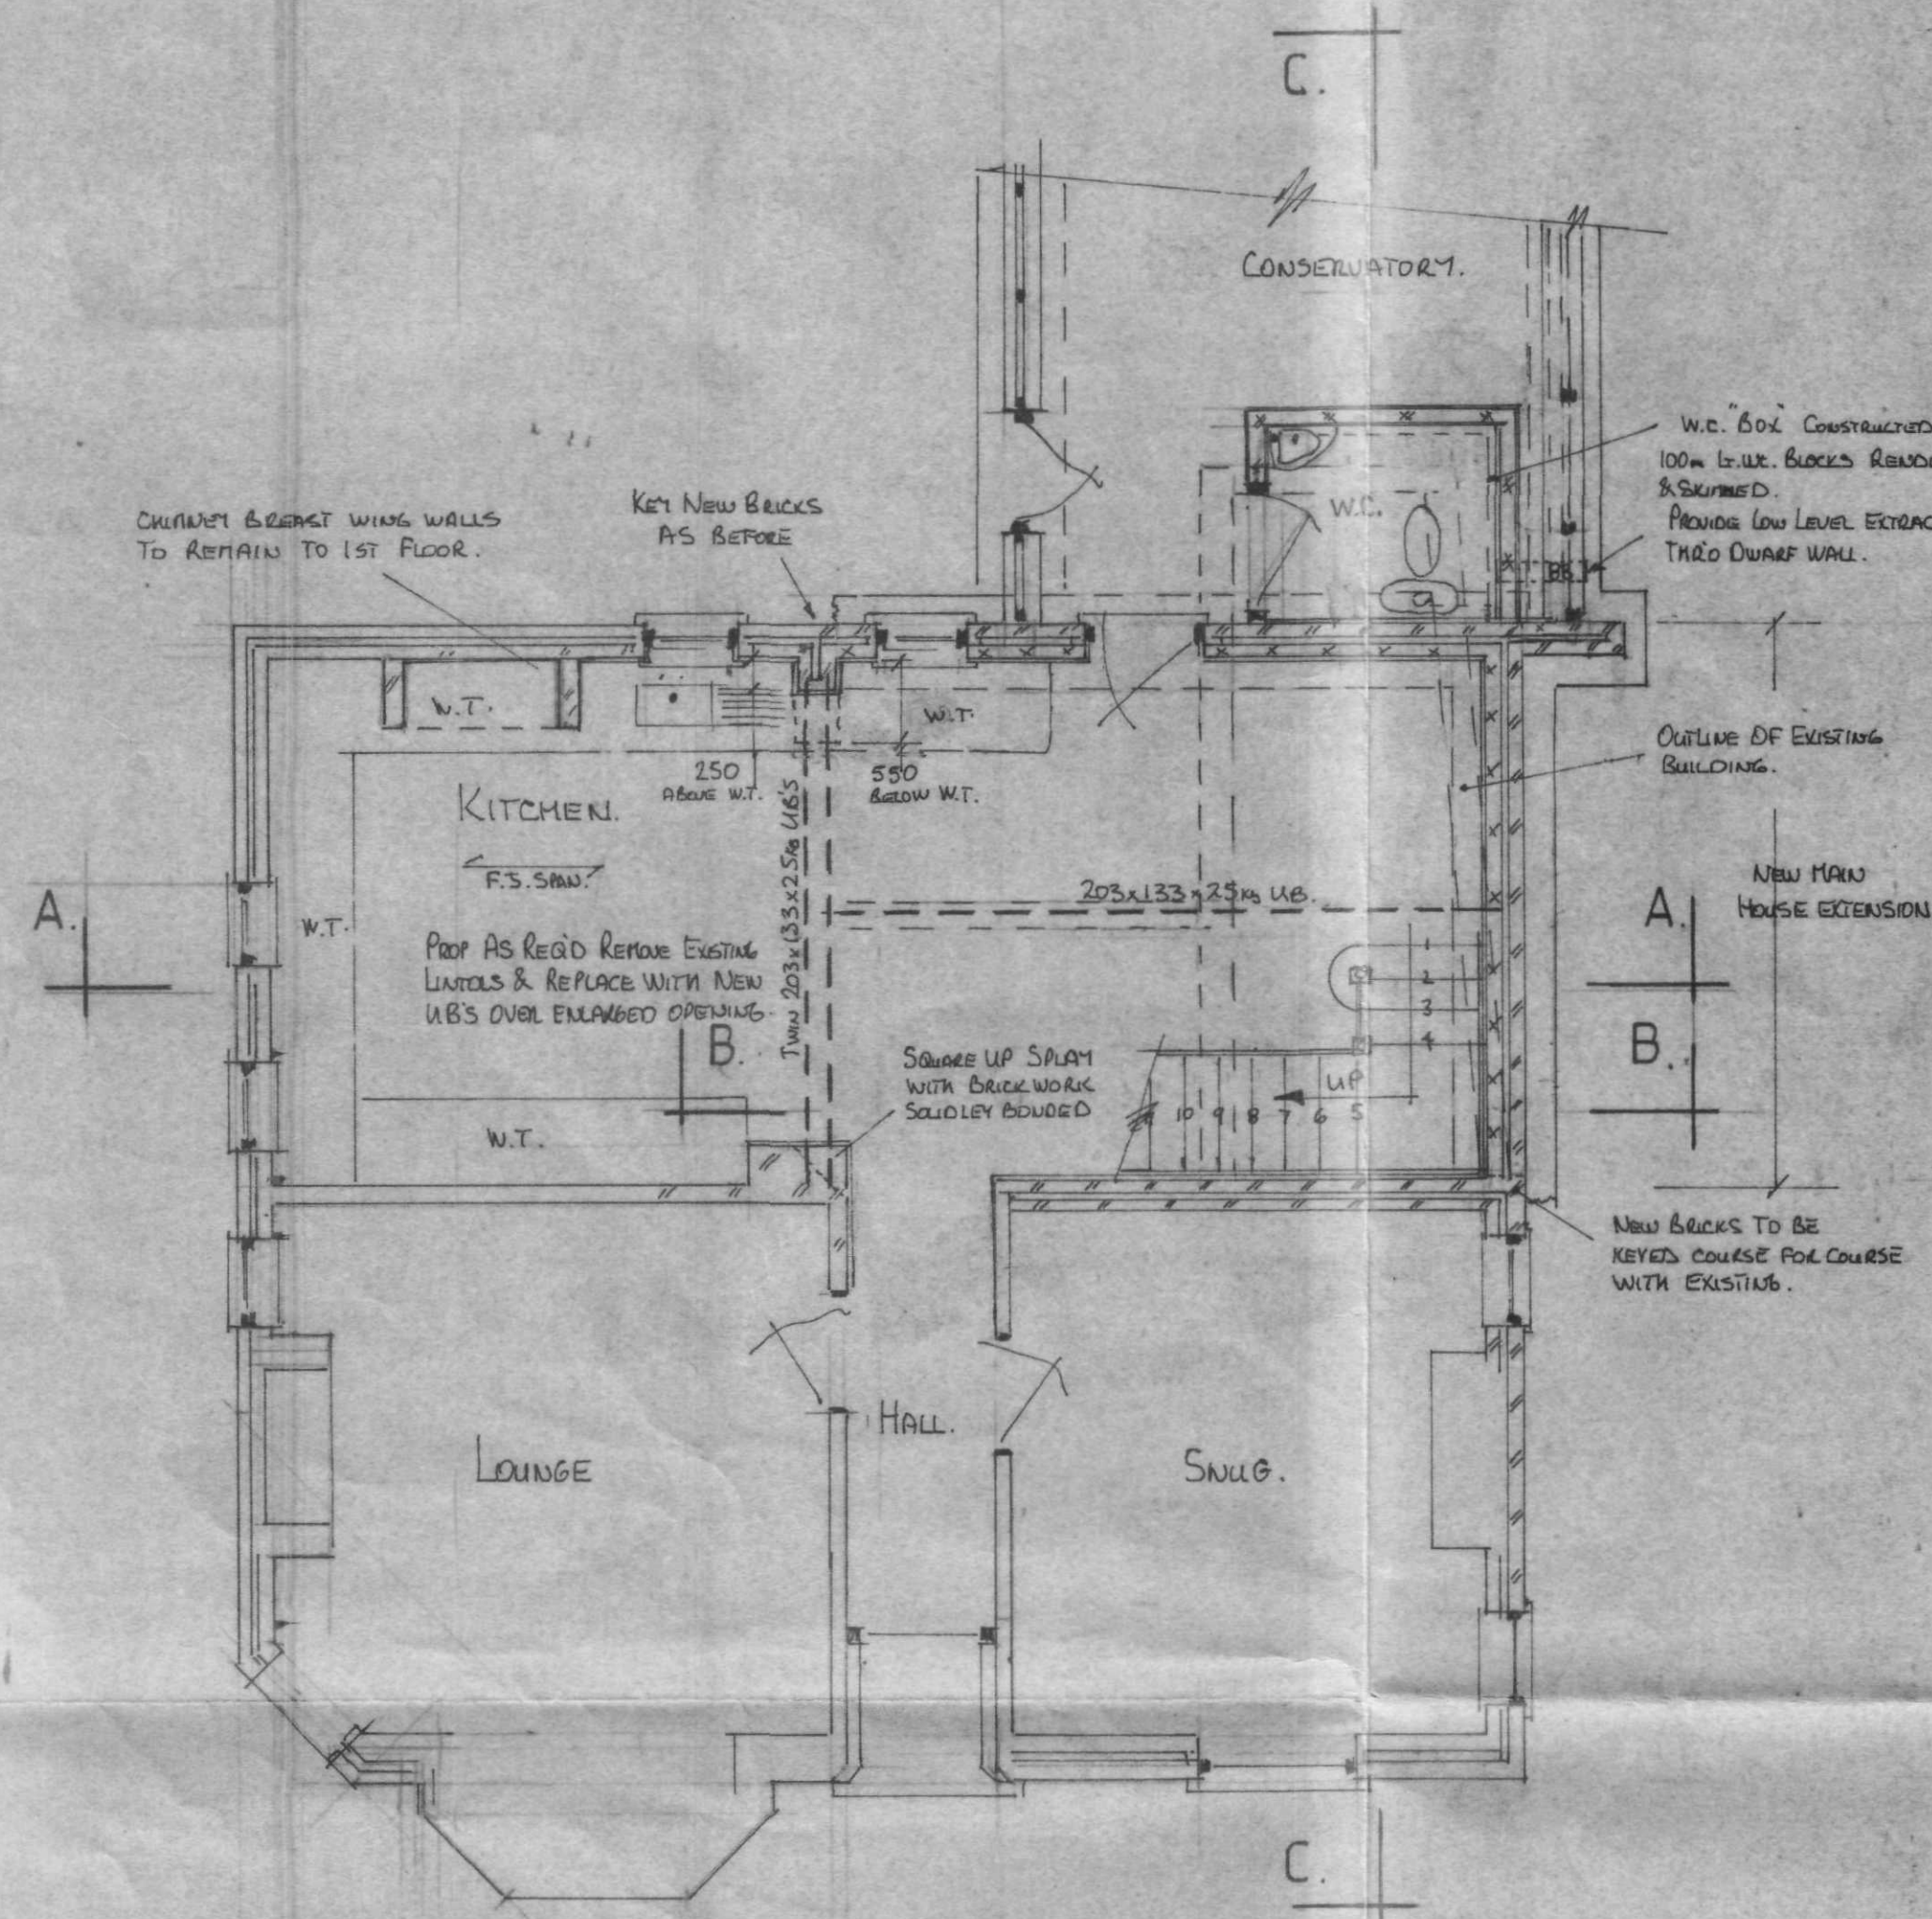


ground floor plan (house)

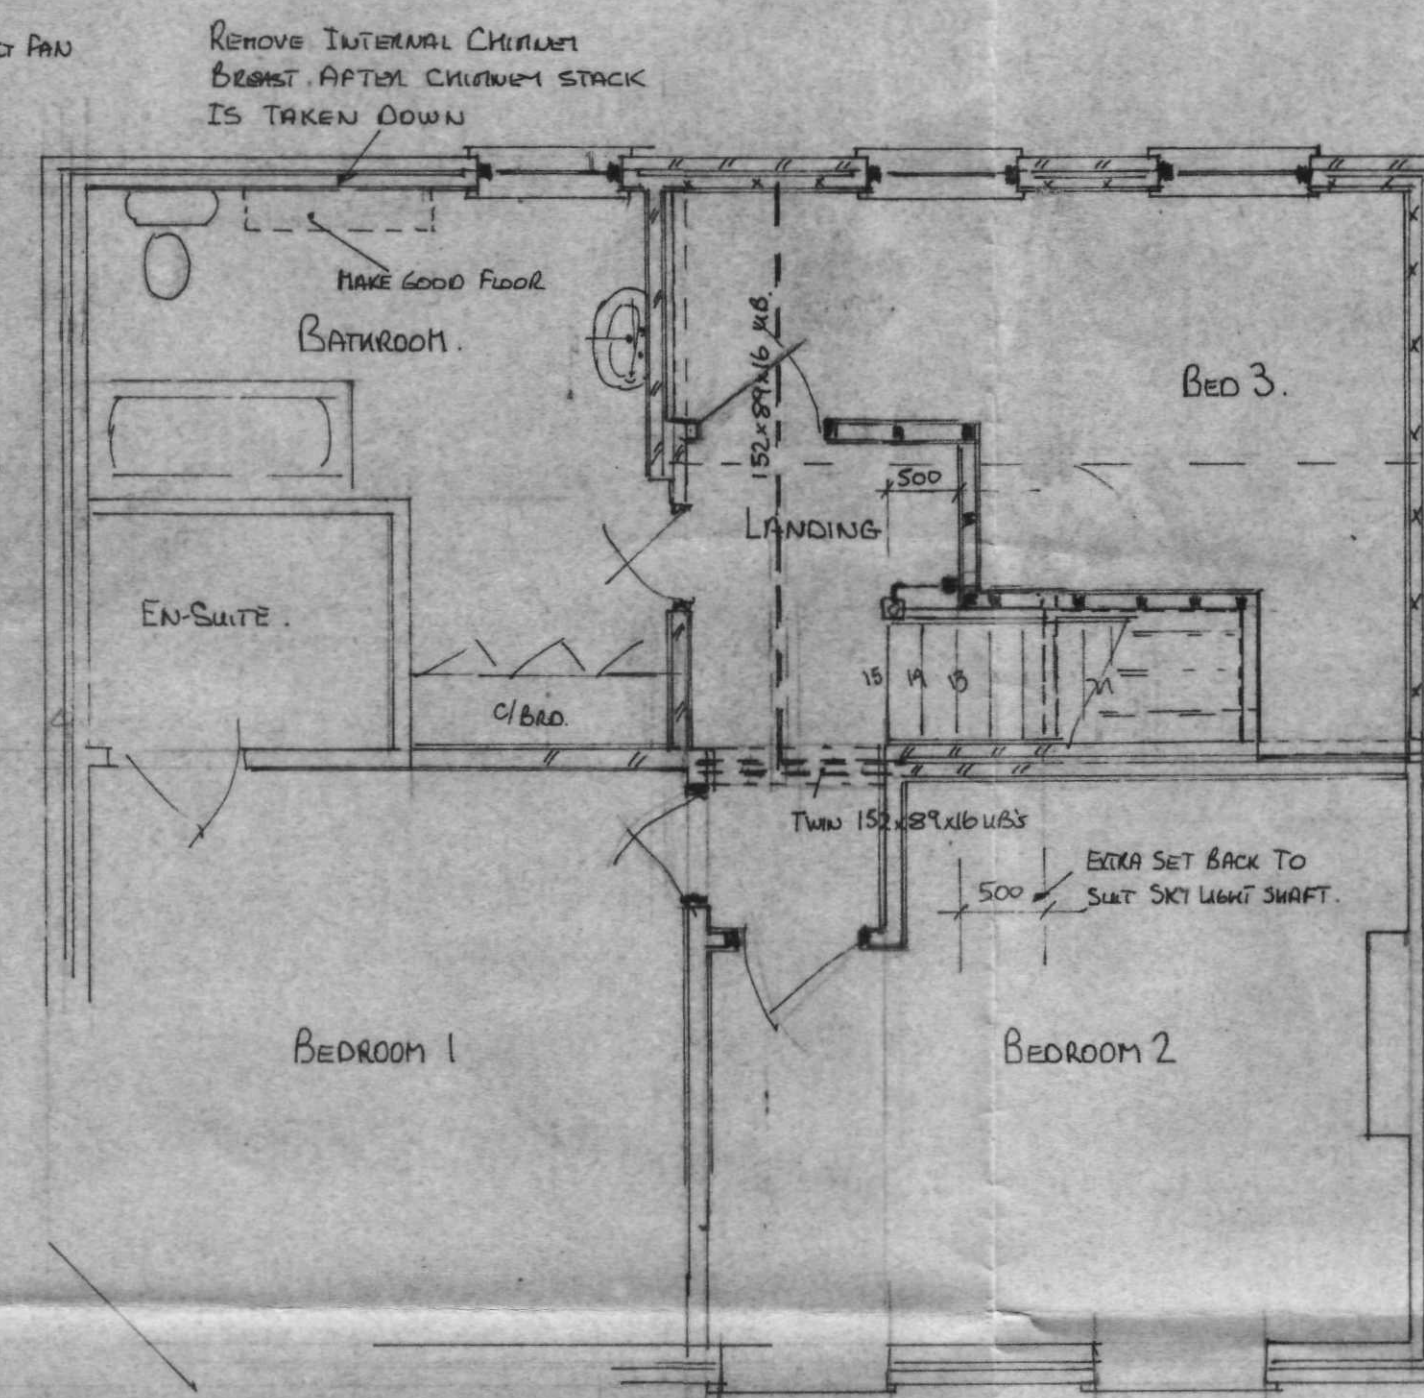


1st floor plan

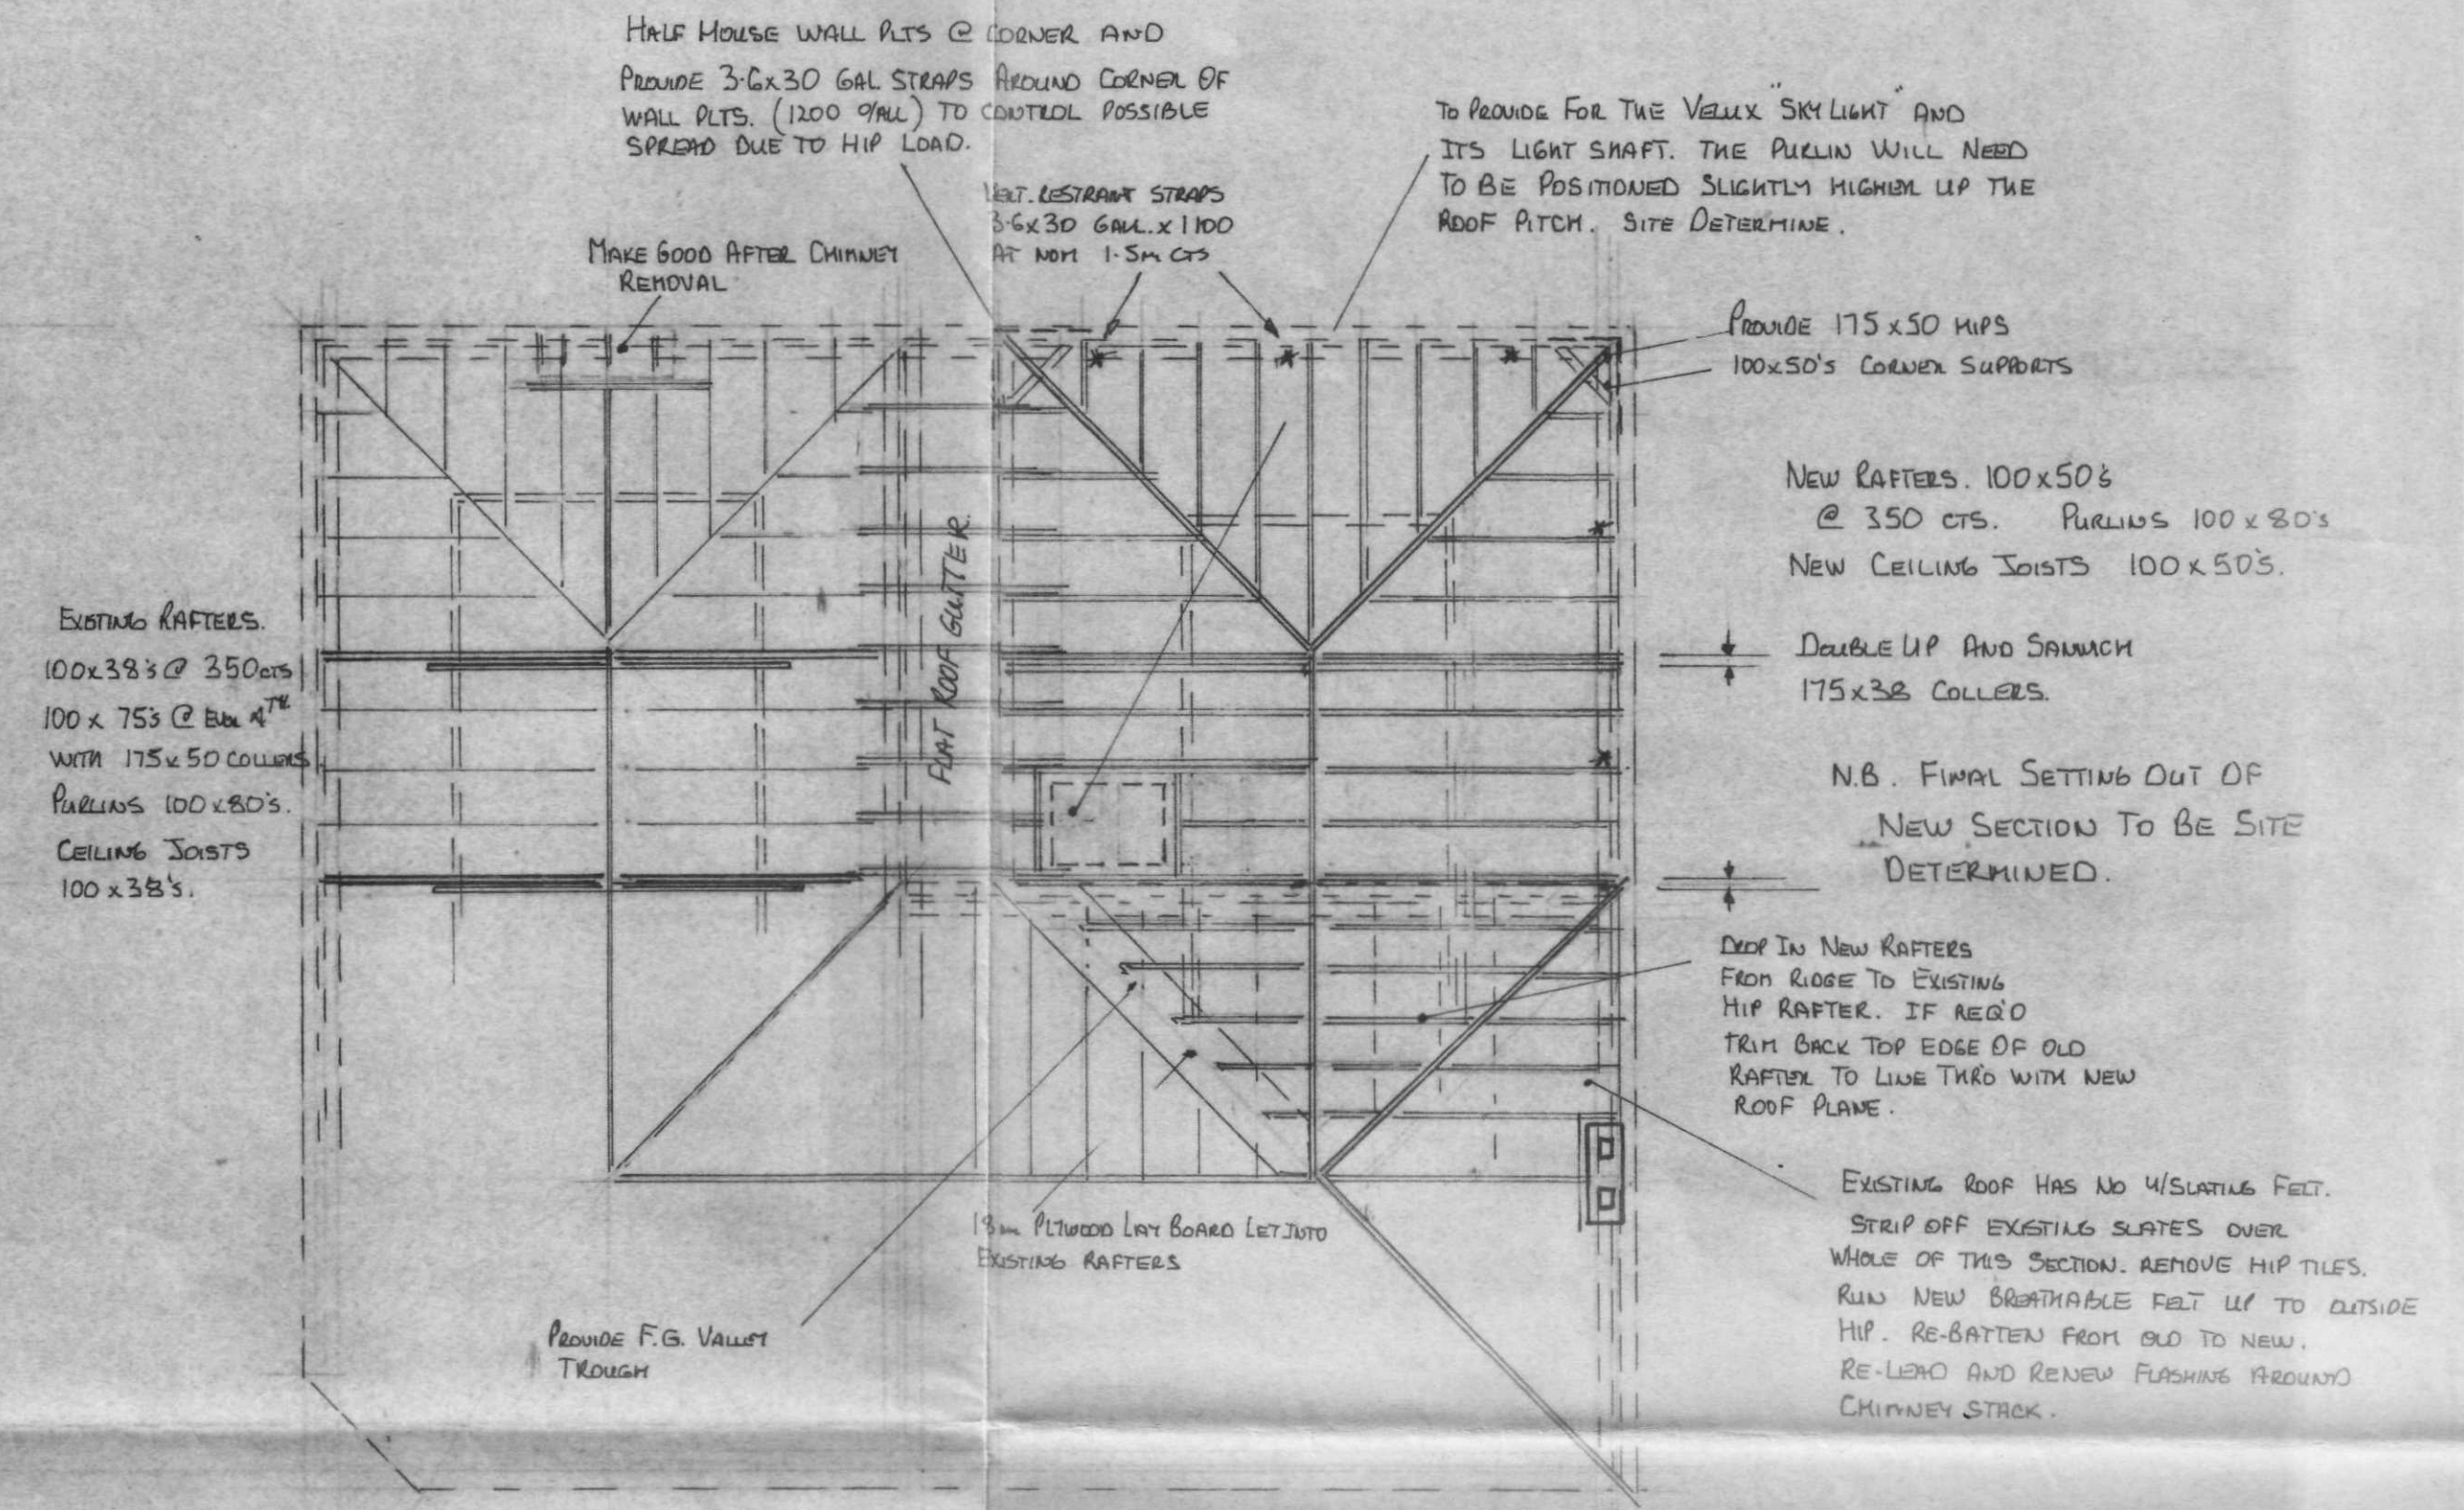


roof timber layout

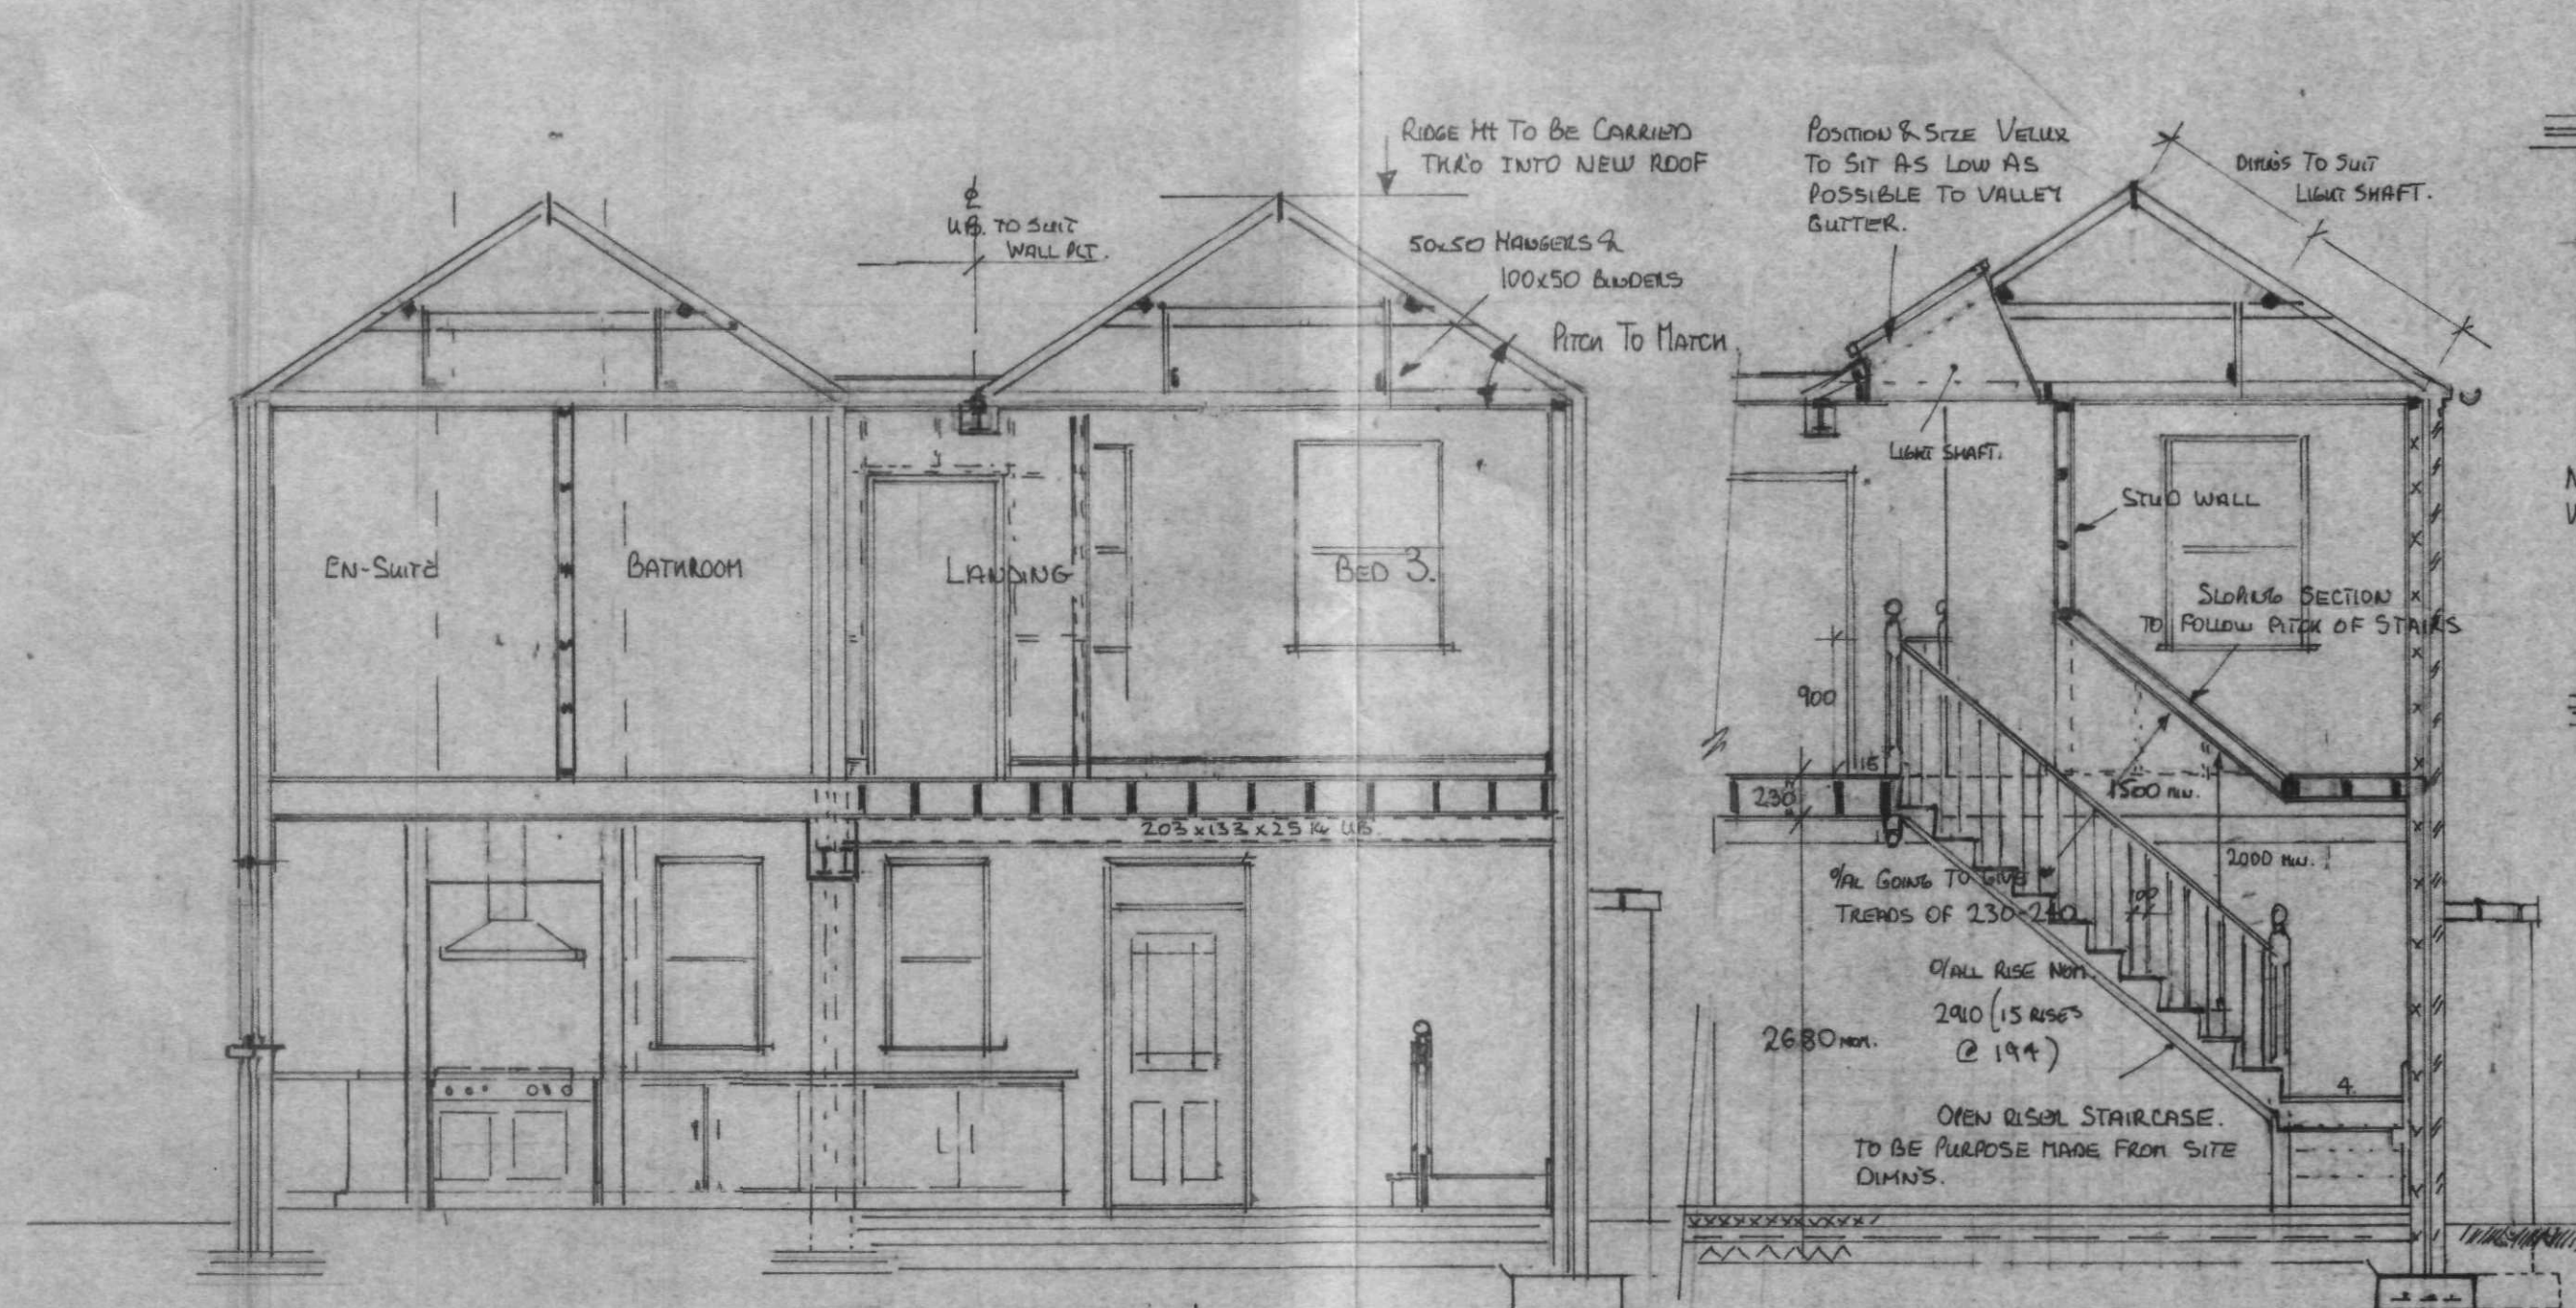

section A-A

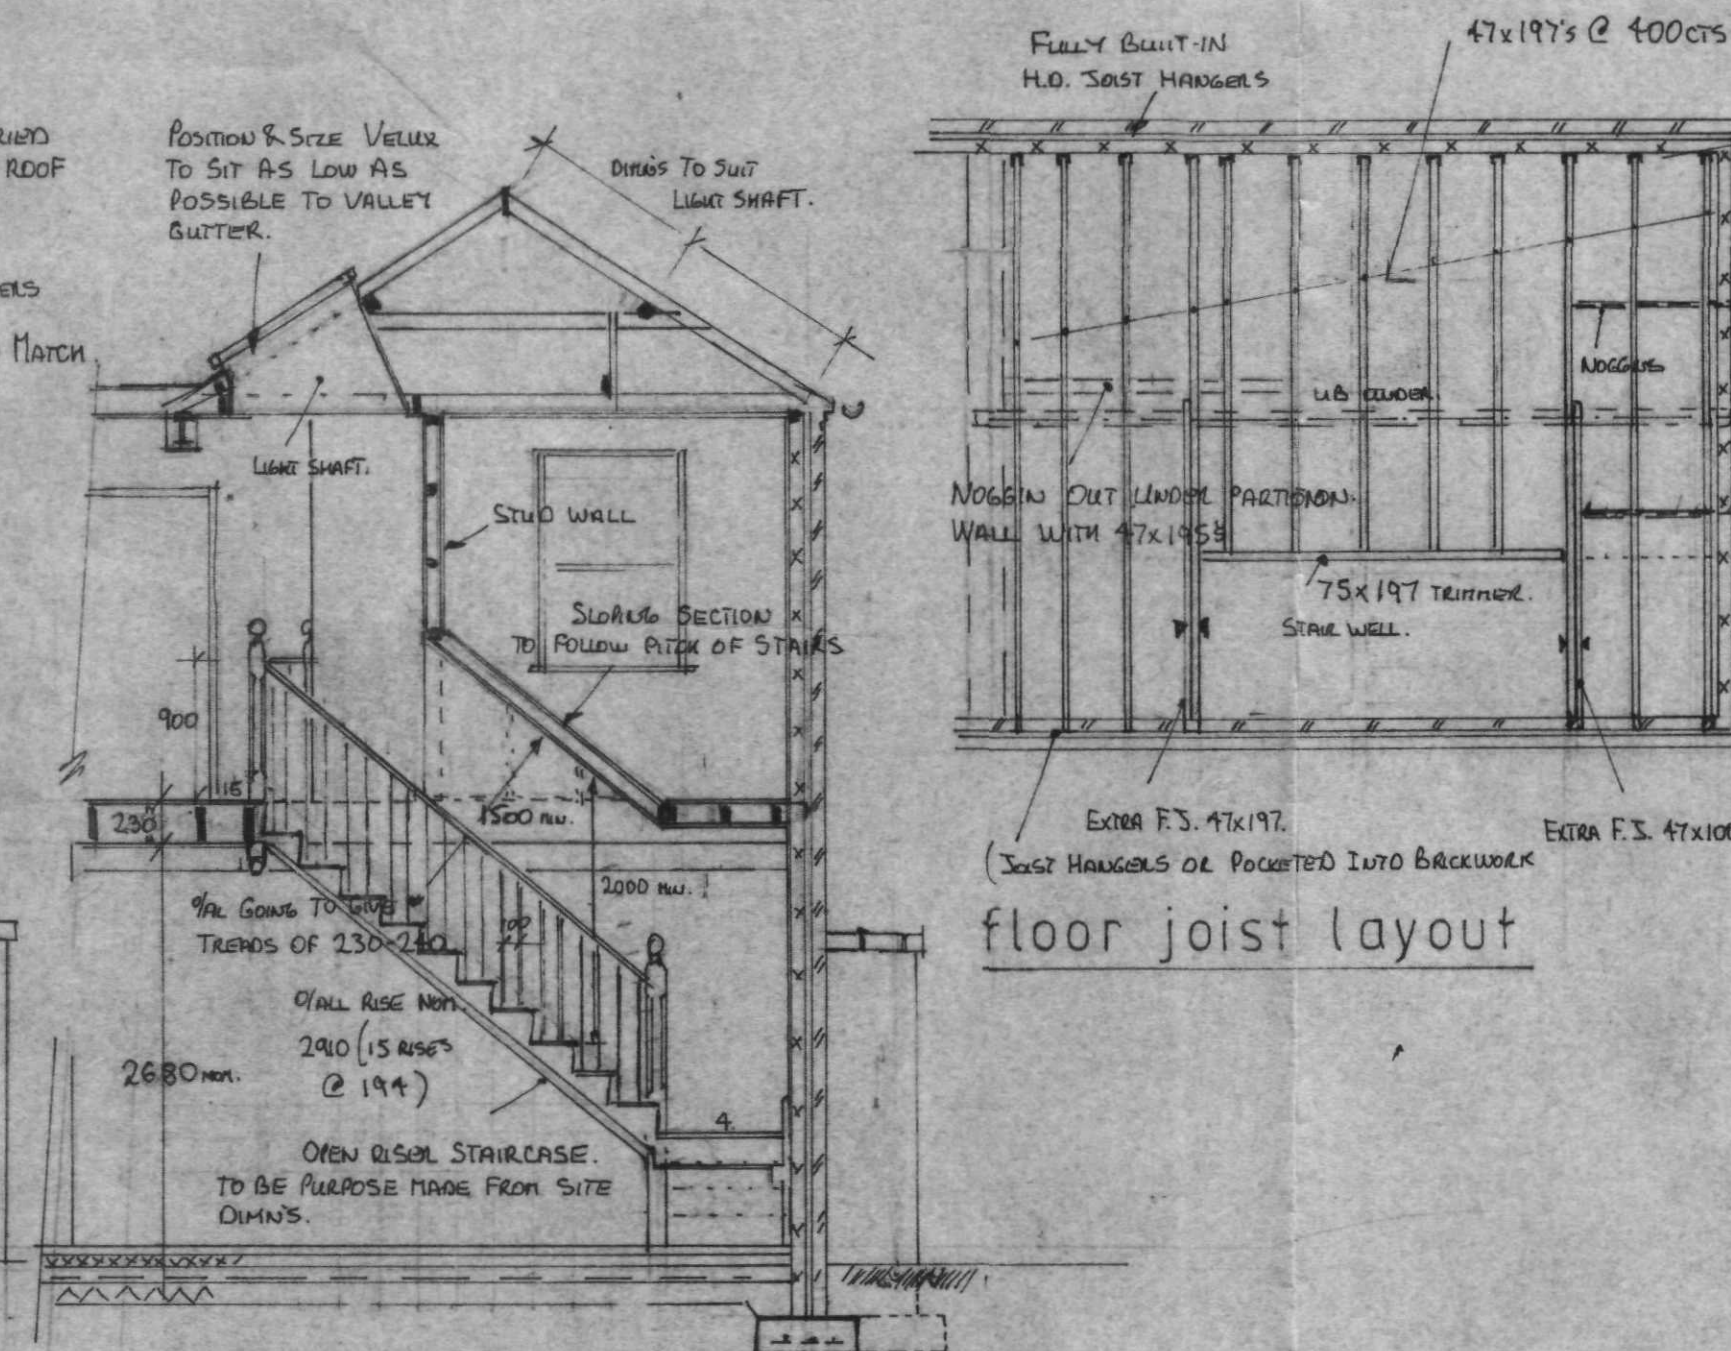

floor joist layout

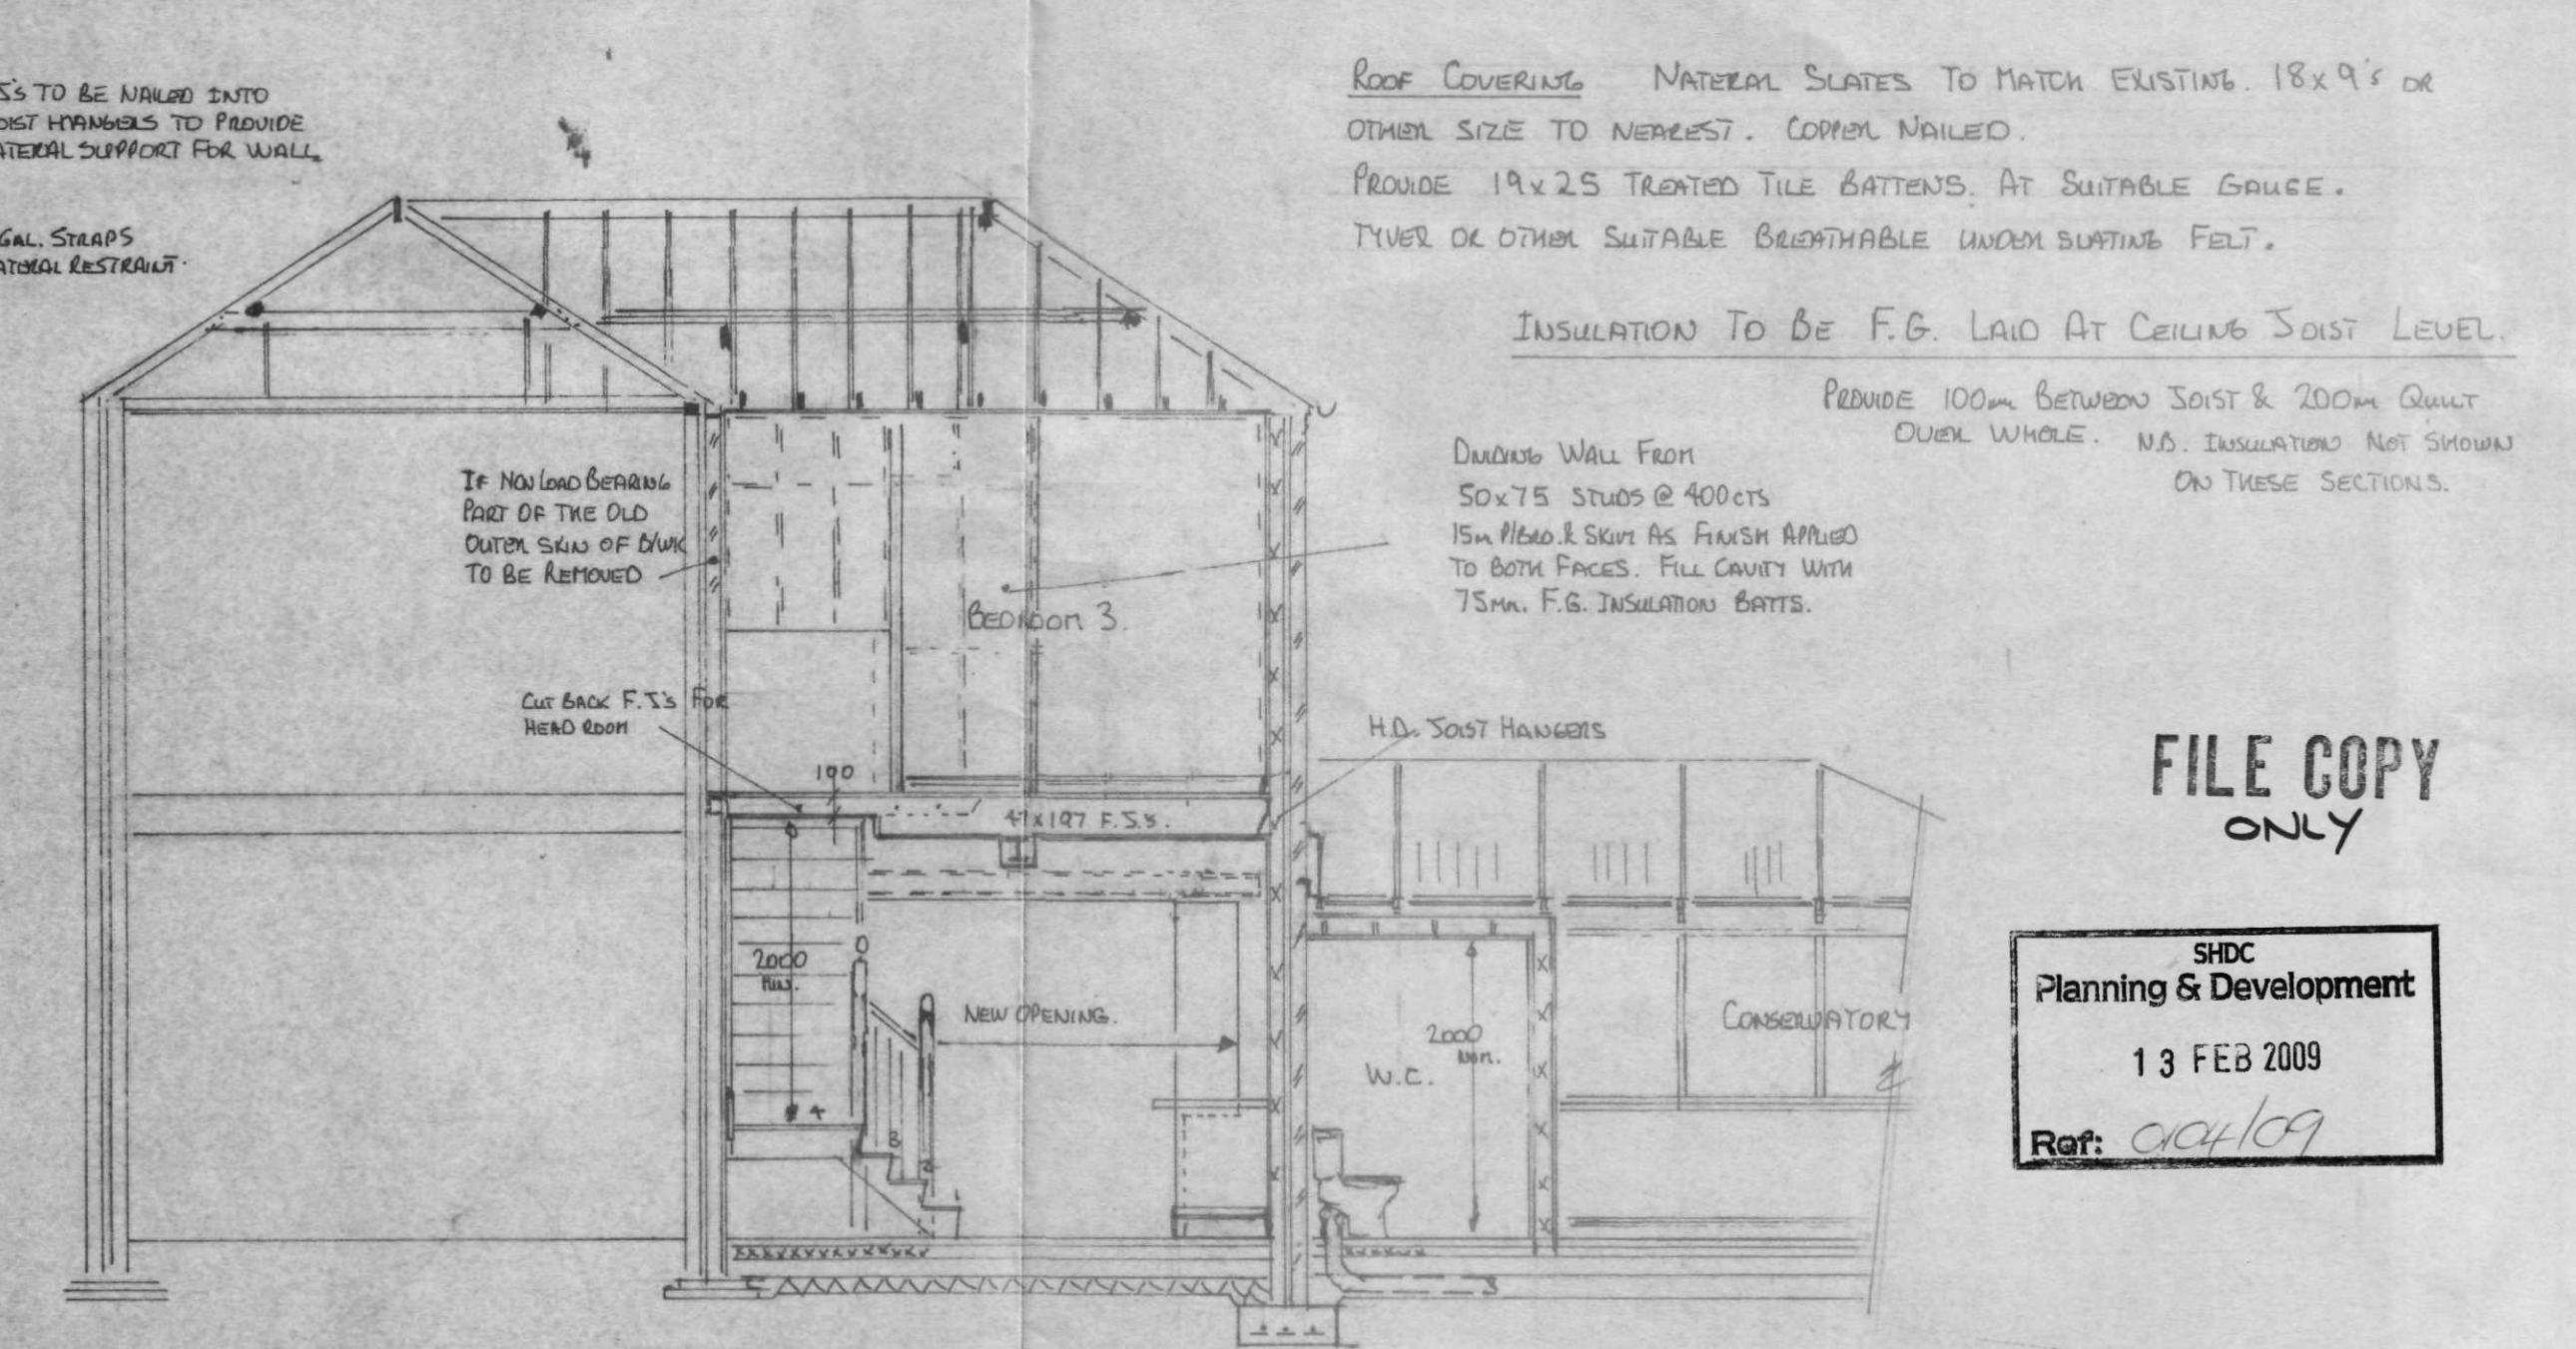

section C-C

FILE COPY
ONLY

SHDC
Planning & Development
13 FEB 2009
Ref: 004/09

DETERMINED
PLAN

JG 2
PLANNING ADDITIONAL
INFORMATION