



Proposed 2storey extension and enlarged garage with linking conservatory all to rear of 39 Church Street Donington Spalding for Mr J.Green & Mrs. S.Law.

- A. MADE ALTERATIONS TO INTERNAL LAYOUT Nov 2008.
B. CONSERVATORY & GARAGE REVISED. Jan 2009.
C. CONSERVATORY ROOF REVISED. Feb 2009.

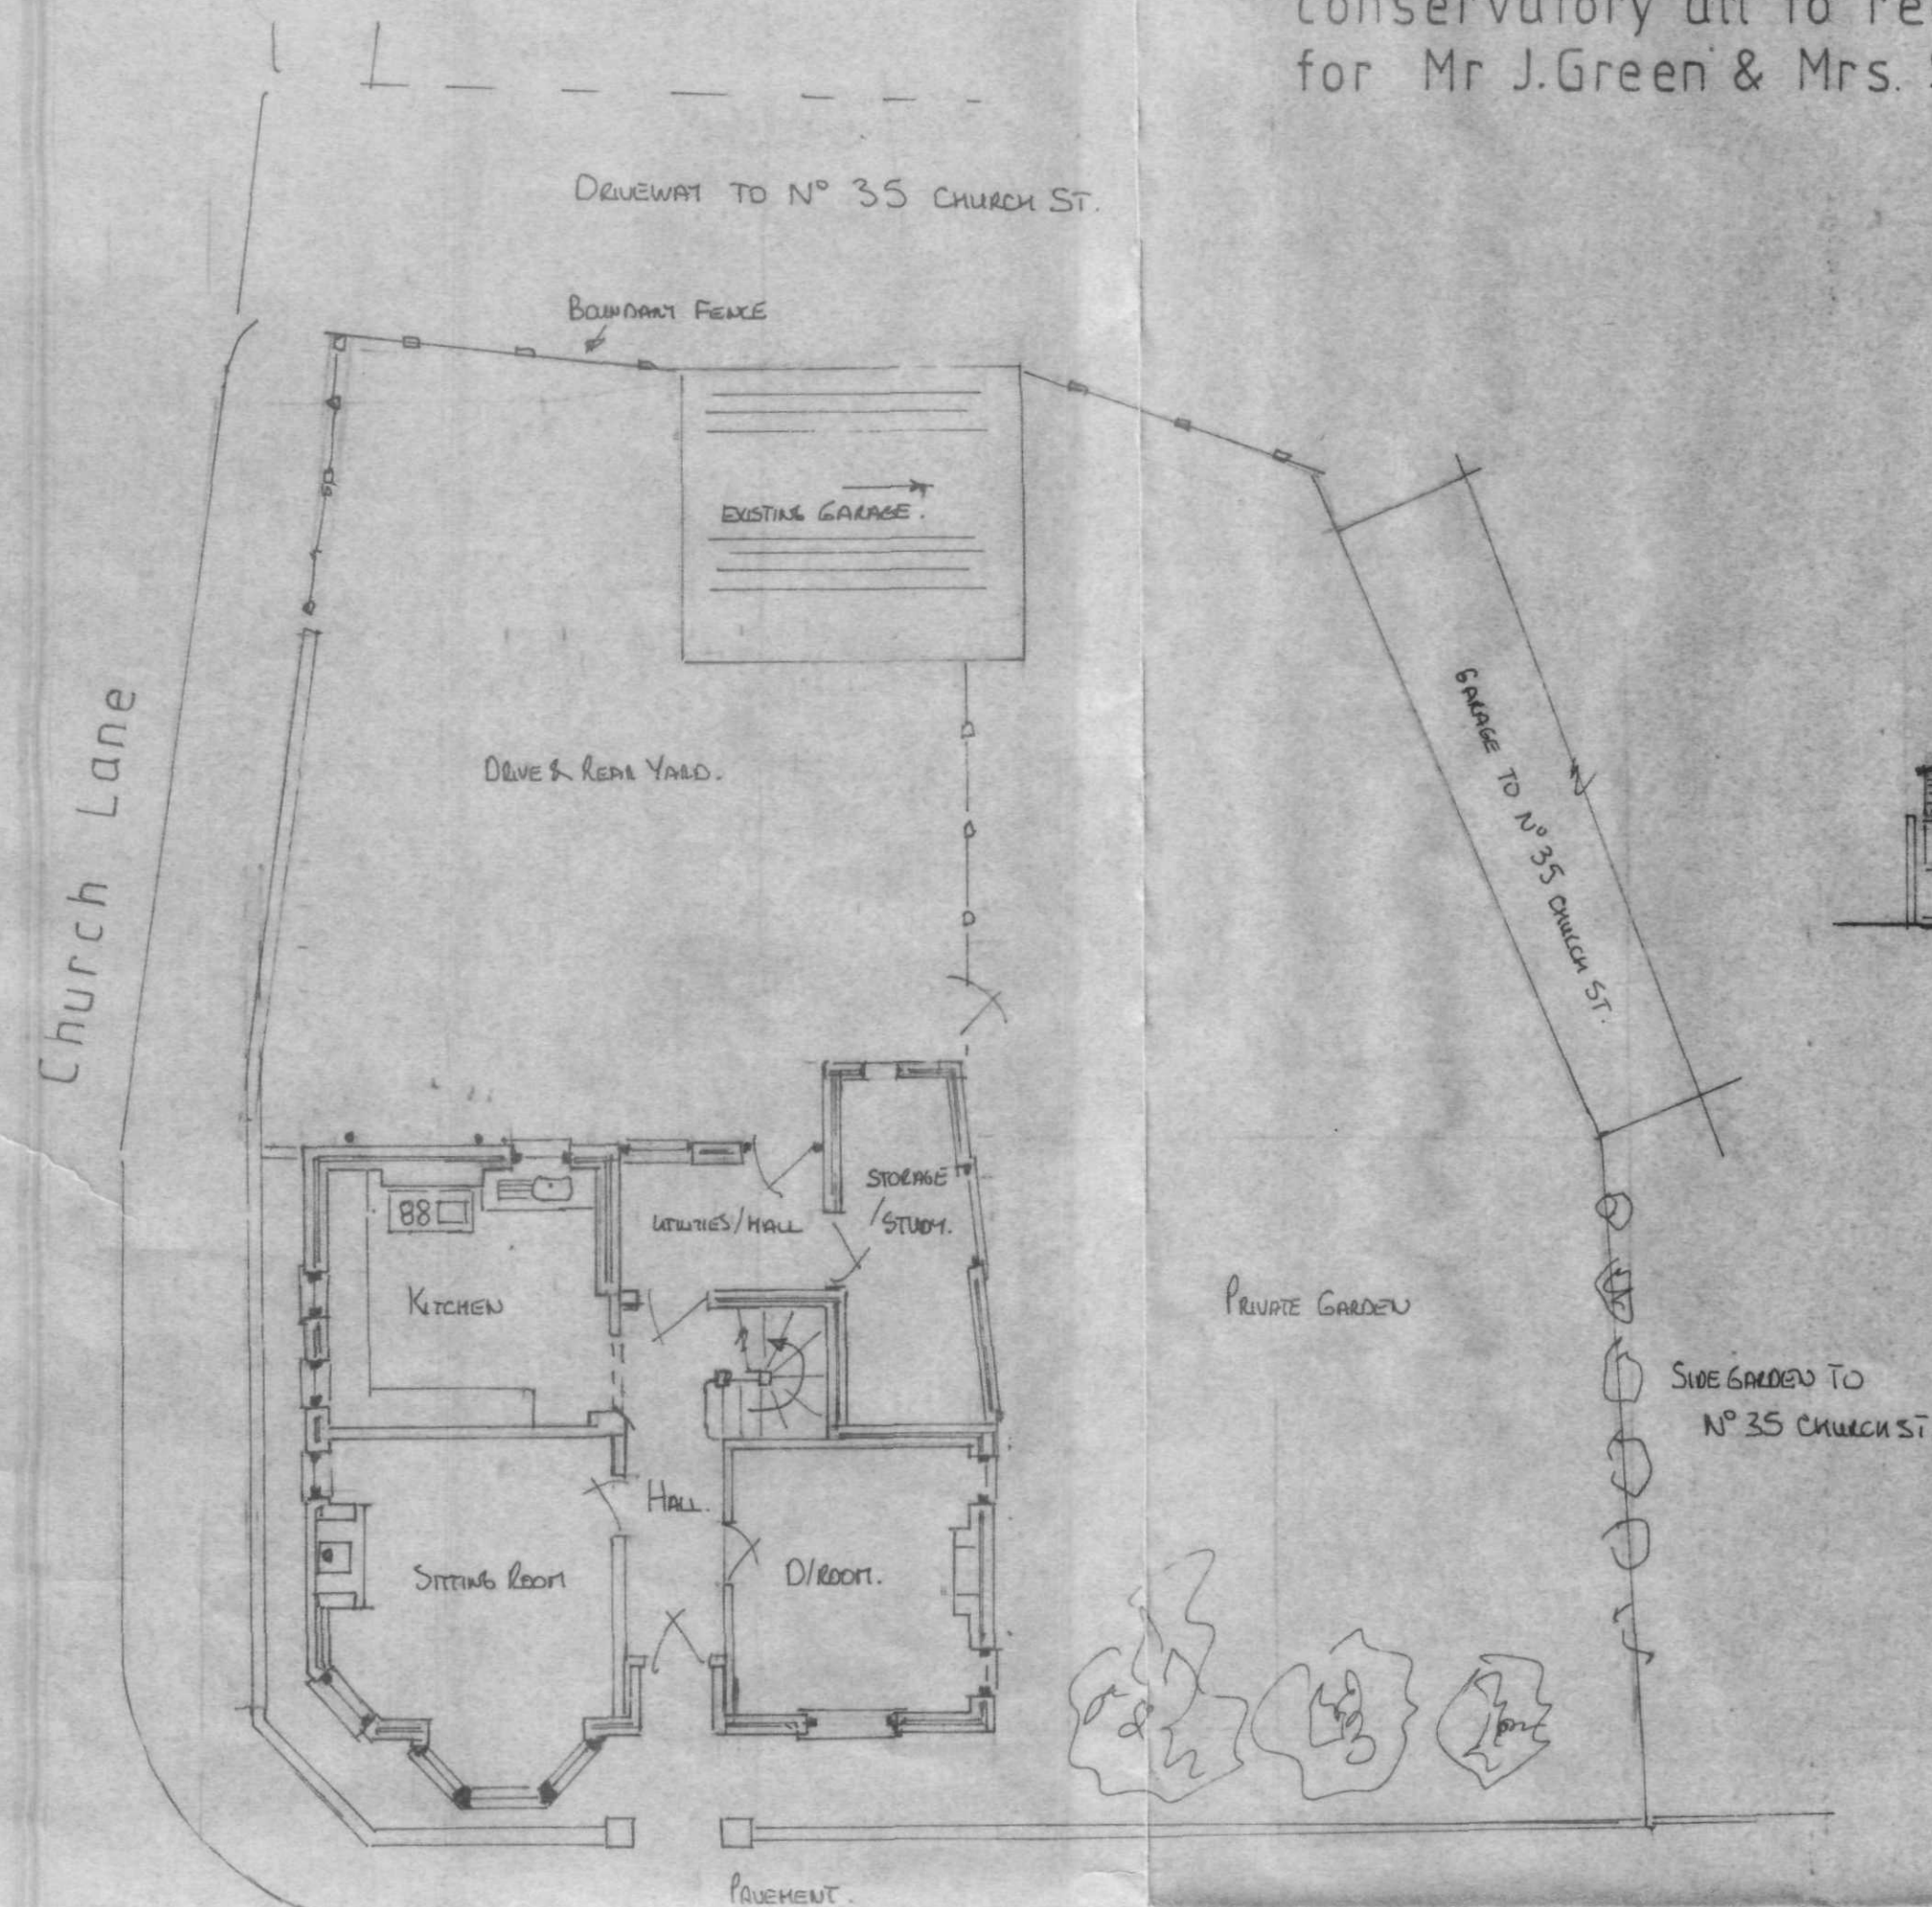


existing site and ground floor layout

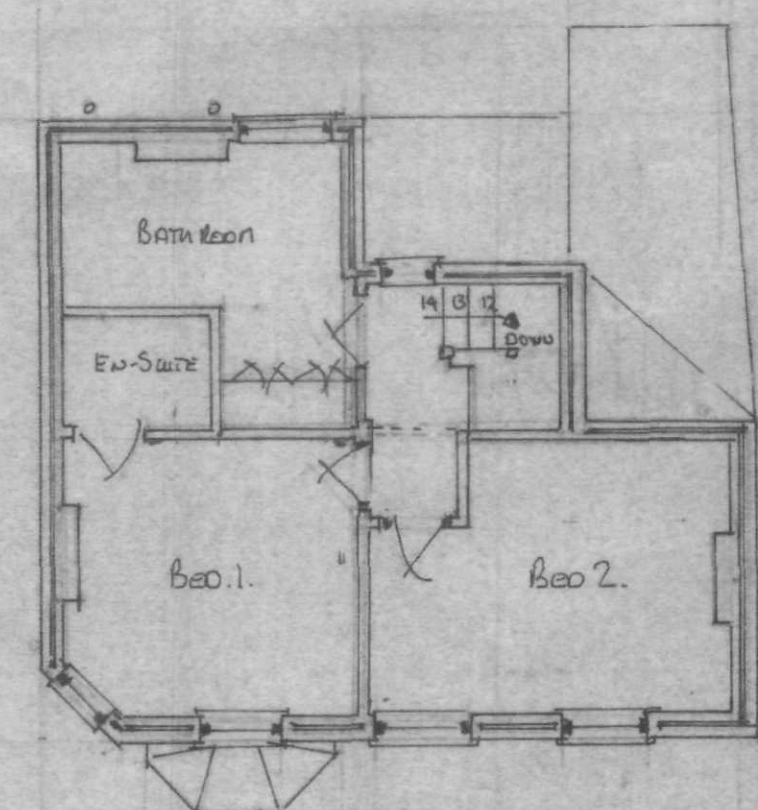


1st. floor layout


Church Street.

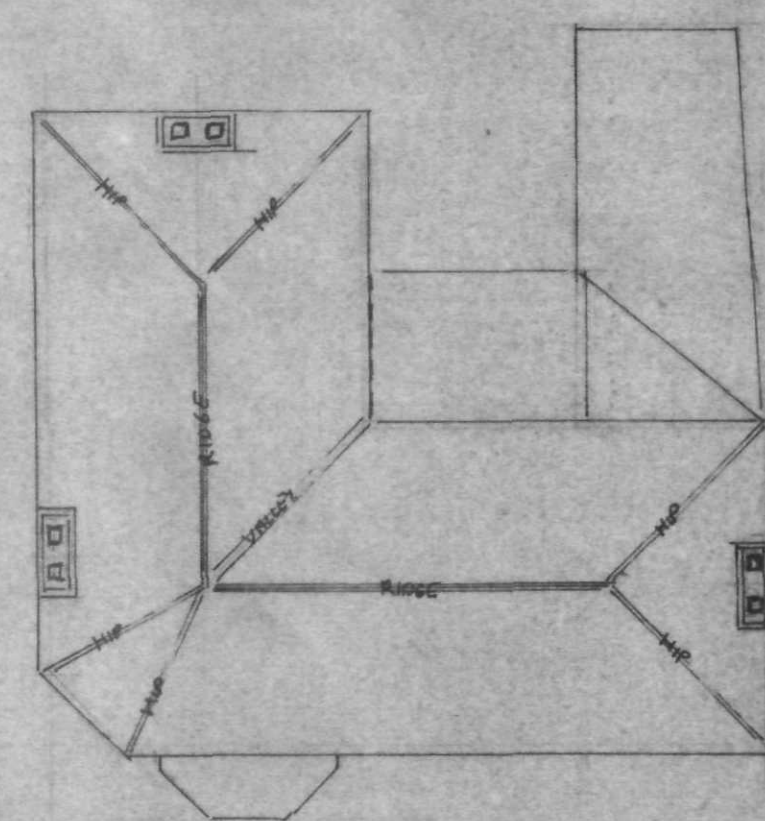

roof plan

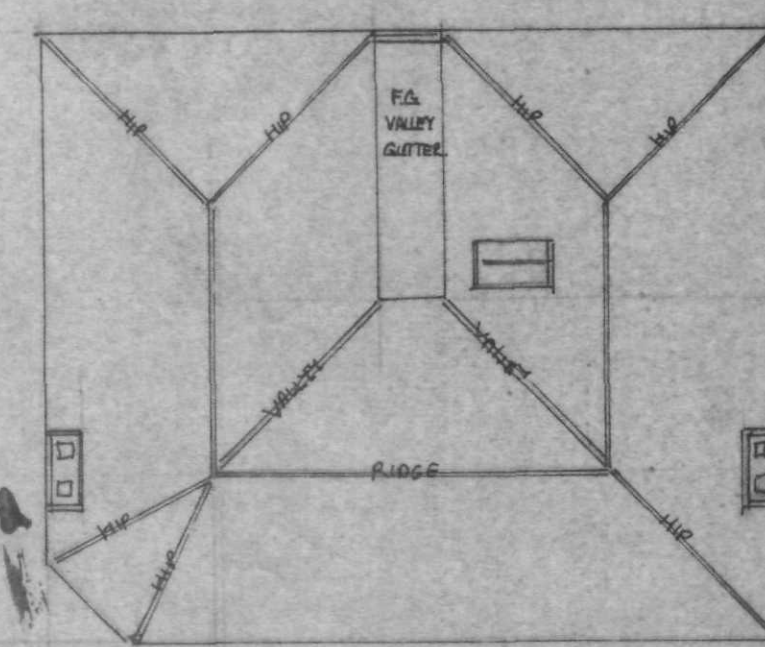


proposed roof plan.

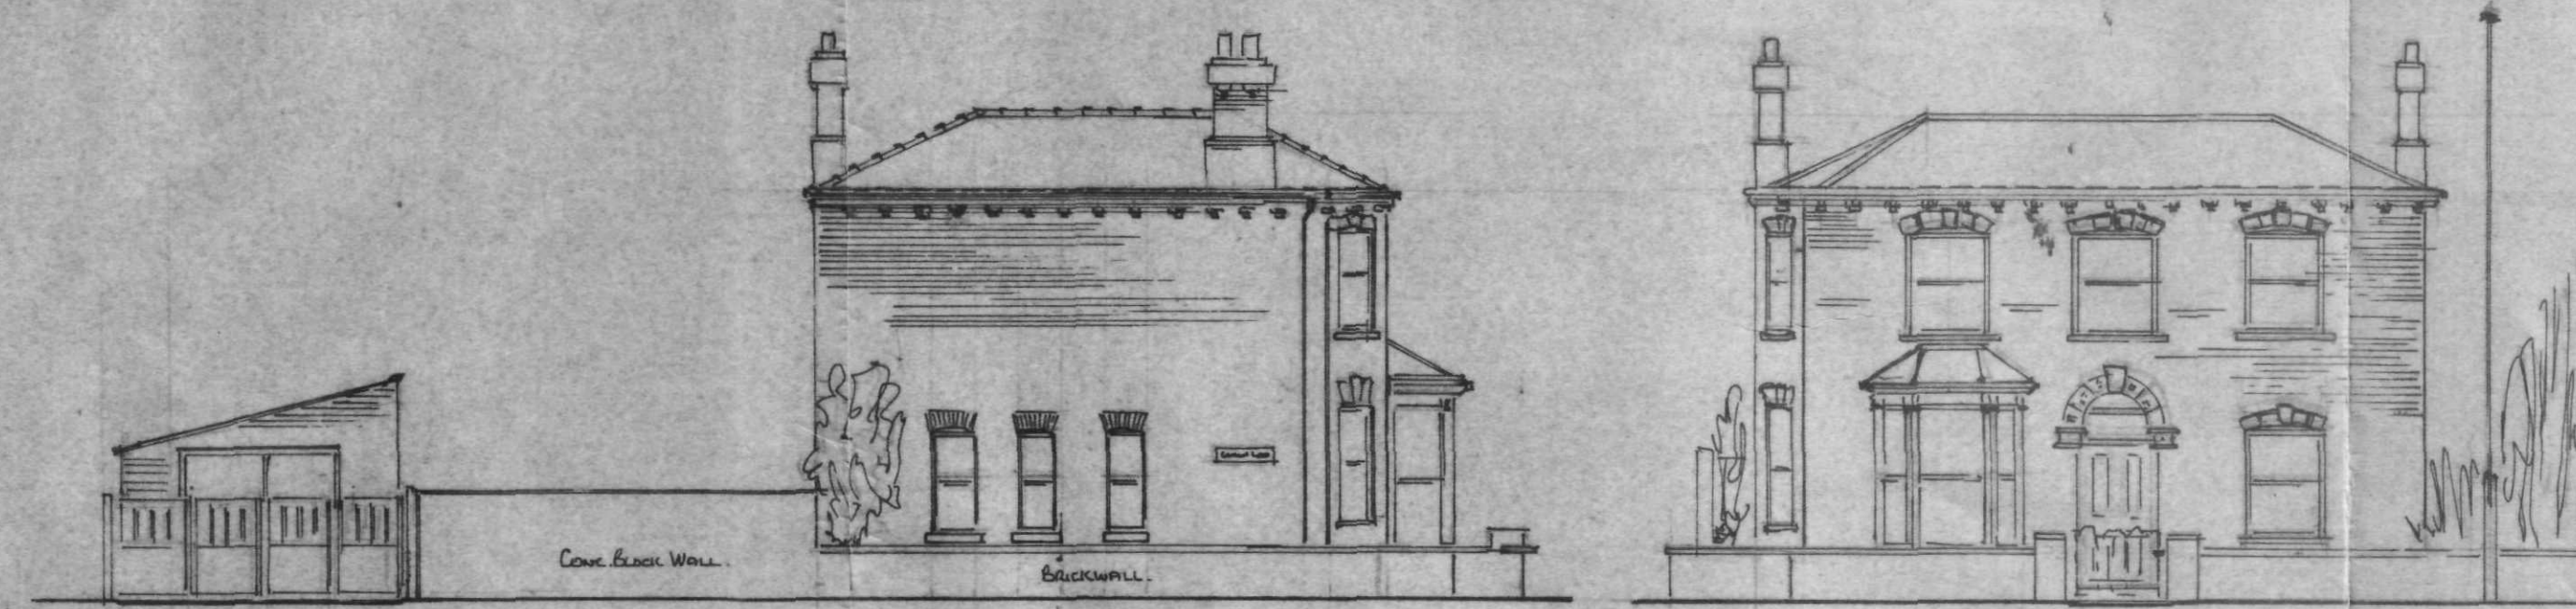

side elevation to Church Lane.


front elevation to Church Street.

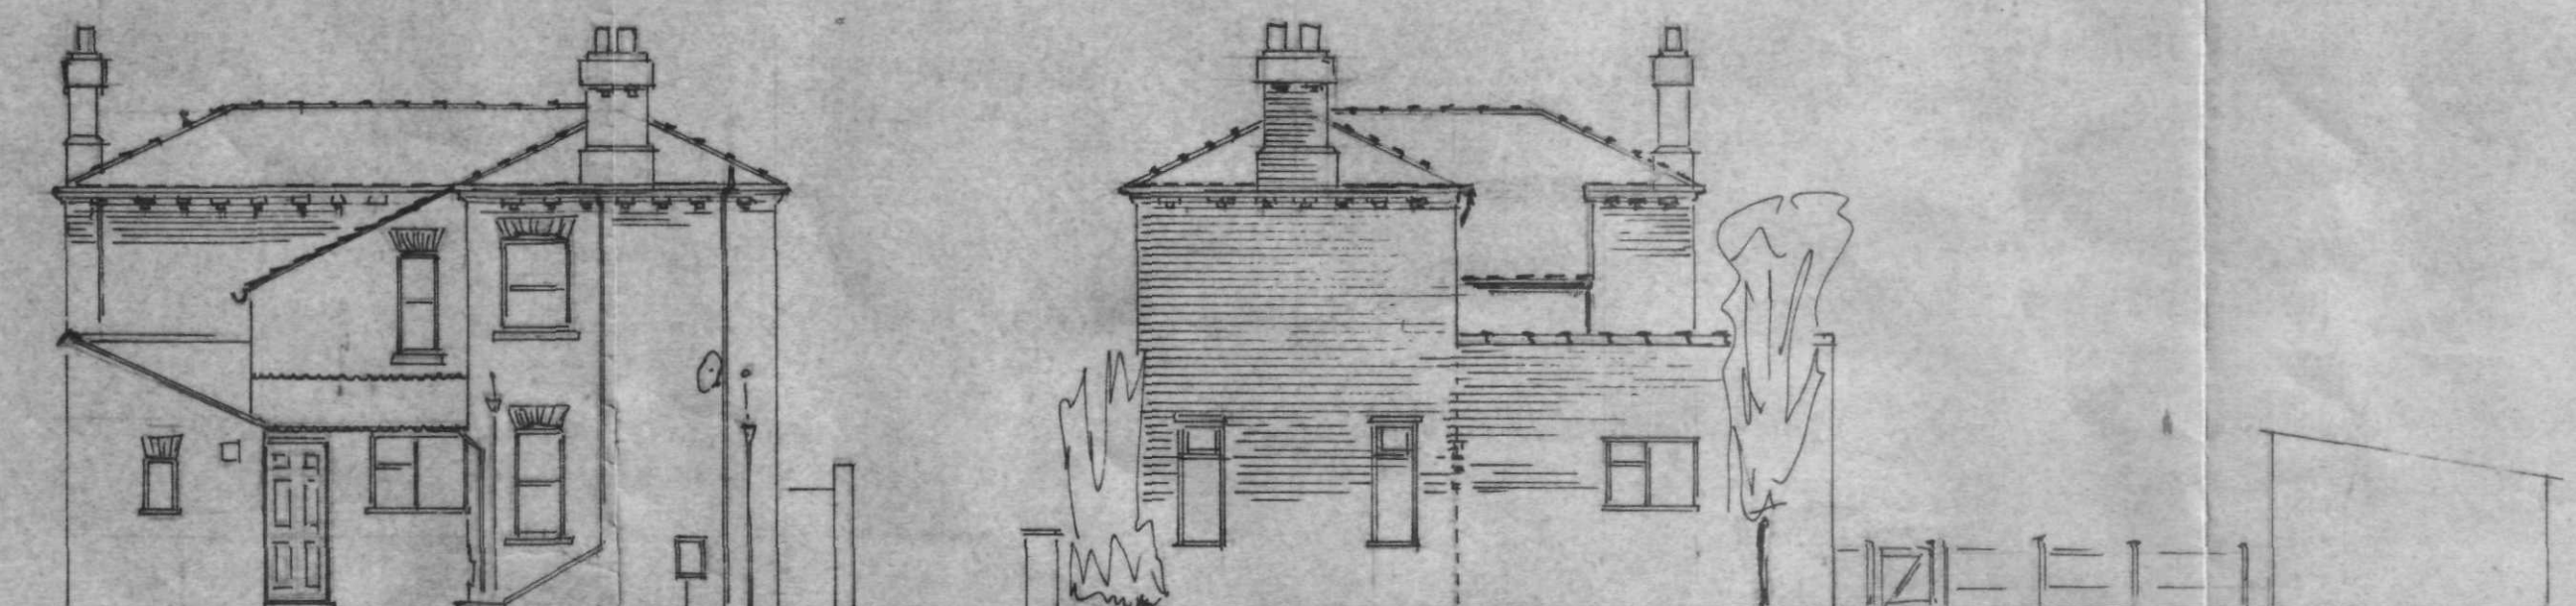

rear elevation.


side elevation

to private garden

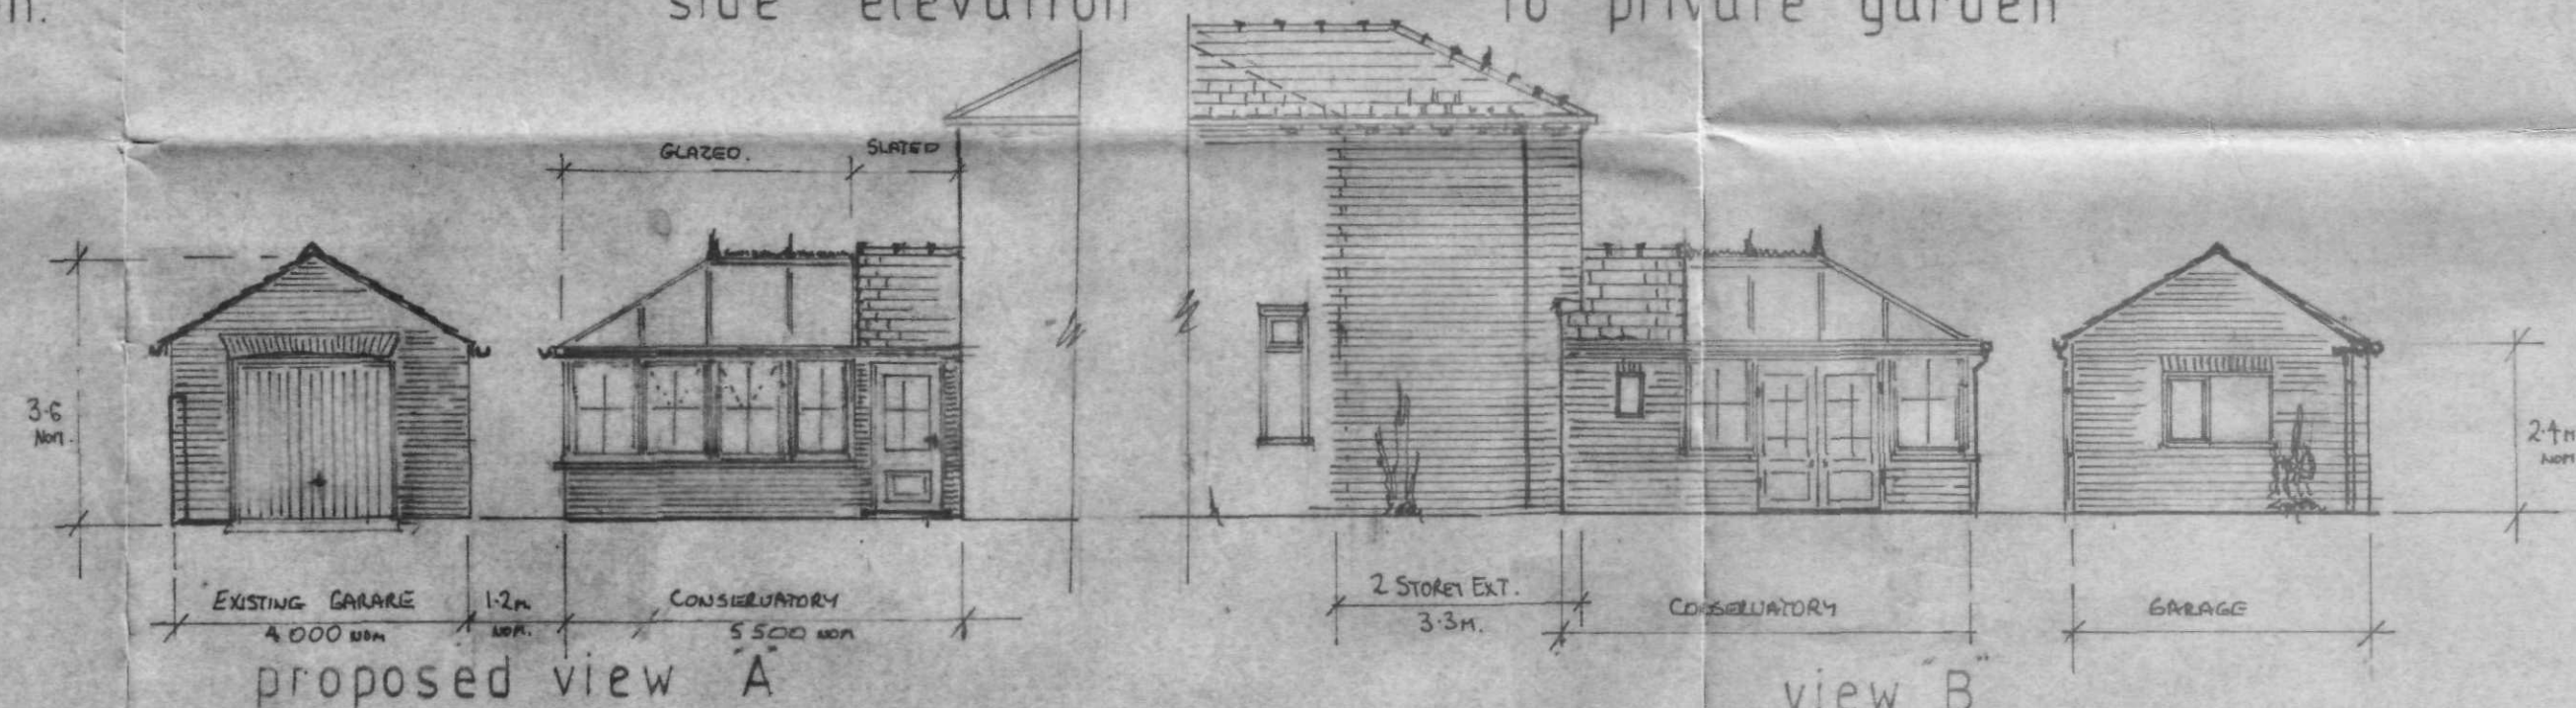


proposed view A


view B

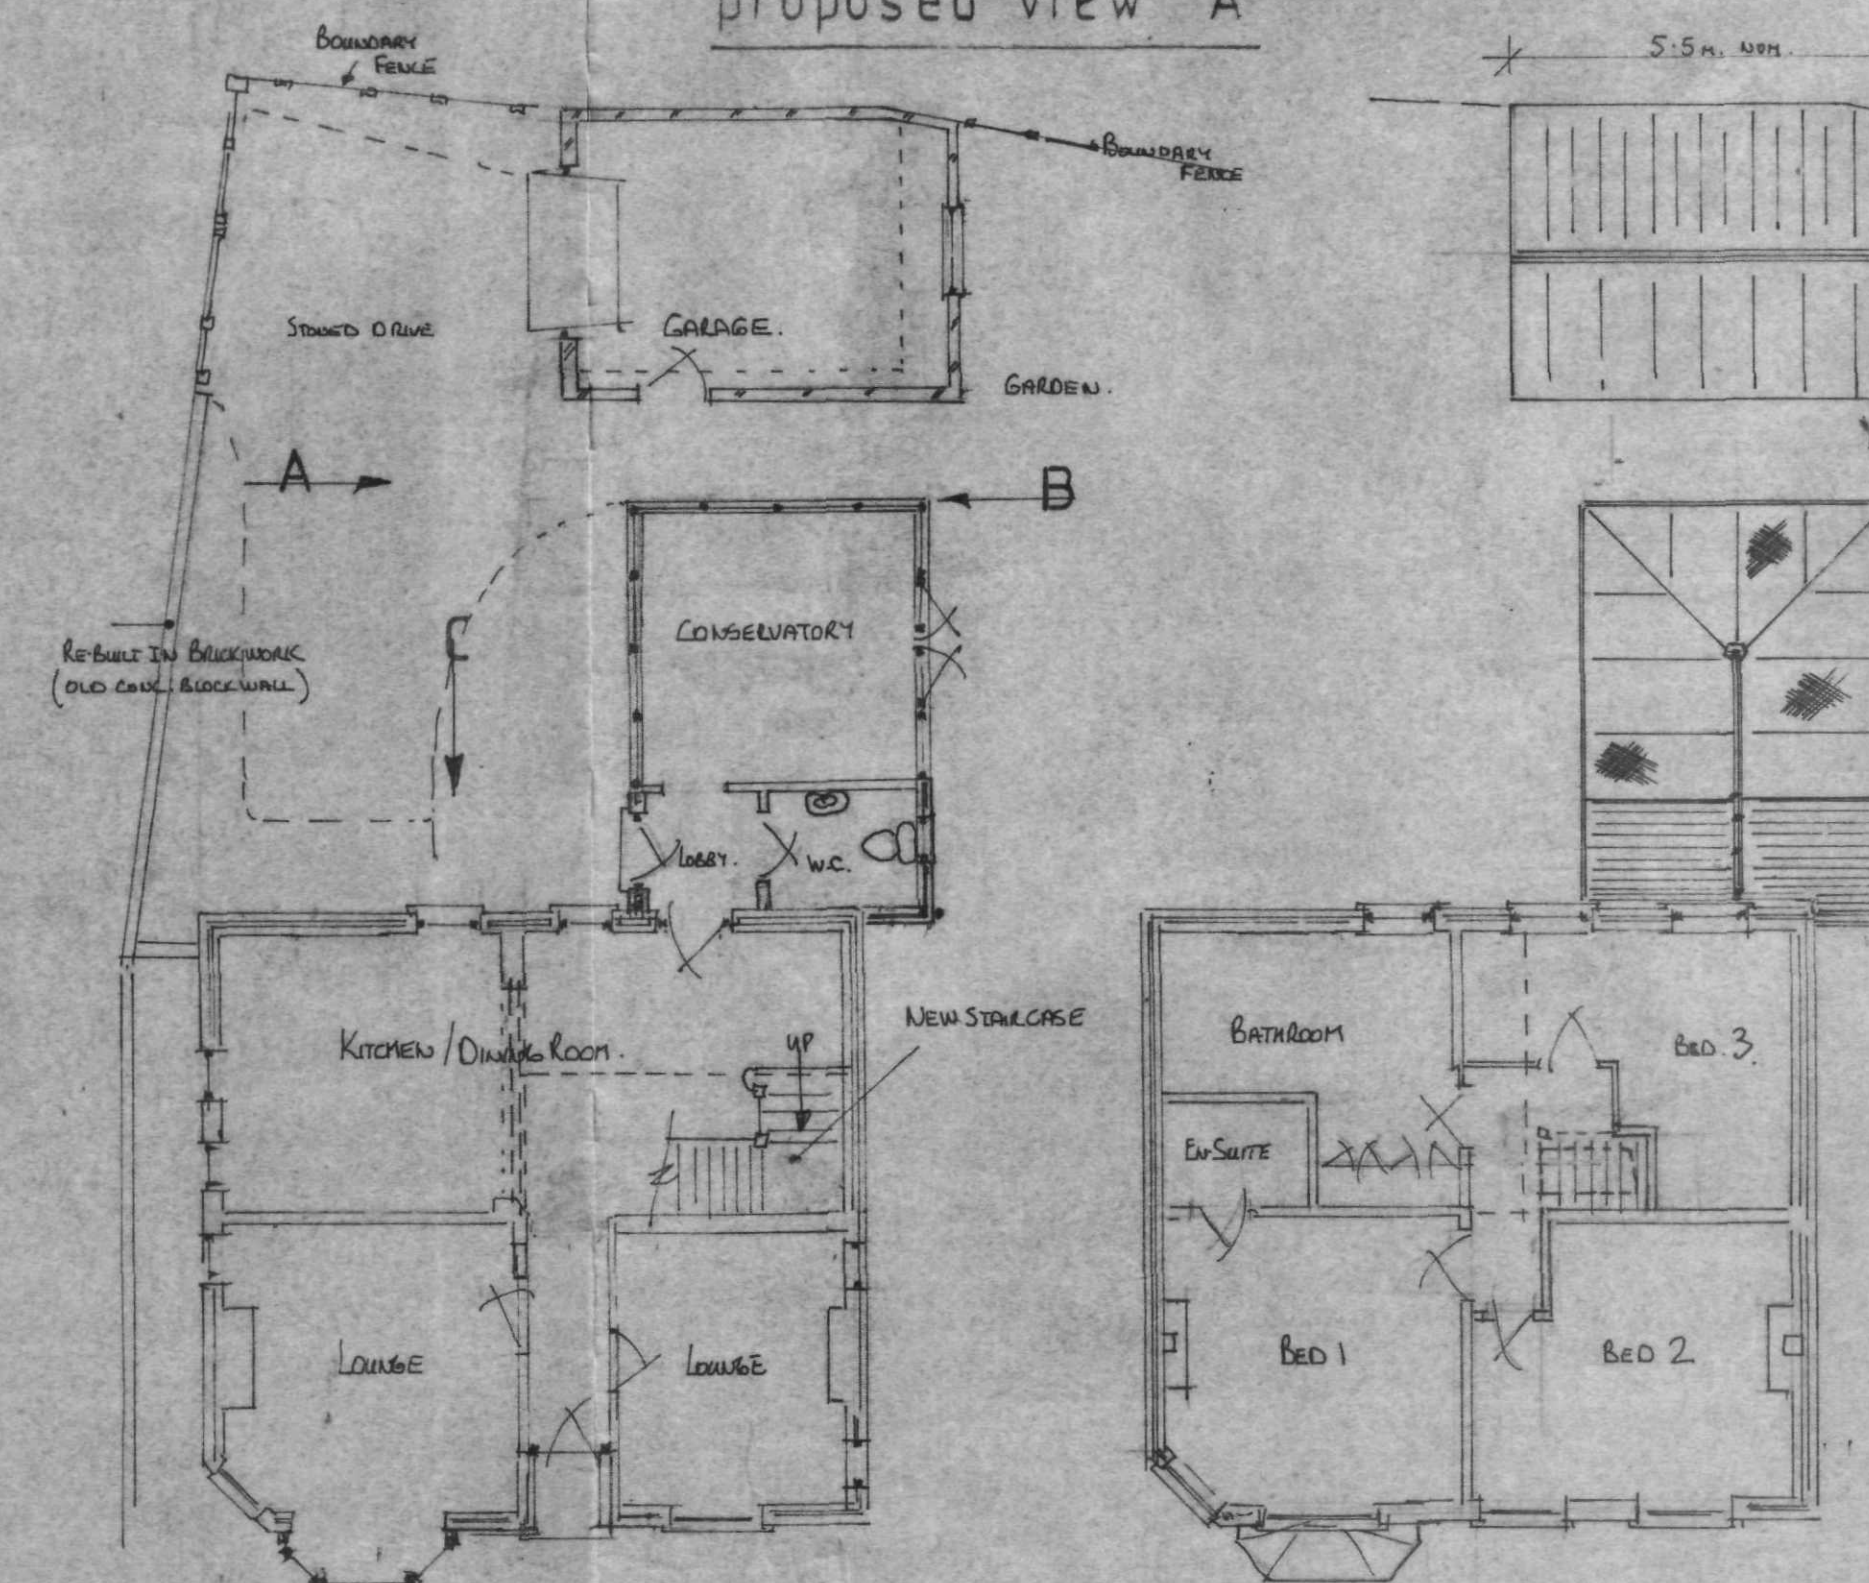

proposed ground floor & link

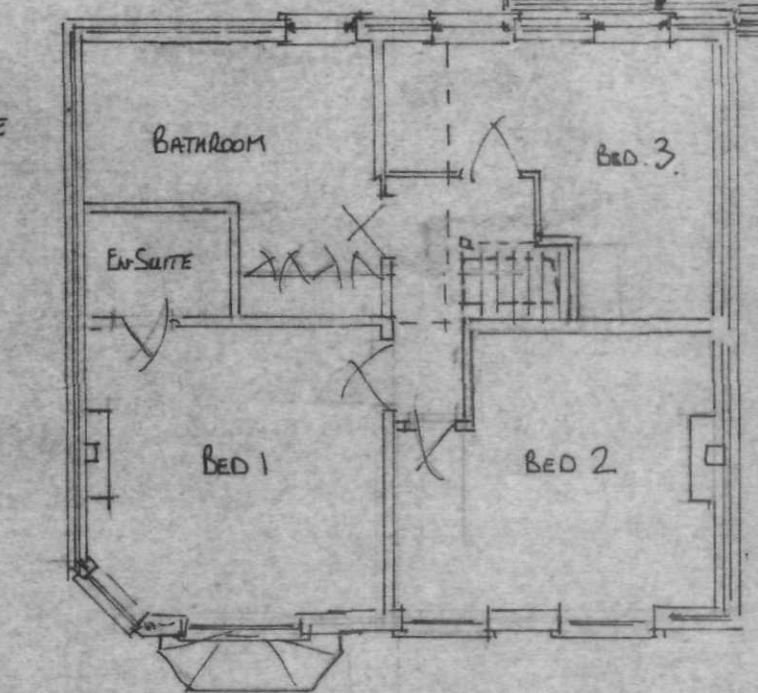

proposed 1st. floor & lower roofs

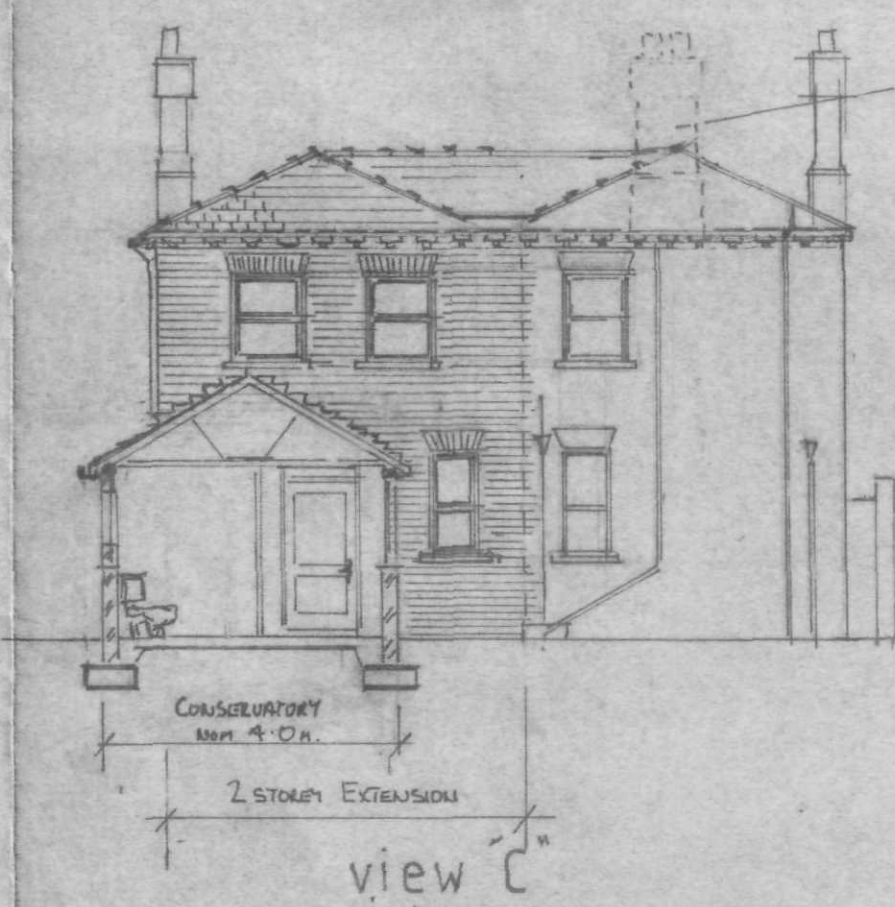

view C

SHDC
Planning & Development
13 FEB 2009
Ref: 0104/09

ROOF: MAIN: BLUE/GRAY WELSH SLATES TO MATCH EXISTING. SOCKETED RIDGES & HIP TILES FROM SELECTED RECLAIM.
(MAIN: PAINTING UP & THAT TO BE TILED BLACK)
LOWER: CLER D.G. GRASS ROOF PANELS (TYPED) WITH 12mm GLASS. PLUS PAINT SLATED AS MAIN GARAGE.
SLATED TO MATCH MAIN ROOF. PROVIDE SOCKETED RIDGE TILES WITH 12mm GLASS. PLUS PAINT SLATED AS MAIN GARAGE.
WALLS: MAIN EXTENSION: SELECTED & CLEANED FRAMING BARK FROM 12mm GLASS. PLUS PAINT SLATED AS MAIN GARAGE.
IN STARTER BOND. ALL DETAILS OF ARCHES, DENTILS & OVERSAILING COURSES TO BE REPLICATED IN NEW WORK AS FAR AS IS POSSIBLE.
LINK & GARAGE: USE SELECTED COMMONS FROM AN INTERNAL SIZED RANGE IF POSSIBLE. DETAILS GENERALLY AS MAIN HOUSE.
WINDOWS: MAIN HOUSE: PURPOSE MADE VERTICAL SASHES TO MATCH STYLE & SIZE OF EXISTING. ROOF LIGHT VELUX CONSERVATORY TYPE IN VALLEY.
CONSERVATORY: PURPOSE MADE TIMBER FRAMES IN CREMENT STYLE DETAILS TO COMPLEMENT MAIN HOUSE.
O.B. STYLE CAST IRON UNITS IN BLACK TO MATCH EXISTING.

PP
J61