
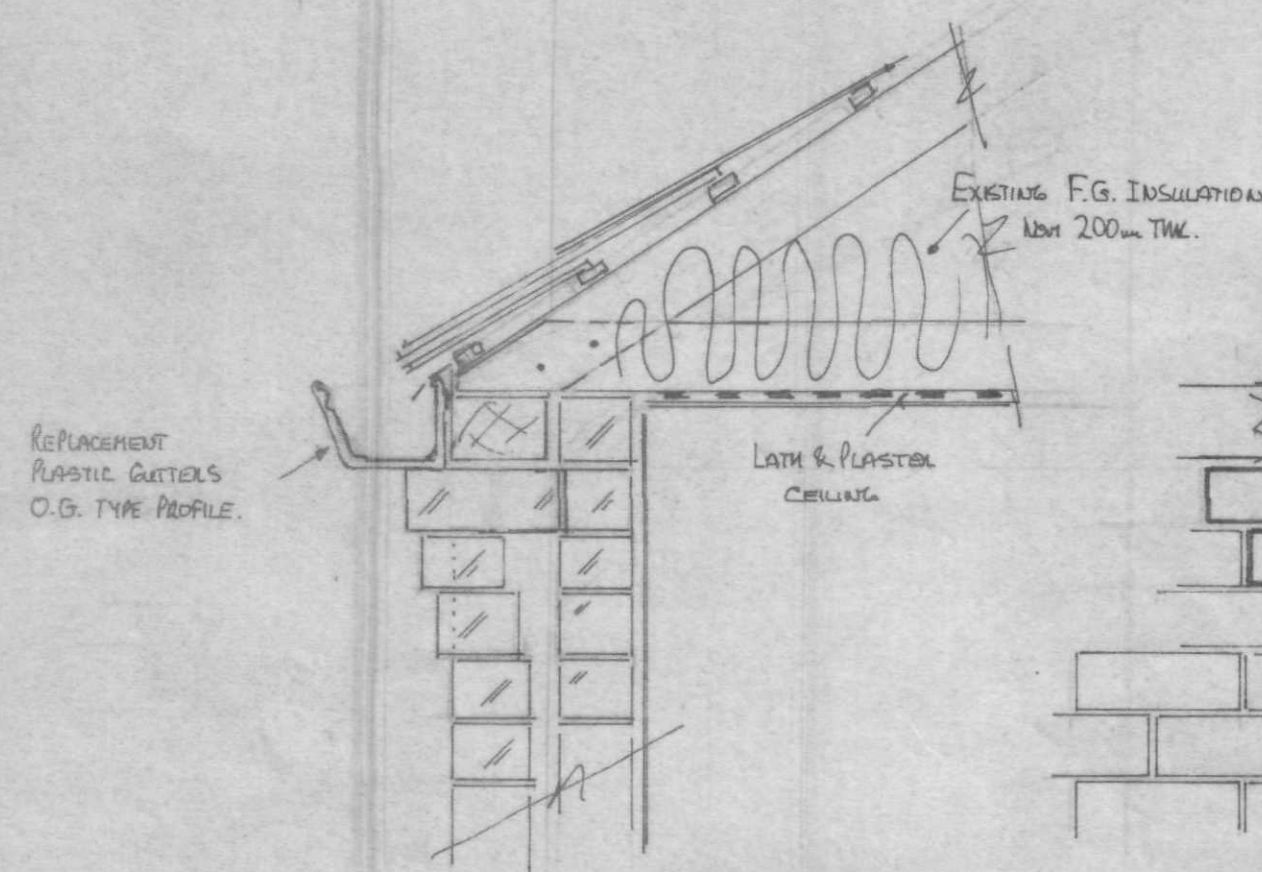
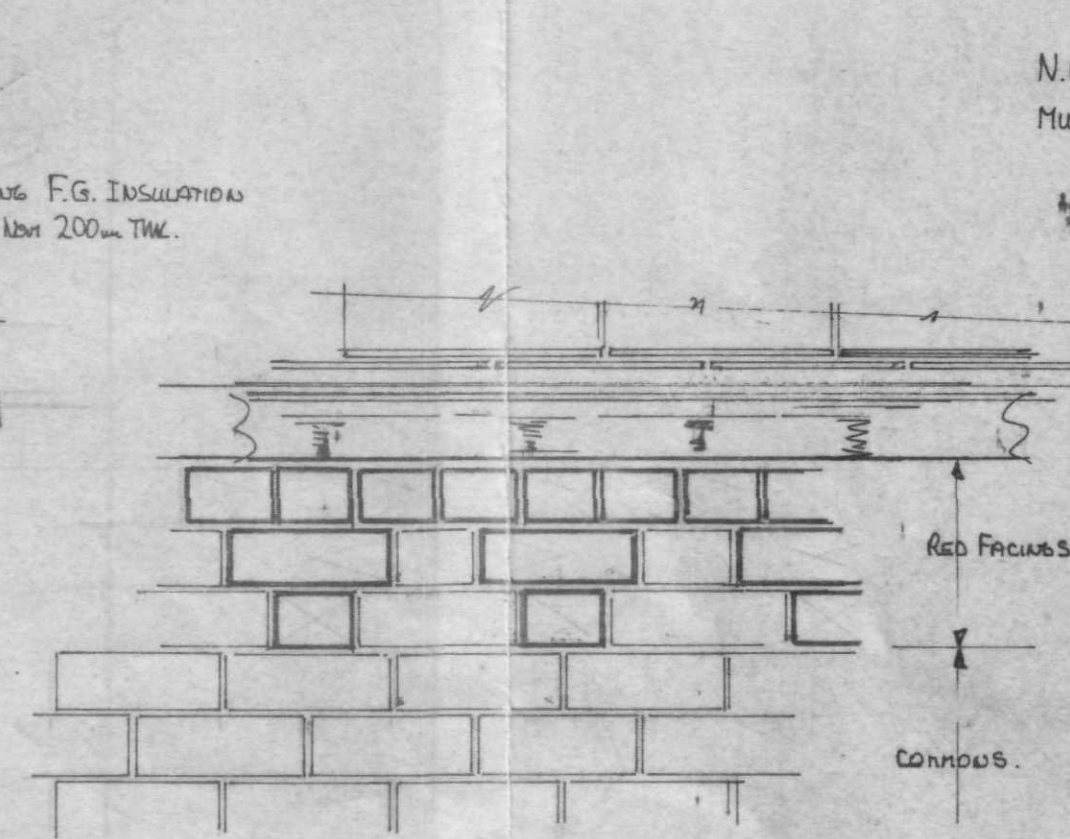


existing detail section
(assumed)


brick decorations

details for top of new walls


N.B. Setting Out Point For New Rafters MUST BE EXACTLY AS EXISTING

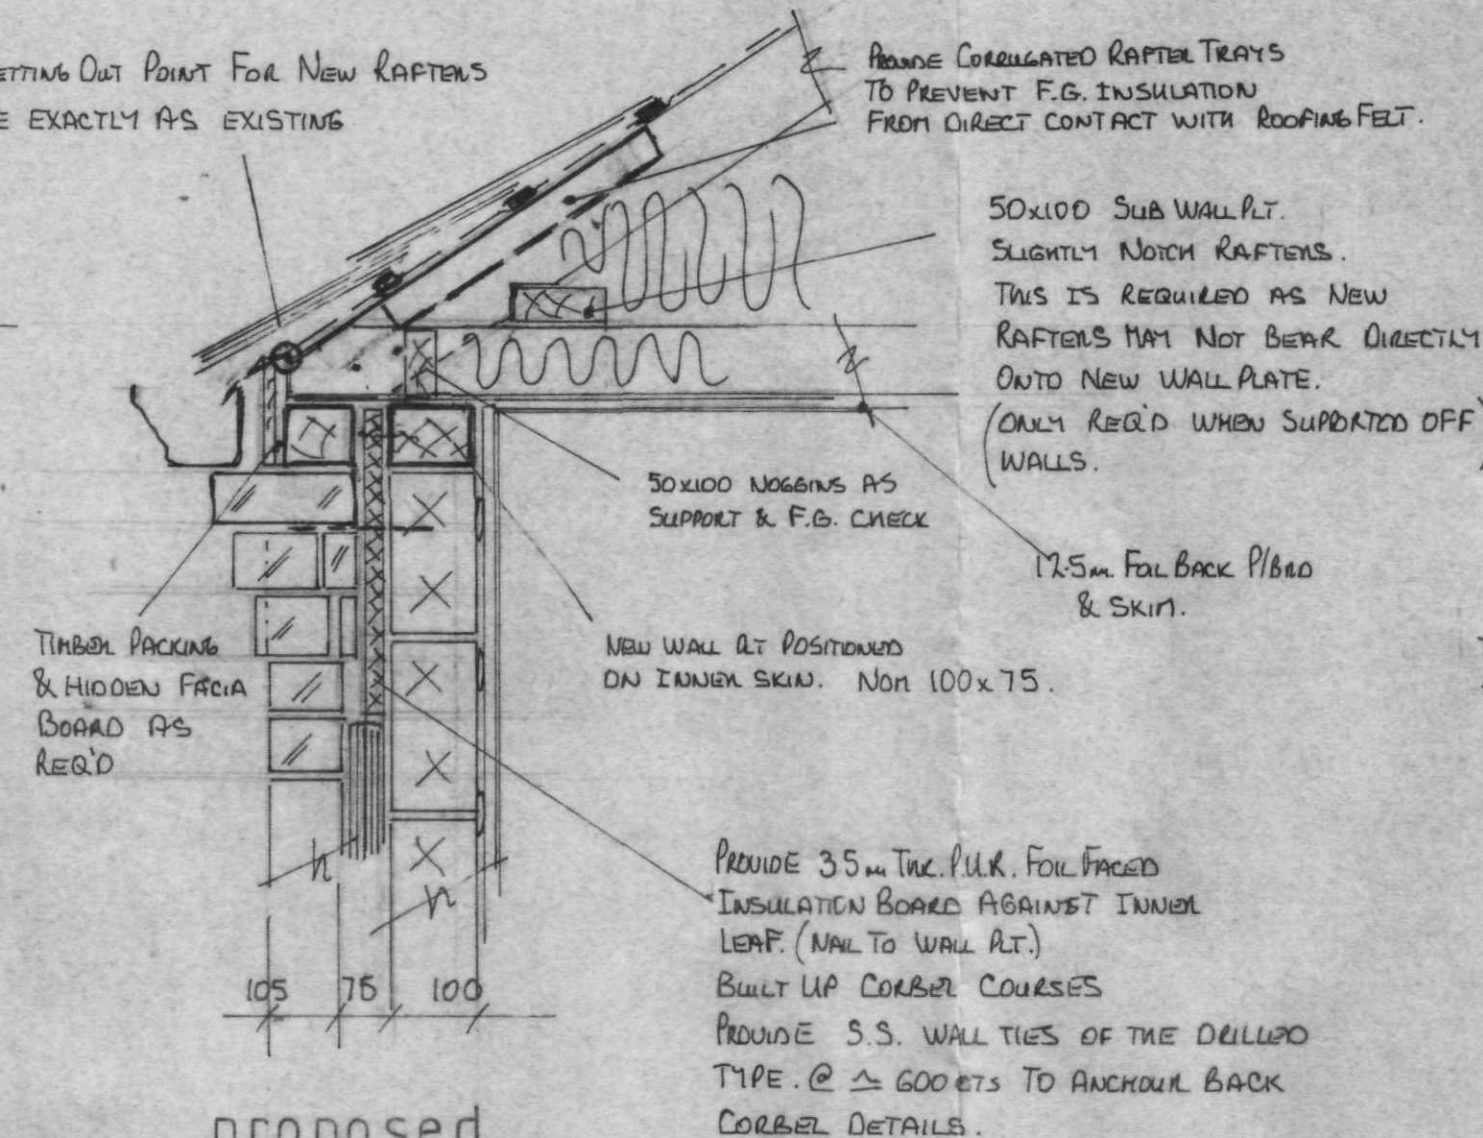


proposed

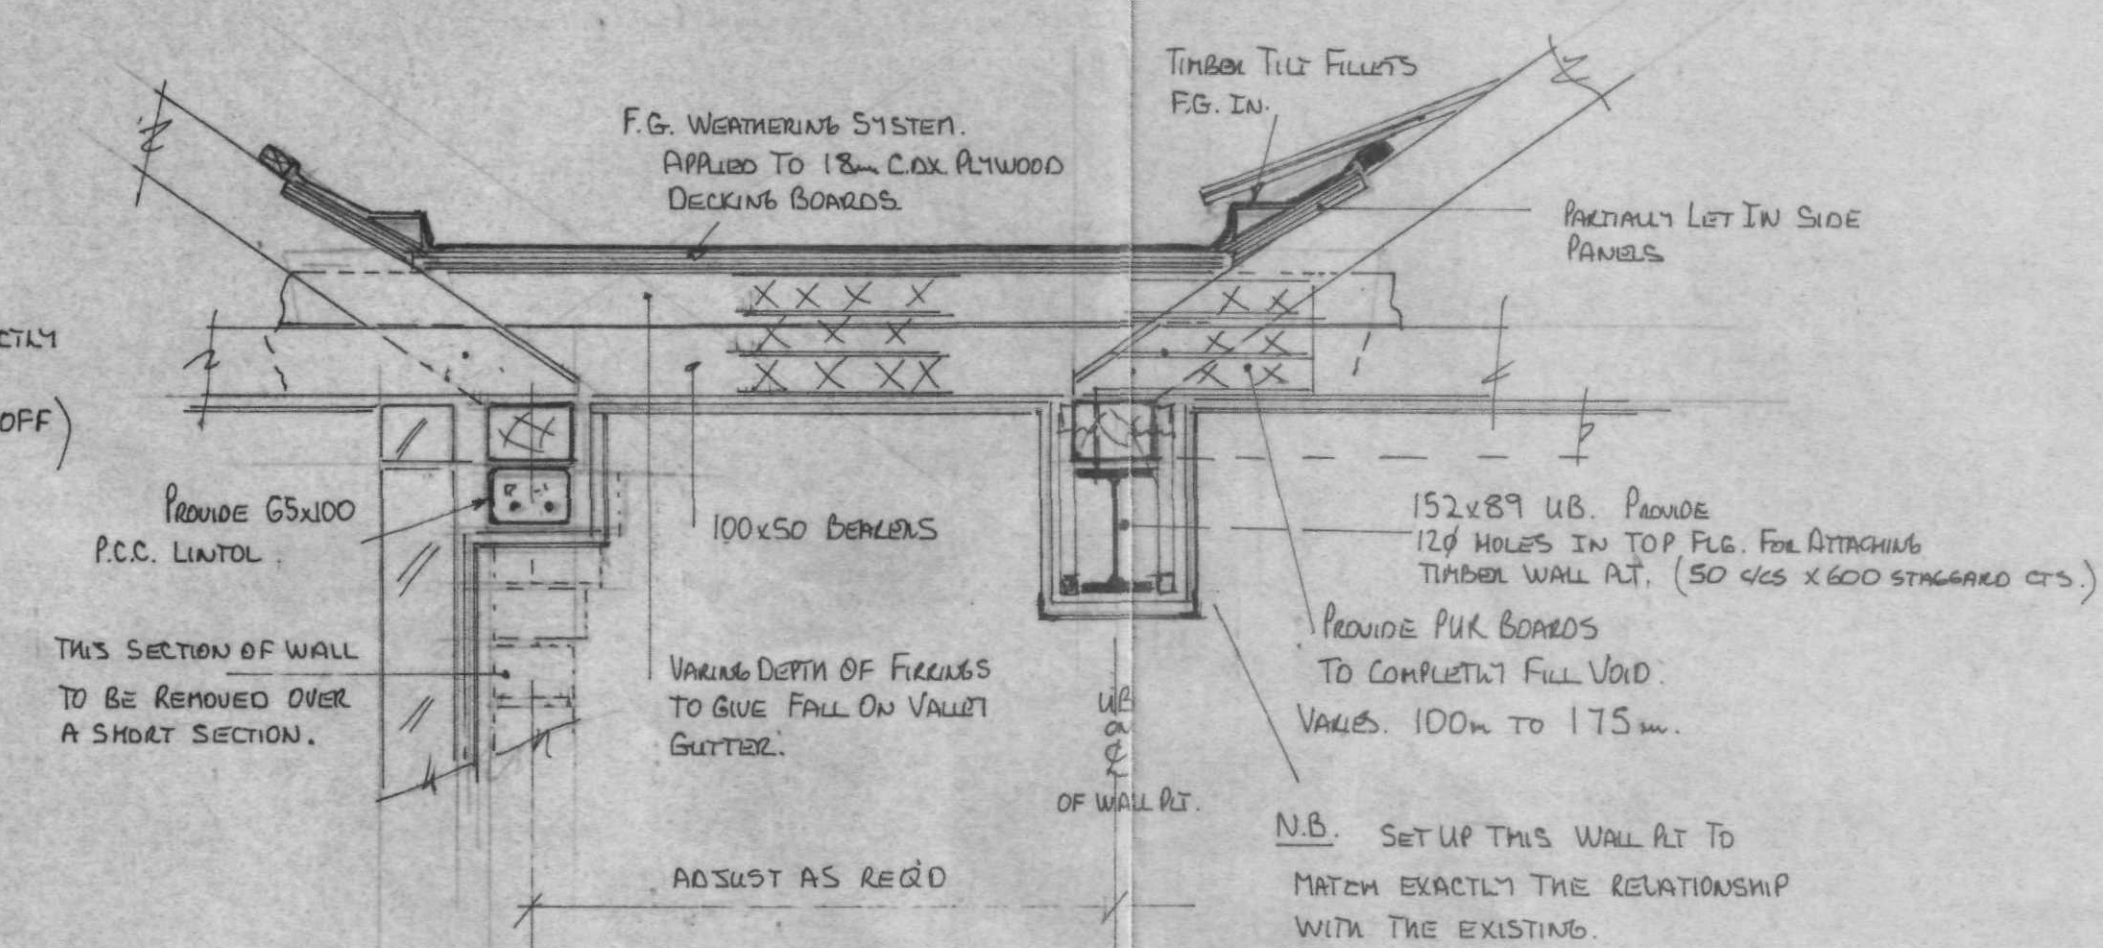



section thro' linking valley gutter

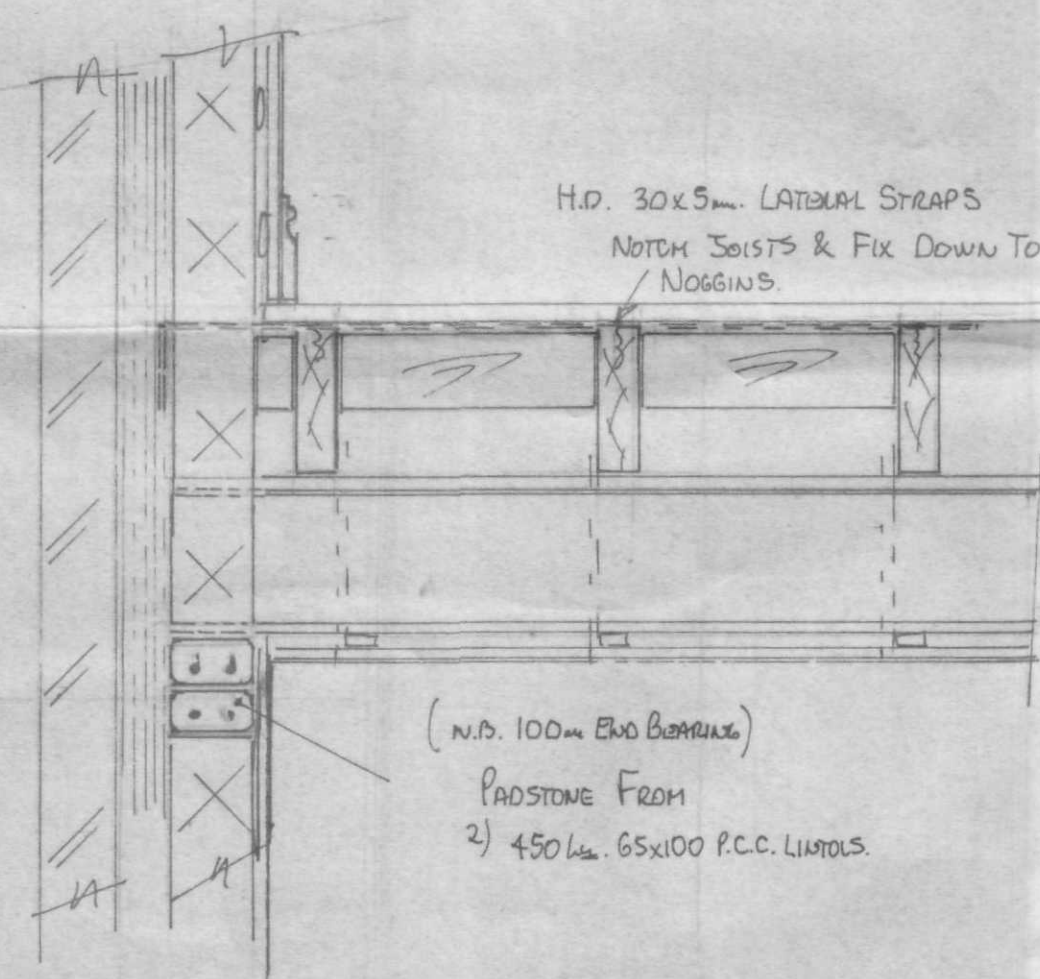

outside wall / floor section

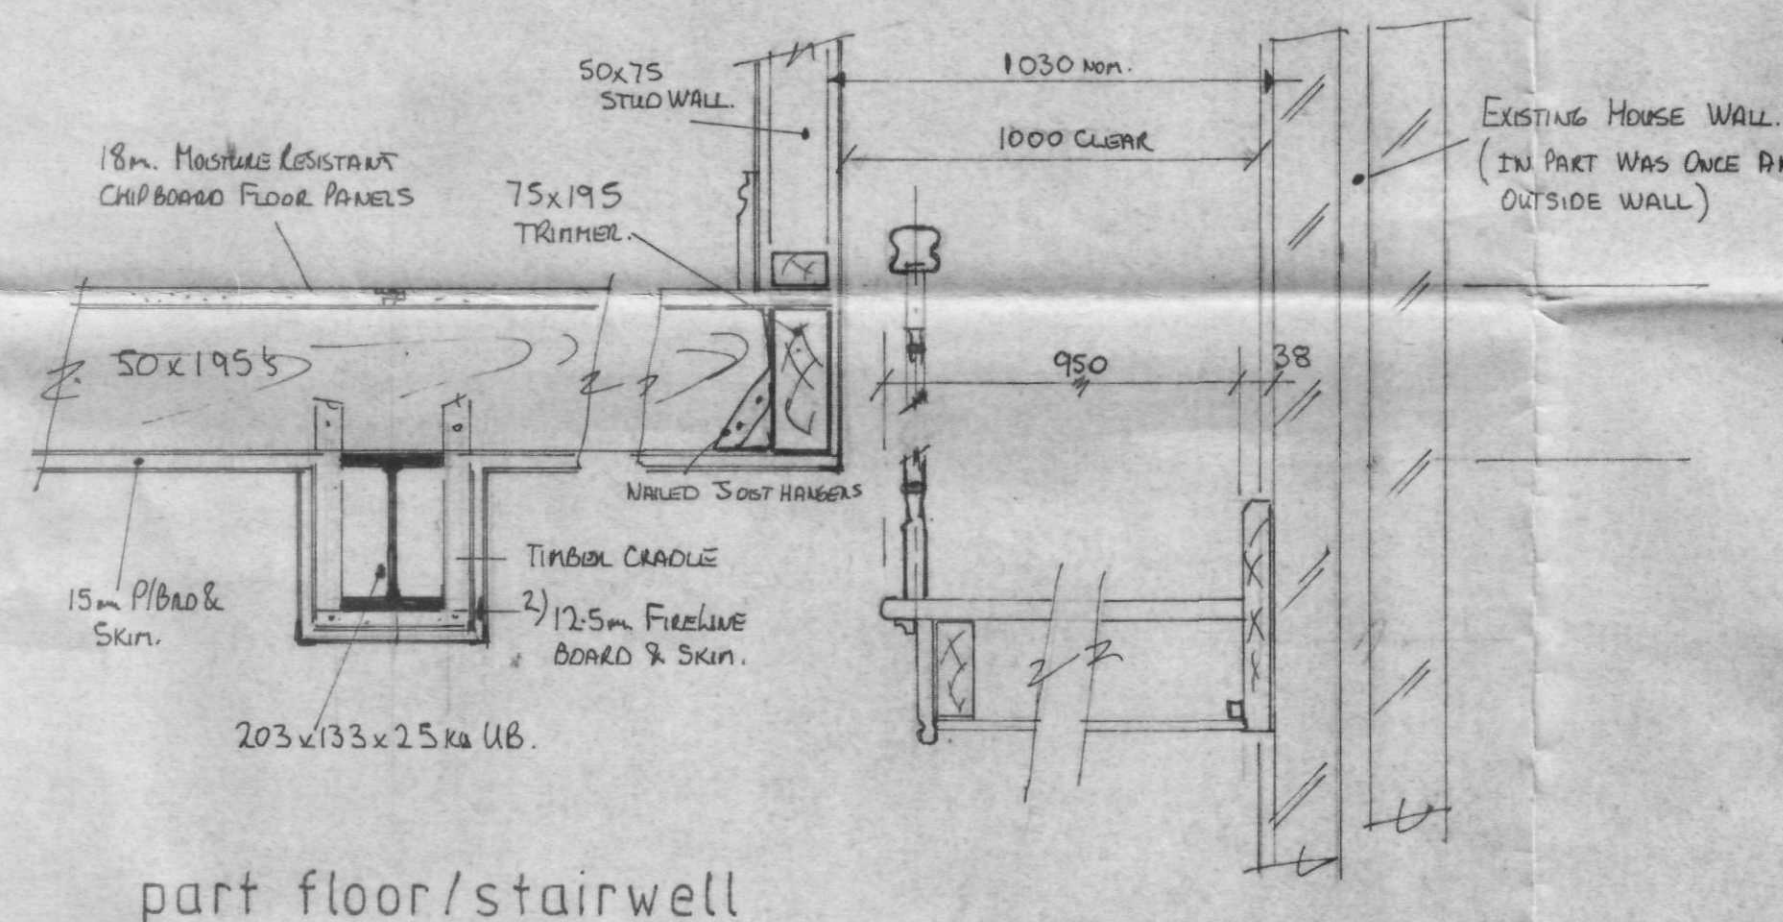


part floor/stairwell

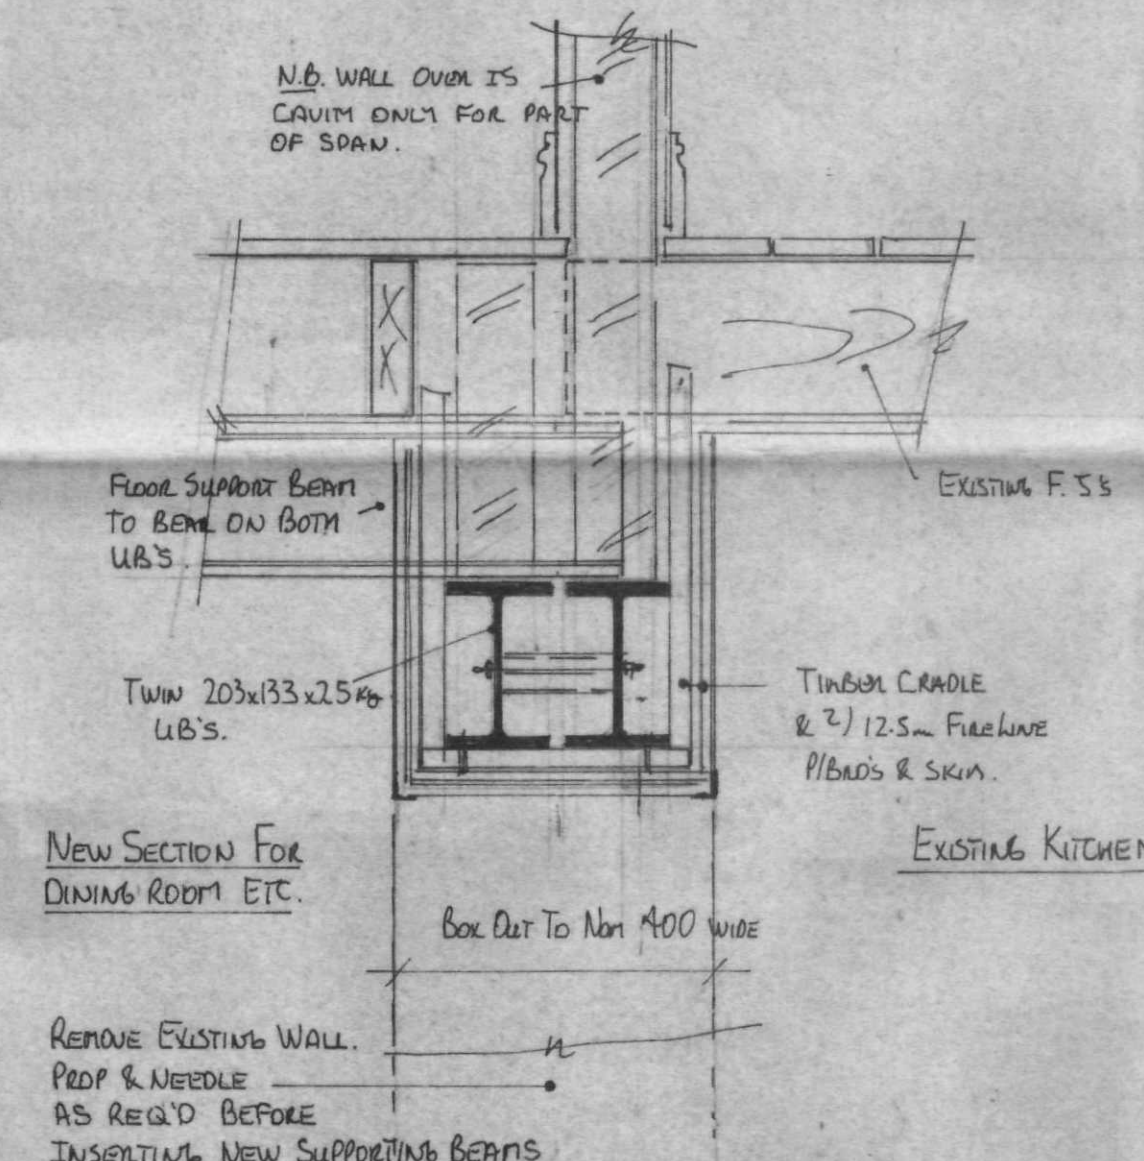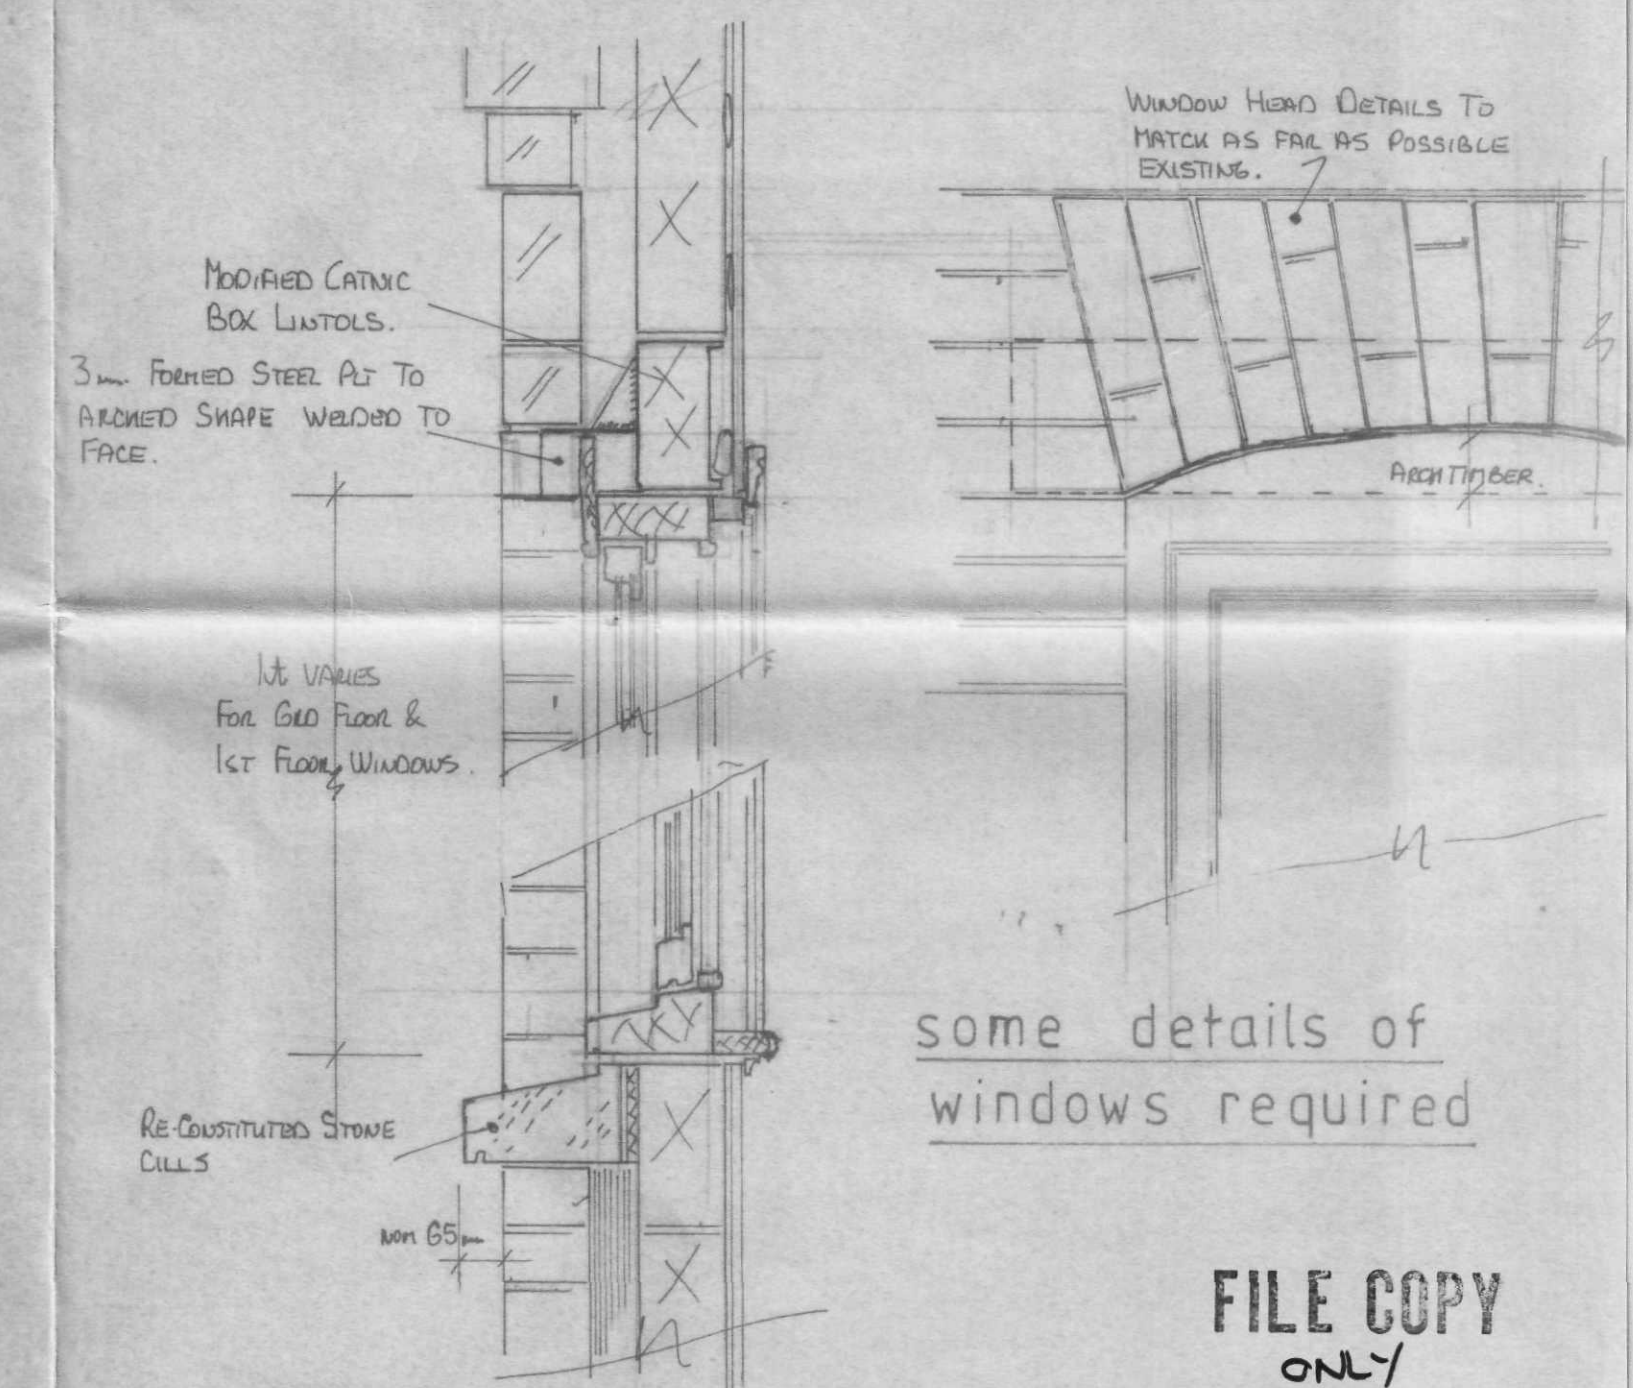some details of
windows requiredFILE COPY
ONLY


General Notes (DETAILS NOT DRAWN BUT PART OF THE BUILDING'S OR SIMPLY GOOD PRACTICE MAY BE NOTED BELOW AND FORMS PART OF THE DESIGN)

- 1) FOUNDATIONS TO BE TAKEN DOWN TO SUITABLE LOAD BEARING STRATA AS AGREED WITH L.A. C.I.O. INSPECTOR.
- 2) ALL HANDICERS & BLINDING TO BE LAID & FULLY COMPACTED USING SUITABLE PLATE COMPACTOR. MAX. UNCOMPACTED LAYERS NOT EXCEEDING 150mm.
- 3) FOOTINGS & SLABS TO BE MIN. GEN 4 CONC. MESH & BARS AS NOTED.
- 4) D.P.M. TO BE 300 MULTIL. POLYTHENE B.L.G. FILM LAPPED TO WALL D.P.C. HORIZONTAL D.P.C. TO BE PLASTIC TO B.S. ADDITIONAL D.P.C.'S FROM SIXTH FLOOR AS REQ'D.
- 5) MORTAR IN WALLS TO BE 1:1/2:4 BELOW D.P.C. AND 1:1:6 INTERNAL WORK. EXTERNAL 'OLD WORK' TO BE SUITABLE HISTORIC LINE MORTAR.
- 6) STRUCTURAL TIMBERS TO BE DRY GRADED KIN S.C.3. TREATED AS REQ'D.
- 7) ALL LINTOLS IN EXTERNAL WALLS TO HAVE 150mm END BEARING. STEEL BEAMS GENERALLY TO HAVE 200 END BEARING. U.N.D. INTERNAL DOOR LINTOLS 100mm.
- 8) MODIFIED STANDARD LINTOLS TO BE REPAINTED WITH HARMALITE RESIN TYPE RUST PROTECTANT. STEEL BEAMS PAINTED 2 COATS RED OXIDE.
- 9) ALL WALL TIES TO BE S.S. TYPE SET @ 450V. x 900 H. CTS. INCREASE TO 225V. @ WINDOW & DOOR JAMBS ADDITIONAL TYPE AS NOTED. FOR CORBEL BRICKS @ GUTTERS.
- 10) CAVIM INSULATION BATTIS TO BE LAID TO MANUFACTURER'S GUIDE LINES.
- 11) ALL NEW WINDOWS TO BE PURPOSE MADE FITTED WITH 10mm D.G. UNITS WITH K GLASS TO INNER PANE & SUITABLE WEATHER STRIPPED TRICKLE VENTILATION VIA CHECKED OPENING OF SASHES.
- 12) ALL CONSTRUCTION TO ENSURE UN-CONTROLLED AIR INGRESS IS LIMITED TO A MINIMUM.
- 13) PURGE VENTILATION IS PROVIDED BY SASH OPENINGS OF 1/2 OF FLOOR AREA. VENTILATION TO EXISTING KITCHEN & BATHROOM TO REMAIN UNCHANGED. MIN. 30 LITRE BATHROOM & 3 LITRE CHAIRS FOR KITCHEN. PROVIDE NEW EXTRACT FAN FOR NEW 600 FLOOR W.C. IN LINK.
- 14) ALL WIRING TO I.E.E. STANDARDS & BE INSTALLED BY REGISTERED CONTRACTOR IN ACCORDANCE WITH PARTS P.B.M. LAYOUT TO INCLUDE AT LEAST 25% OF LIGHT FITTINGS TO BE DEDICATED LOW ENERGY UNITS (BETTER THAN 40 LUMENS/CHART WATT) PROVIDE NEW MAINS POWERED SMOKE DETECTOR AS INDICATED. FINAL INSTALLATION CERTIFICATE TO BE PROVIDED ON COMPLETION.
- 15) SAFETY GLAZING TO BE PROVIDED IN DOORS & WINDOW GLAZING BELOW 900mm FROM FLOOR. (SEVERAL WINDOWS FALL INTO THIS)
- 16) NEW DRAINAGE TO EXISTING SYSTEM USING 110mm UPVC PIPES. PROTECT AS REQ'D SUITABLE PER GAVEL USED & LAY TO SUITABLE FALLS.
- 17) WASTE WATER FROM CLOSET SINK IN 32mm PIPE. PROVIDE 75mm DEEP TRAP. NEW W.C. TO HAVE 3/16 FLUSHING ALL DETAILS TO CURRENT WATER COUNCIL REQUIREMENTS.
- 18) RAIN WATER RUN OFF TO NEW SUITABLE SINKWAYS, SURFACE DISCHARGE & SOME EXISTING DISCHARGE INTO DRAINS.

ROOF INSULATION WILL MEET 0.2 W/M²K. WALL INSULATION (NEW BUILD) WILL MEET 0.3 W/M²K. FLOOR (NEW BUILD) WILL MEET 0.2 W/M²K.

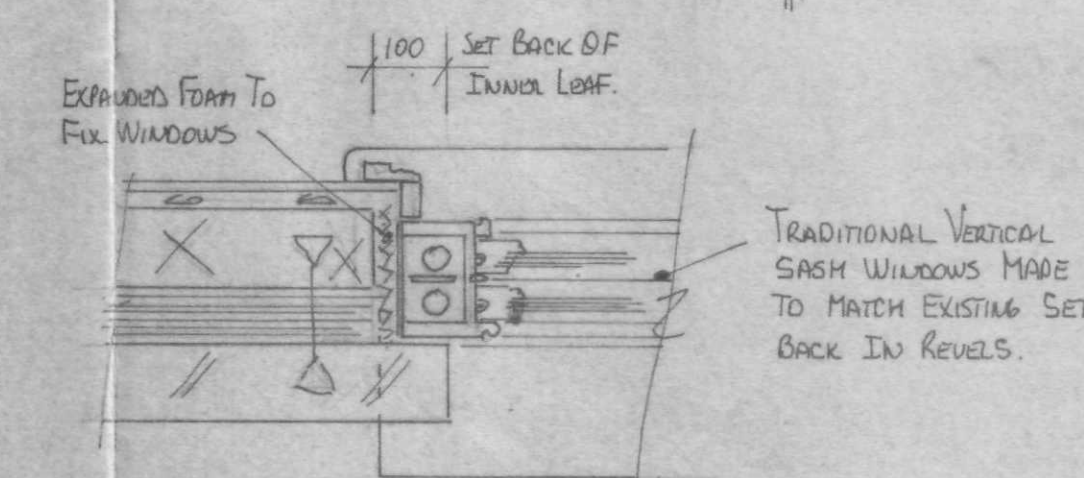

SHDC
Planning & Development
13 FEB 2009
Ref: 0104/09

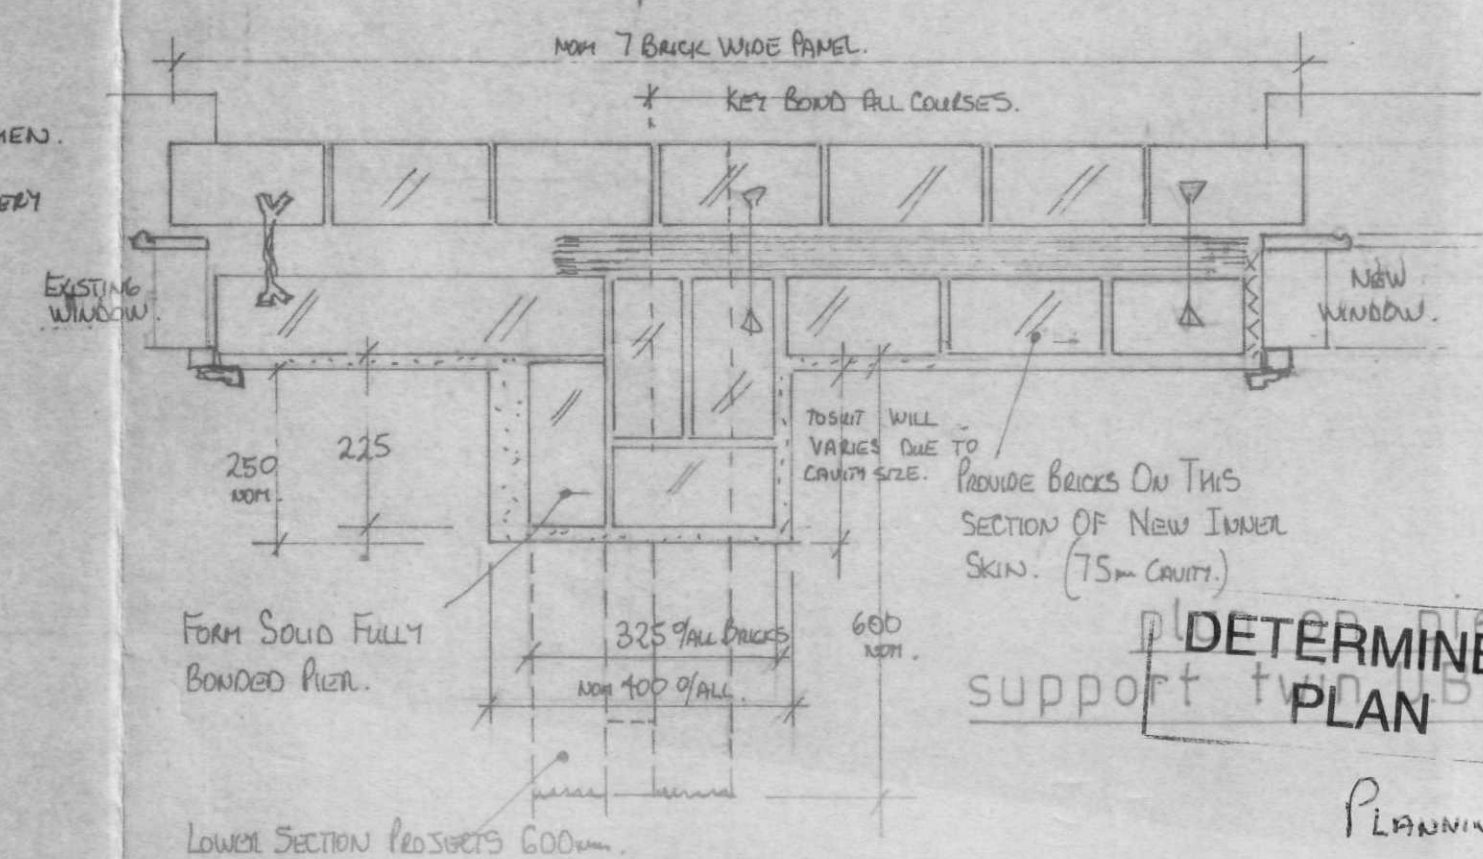

PLANNING ADDITIONAL
J.G.3 INFORMATION