



59 STATION ROAD DONINGTON


LOCATION PLAN 1:1250

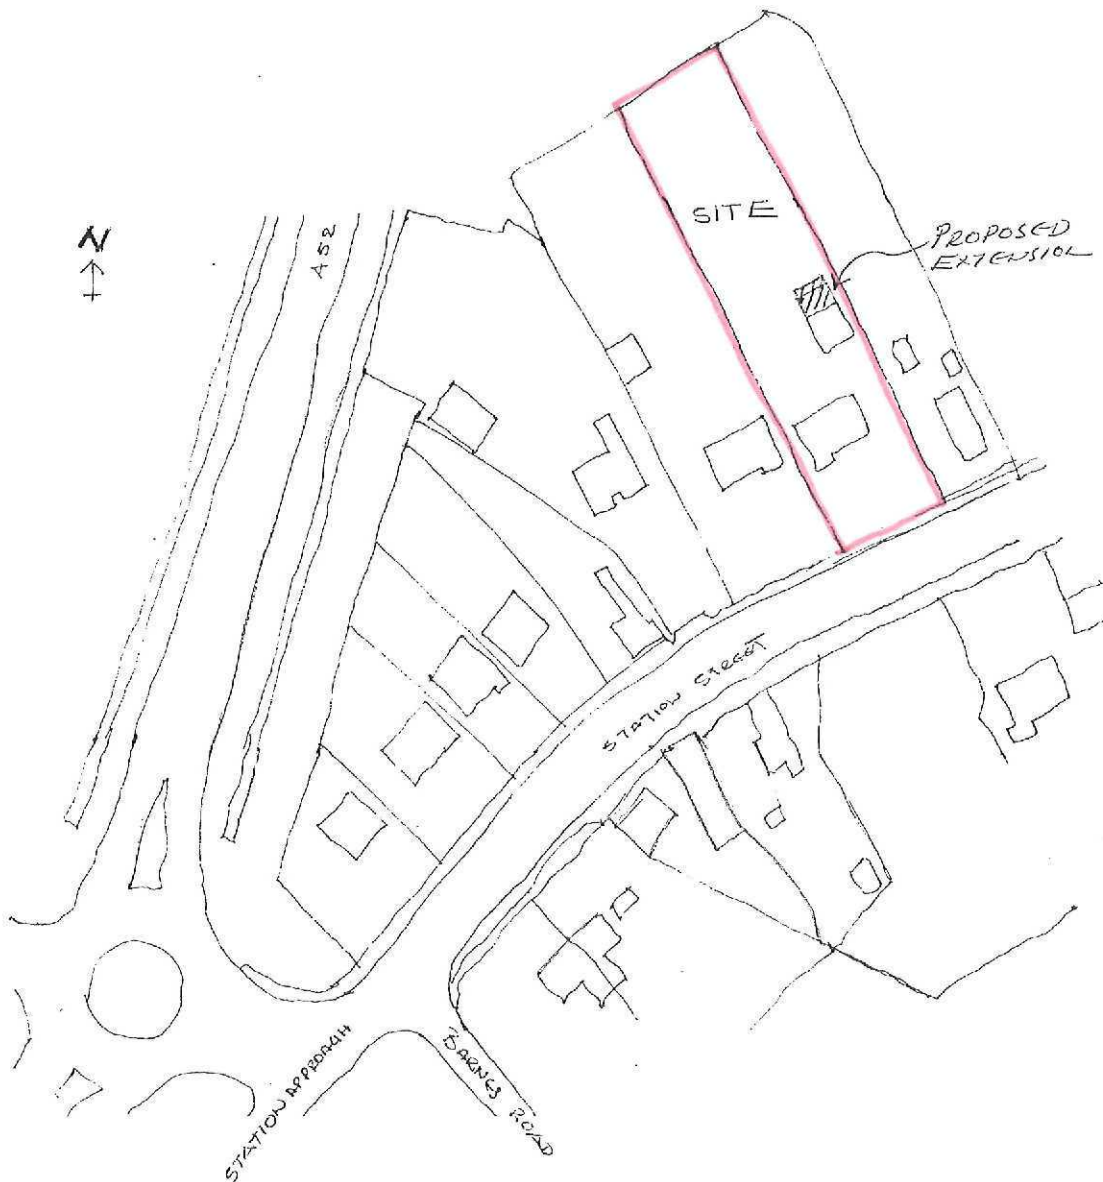


EXISTING

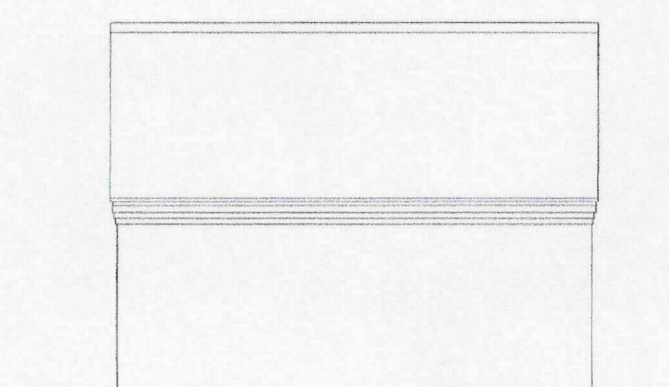


SIDE ELEVATION

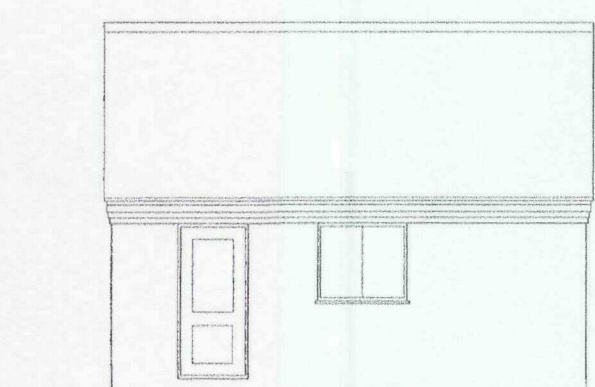


SIDE ELEVATION

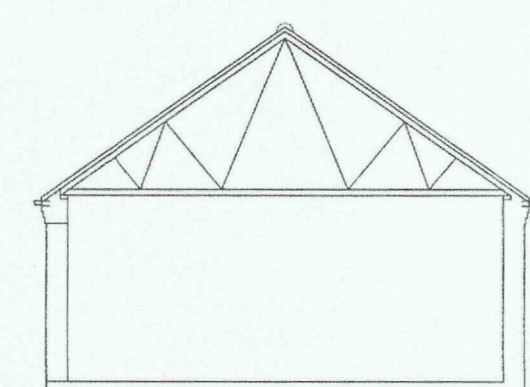


SECTION

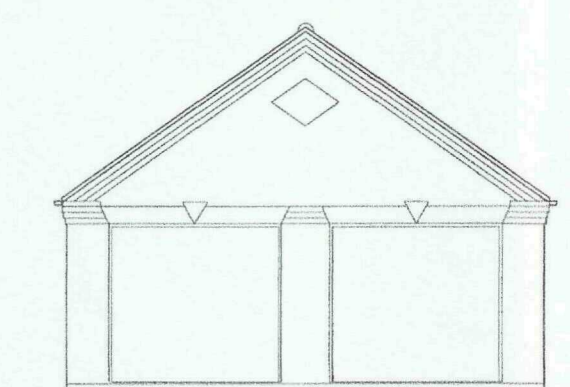

FRONT ELEVATION

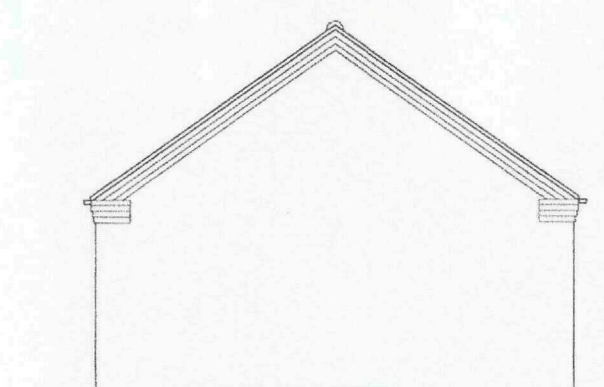


REAR ELEVATION

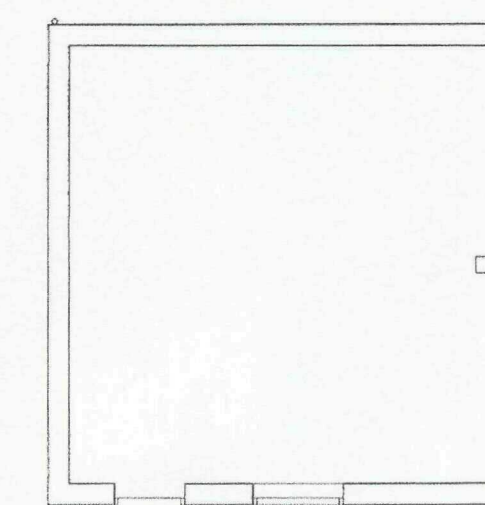


FLOOR PLAN

Roof tiles to match existing
Brickwork to match existing
upvc doors/windows (white)


PROPOSED

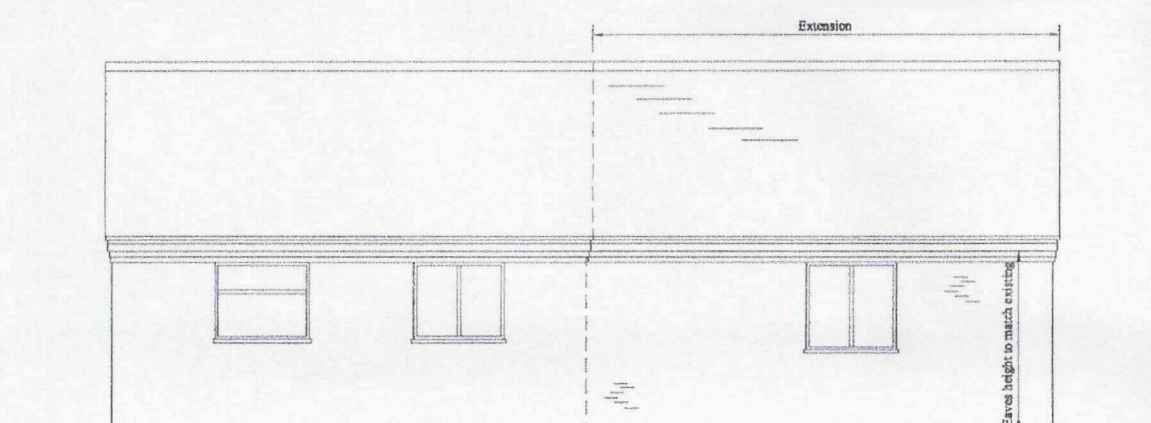


SIDE ELEVATION

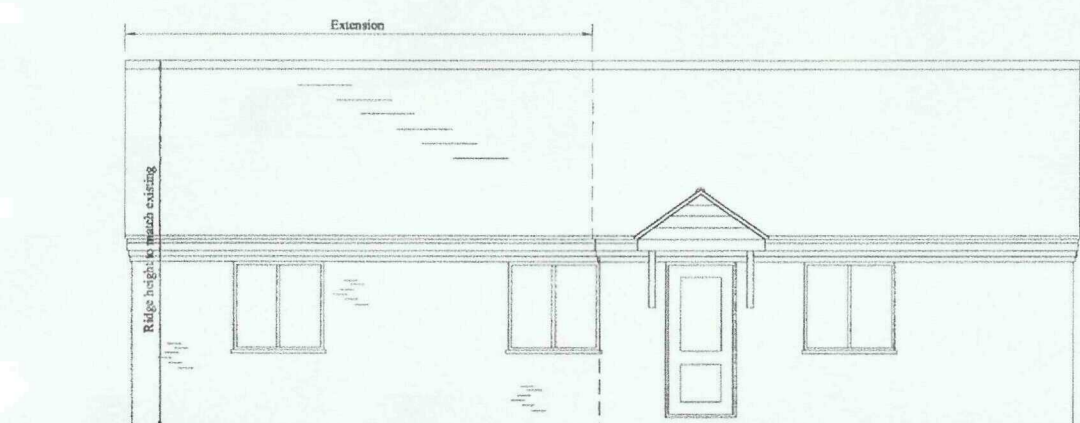


SIDE ELEVATION

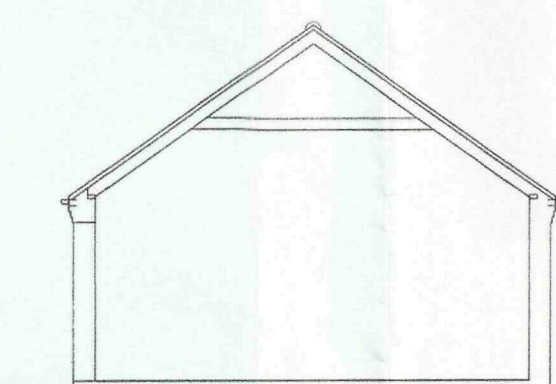


SECTION

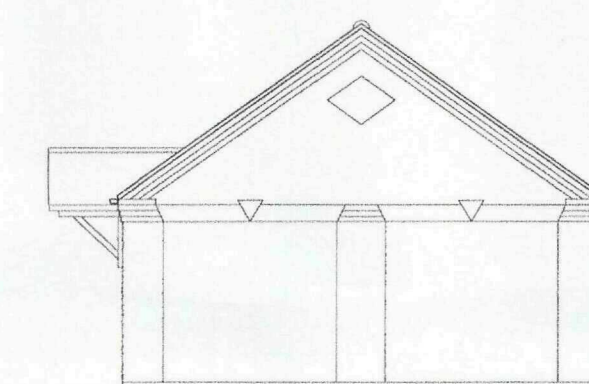


FRONT ELEVATION

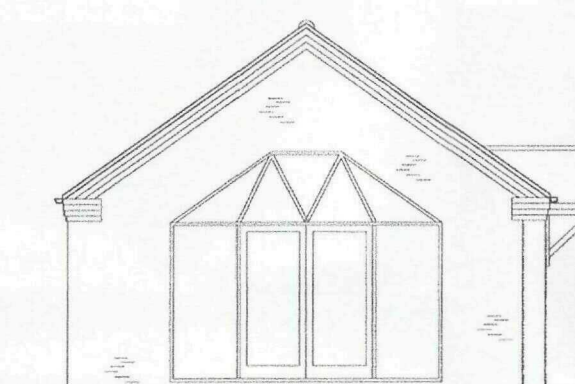


REAR ELEVATION

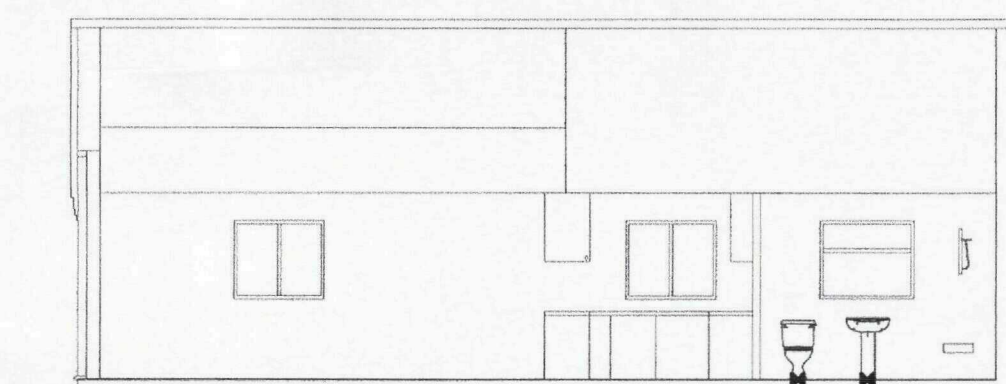


SECTION BB

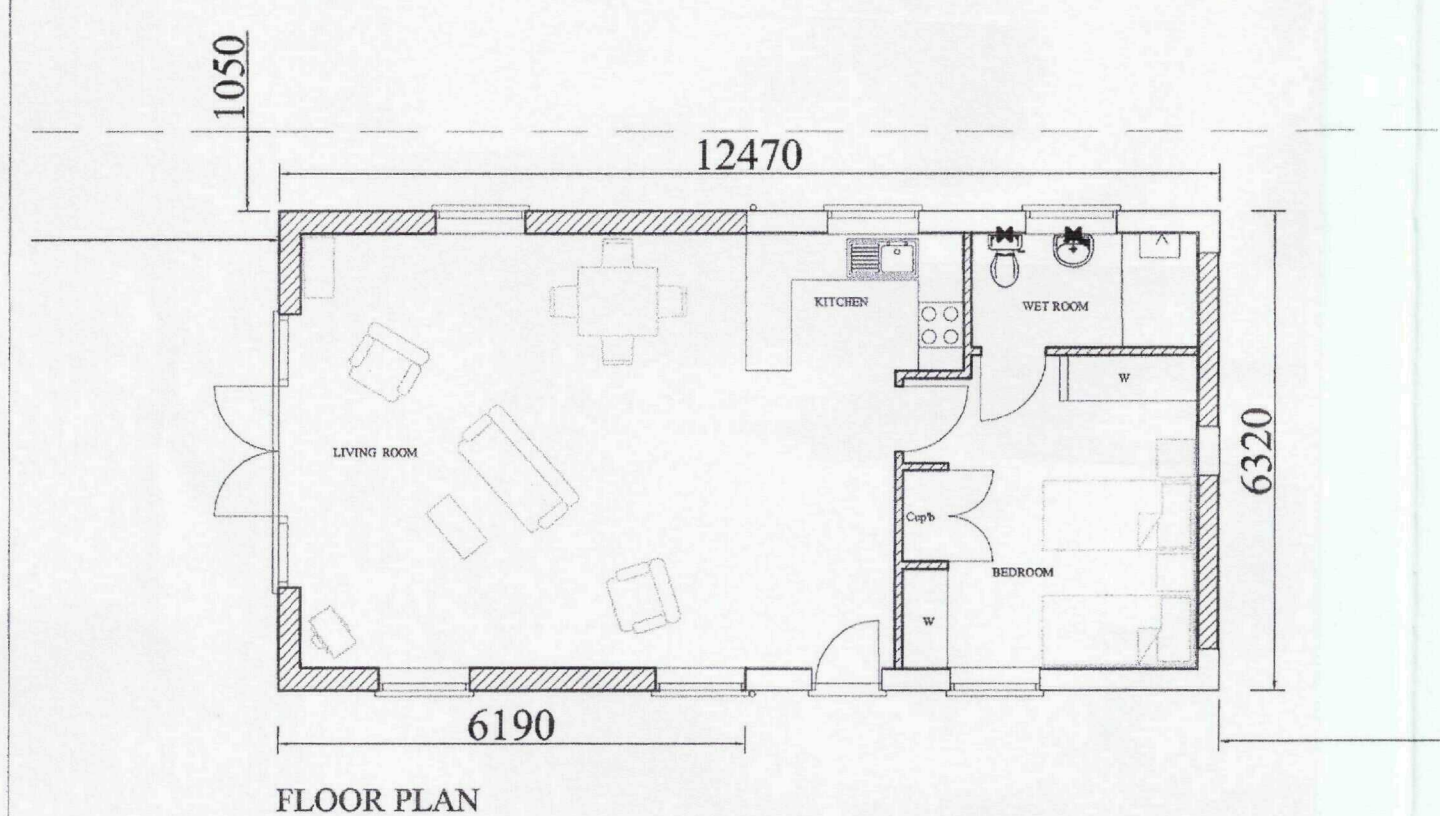

FLOOR PLAN

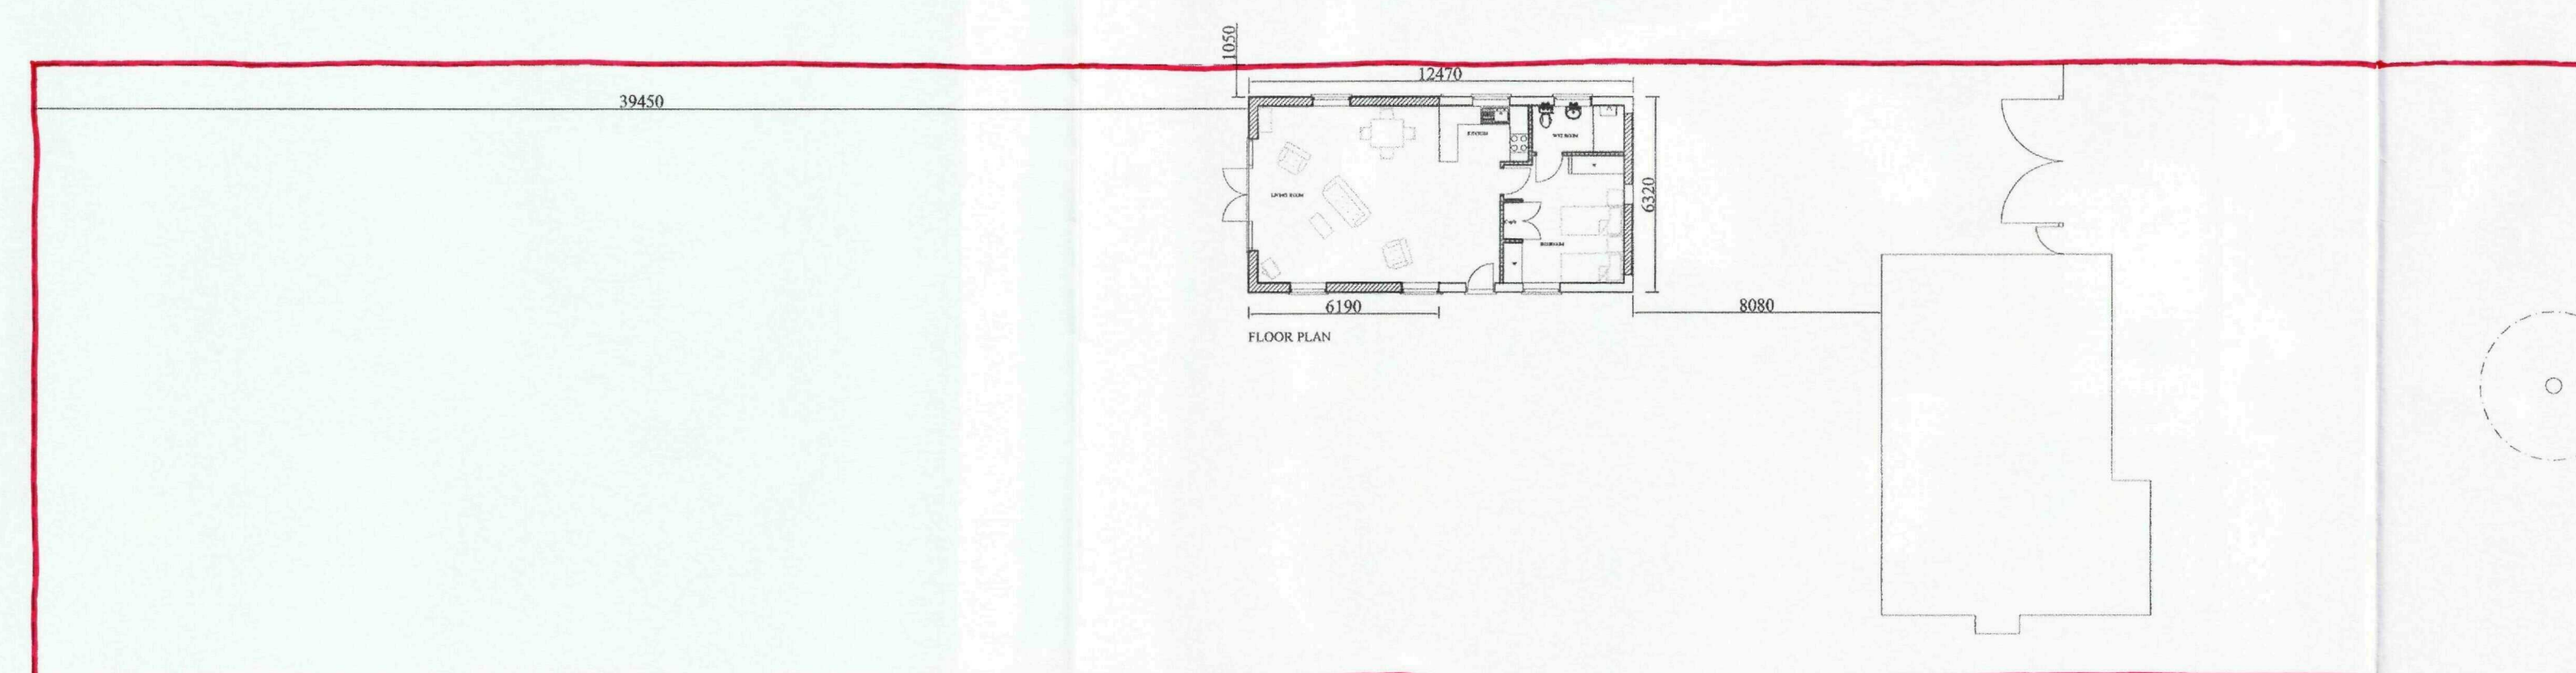

SITE PLAN 1:200

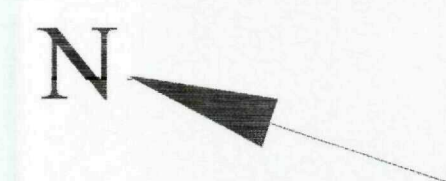

SHDC
Planning & Development
- 8 FEB 2010
Ref: 0104-10

REV: A jnn10 Extension lengthened by 3m

• drawn • • check •

architecture
by design

• PROJECT •
Mr & Mrs A Rook
59 Station Road
Donnington

• DRAWING •
Proposed
Garage conversion

• scale • • date •
1:100 jul09

ref • NUMBER • rev •
00150 /01 A