



General Notes:
All dimensions and heights to be checked on site prior to setting out or manufacture. Any discrepancies between site, drawing or specification to be reported to the architect immediately.
Do not scale drawings
The setting out is the contractor's responsibility





LEGEND

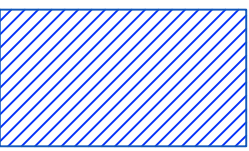

Proposed Construction

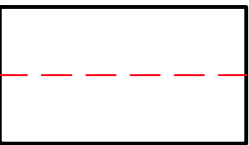

Demolitions

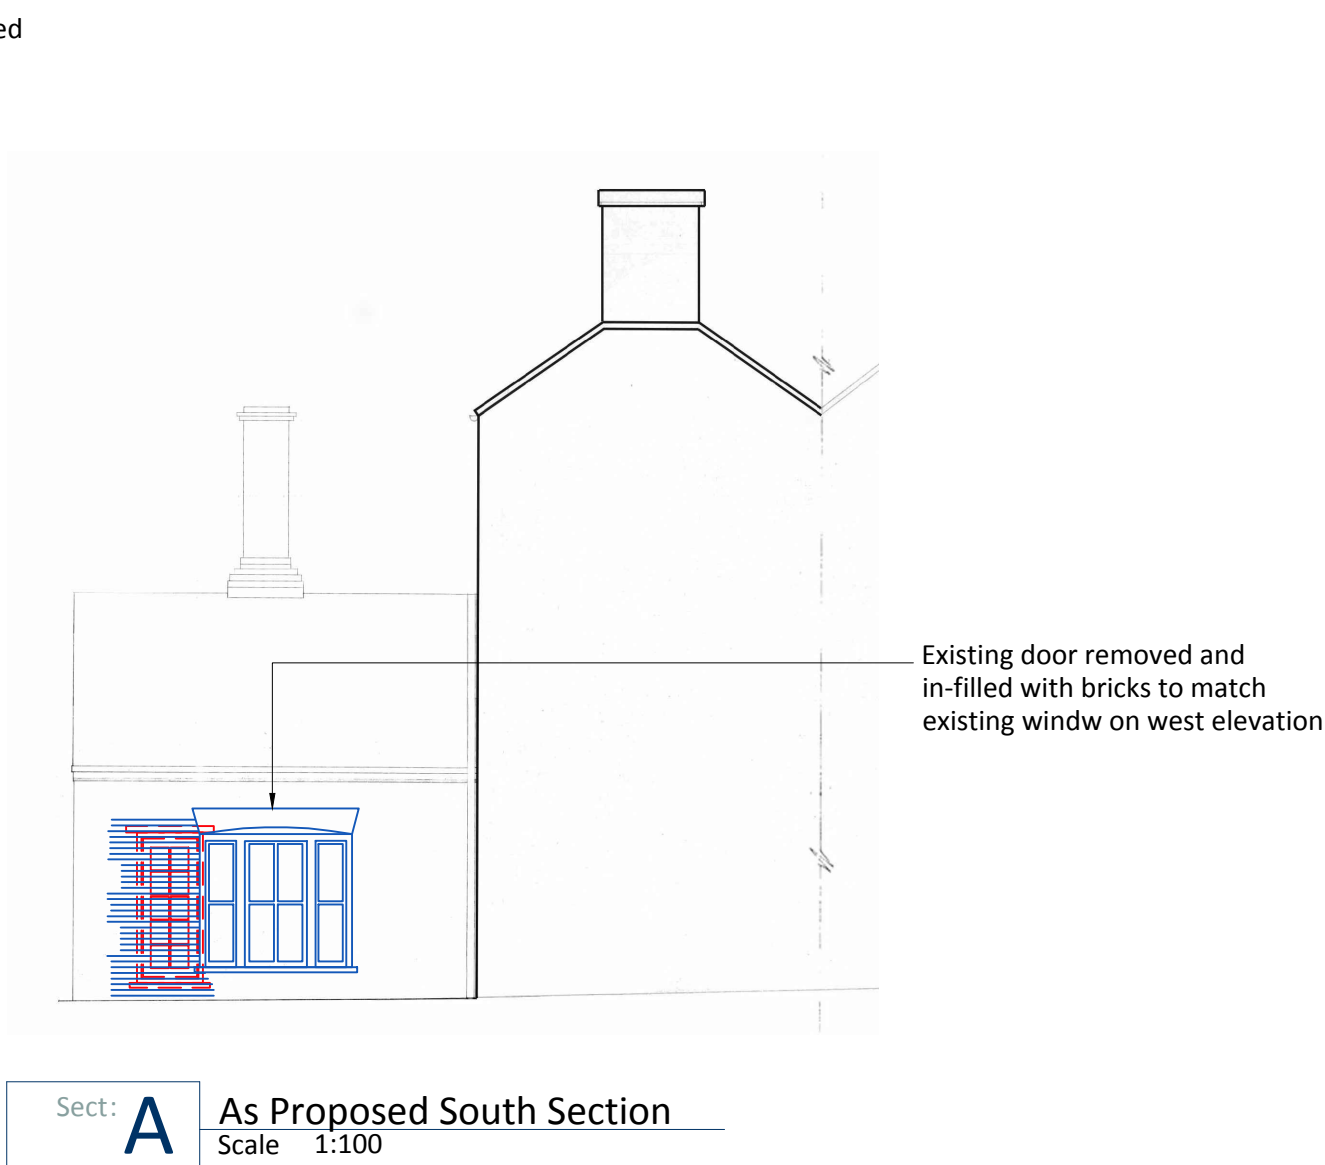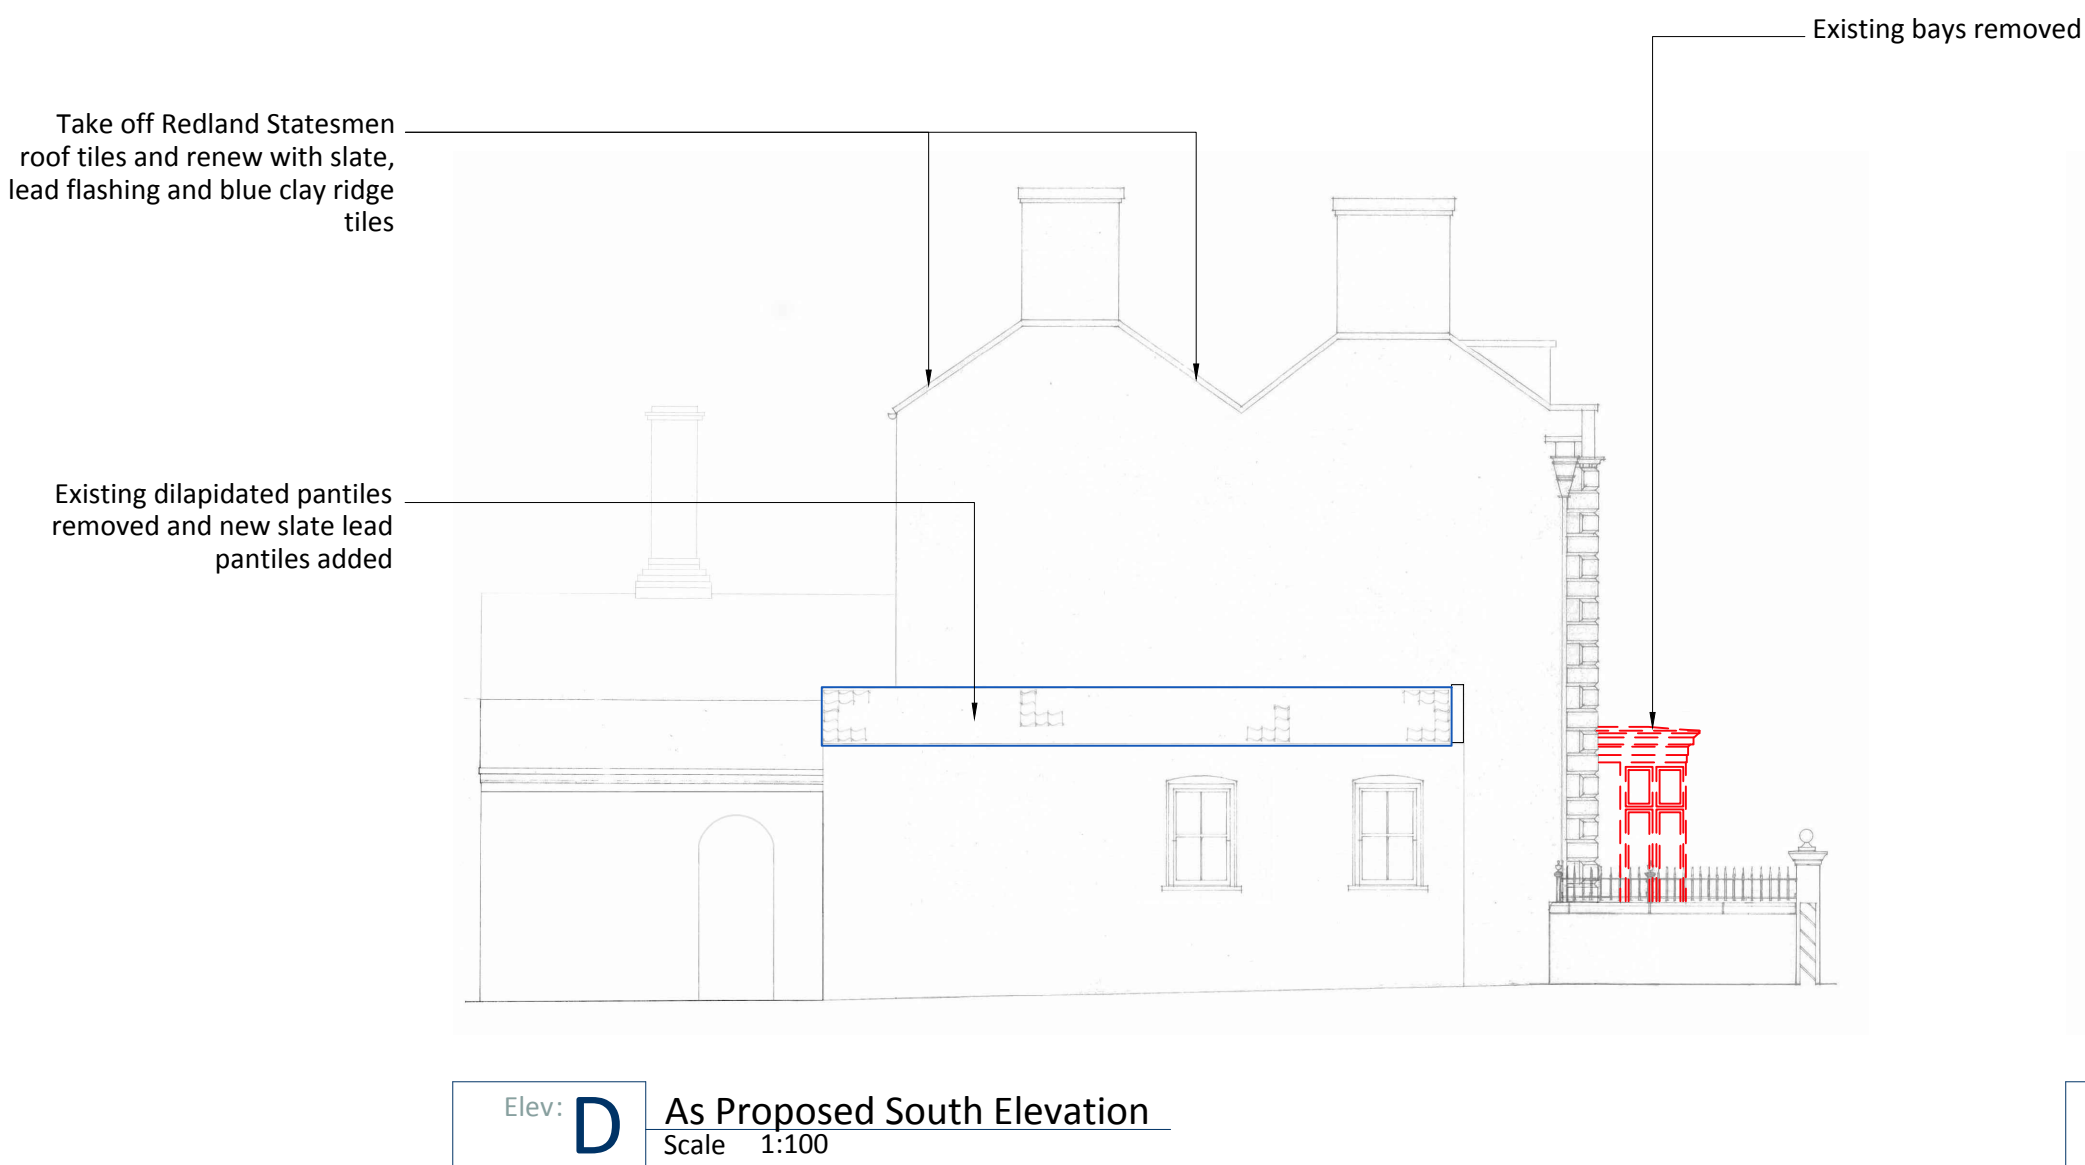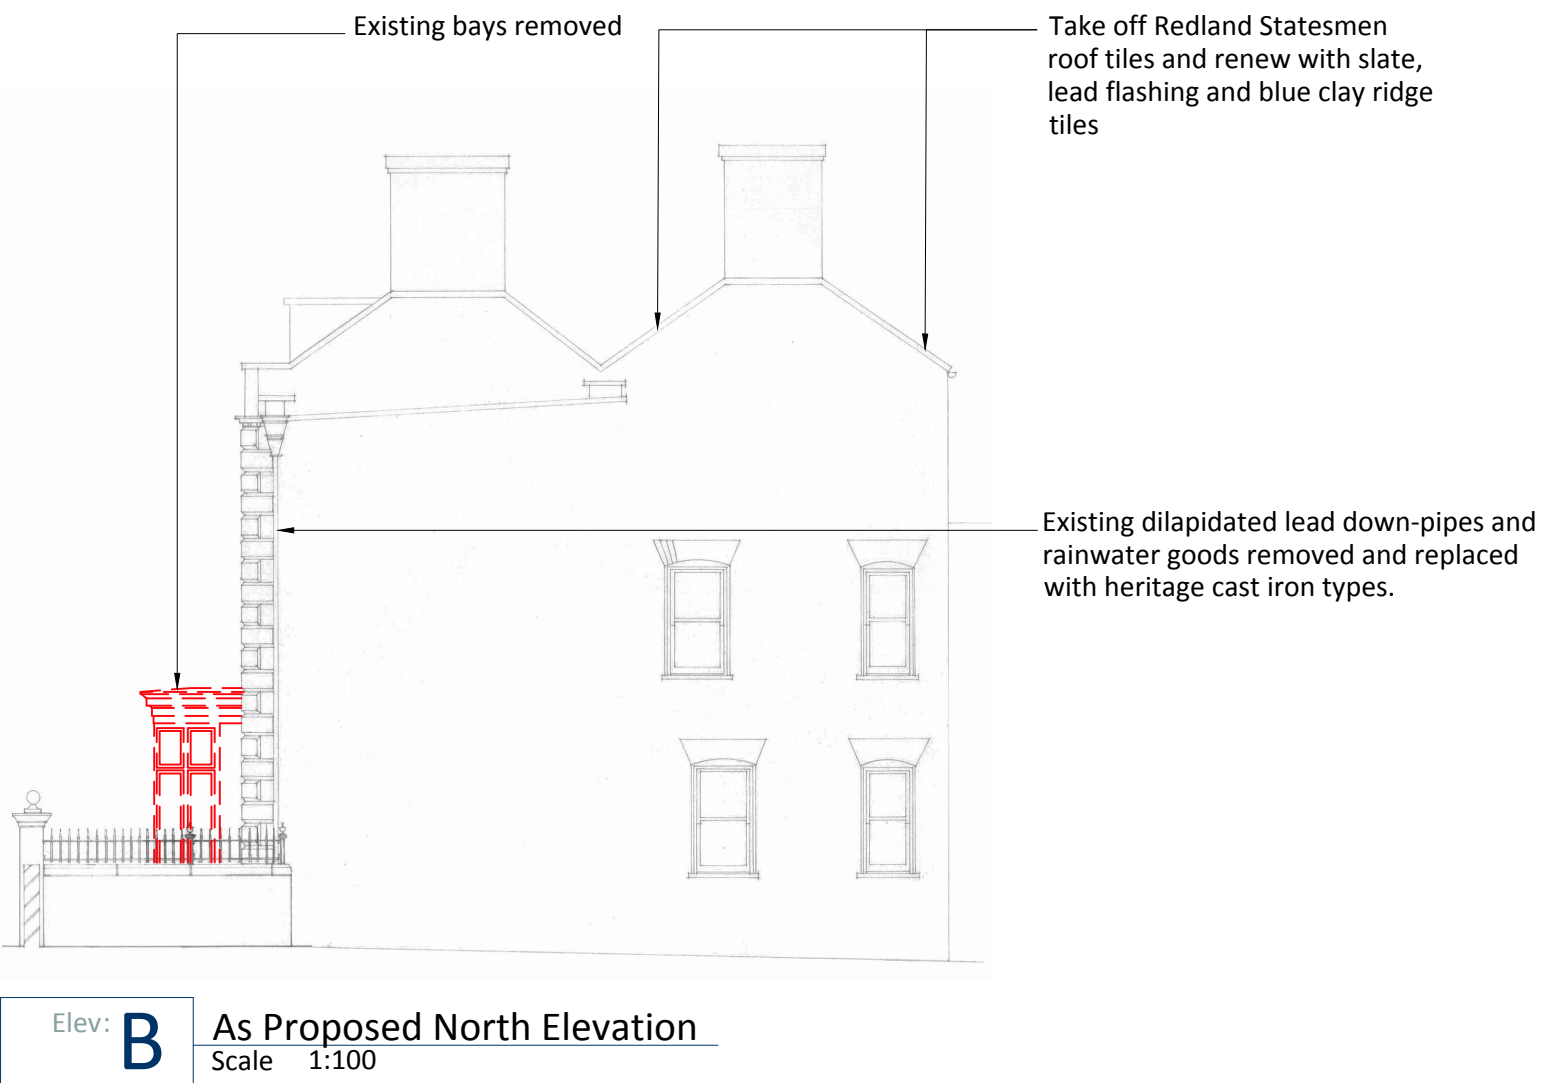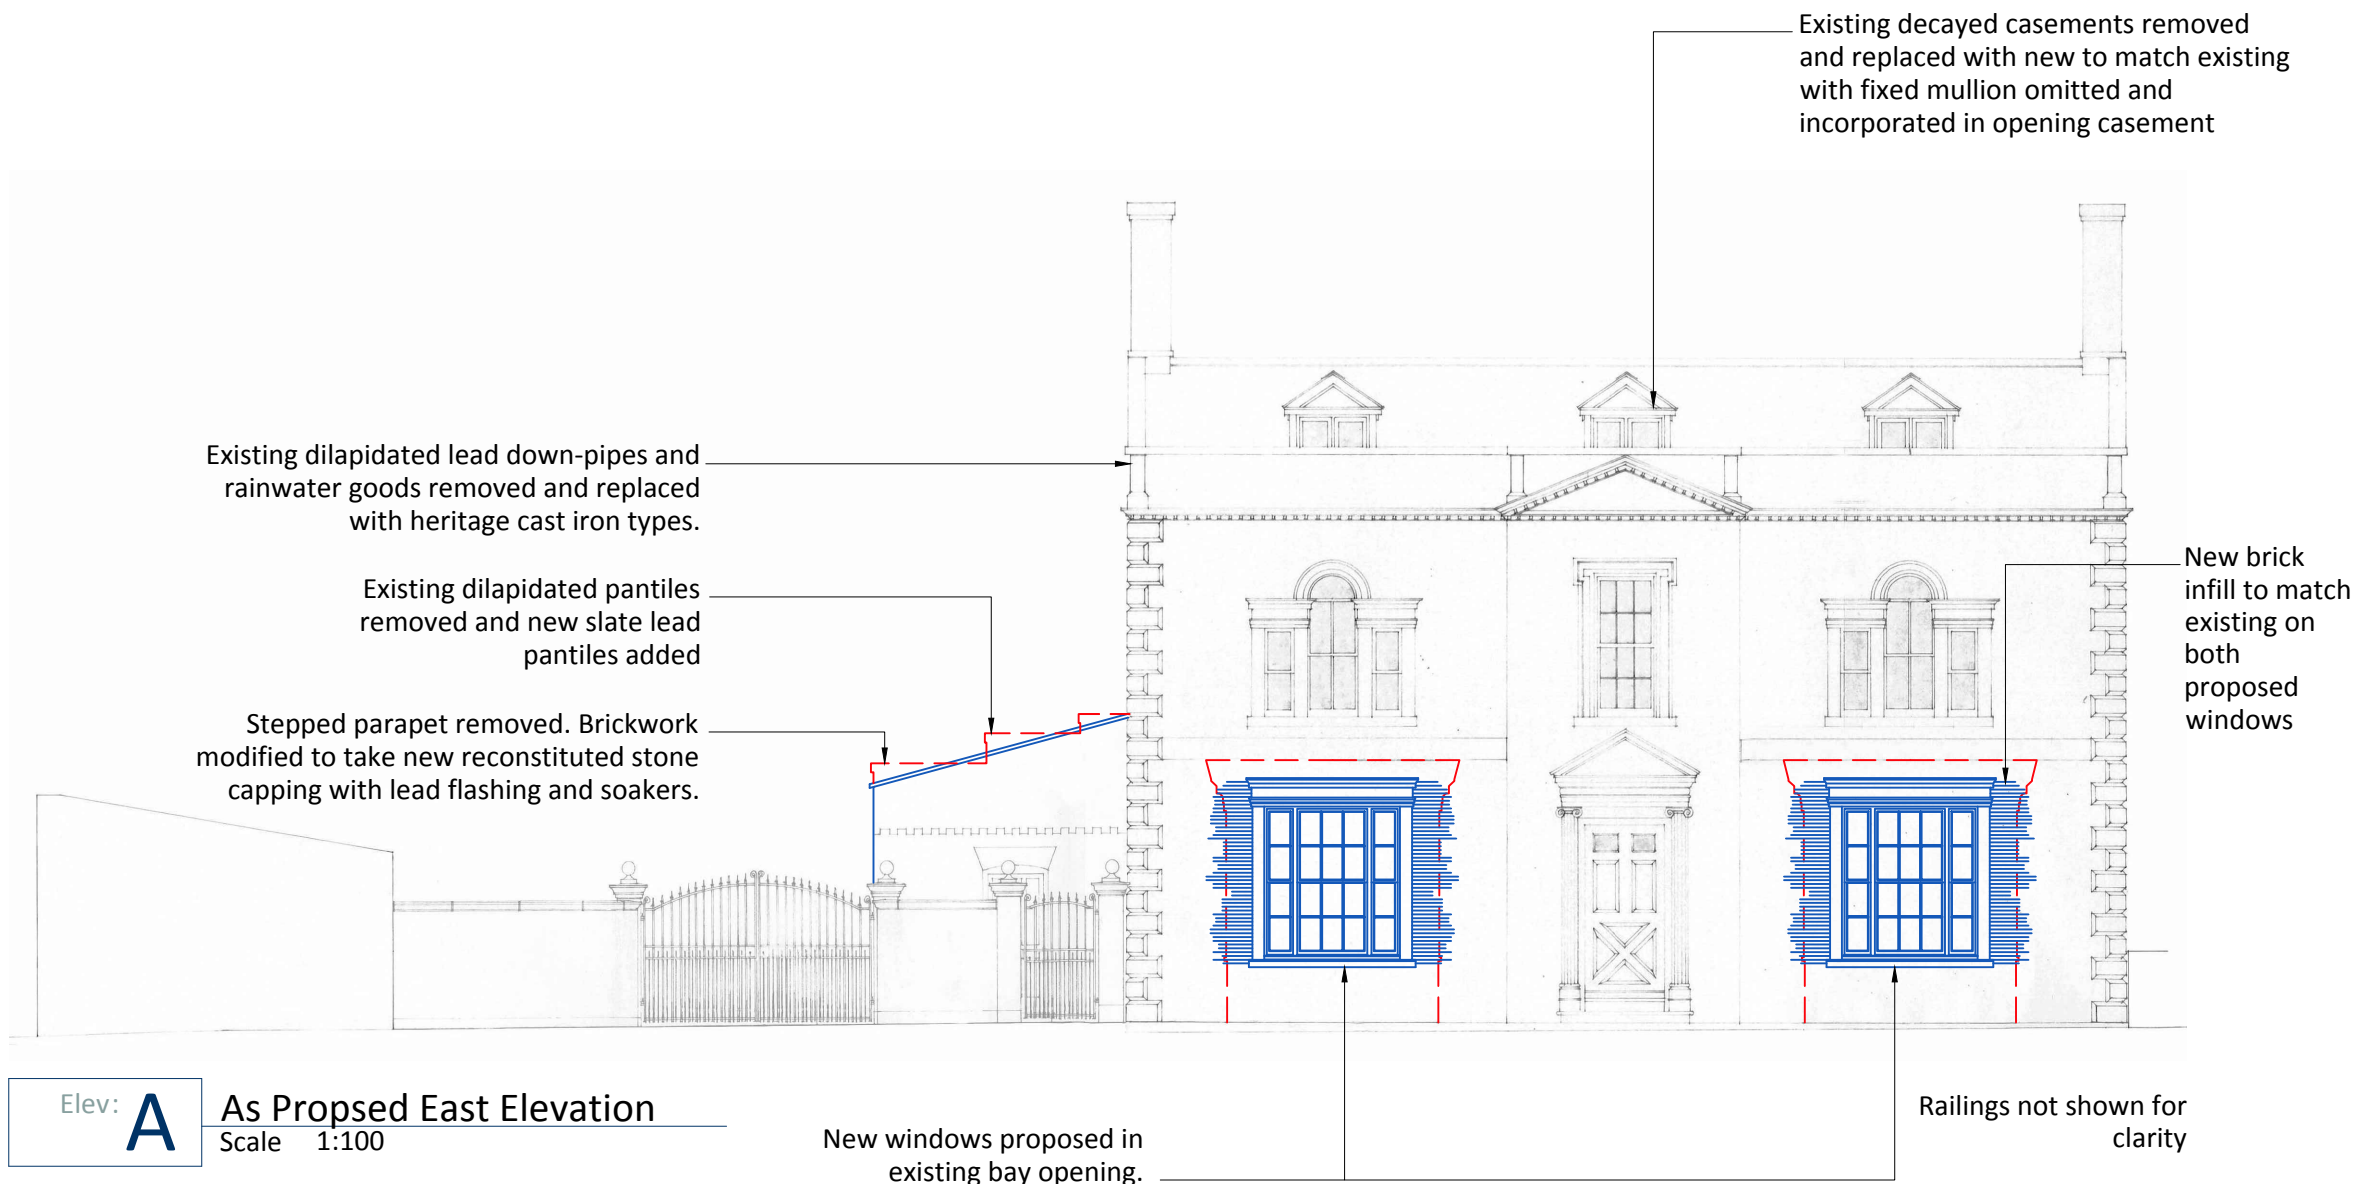

Rev Date By Notes

SMALLWOOD
ARCHITECTS

Chelsea Reach, 79-89 Lots Road, London SW10 0RN
11a High Street, St Martins, Stamford, Lincs PE9 2LF
T +44 (0)20 7376 5744 +44 (0)1780 757737
E office@smallwoodarchitects.co.uk
www.smallwoodarchitects.co.uk

Project: Bay Window Replacement
Location: Church House,
Donington, PE11 4UA
Client: Mr
Tony Cook

Date: Jan '16
Scale@A1: 1:100
Scale@A3: -
Status: FOR PLANNING
Drawn: TB Checked: JG

Job No.

Dwg. No.

Rev.

Dwg. Title

805

P 006

As Proposed
Elevations