
Contractors are responsible for checking all dimensions on site prior to work commencing.Due to areas of the structure being covered, unexposed or otherwise inaccessible the notes / specifications of existing materials are subject to confirmation of site when it is feasible to expose the relevant areas of construction. All material schedules are given in good faith and for pricing purposes only. It is the responsibility of the contractor to check their accuracy before ordering any materials. Remway Design accepts no responsibility for the accuracy of these material schedules.

Plan 01 - Ground

1 : 50

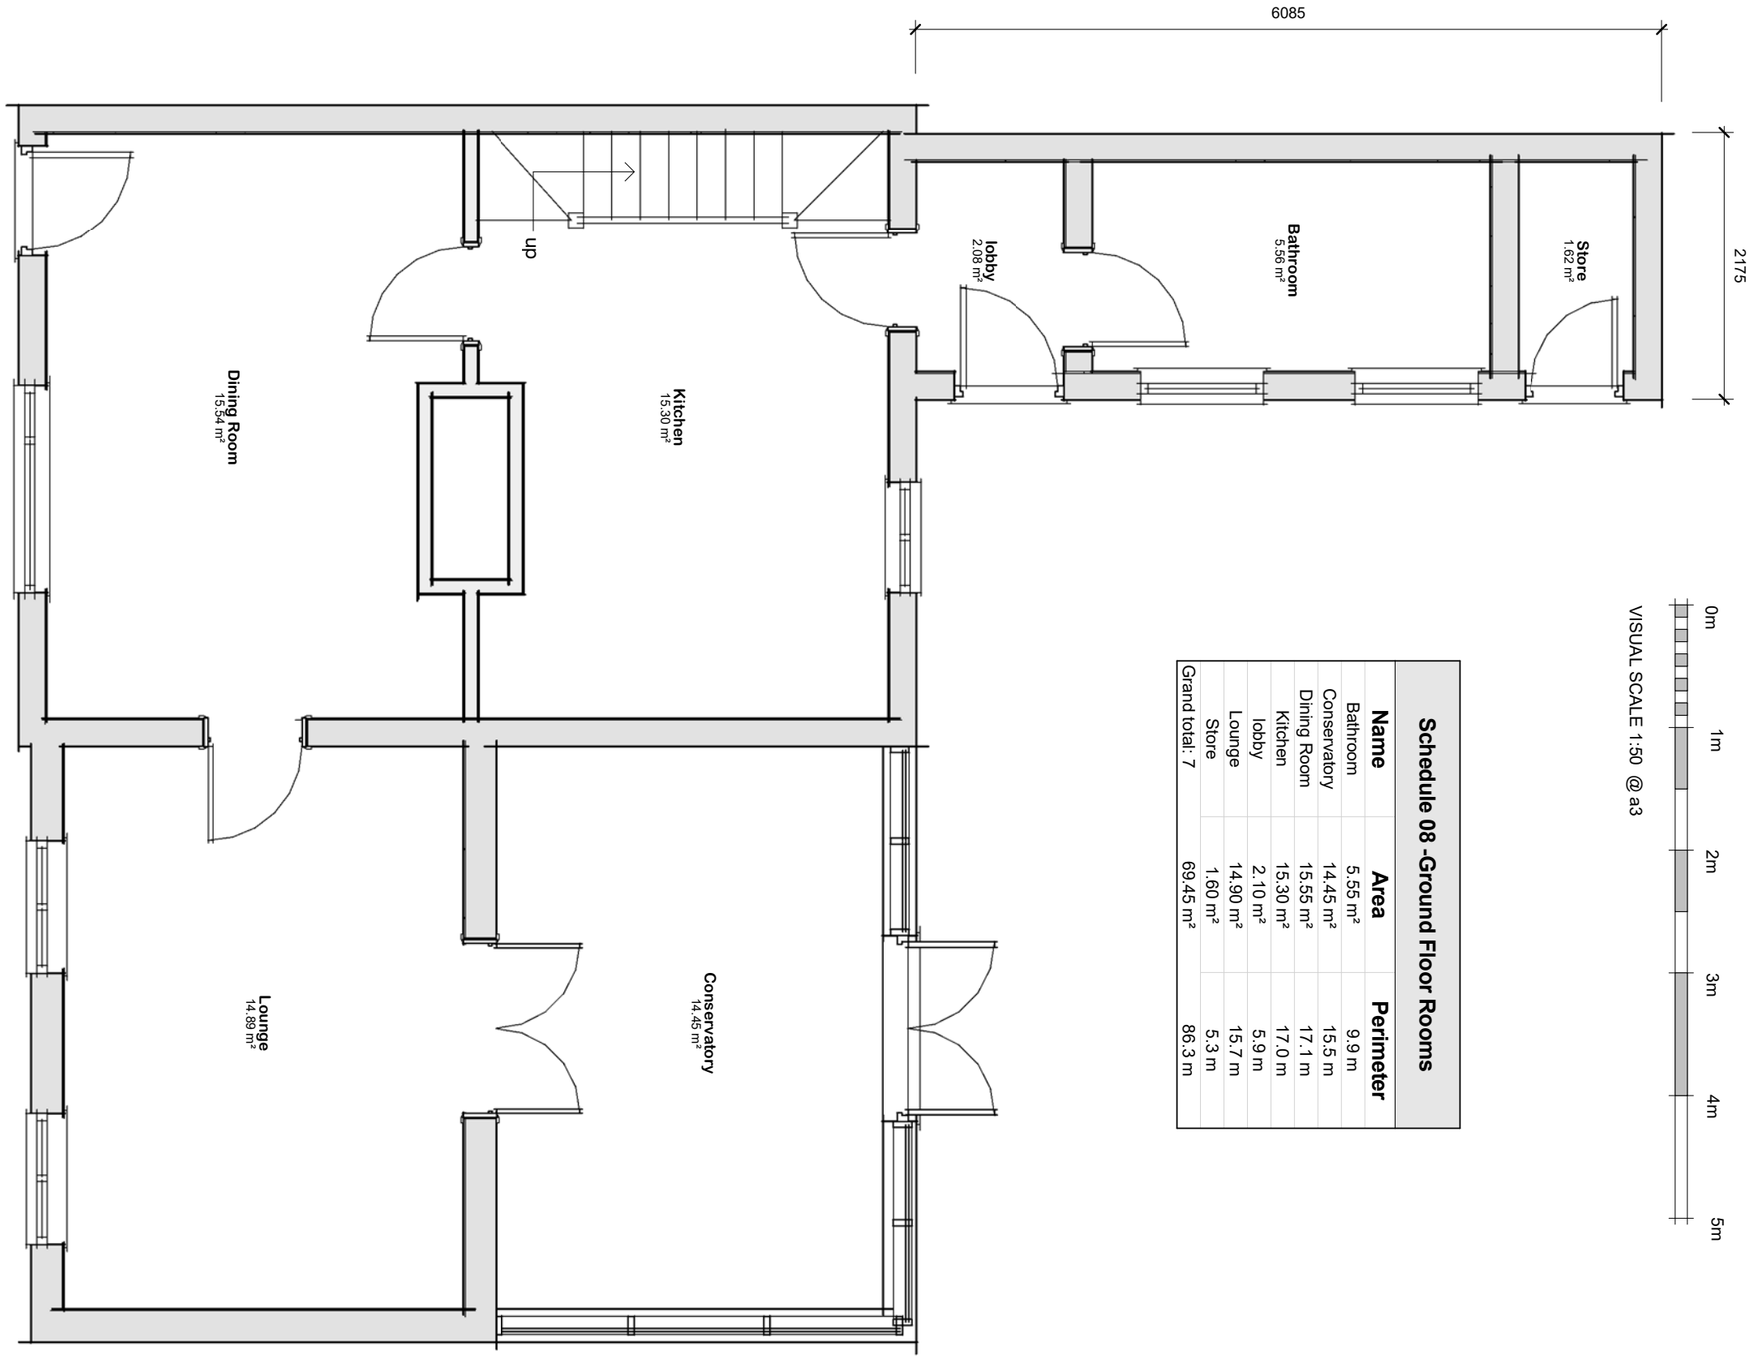

Schedule 08 -Ground Floor Rooms

Name	Area	Perimeter
Bathroom	5.55 m²	9.9 m
Conservatory	14.45 m²	15.5 m
Dining Room	15.55 m²	17.1 m
Kitchen	15.30 m²	17.0 m
lobby	2.10 m²	5.9 m
Lounge	14.90 m²	15.7 m
Store	1.60 m²	5.3 m
Grand total: 7	69.45 m²	86.3 m

VISUAL SCALE 1:50 @ a3

0m 1m 2m 3m 4m 5m

The Olde Gatehouse | 116 Maltings Lane | Donington

remway Design Ltd

Drg No

2783 / 04

Existing Ground Floor Layout