



EAST

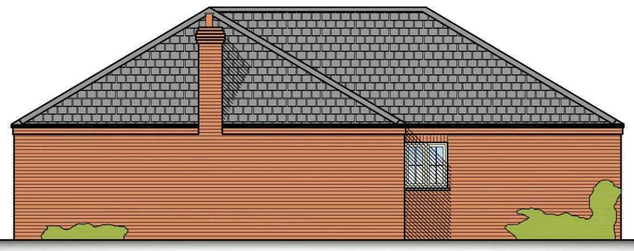

SOUTH



WEST

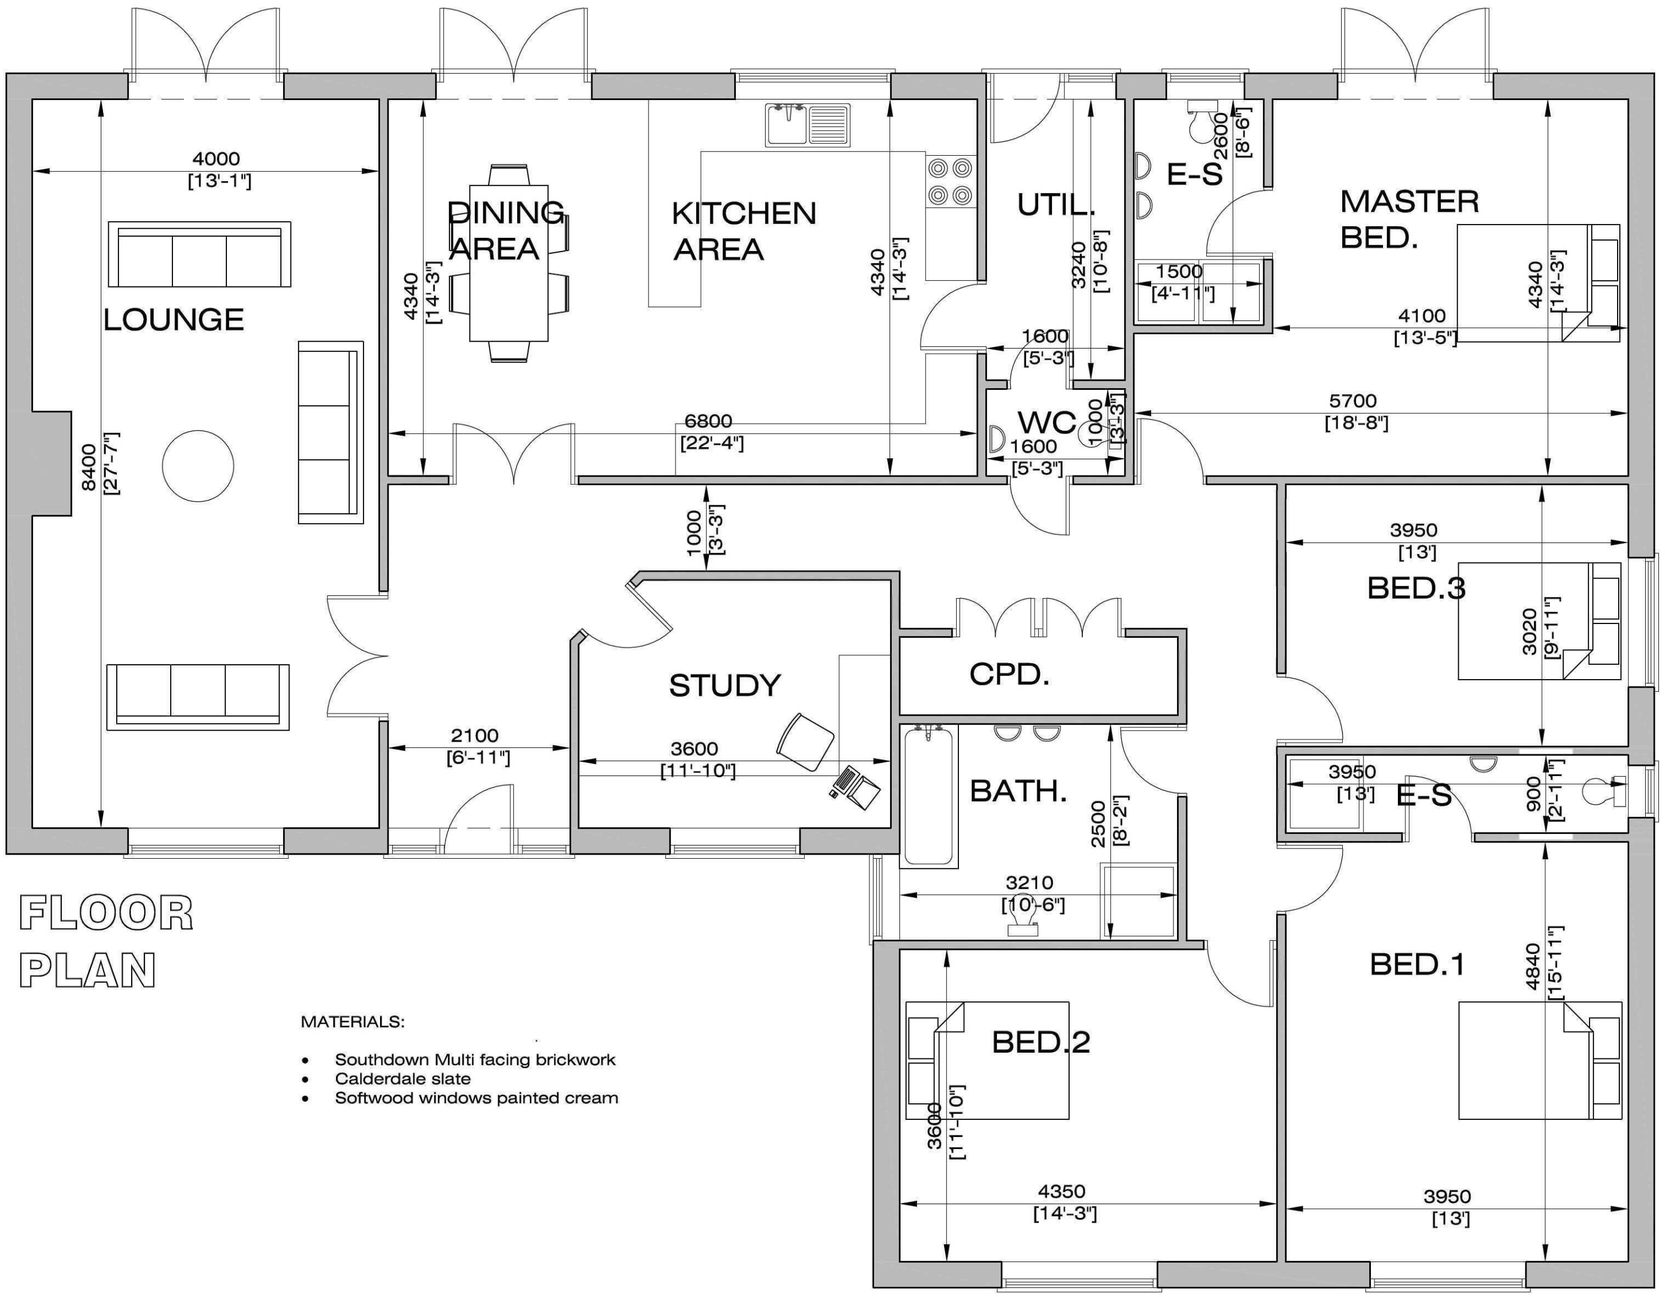

FLOOR
PLAN



NORTH

MATERIALS:

- Southdown Multi facing brickwork
- Calderdale slate
- Softwood windows painted cream

PLANNING DRAWING

Rob Bradley
Building Design
Greetwell Place - 2 Limekiln Way - Greetwell Road - Lincoln - LN2 4US

Project: **Proposed Dwelling & Garage**
Plot 1, Land at rear of 15, Mill Lane, Donington.

Client: Mr. & Mrs. L. Gilbert.

Scale:	**Date:**	**Dwg No:**
1:50 / 1:100 @ A2	Feb.12	18/12/01

Plan: DWELLING DETAILS

Revised: