




1:1250 BLOCK PLAN FOR SELECT CONVENIENCE, 12 HIGH STREET, DONINGTON, SPALDING, PE11 4TA.

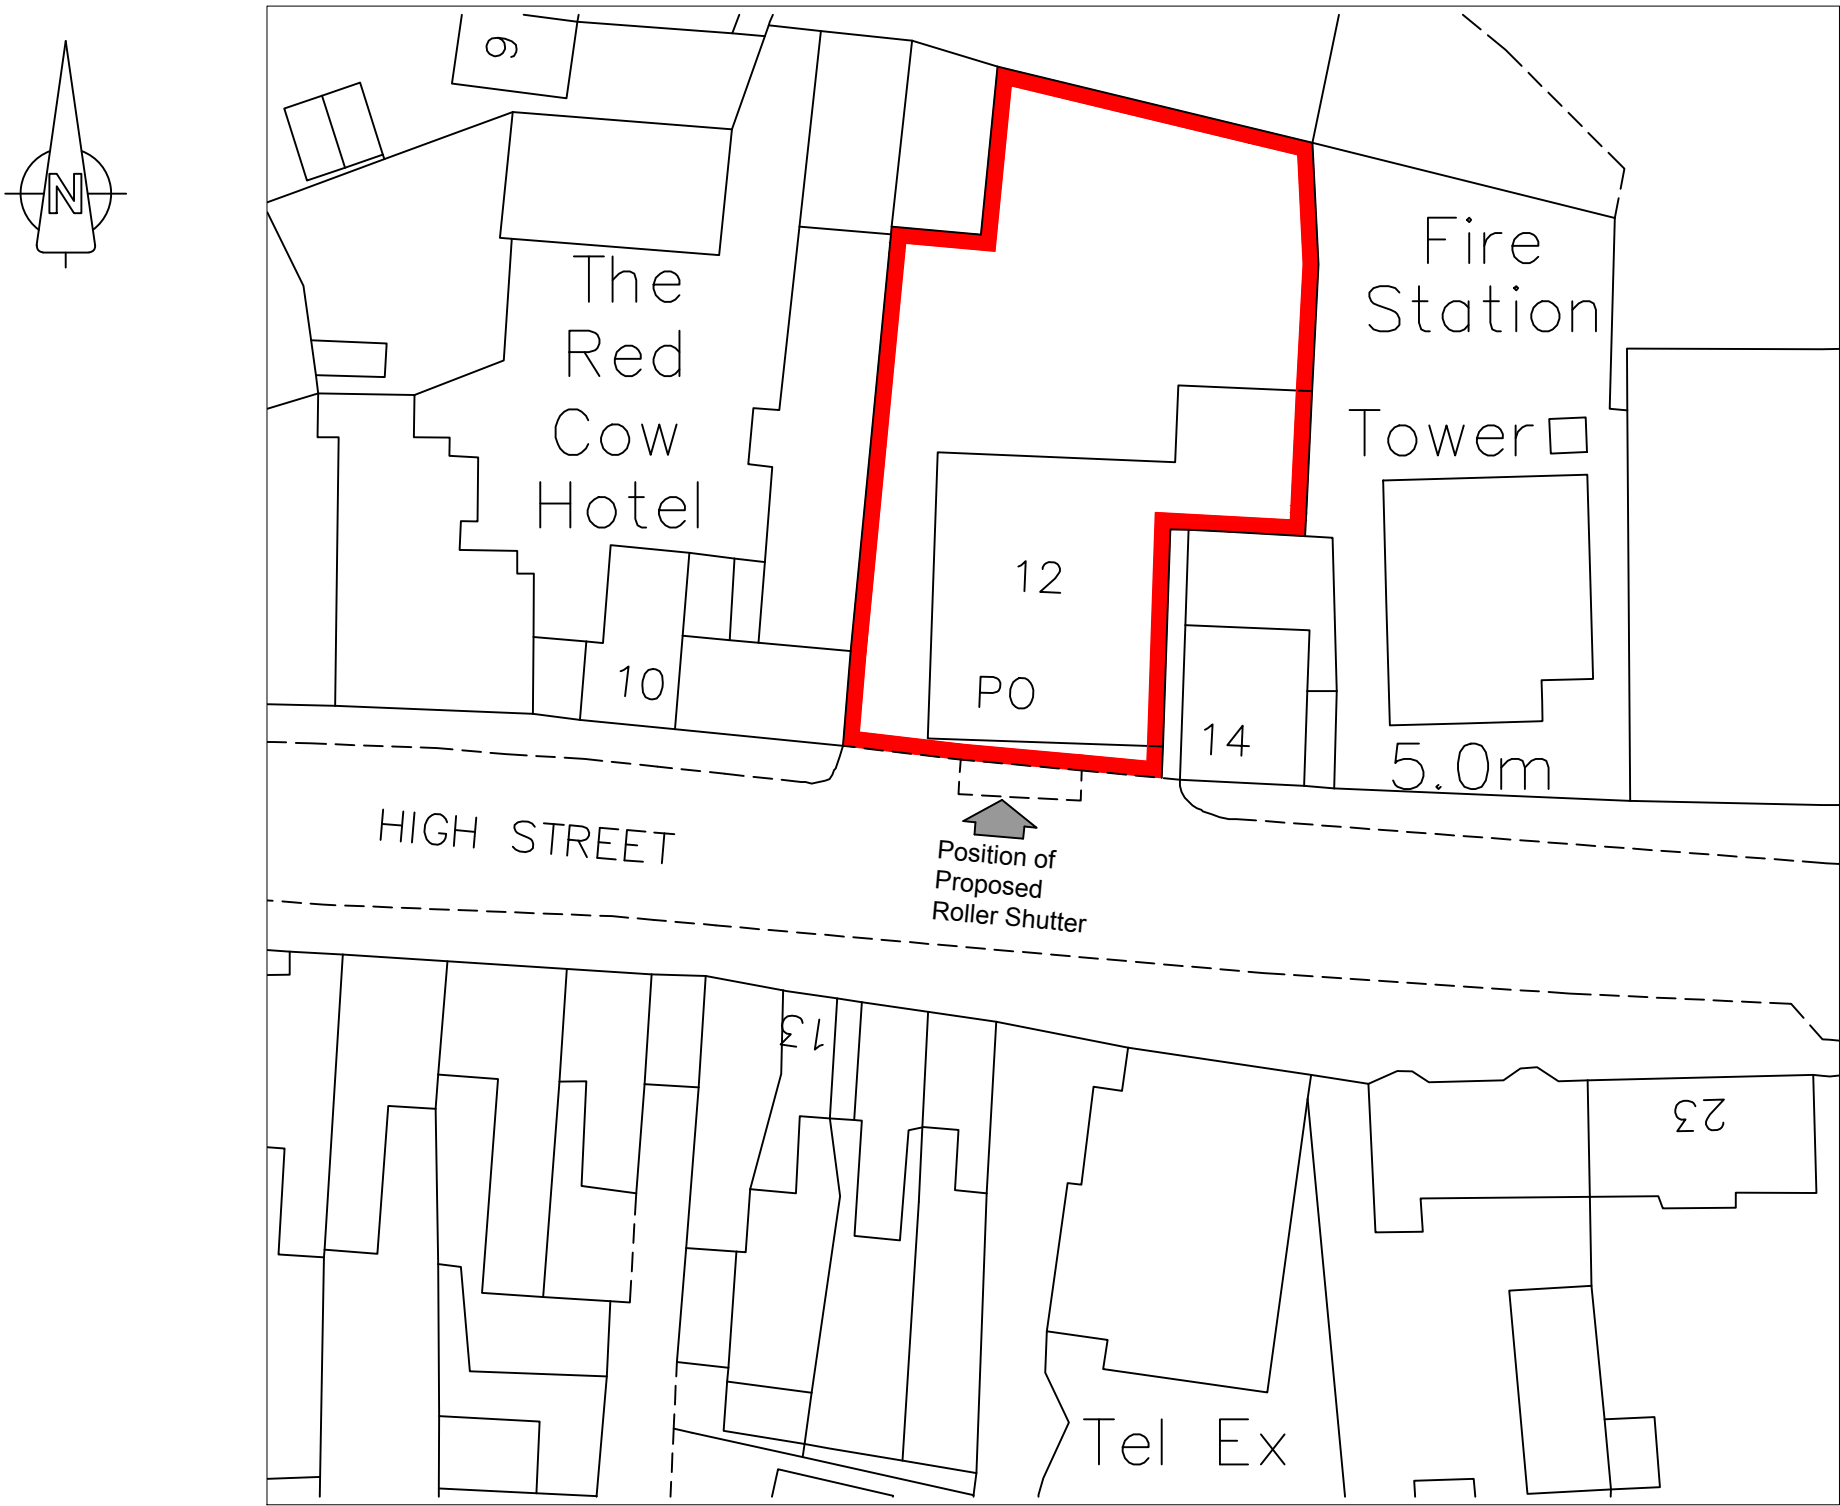

BLOCK PLAN - SCALE 1:500

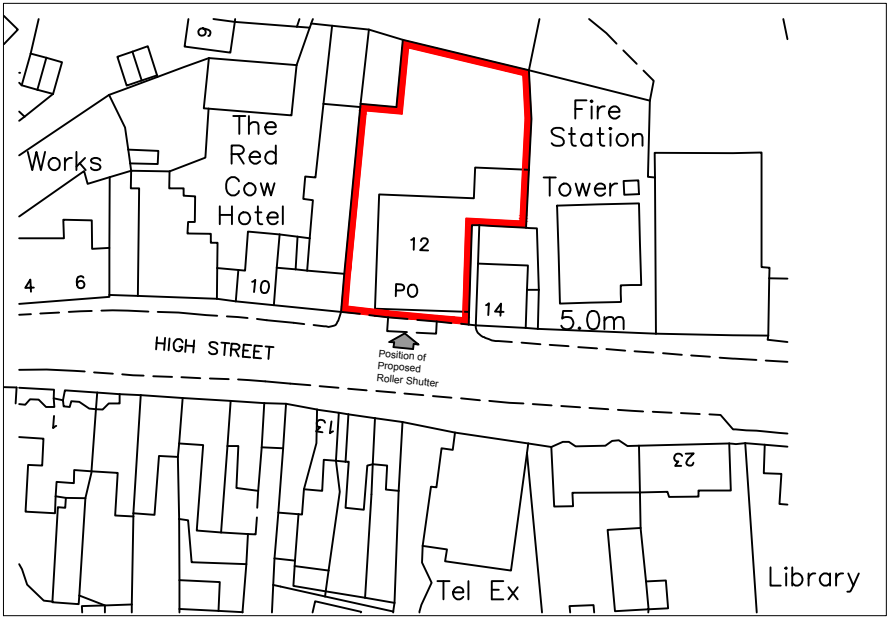

LOCATION PLAN - SCALE 1:1250

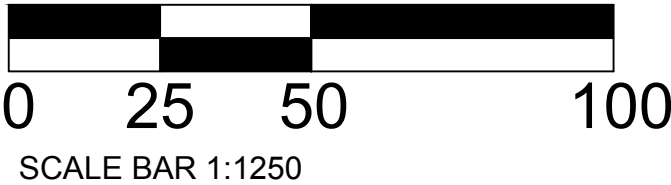

PROJECT: PROPOSED ROLLER SHUTTER AT
SELECT CONVENIENCE
12 HIGH STREET
DONINGTON, SPALDING
PE11 4TA

CLIENT: CONVIVIALITY RETAIL PLC

Drawing Title
BLOCK PLAN / LOCATION PLAN

Renaissance Studio, No 1 Derby St, Leigh, Lancashire WN7 4PF
Telephone: 01942 676360 . Fax: 01942 682084
Email: info@pabarchitects.co.uk . www.pabarchitects.co.uk

Drawing No.	1777-01
Date:	FEB 2018
Scale:	1:1250@A3
Revision:	
Issue:	