


EXISTING STORE LAYOUT

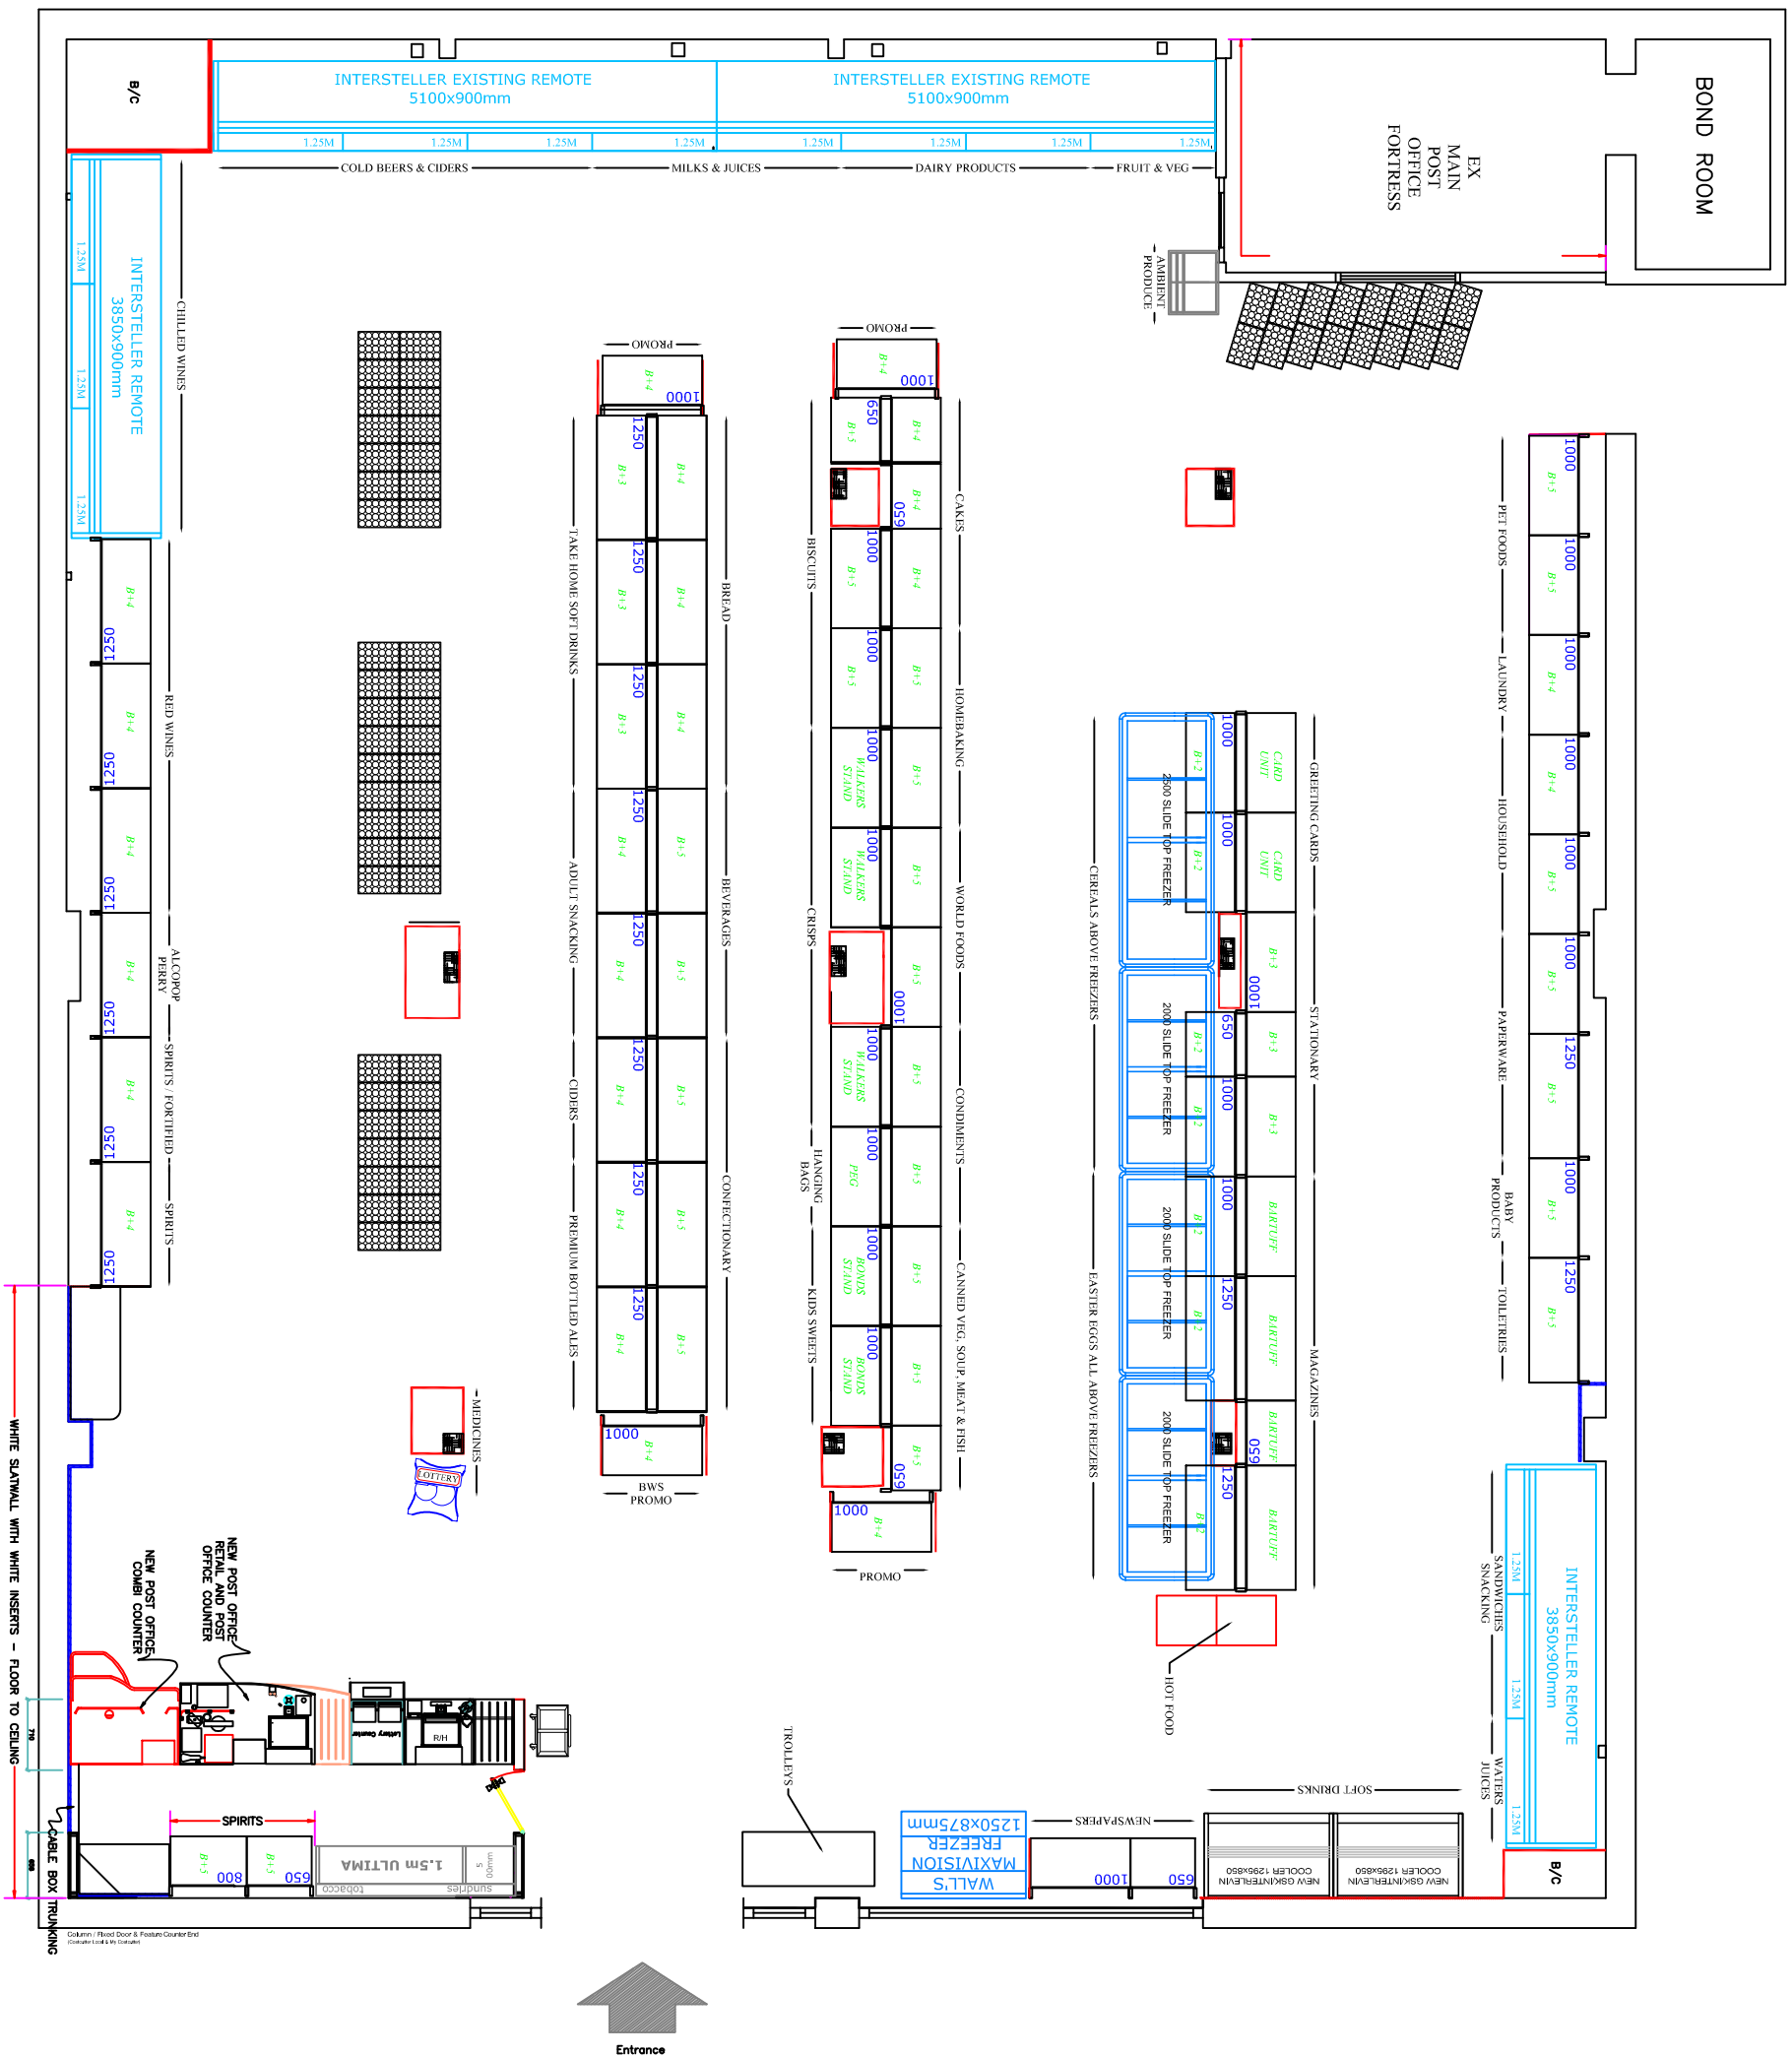

IT IS THE FRANCHISEES RESPONSIBILITY TO ENSURE THAT THE SITE COMPLIES WITH THE DISABILITY DISCRIMINATION ACT 1995 PART 111.

SHOPFITTER TO CHECK ALL DIMENSIONS VIA SITE SURVEY PRIOR TO MATERIALS BEING ORDERED.

ANY ADDITIONAL EXTRAS ORDERED FOR BY FRANCHISEE, OR NEEDED TO COMPLETE RE-FIT, WILL BE CHARGED AS EXTRA TO FRANCHISEE.

Store Address:

NEW SCBB STORE
112 HIGH STREET
DONINGTON
LINCOLNSHIRE
PE11 4TA

Client Name: CVR - CORPORATE STORE

Drawn By: ANDY WRIGHT

Sq Ft:
275 SOM OR 2959 SOF

Revision:

Date: 9.3.16

Scale: 1:75

Bargain Booze