M.D. FOULKES Building Design & Construction Services Church Street Donington

Proposed all-weather court, fencing & floodlighting on former playground at School Lane Donington Spalding for Donington Youth Club.

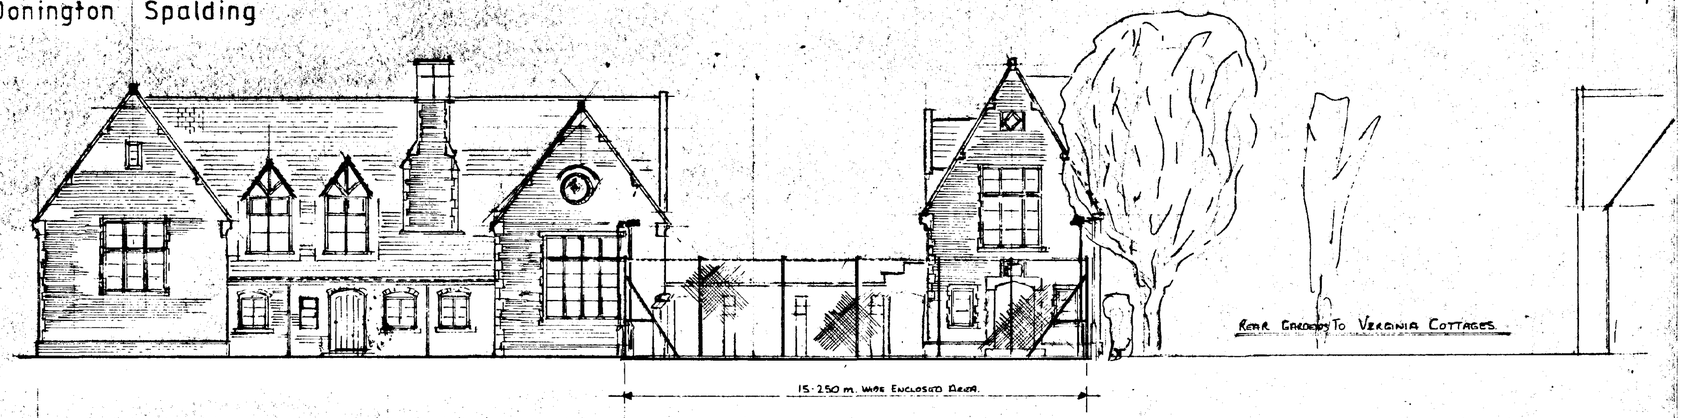

View On Main Youth Club Building Showing Proposed Fencing & Lighting Standards. (1:100)

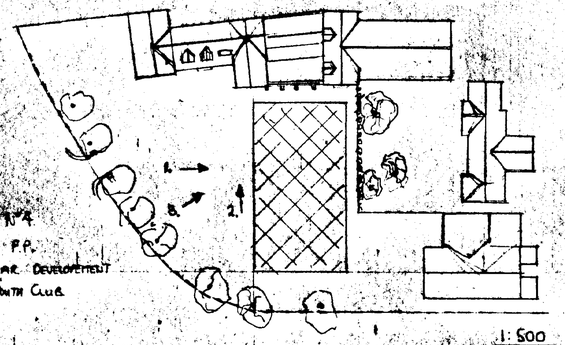

N.B. Picture No 4 Included With P.P. Shows Similar Development @ A Boston Youth Club

Site Plan Indicating Position Of Proposed Enclosed Court Including Reference Points For Photographs Included With Submission

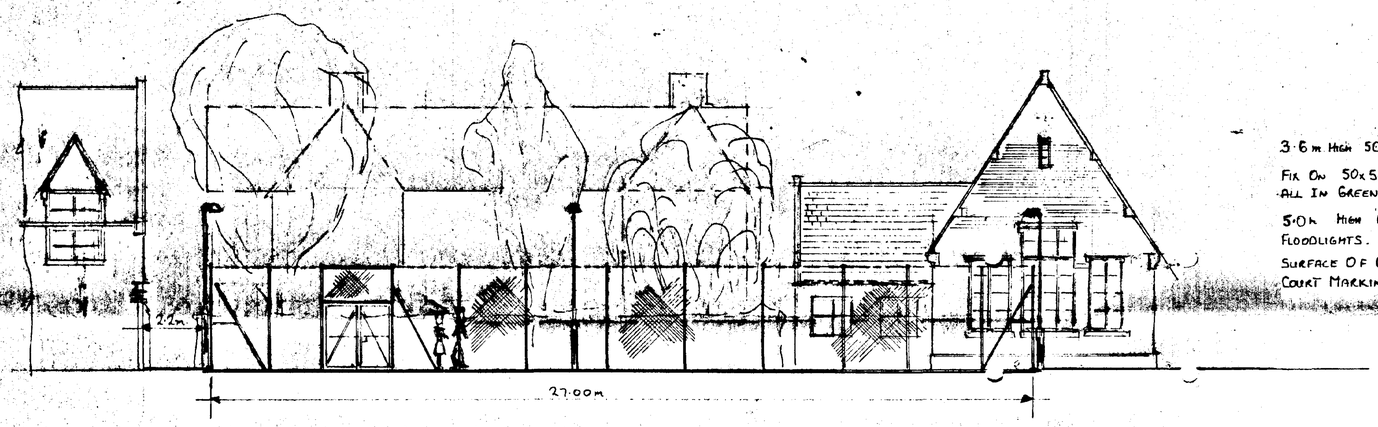

View Towards Virginia Cottages & Existing School Buildings. (1:100)

3·6 m High 50m Chain Link Fencing Mesh (Green)

Fix On 50x50 L Uprights With Bracings & Doors. All In Green Finish.

5·0 m High Galvanized Lighting Col's With Son't Floodlights.

Surface Of Court To Be "Black Top" With Normal Court Markings.

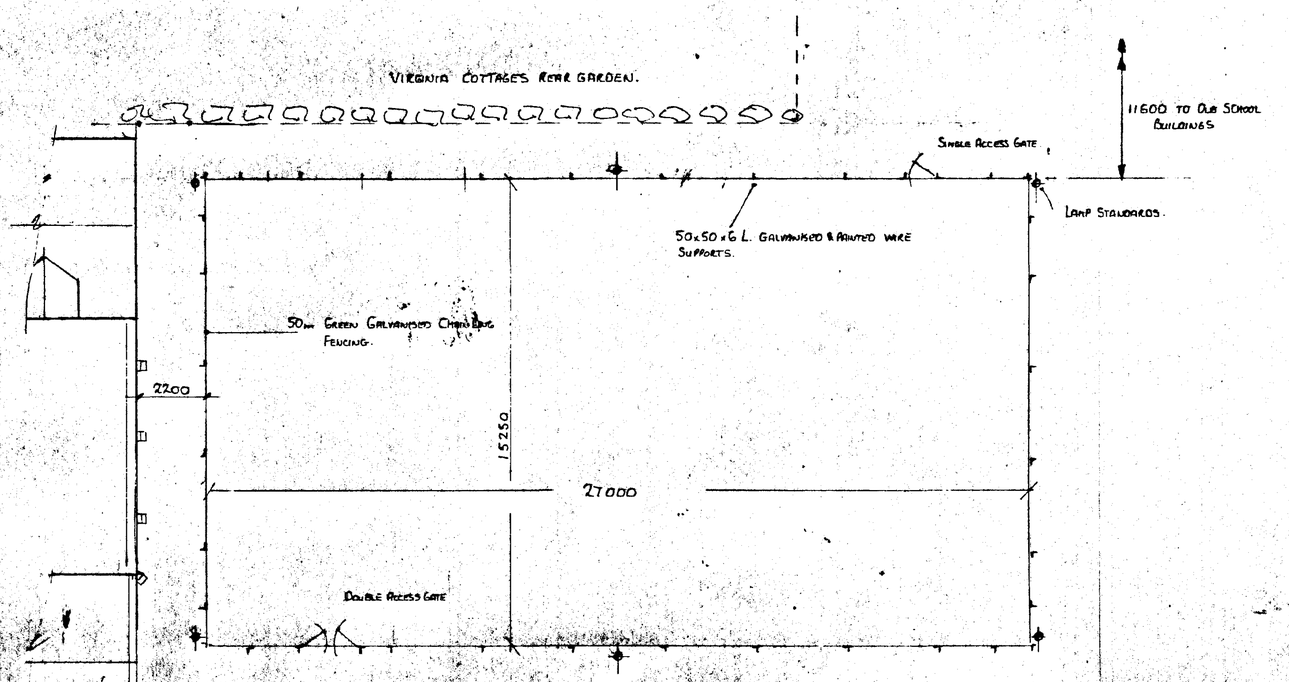

Plan On Multi Sports Area. (1:100)

SOUTH HOLLAND DC HOUSING & PLANNING 12 FEB 1997 Ref: 0147/97

Donington Youth Club.

M.D. FOULKES Building Design & Construction Services Church Street Donington

Proposed all-weather court, fencing & floodlighting on former playground at School Lane Donington Spalding for Donington Youth Club.

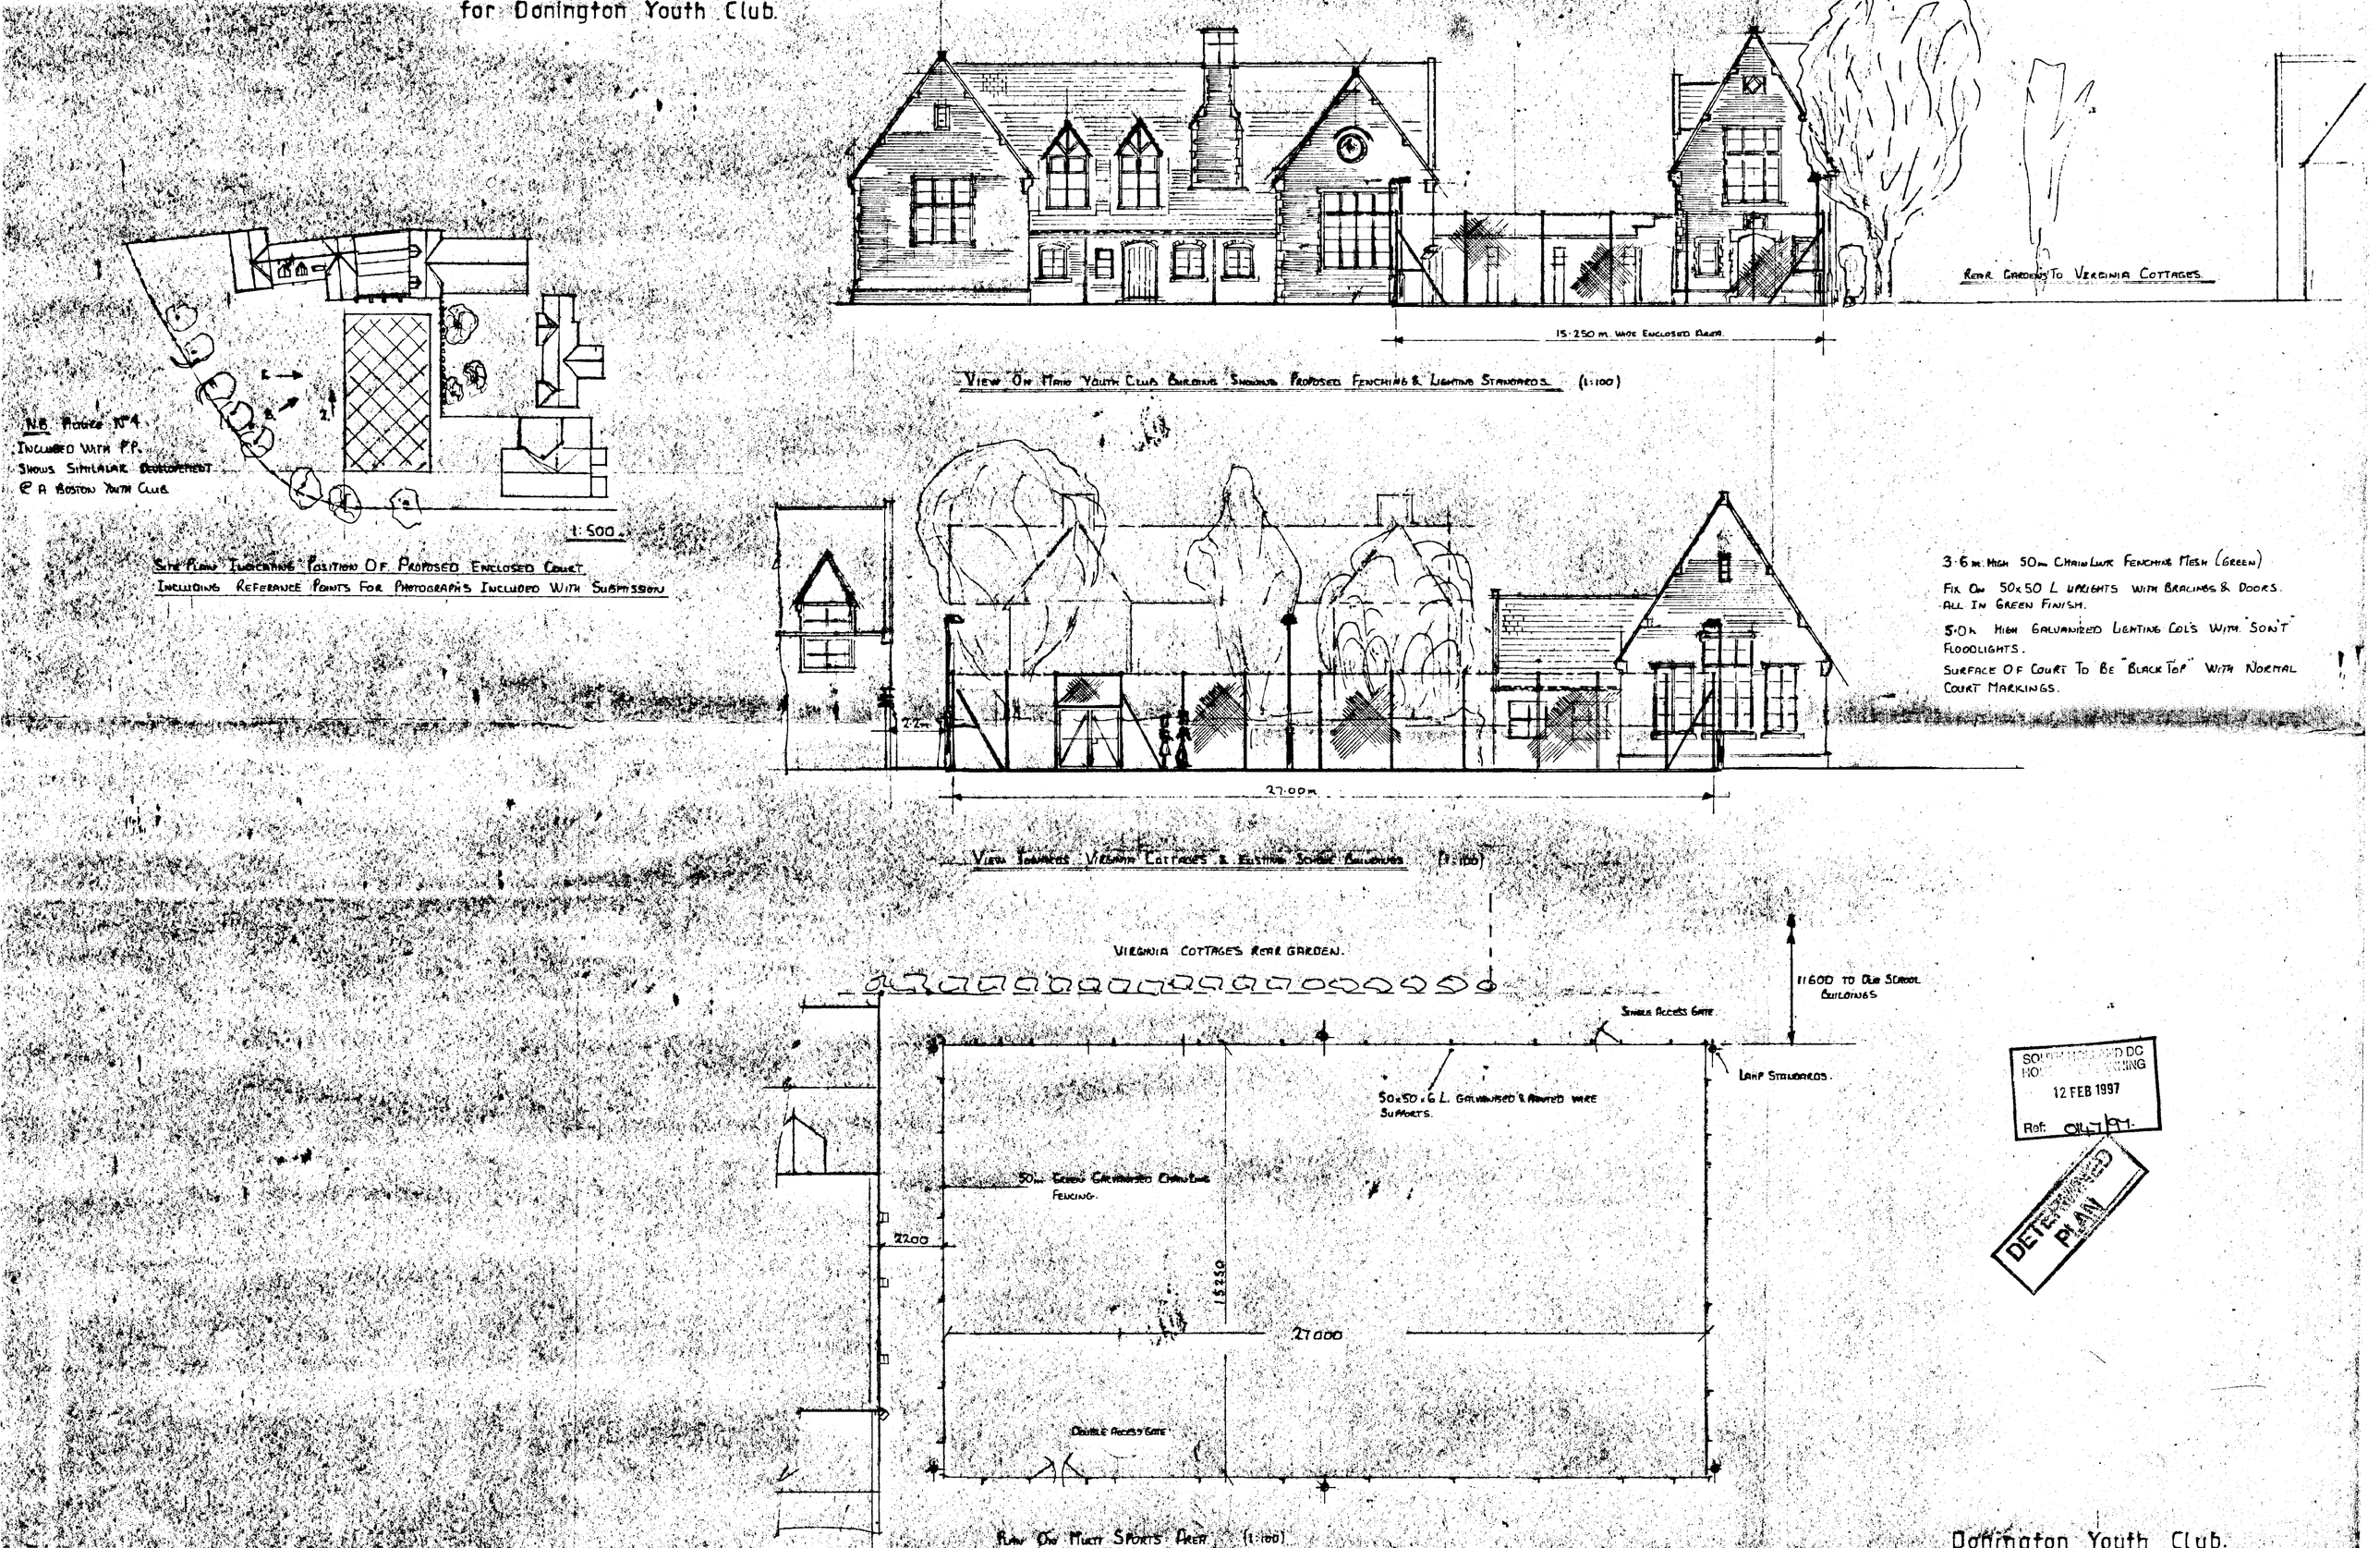

SOUTH HOLLAND DC HOUSE OF PLANNING
12 FEB 1997
Ref: 0147/97
DETERMINED PLAN

Donington Youth Club.