
Click here to add a title

My Home

Planning Department
25 FEB 2010
Ref: 0149-10

Scale: 1:1250


SOUTH HOLLAND DISTRICT COUNCIL : LINCOLNSHIRE

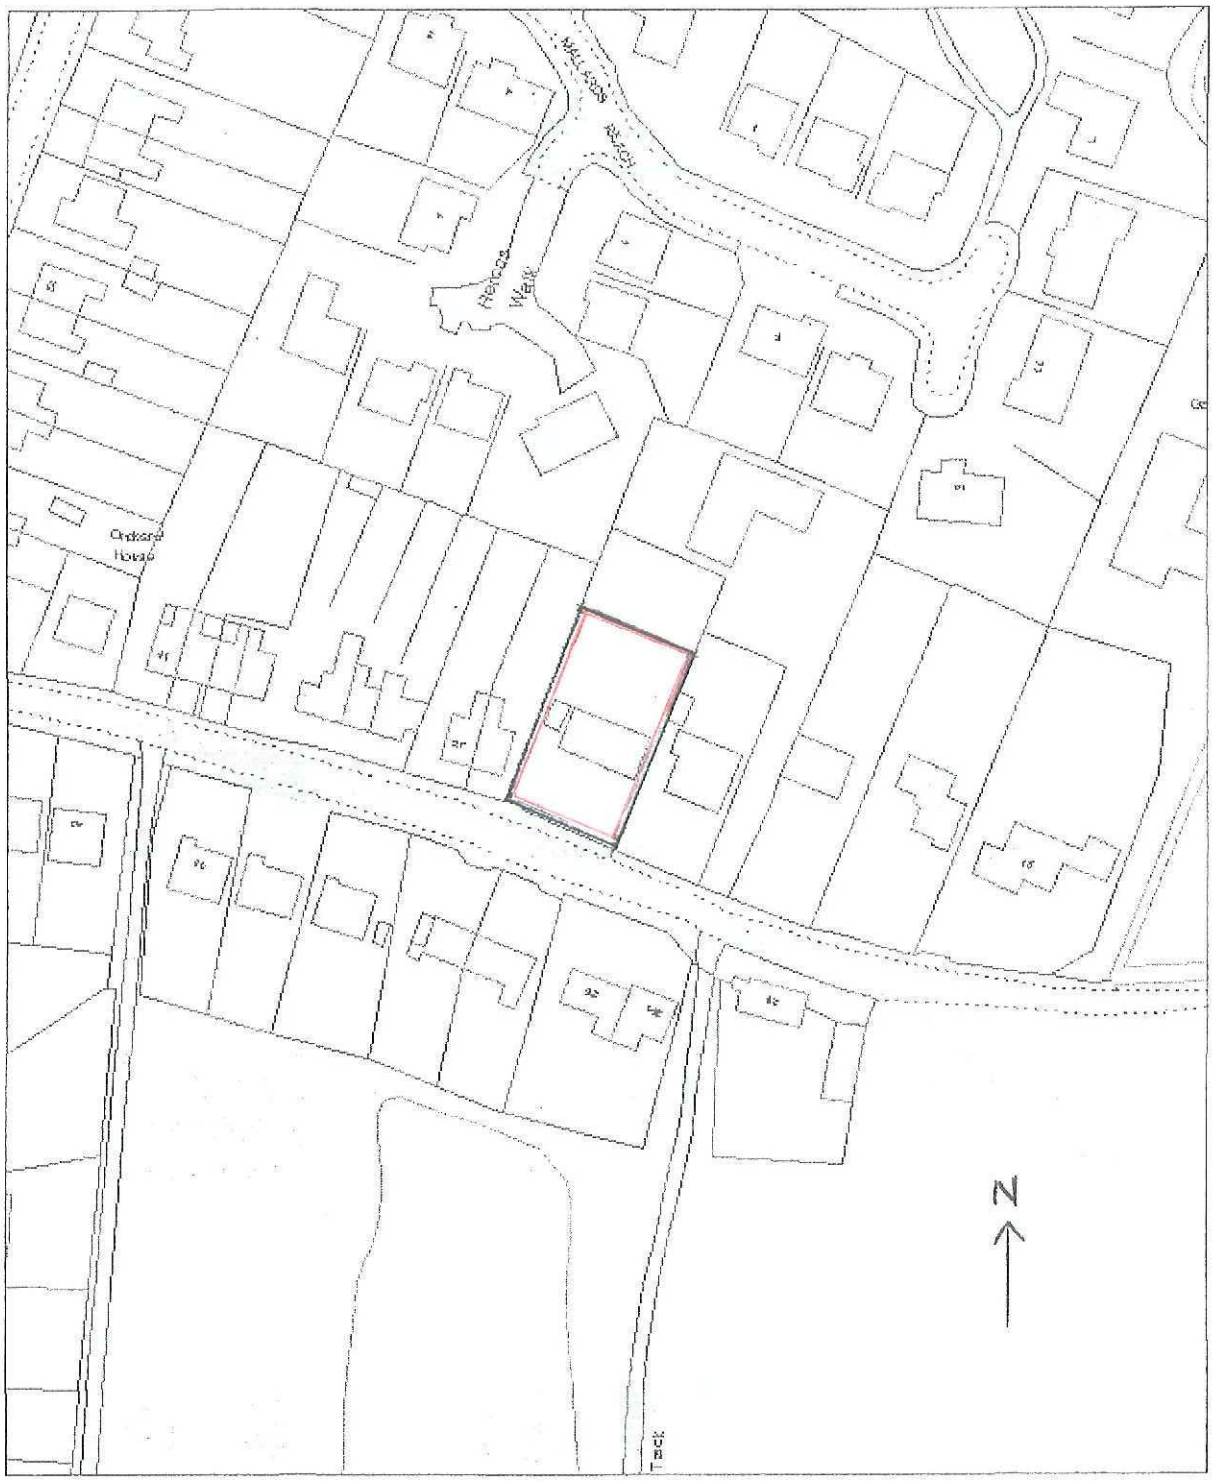

© Crown copyright. All rights reserved. South Holland District Council 100018215


Date: 11/08/2005 14:25:38

Planning & Development
25 FEB 2010
Ref: 0149-10

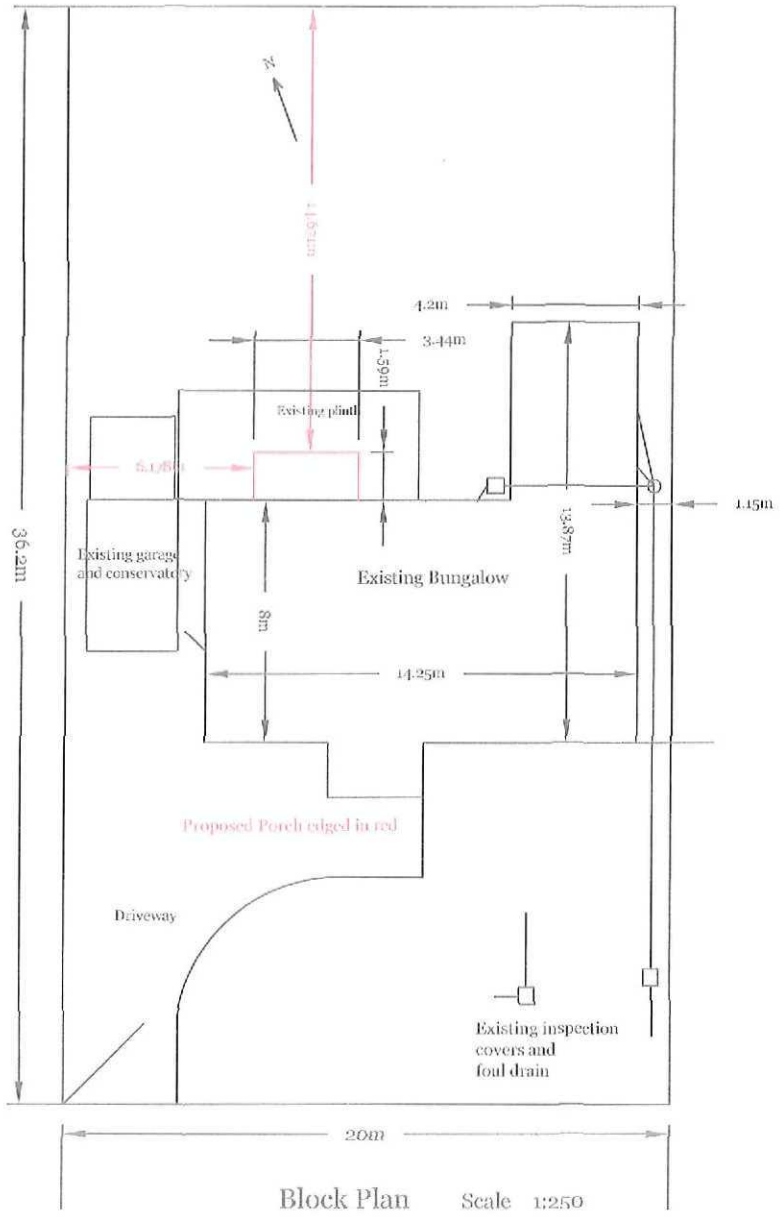

Block Plan Scale 1:250


2 9 FEB 2012
0149-10

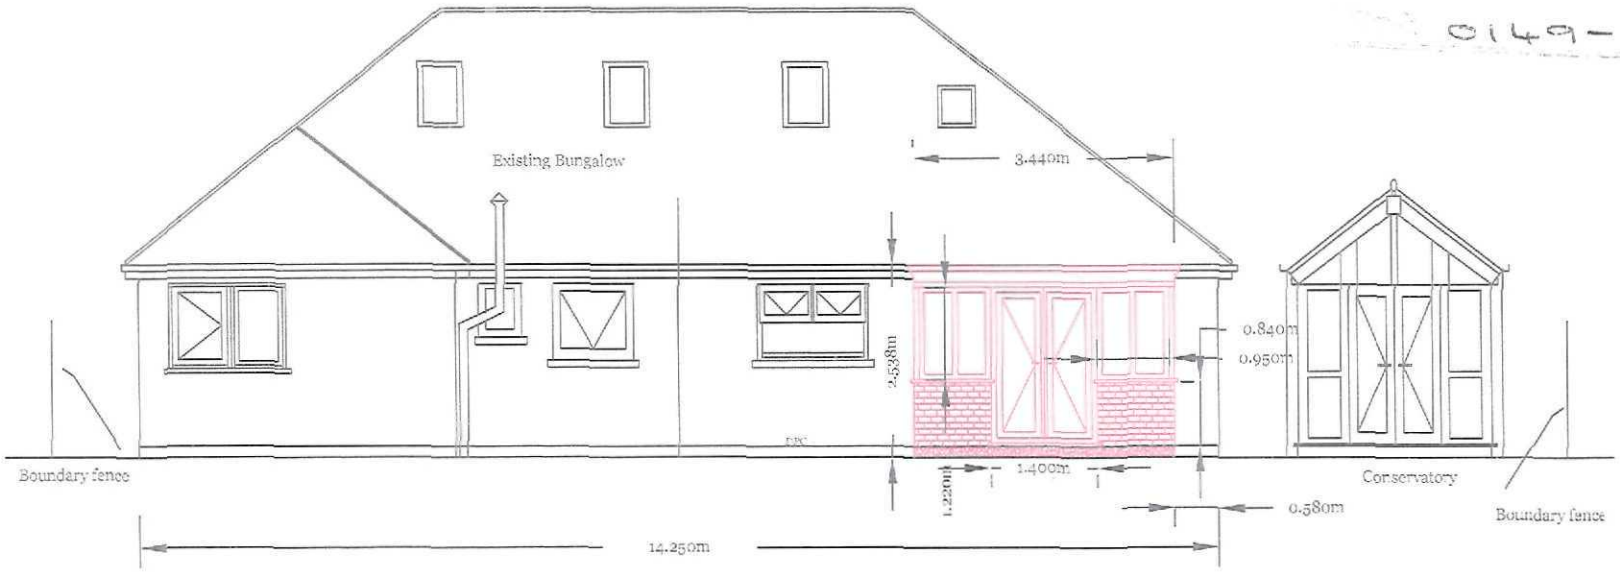

REAR ELEVATION_____Scale 1:100


SIDE ELEVATIONS

23 FEB 2010
0149-10

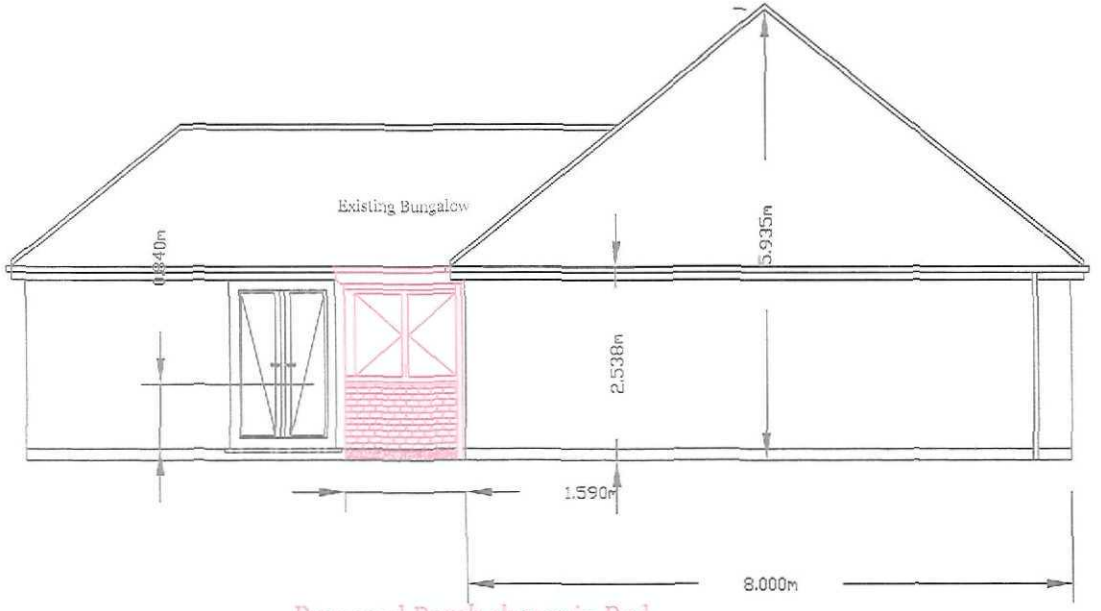


Proposed Porch shown in Red

SIDE ELEVATION West Facing _____ Scale 1:100

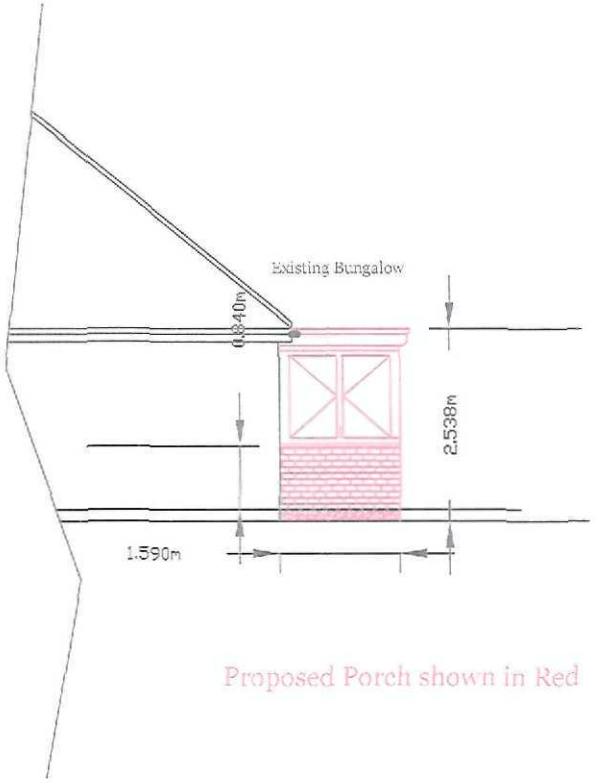

Proposed Porch shown in Red


SIDE ELEVATION East Facing

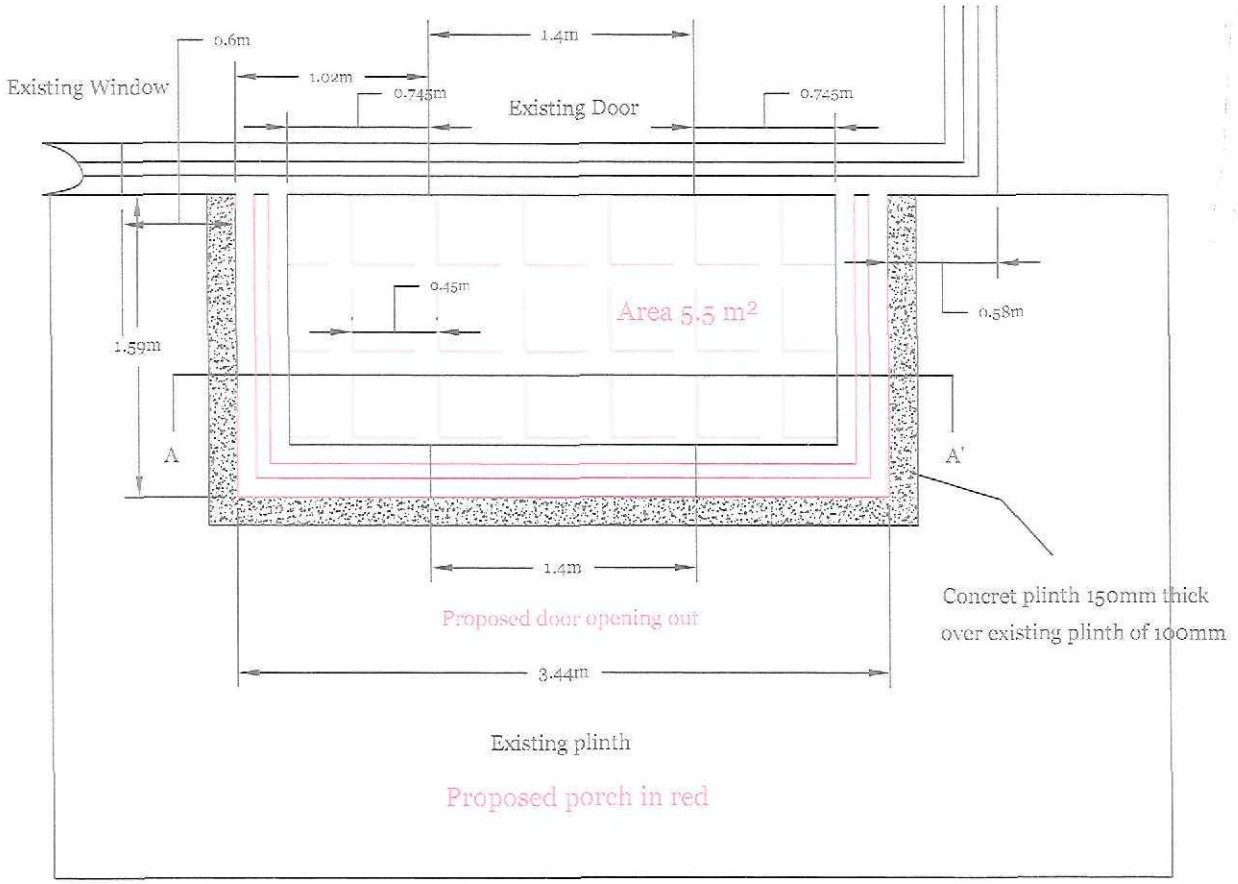

25 FEB 2010
0149-10

Floor Plan

Scale 1:40

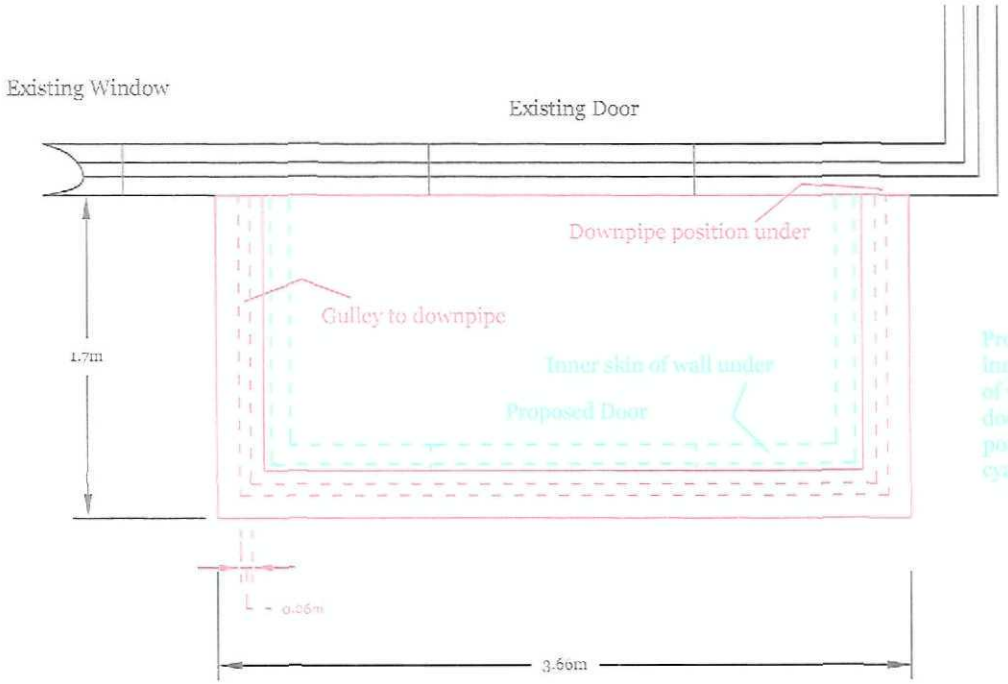

Proposed inner skin of wall and door position in cyan.


Planning Department
25 FEB 2010
Ref: 0149-10

Proposed porch roof in red

Roof Plan

Scale 1:40

Hanley GRP Roof manufactured by C.S.L. Ltd

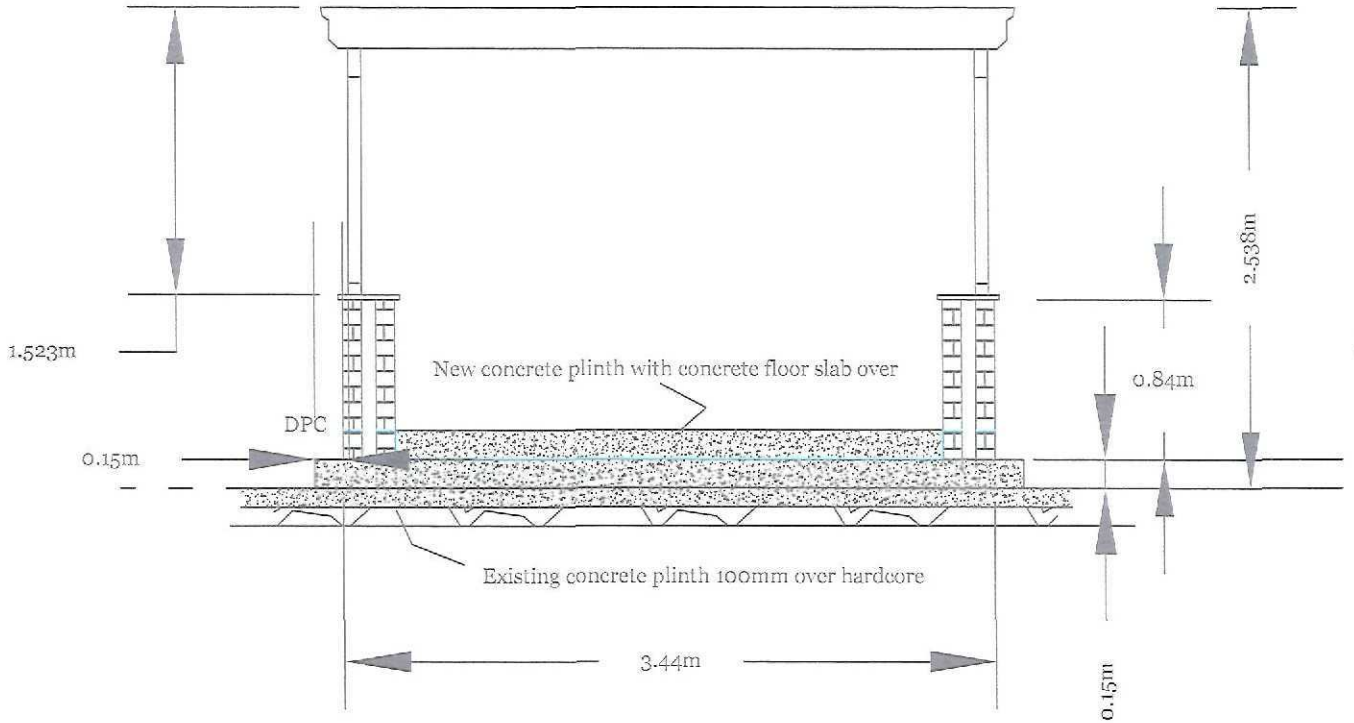

Cross section A - A' Scale 1:40

25 FEB 20
0149-10