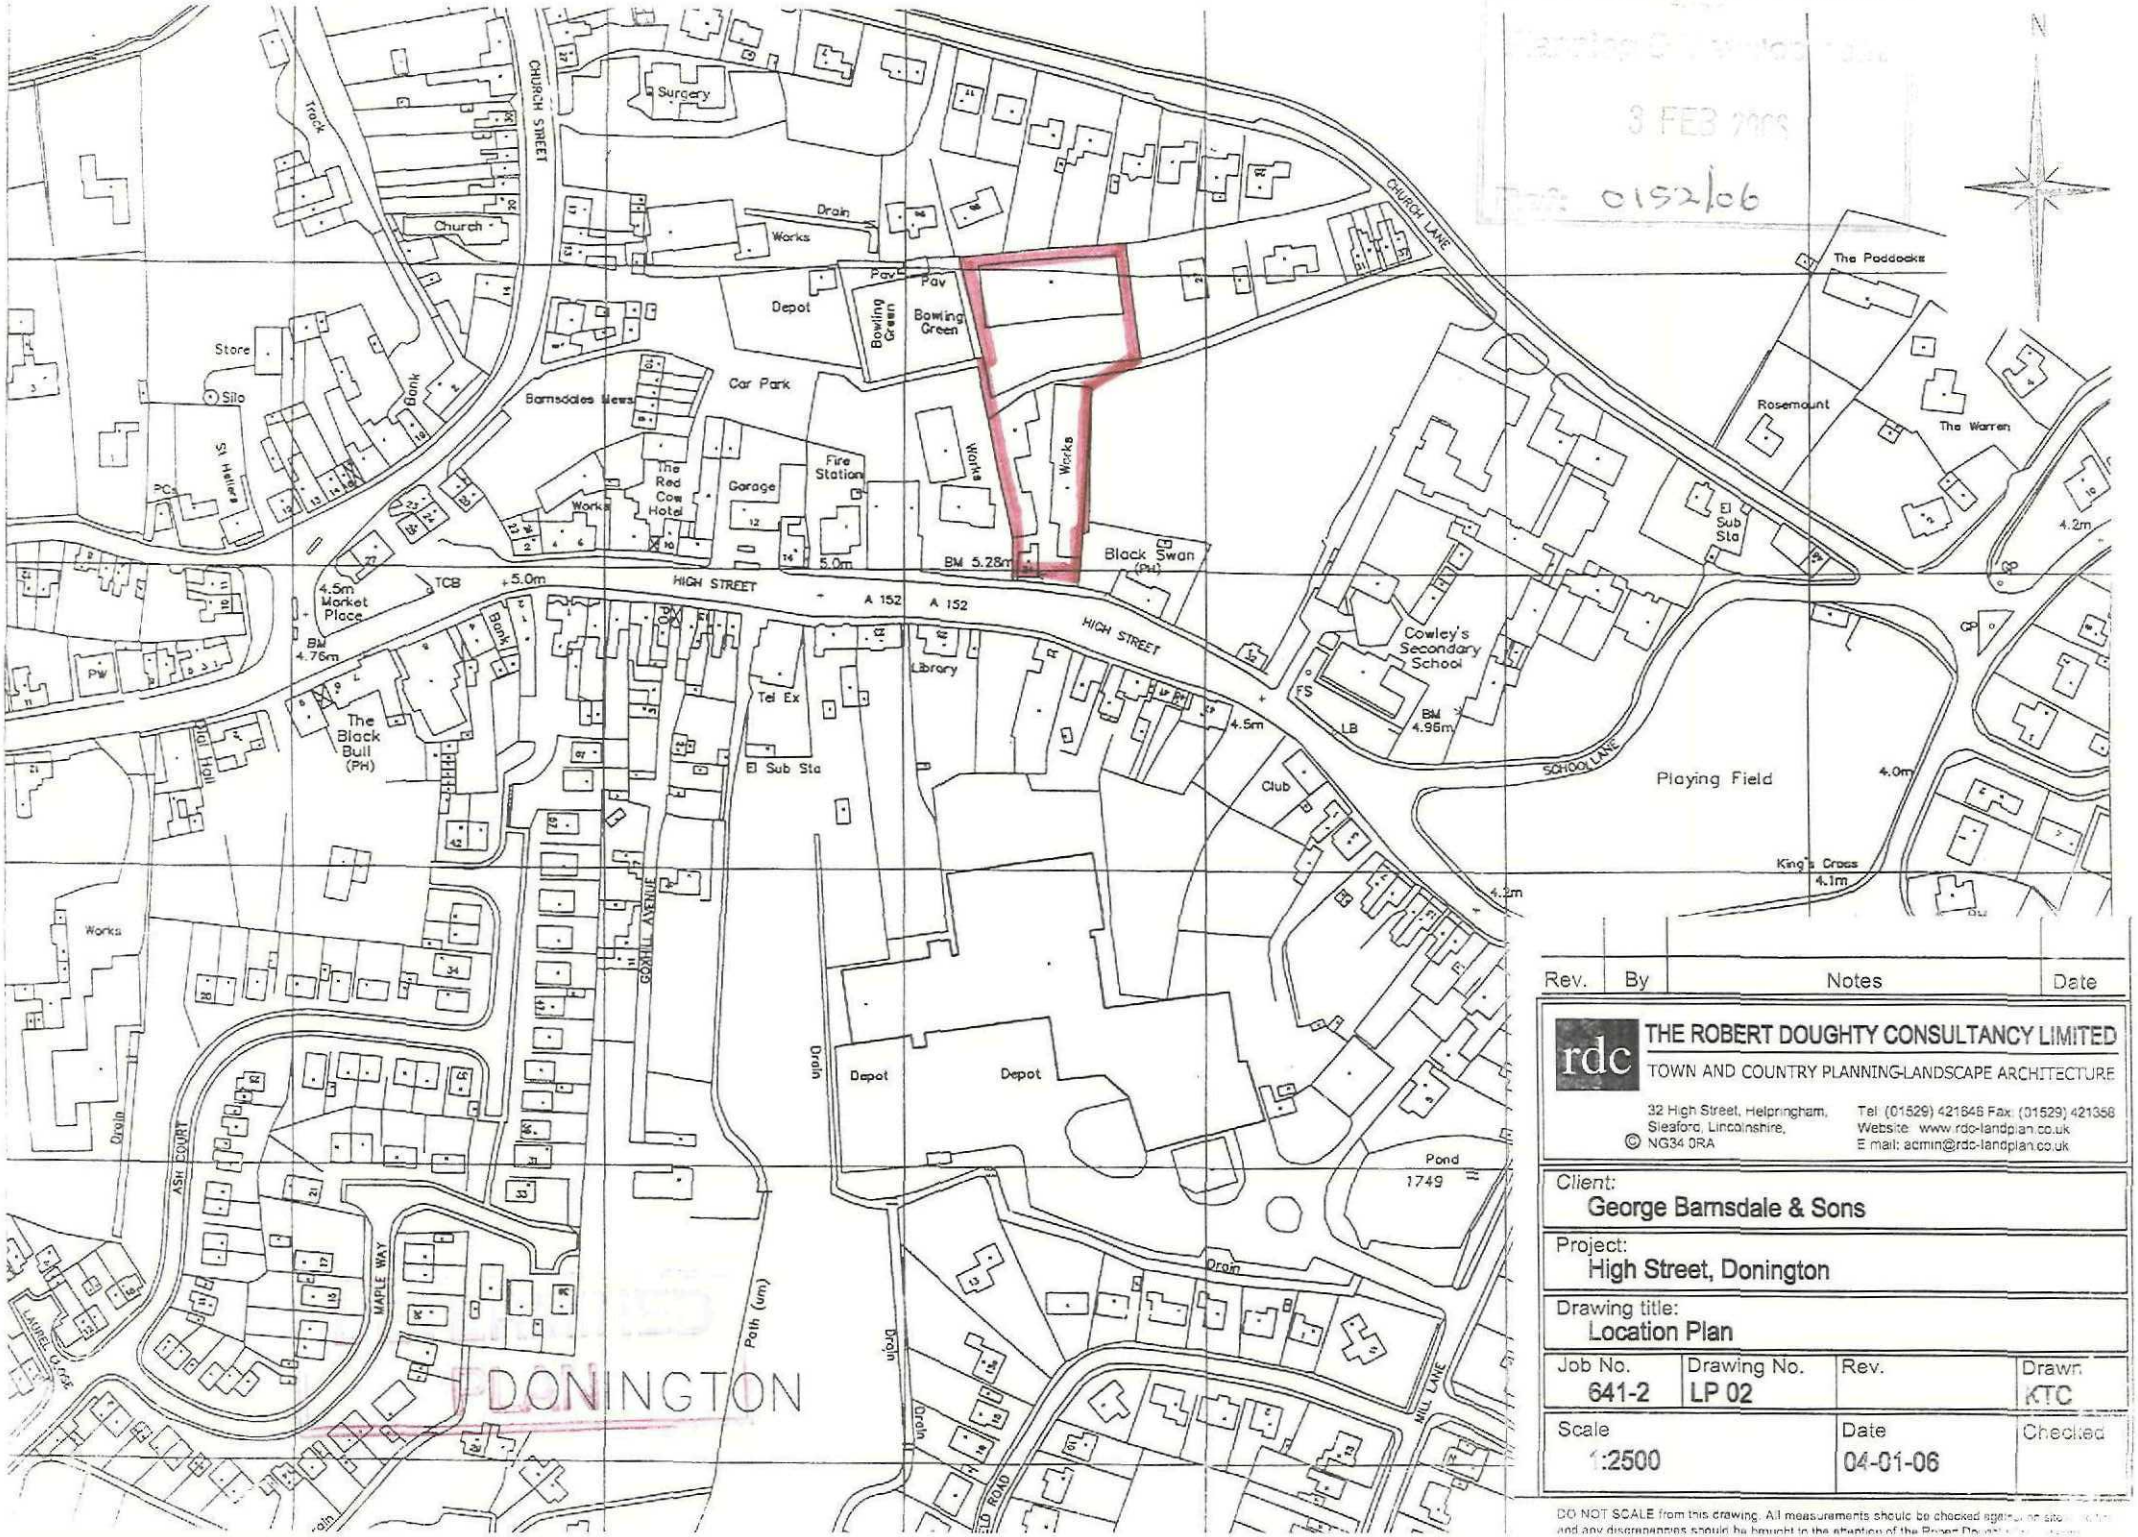

3 FEB 2006

Ref: 0152/06

Rev.	By	Notes	Date

THE ROBERT DOUGHTY CONSULTANCY LIMITED
TOWN AND COUNTRY PLANNING-LANDSCAPE ARCHITECTURE
32 High Street, Helpringham, Sleaford, Lincolnshire, NG34 0RA
Tel (01529) 421846 Fax (01529) 421358
Website www.rdc-landplan.co.uk
E mail: admin@rdc-landplan.co.uk

Client: George Barnsdale & Sons

Project: High Street, Donington

Drawing title: Location Plan

Job No.	Drawing No.	Rev.	Drawn
641-2	LP 02		KTC
Scale		Date	Checked
1:2500		04-01-06	

DO NOT SCALE from this drawing. All measurements should be checked against on site [illegible] and any discrepancies should be brought to the attention of the Project Director [illegible]