

Site Location Plan - The Thomas Cowley High School



0 50
Metres



Plan Produced for: Planning Application

Date Produced: 10 Feb 2021


Plan Reference Number: TQRQM21041171153779

Scale: 1:1250 @ A4


© Crown copyright and database rights 2019 OS 100042766



Block Plan - The Thomas Cowley High School

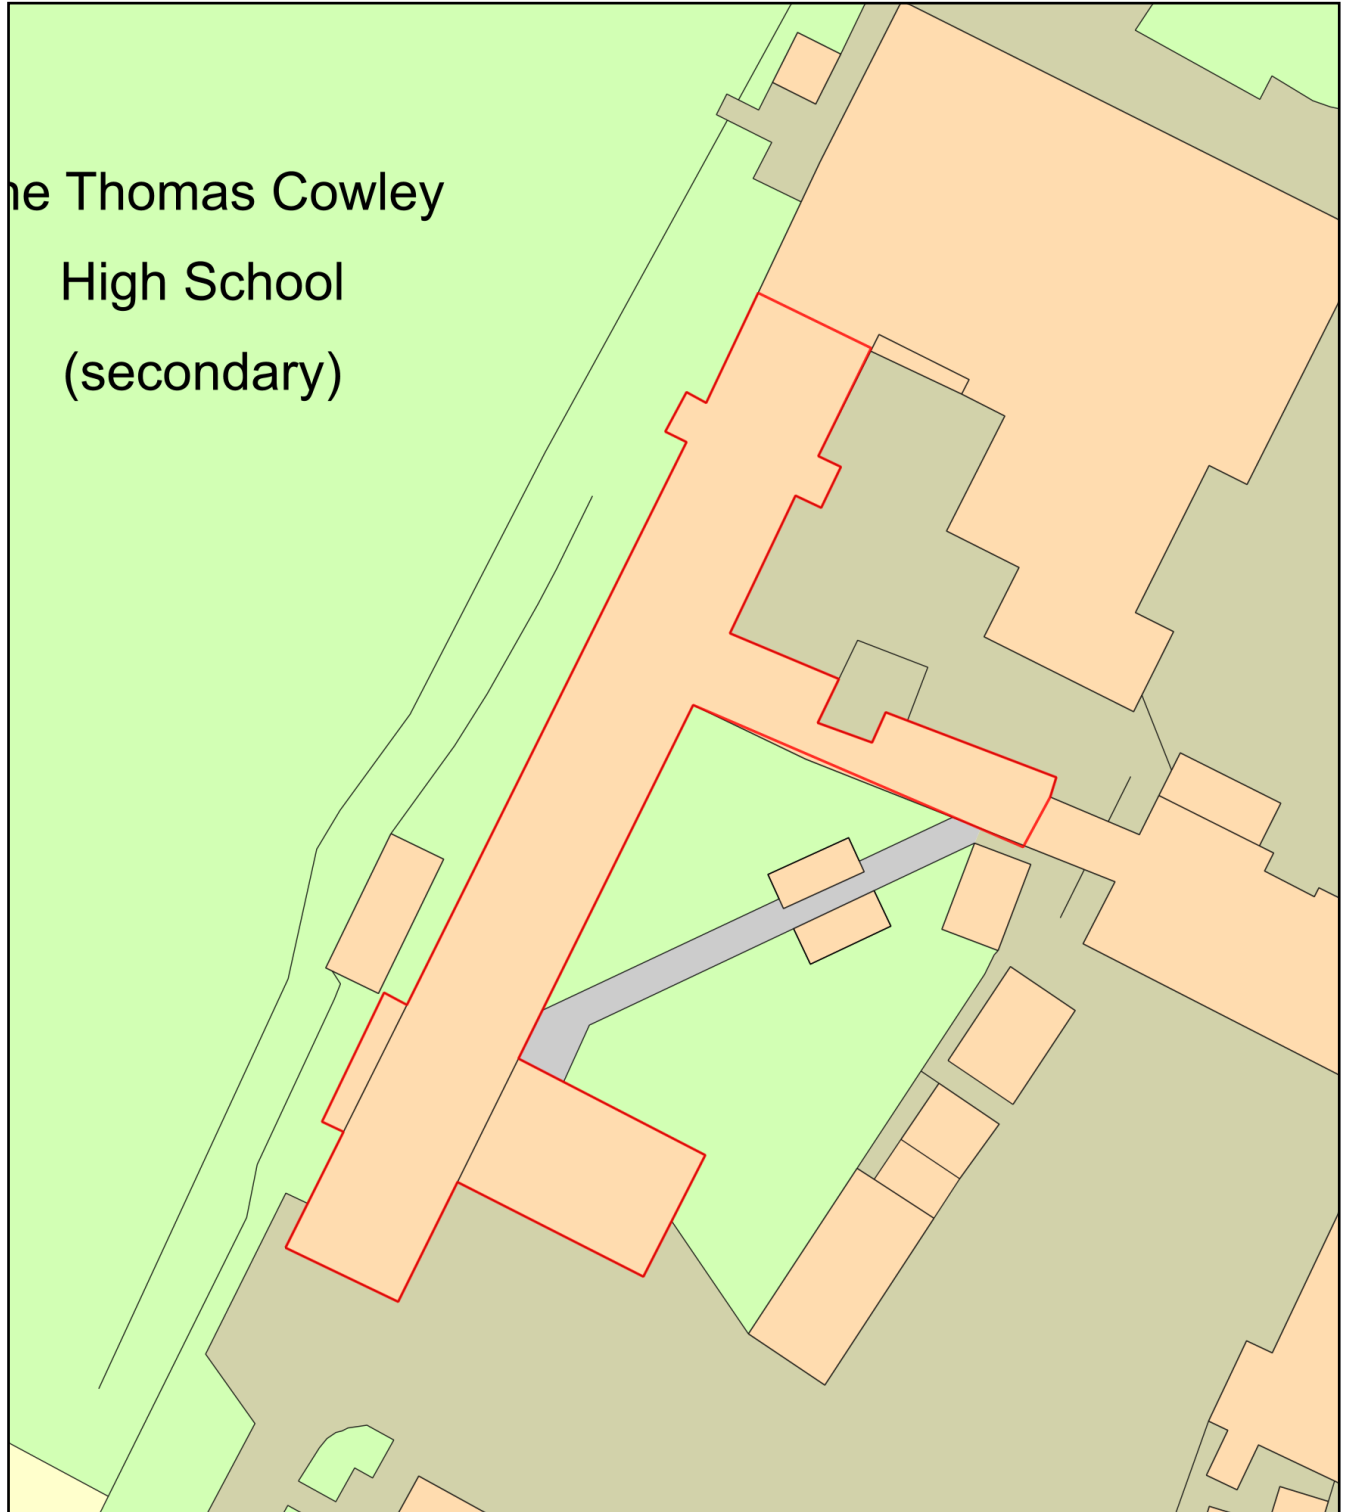

0 20
Metres


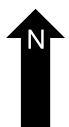


Plan Produced for: Planning Application


Date Produced: 10 Feb 2021

Plan Reference Number: TQRQM21041171709728


Scale: 1:500 @ A4

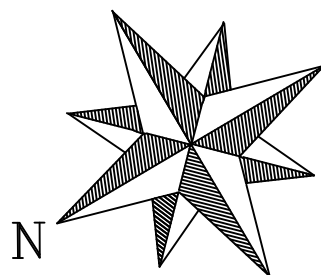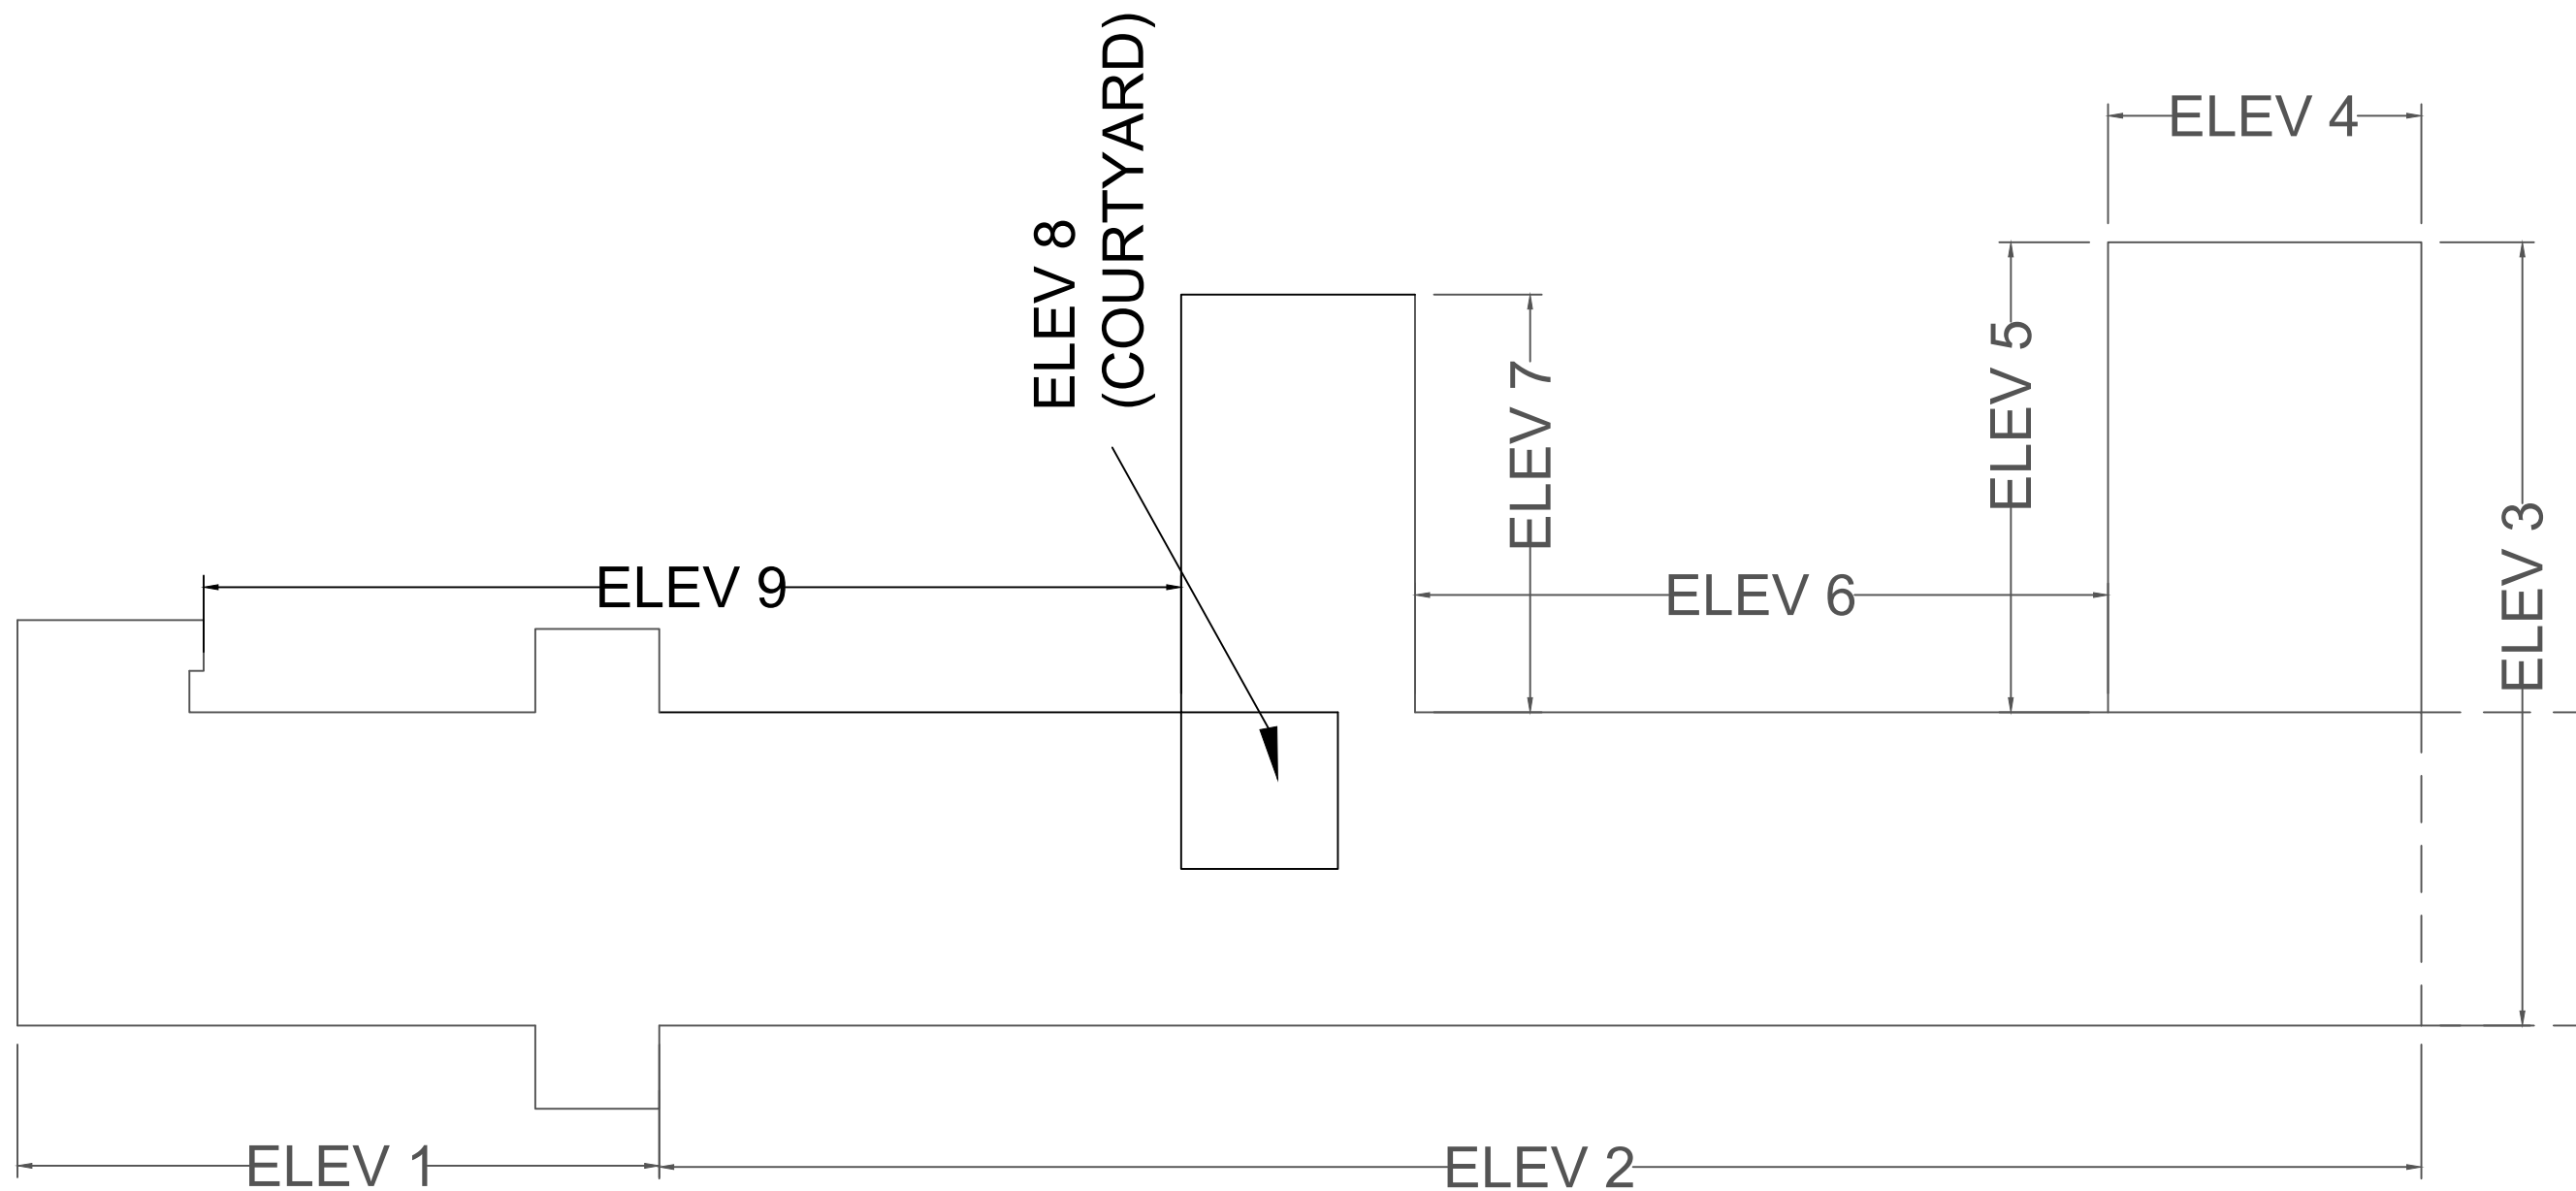

CHARLES GARTH SURVEYORS & PROPERTY CONSULTANTS 2 CHURCH STREET WETHERBY LS22 6LP T: 0345 340 3919	ADDRESS: THOMAS COWLEY HIGH SCHOOL, SCHOOL LANE, SPALDING PE11 4TF	TITLE: ELEVATION PLAN		SCALE: NTS		JOB No: N/A	DWG No: 1	REV:	DATE:
		STAGE: PLANNING		DRAWN: JP	CHECK: LM	DATE: 3.2.2021			

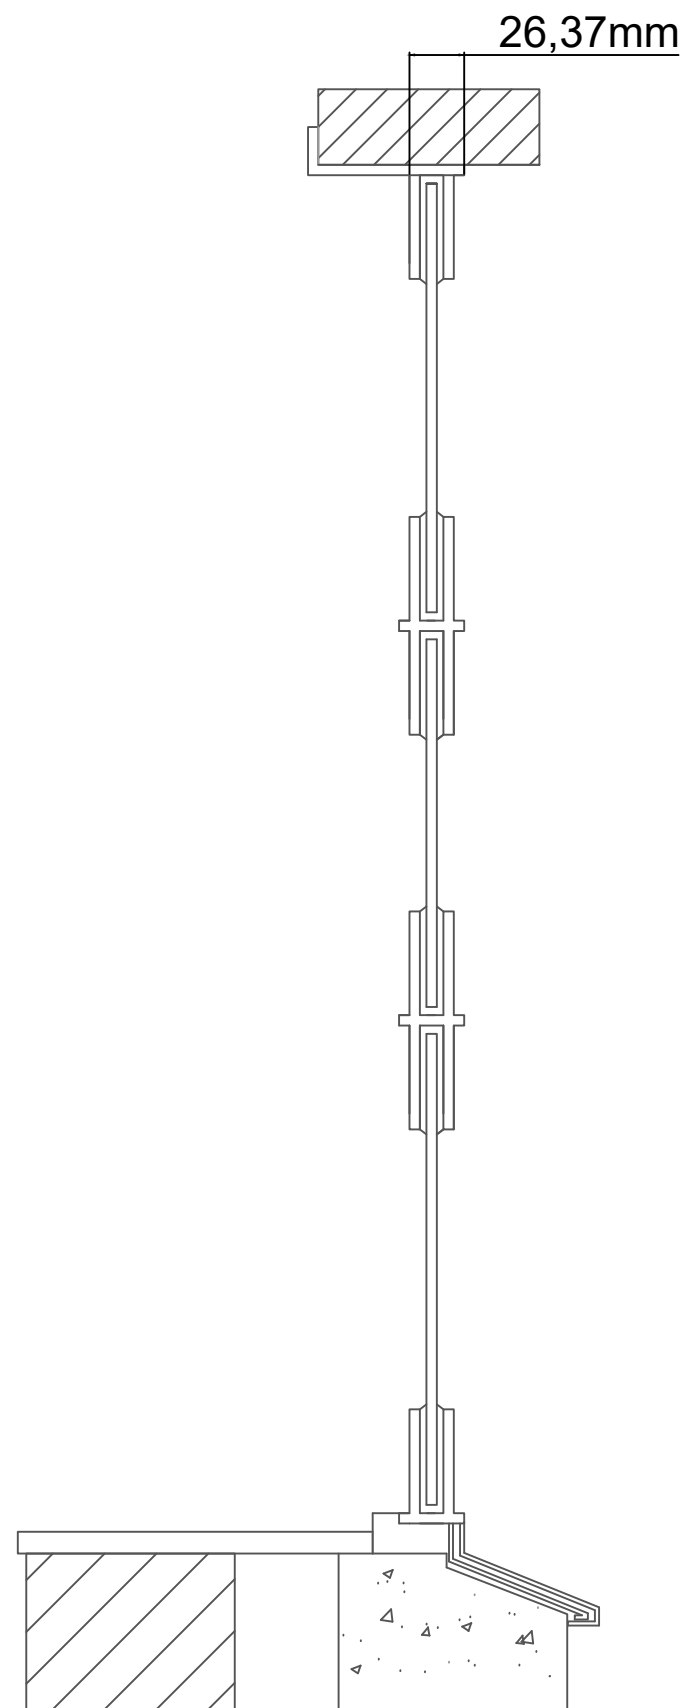

EXAMPLE OF EXISTING WINDOW SECTION

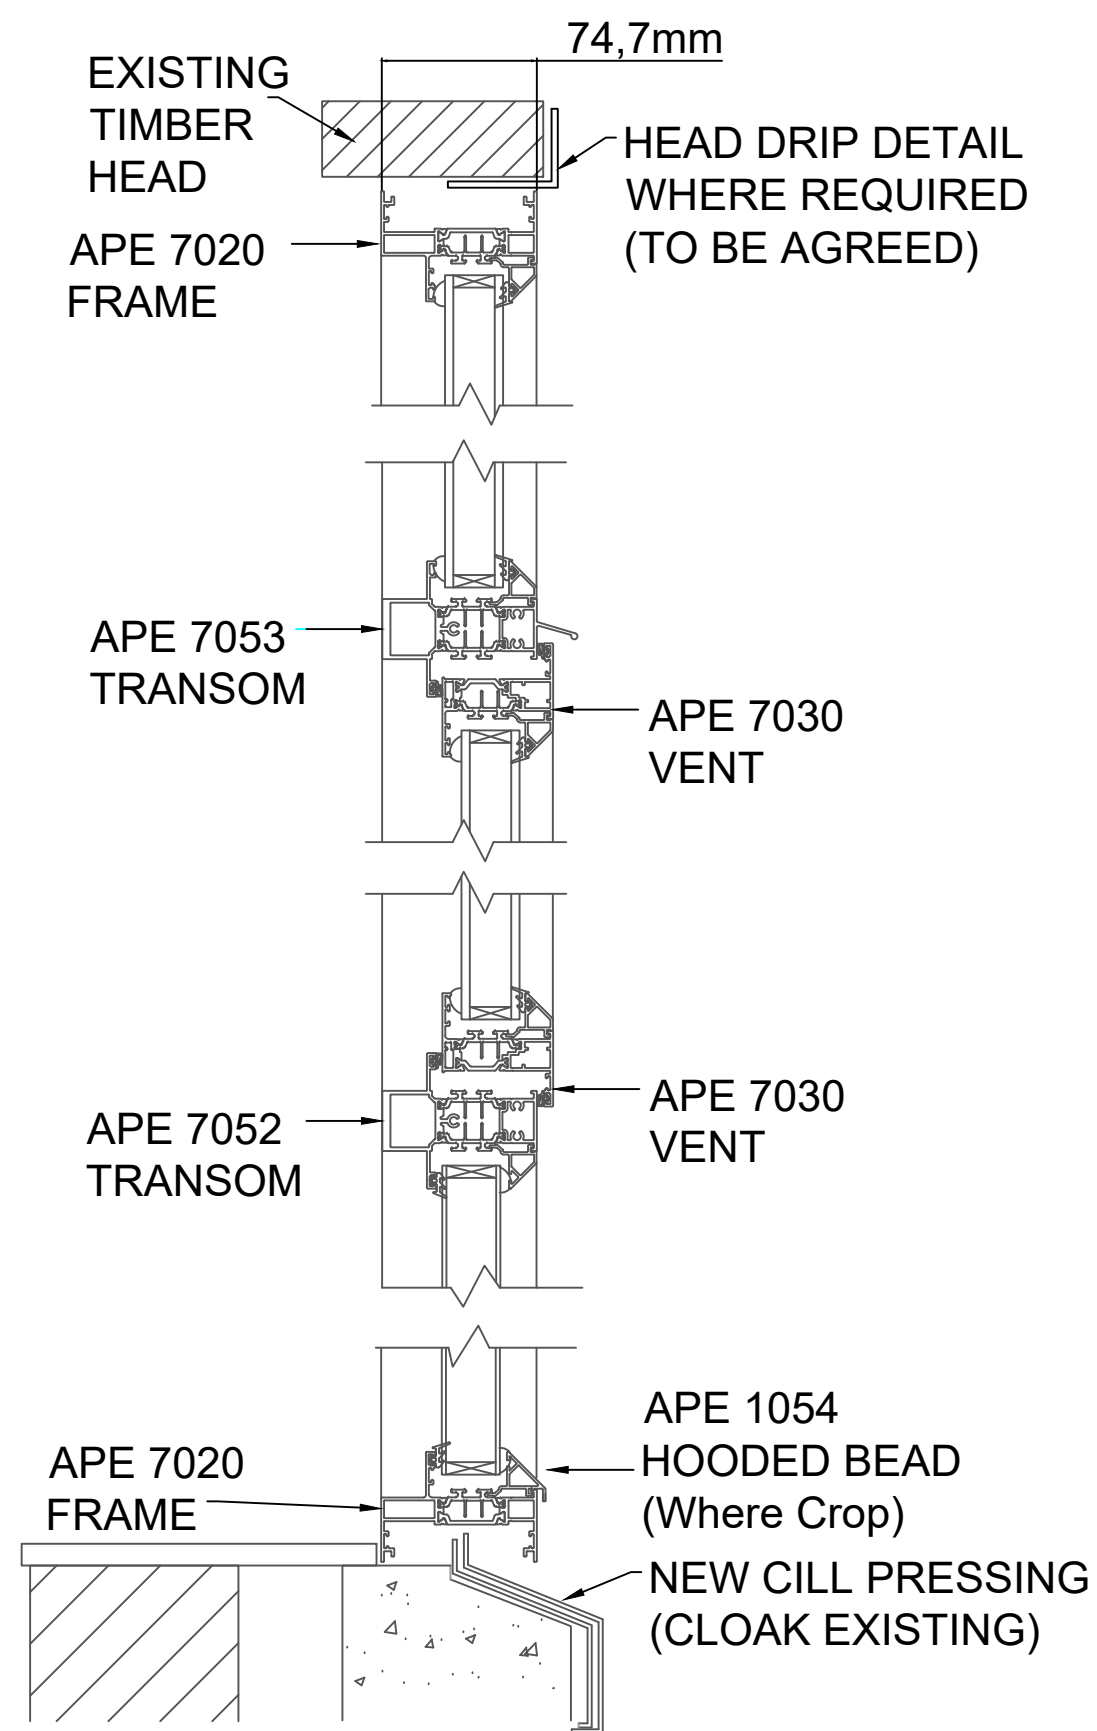


EXAMPLE OF NEW WINDOW SECTION




CHARLES GARTH
INVEST | BUILD | MAINTAIN

CHARLES GARTH SURVEYORS & PROPERTY CONSULTANTS 2 CHURCH STREET WETHERBY LS22 6LP T: 0345 340 3919	ADDRESS: THOMAS COWLEY HIGH SCHOOL, SCHOOL LANE, SPALDING PE11 4TF	TITLE: SECTION	SCALE: NTS		JOB No: N/A	DWG No: 2	REV:	DATE:
		STAGE: PLANNING	DRAWN: JP	CHECK: LM	DATE: 3.2.2021			

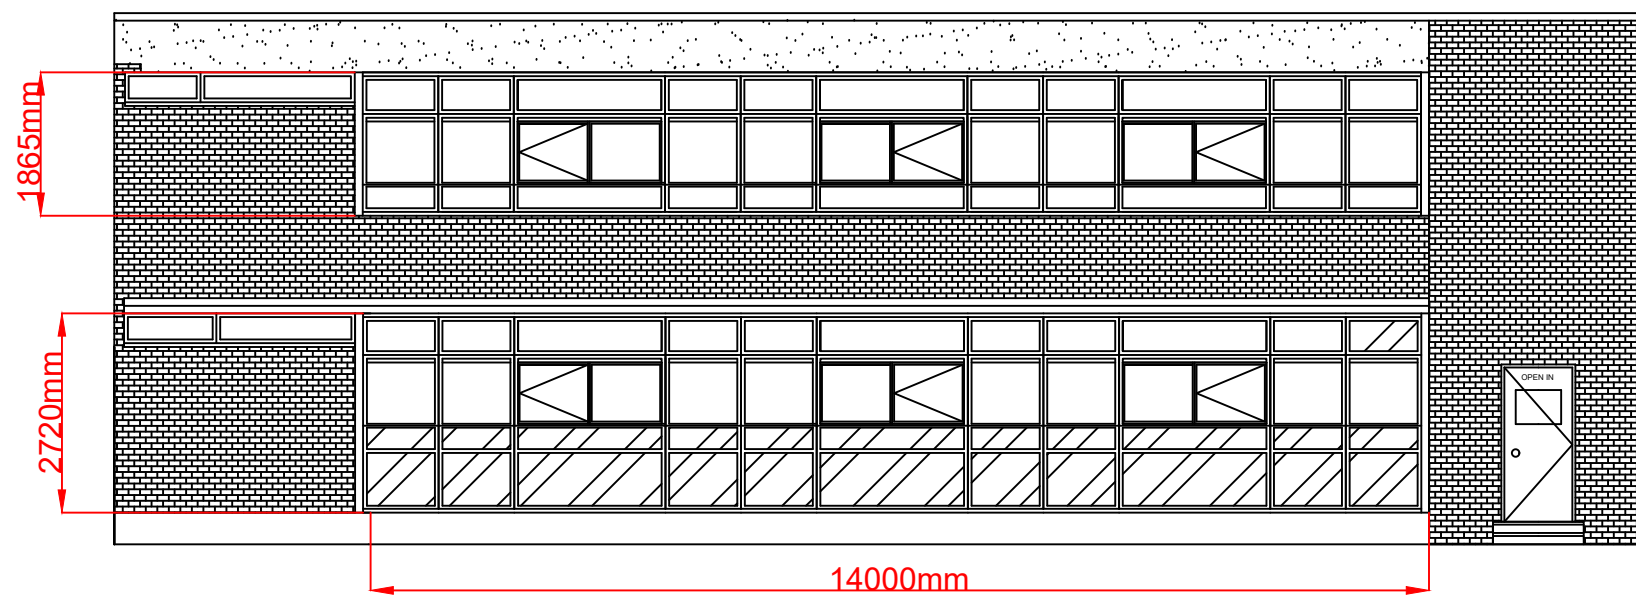

ELEVATION 1 EXISTING WINDOWS

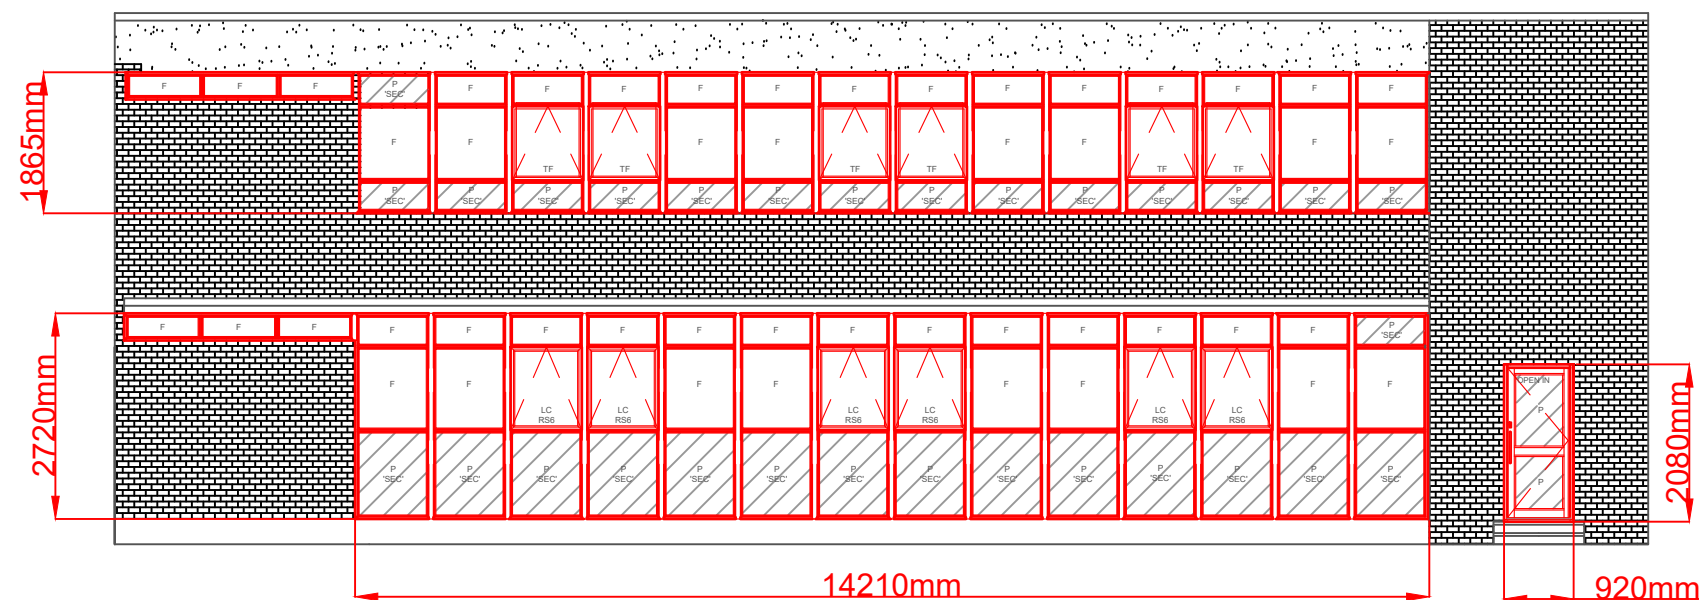

ELEVATION 1 PROPOSED NEW WINDOWS

KEY



OBSCURE STIPPOLYTE
GLAZING.



PANEL.

F = FIXED WINDOW GLAZING.

G= DOOR LEAF GLAZING.

LC = LOCKABLE COCKSPUR.

TF = TELEFLEX WINDERS.

CAM = DOUBLE FOLDING CAM OPENERS

RS6 = PERMANENT WINDOW RESTRICTORS.

SEC = EXTERNALLY WEDGE (JA414) & FIT.

'E' GASKET TO FRAME INTERNALLY.

RED = PROPOSED NEW WINDOWS & DOORS

LIMITATIONS:-

DRAWING DEVIATIONS BETWEEN EXACT
AS-BUILT DIMENSIONS AND DIMENSIONS
STATED IN THIS DRAWING ARE GENERALLY
ACCEPTED UP TO 100MM.

PROPOSED NEW DOOR (OPEN IN)

CLEAR OPENING: 700 APPROX
DOOR SYSTEM & STILE: A/C100 / AFT / LOW THRESHOLD.
CILL / ADDITIONAL PROFILES: LOW THRESHOLD WITH 155X30MM CILL
FRAME COLOUR & FINISH: RAL9910 HIPCA WHITE GLOSS
LEAF COLOUR & FINISH: RAL9910 HIPCA WHITE GLOSS
PRIMARY LOCK: MS2200 EURO HOOKLOCK
SECONDARY LOCK: N/A
CYLINDER TYPE: KEY / KEY CYLINDER. KEYED ALIKE JOB.
HANDLE TYPE & CONFIG: 400MM SAA STRAIGHT 'D' HANDLES INT/EXT
CLOSER TYPE & CONFIG: AXIM CONCEALED NON HOLD OPEN (TBC).
ADDITIONAL INFORMATION:



CHARLES GARTH
INVEST | BUILD | MAINTAIN

CHARLES GARTH SURVEYORS & PROPERTY CONSULTANTS

2 CHURCH STREET
WETHERBY LS22 6LP
T: 0345 340 3919

ADDRESS:

THOMAS COWLEY HIGH
SCHOOL,
SCHOOL LANE,
SPALDING PE11 4TF

TITLE:

ELEVATION 1

STAGE:
PLANNING

SCALE:

1:100@A3

DRAWN:

JP

CHECK:

LM

JOB No:

N/A

DATE:

3.2.2021

DWG No:

3

REV:


DATE:

LIMITATIONS:-
DRAWING DEVIATIONS BETWEEN EXACT
AS-BUILT DIMENSIONS AND DIMENSIONS
STATED IN THIS DRAWING ARE GENERALLY
ACCEPTED UP TO 100MM.


- KEY
- 

OBSCURE STIPPOLYTE
GLAZING.
- 

PANEL.
- F = FIXED WINDOW GLAZING.
G= DOOR LEAF GLAZING.
LC = LOCKABLE COCKSPUR.
TF = TELEFLEX WINDERS.
CAM = DOUBLE FOLDING CAM OPENERS
RS6 = PERMANENT WINDOW RESTRICTORS.
SEC = EXTERNALLY WEDGE (JA414) & FIT.
'E' GASKET TO FRAME INTERNALLY.
RED = PROPOSED NEW WINDOWS & DOORS

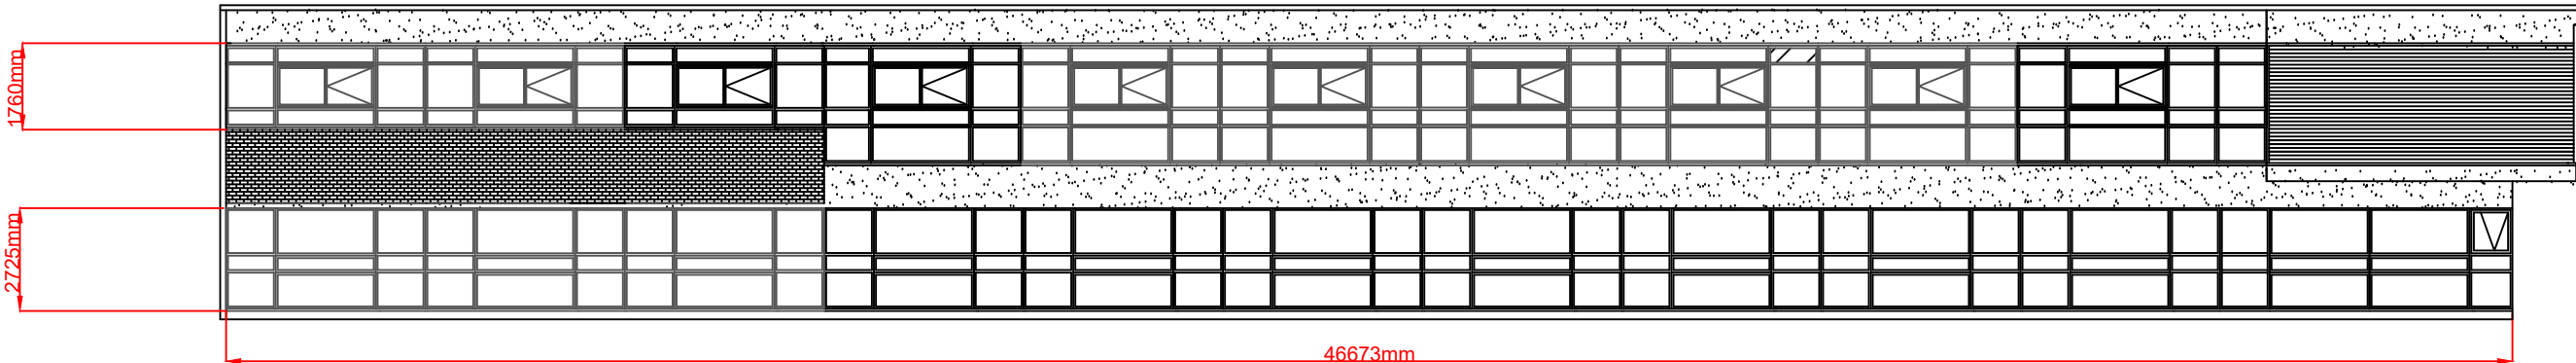

ELEVATION 2 EXISTING WINDOWS

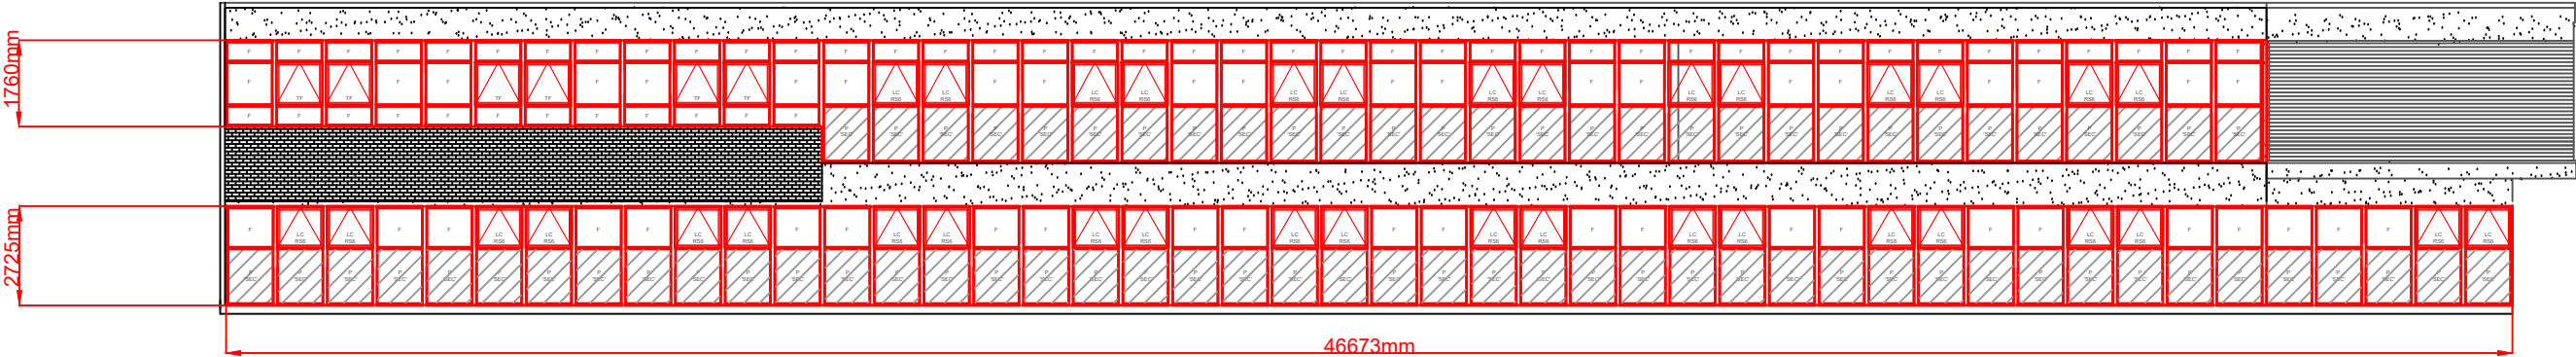


ELEVATION 2 PROPOSED NEW WINDOWS



CHARLES GARTH SURVEYORS & PROPERTY CONSULTANTS 2 CHURCH STREET WETHERBY LS22 6LP T: 0345 340 3919	ADDRESS: THOMAS COWLEY HIGH SCHOOL, SCHOOL LANE, SPALDING PE11 4TF	TITLE: ELEVATION 2		SCALE: 1:150@A3		JOB No: N/A	DWG No: 4	REV:	DATE:
		STAGE: PLANNING		DRAWN: JP	CHECK: LM	DATE: 3.2.2021			

KEY

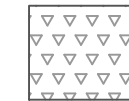

OBSCURE STIPPOLYTE
GLAZING.



PANEL.

F = FIXED WINDOW GLAZING.

G= DOOR LEAF GLAZING.

LC = LOCKABLE COCKSPUR.

TF = TELEFLEX WINDERS.

CAM = DOUBLE FOLDING CAM OPENERS


RS6 = PERMANENT WINDOW RESTRICTORS.

SEC = EXTERNALLY WEDGE (JA414) & FIT.
'E' GASKET TO FRAME INTERNALLY.


RED = PROPOSED NEW WINDOWS

LIMITATIONS:-

DRAWING DEVIATIONS BETWEEN EXACT
AS-BUILT DIMENSIONS AND DIMENSIONS
STATED IN THIS DRAWING ARE GENERALLY
ACCEPTED UP TO 100MM.

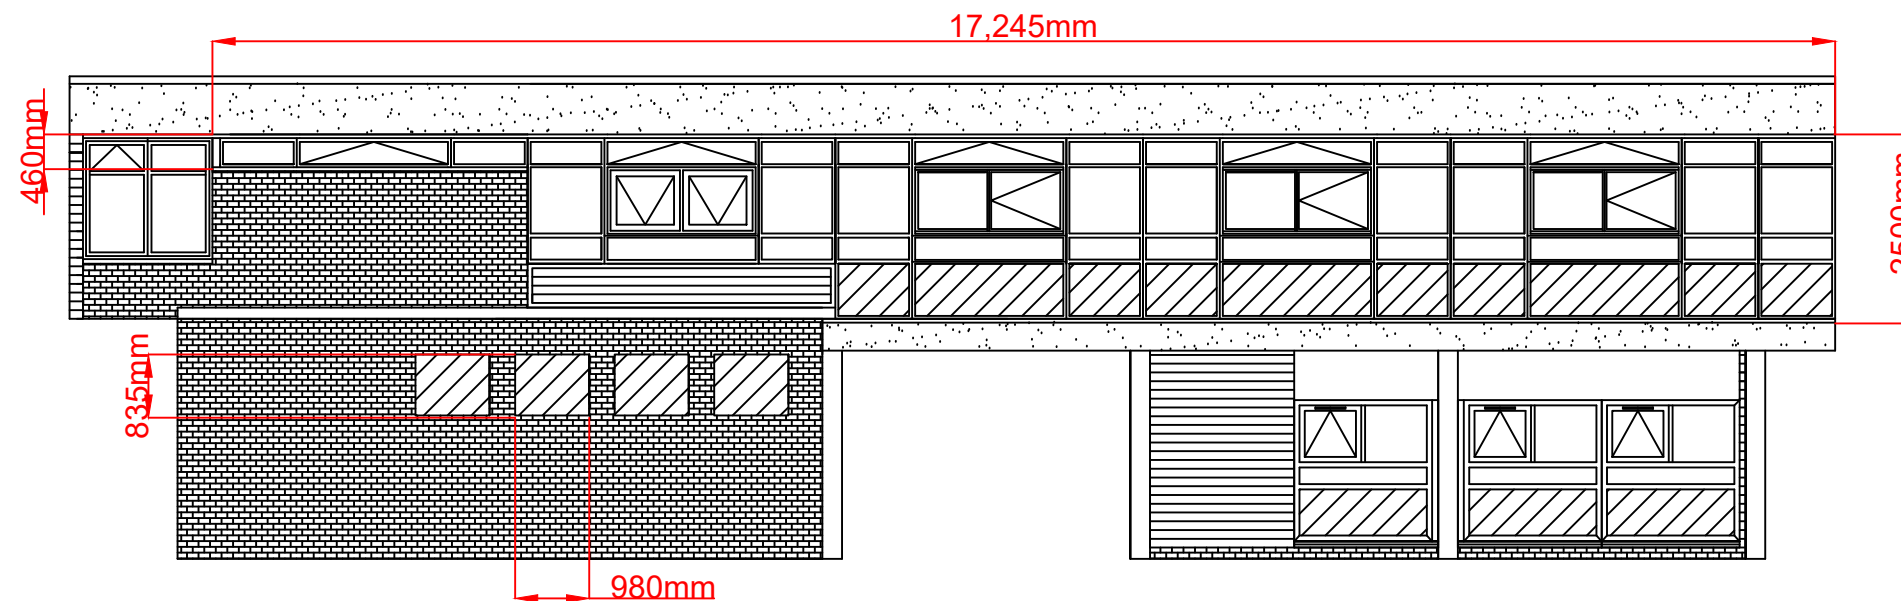

ELEVATION 3 EXISTING WINDOWS

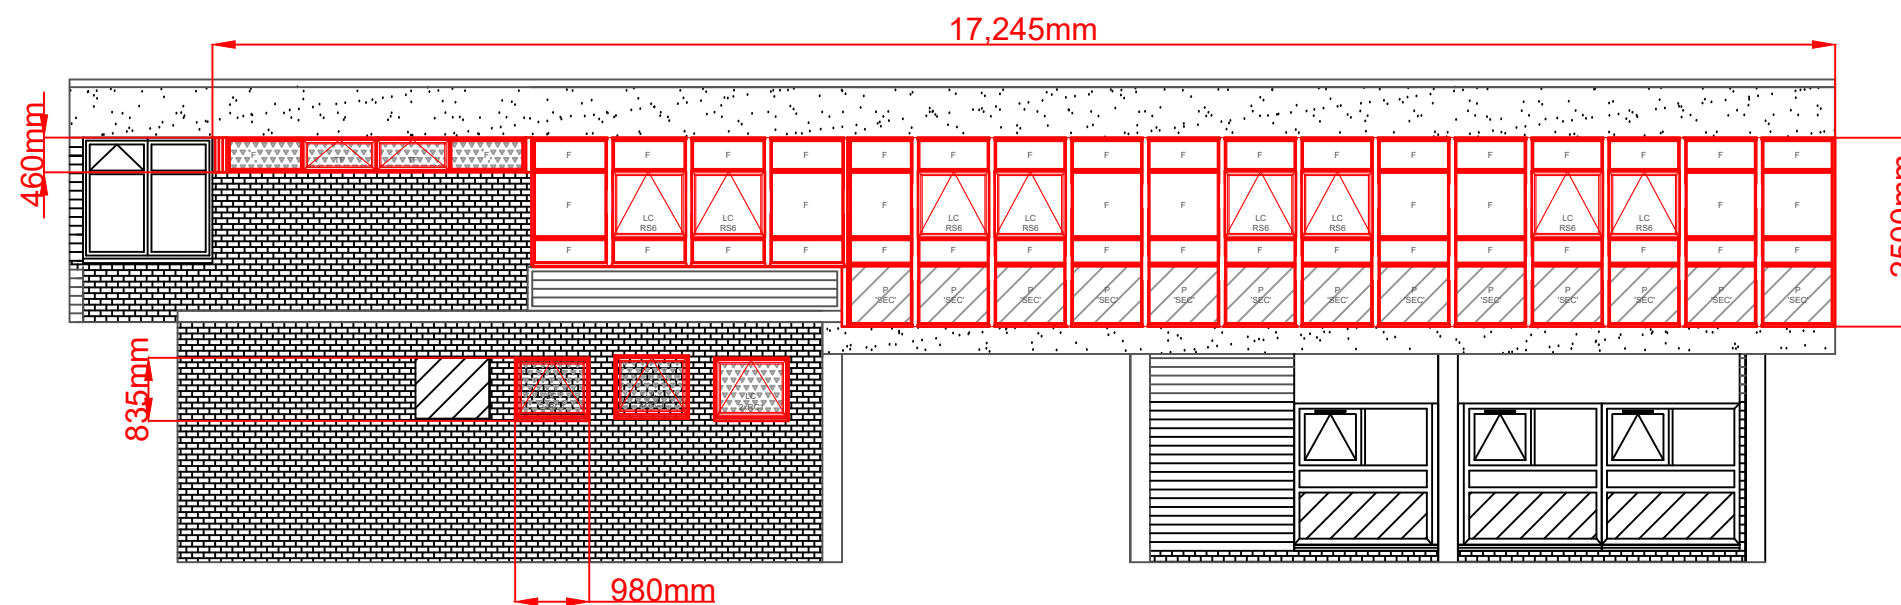

ELEVATION 3 PROPOSED NEW WINDOWS



CHARLES GARTH
INVEST | BUILD | MAINTAIN

CHARLES GARTH SURVEYORS & PROPERTY CONSULTANTS

2 CHURCH STREET
WETHERBY LS22 6LP
T: 0345 340 3919

ADDRESS:

THOMAS COWLEY HIGH
SCHOOL,
SCHOOL LANE,
SPALDING PE11 4TF

TITLE:

ELEVATION 3

STAGE:

PLANNING

SCALE:

1:100@A3

DRAWN:

JP

CHECK:

LM

JOB No:

N/A

DWG No:

5

REV:

DATE:

DATE:

3.2.2021

KEY



OBSCURE STIPPOLYTE
GLAZING.



PANEL.

F = FIXED WINDOW GLAZING.

G= DOOR LEAF GLAZING.

LC = LOCKABLE COCKSPUR.

TF = TELEFLEX WINDERS.

CAM = DOUBLE FOLDING CAM OPENERS


RS6 = PERMANENT WINDOW RESTRICTORS.

SEC = EXTERNALLY WEDGE (JA414) & FIT.
'E' GASKET TO FRAME INTERNALLY.


RED = PROPOSED NEW WINDOWS & DOORS

LIMITATIONS:-

DRAWING DEVIATIONS BETWEEN EXACT
AS-BUILT DIMENSIONS AND DIMENSIONS
STATED IN THIS DRAWING ARE GENERALLY
ACCEPTED UP TO 100MM.

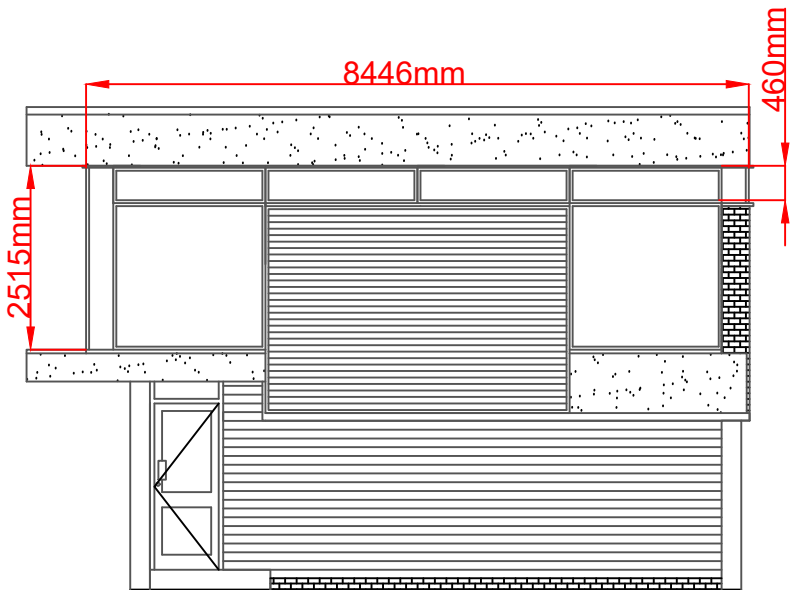

ELEVATION 4 EXISTING WINDOWS

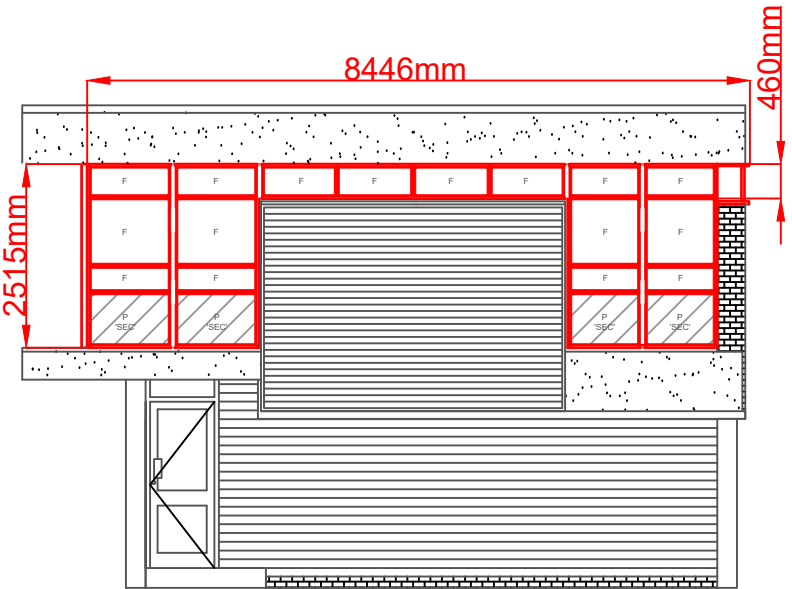


ELEVATION 4 PROPOSED NEW WINDOWS



CHARLES GARTH
INVEST | BUILD | MAINTAIN

CHARLES GARTH SURVEYORS & PROPERTY CONSULTANTS 2 CHURCH STREET WETHERBY LS22 6LP T: 0345 340 3919	ADDRESS: THOMAS COWLEY HIGH SCHOOL, SCHOOL LANE, SPALDING PE11 4TF	TITLE: ELEVATION 4		SCALE: 1:100@A3		JOB No: N/A	DWG No: 6	REV:	DATE:
		STAGE: PLANNING		DRAWN: JP	CHECK: LM	DATE: 3.2.2021			

KEY

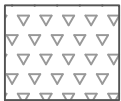

OBSCURE STIPPOLYTE
GLAZING.



PANEL.

F = FIXED WINDOW GLAZING.

G= DOOR LEAF GLAZING.

LC = LOCKABLE COCKSPUR.

TF = TELEFLEX WINDERS.

CAM = DOUBLE FOLDING CAM OPENERS


RS6 = PERMANENT WINDOW RESTRICTORS.

SEC = EXTERNALLY WEDGE (JA414) & FIT.
'E' GASKET TO FRAME INTERNALLY.


RED = PROPOSED NEW WINDOWS & DOORS

LIMITATIONS:-

DRAWING DEVIATIONS BETWEEN EXACT
AS-BUILT DIMENSIONS AND DIMENSIONS
STATED IN THIS DRAWING ARE GENERALLY
ACCEPTED UP TO 100MM.

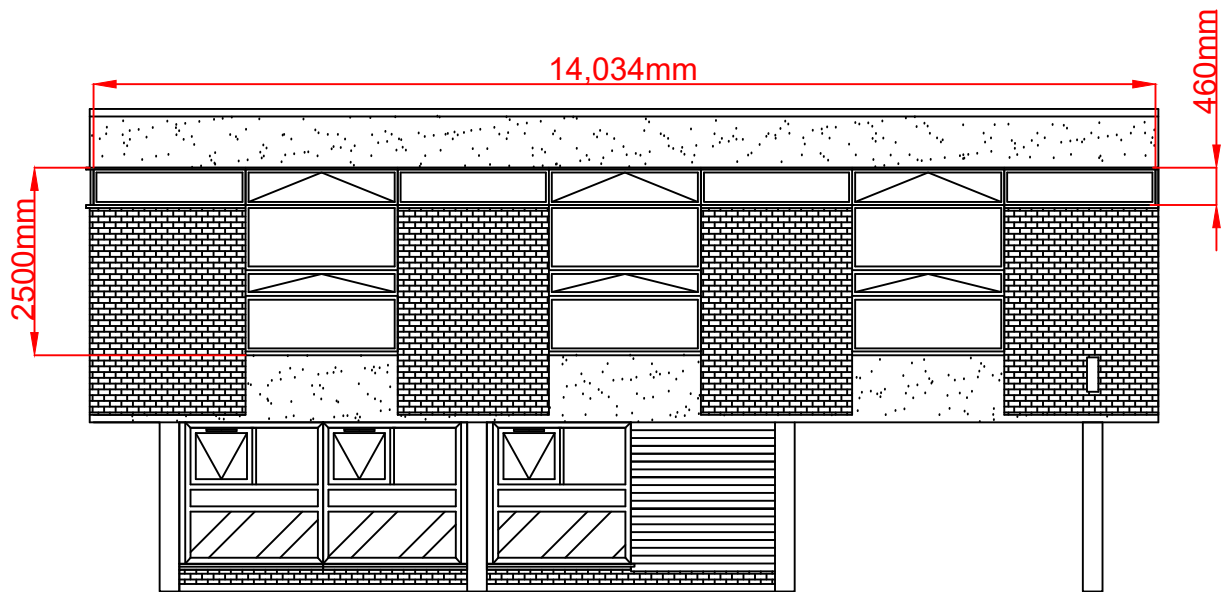

ELEVATION 5 EXISTING WINDOWS

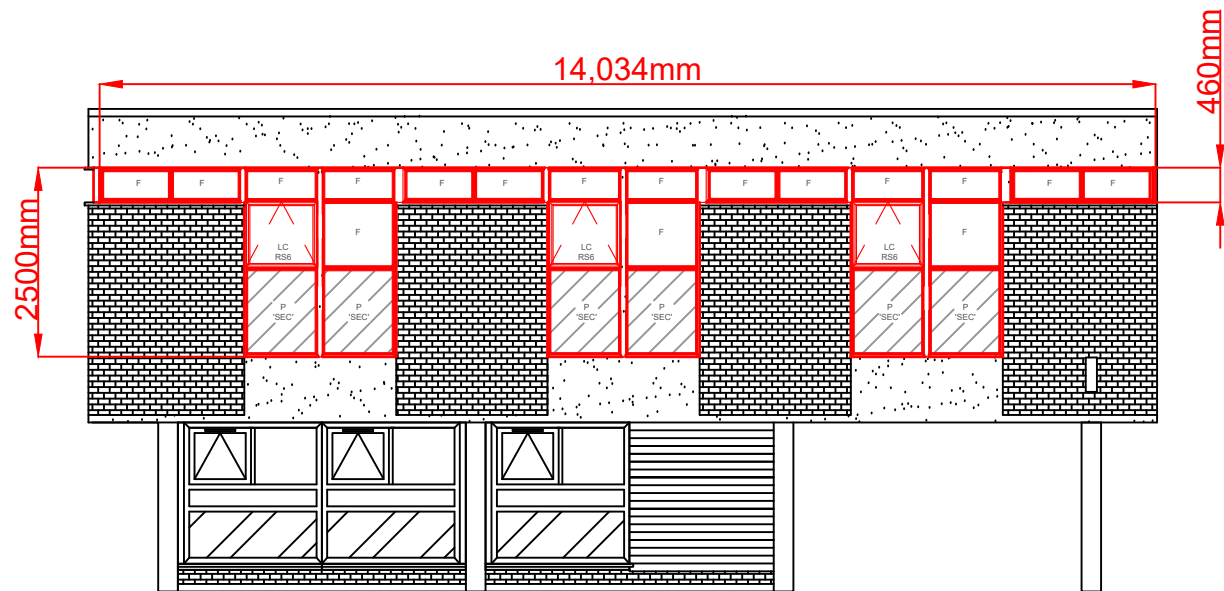

ELEVATION 5 PROPOSED NEW WINDOWS




CHARLES GARTH
INVEST | BUILD | MAINTAIN

CHARLES GARTH SURVEYORS & PROPERTY CONSULTANTS 2 CHURCH STREET WETHERBY LS22 6LP T: 0345 340 3919	ADDRESS: THOMAS COWLEY HIGH SCHOOL, SCHOOL LANE, SPALDING PE11 4TF	TITLE: ELEVATION 5	SCALE: 1:100@A3		JOB No: N/A	DWG No: 7	REV:	DATE:
		STAGE: PLANNING	DRAWN: JP	CHECK: LM	DATE: 3.2.2021			


PROPOSED NEW DOORS (OPEN IN)
CLEAR OPENING: 700 APPROX
DOOR SYSTEM & STILE: A/C100 / AFT / LOW THRESHOLD.
CILL / ADDITIONAL PROFILES: LOW THRESHOLD WITH 155X30MM CILL
FRAME COLOUR & FINISH: RAL9910 HIPCA WHITE GLOSS
LEAF COLOUR & FINISH: RAL9910 HIPCA WHITE GLOSS
PRIMARY LOCK: MS2200 EURO HOOKLOCK
SECONDARY LOCK: N/A
CYLINDER TYPE: KEY / KEY CYLINDER. KEYED ALIKE JOB.
HANDLE TYPE & CONFIG: 400MM SAA STRAIGHT 'D' HANDLES INT/EXT
CLOSER TYPE & CONFIG: AXIM CONCEALED NON HOLD OPEN (TBC).
ADDITIONAL INFORMATION:

KEY
OBSCURE STIPPOLYTE GLAZING.
PANEL.
F = FIXED WINDOW GLAZING.
G= DOOR LEAF GLAZING.
LC = LOCKABLE COCKSPUR.
TF = TELEFLEX WINDERS.
CAM = DOUBLE FOLDING CAM OPENERS
RS6 = PERMANENT WINDOW RESTRICTORS.
SEC = EXTERNALLY WEDGE (JA414) & FIT.
'E' GASKET TO FRAME INTERNALLY.
RED = PROPOSED NEW WINDOWS & DOORS

LIMITATIONS:-
DRAWING DEVIATIONS BETWEEN EXACT
AS-BUILT DIMENSIONS AND DIMENSIONS
STATED IN THIS DRAWING ARE
GENERALLY ACCEPTED UP TO 100MM.

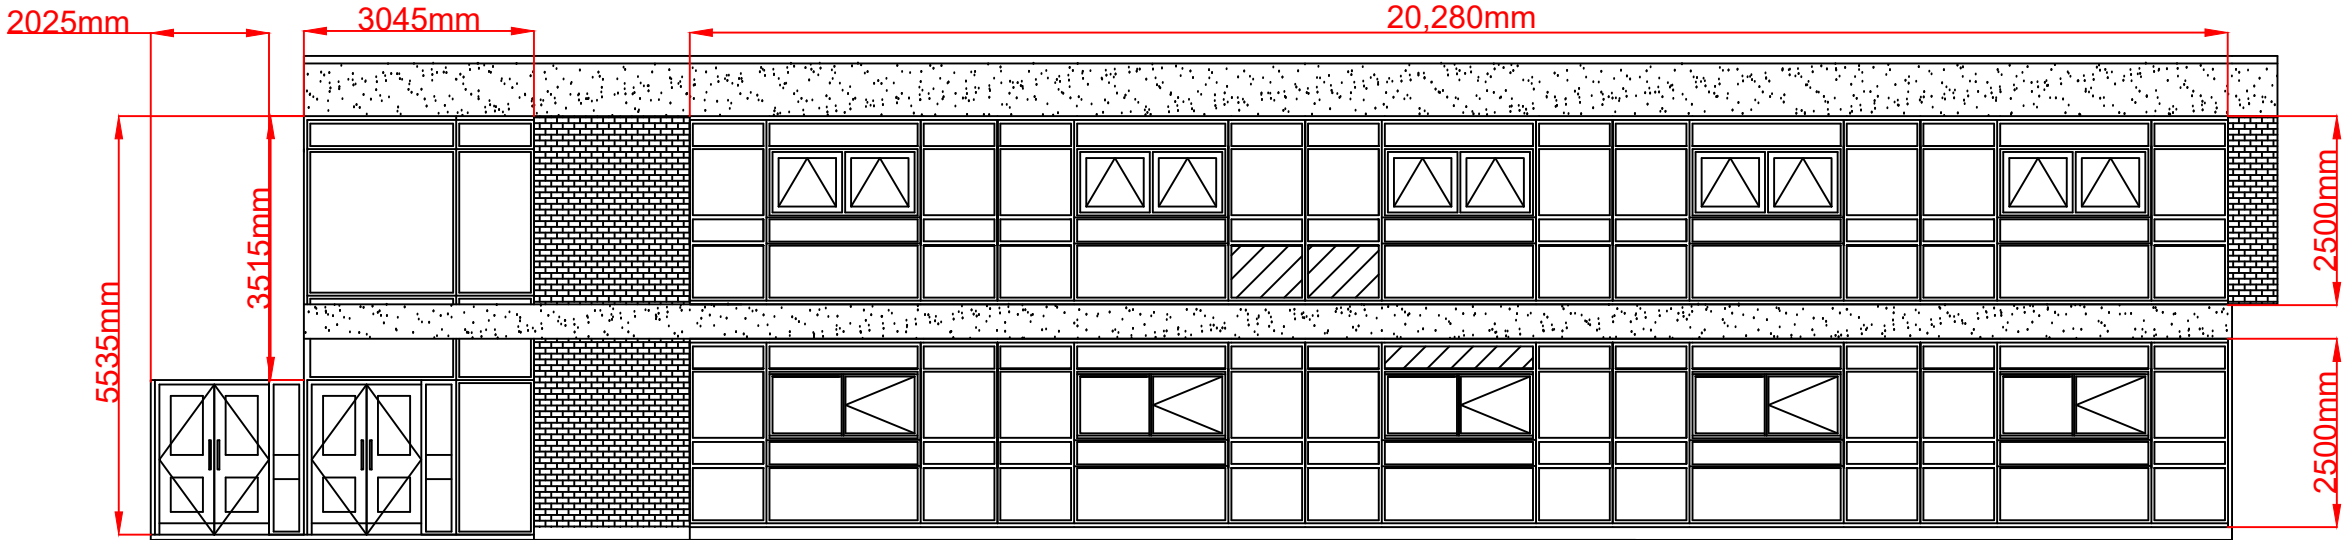

ELEVATION 6 EXISTING WINDOWS

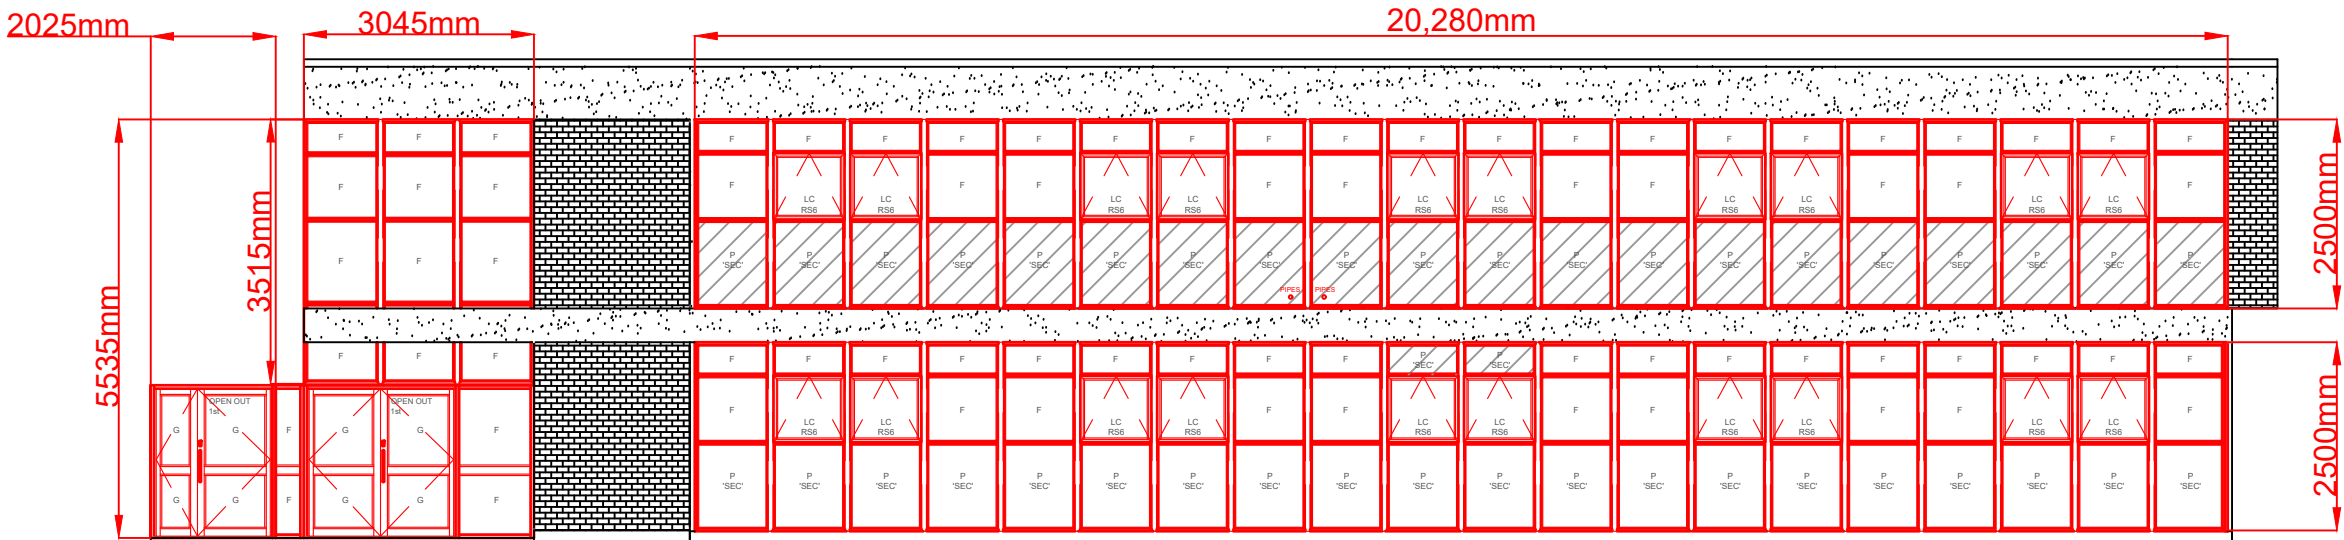

ELEVATION 6 PROPOSED NEW WINDOWS



CHARLES GARTH SURVEYORS & PROPERTY CONSULTANTS	ADDRESS: THOMAS COWLEY HIGH SCHOOL, SCHOOL LANE, SPALDING PE11 4TF	TITLE: ELEVATION 6	SCALE: 1:100@A3		JOB No: N/A	DWG No: 8	REV:	DATE:
2 CHURCH STREET WETHERBY LS22 6LP T: 0345 340 3919		STAGE: PLANNING	DRAWN: JP	CHECK: LM	DATE: 3.2.2021			

KEY

 OBSCURE STIPPOLYTE GLAZING.

 PANEL.

F = FIXED WINDOW GLAZING.

G= DOOR LEAF GLAZING.

LC = LOCKABLE COCKSPUR.

TF = TELEFLEX WINDERS.

CAM = DOUBLE FOLDING CAM OPENERS

RS6 = PERMANENT WINDOW RESTRICTORS.


SEC = EXTERNALLY WEDGE (JA414) & FIT.

'E' GASKET TO FRAME INTERNALLY.


RED = PROPOSED NEW WINDOWS & DOORS

LIMITATIONS:-

DRAWING DEVIATIONS BETWEEN EXACT AS-BUILT DIMENSIONS AND DIMENSIONS STATED IN THIS DRAWING ARE GENERALLY ACCEPTED UP TO 100MM.

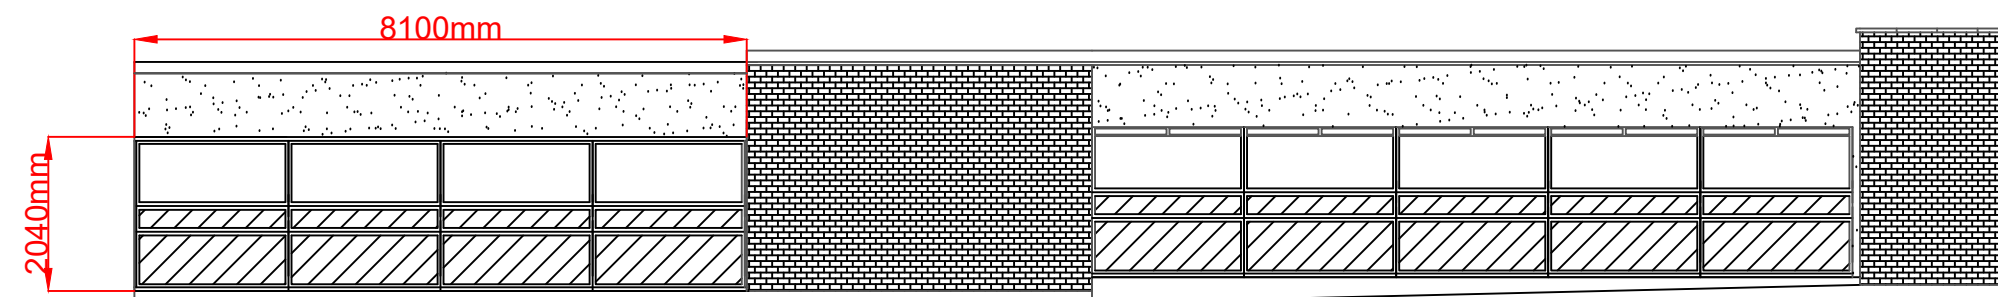

ELEVATION 7 EXISTING WINDOWS

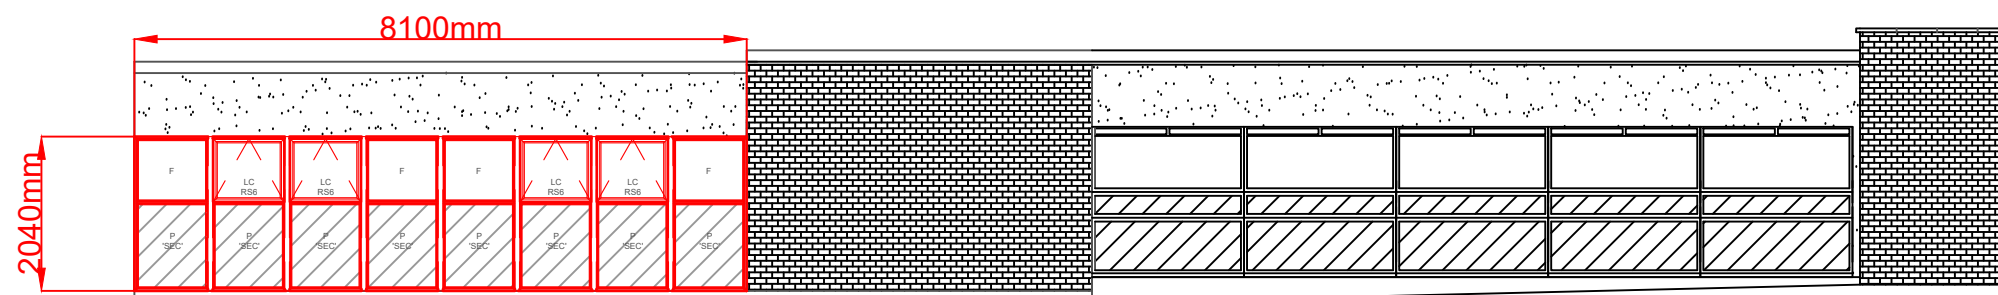

ELEVATION 7 PROPOSED NEW WINDOWS



CHARLES GARTH
INVEST | BUILD | MAINTAIN

CHARLES GARTH SURVEYORS & PROPERTY CONSULTANTS
2 CHURCH STREET
WETHERBY LS22 6LP
T: 0345 340 3919

ADDRESS:
THOMAS COWLEY HIGH
SCHOOL,
SCHOOL LANE,
SPALDING PE11 4TF

TITLE:
ELEVATION 7

STAGE:
PLANNING

SCALE:
1:100@A3

DRAWN: JP
CHECK: LM

JOB No:
N/A

DATE:
3.2.2021

DWG No:
9

REV: **DATE:**

PROPOSED NEW DOORS (OPEN IN)
CLEAR OPENING: 700 APPROX
DOOR SYSTEM & STILE: A/C100 / AFT / LOW THRESHOLD.
CILL / ADDITIONAL PROFILES: LOW THRESHOLD WITH 155X30MM CILL
FRAME COLOUR & FINISH: RAL9910 HIPCA WHITE GLOSS
LEAF COLOUR & FINISH: RAL9910 HIPCA WHITE GLOSS
PRIMARY LOCK: MS2200 EURO HOOKLOCK
SECONDARY LOCK: N/A
CYLINDER TYPE: KEY / KEY CYLINDER. KEYED ALIKE JOB.
HANDLE TYPE & CONFIG: 400MM SAA STRAIGHT 'D' HANDLES INT/EXT
CLOSER TYPE & CONFIG: AXIM CONCEALED NON HOLD OPEN (TBC).
ADDITIONAL INFORMATION:

KEY


 OBSCURE STIPPOLYTE GLAZING.

 P


 PANEL.

F = FIXED WINDOW GLAZING.
G= DOOR LEAF GLAZING.
LC = LOCKABLE COCKSPUR.
TF = TELEFLEX WINDERS.
CAM = DOUBLE FOLDING CAM OPENERS
RS6 = PERMANENT WINDOW RESTRICTORS.
SEC = EXTERNALLY WEDGE (JA414) & FIT.
'E' GASKET TO FRAME INTERNALLY.
RED = PROPOSED NEW WINDOWS & DOORS

LIMITATIONS:-
DRAWING DEVIATIONS BETWEEN EXACT
AS-BUILT DIMENSIONS AND DIMENSIONS
STATED IN THIS DRAWING ARE
GENERALLY ACCEPTED UP TO 100MM.

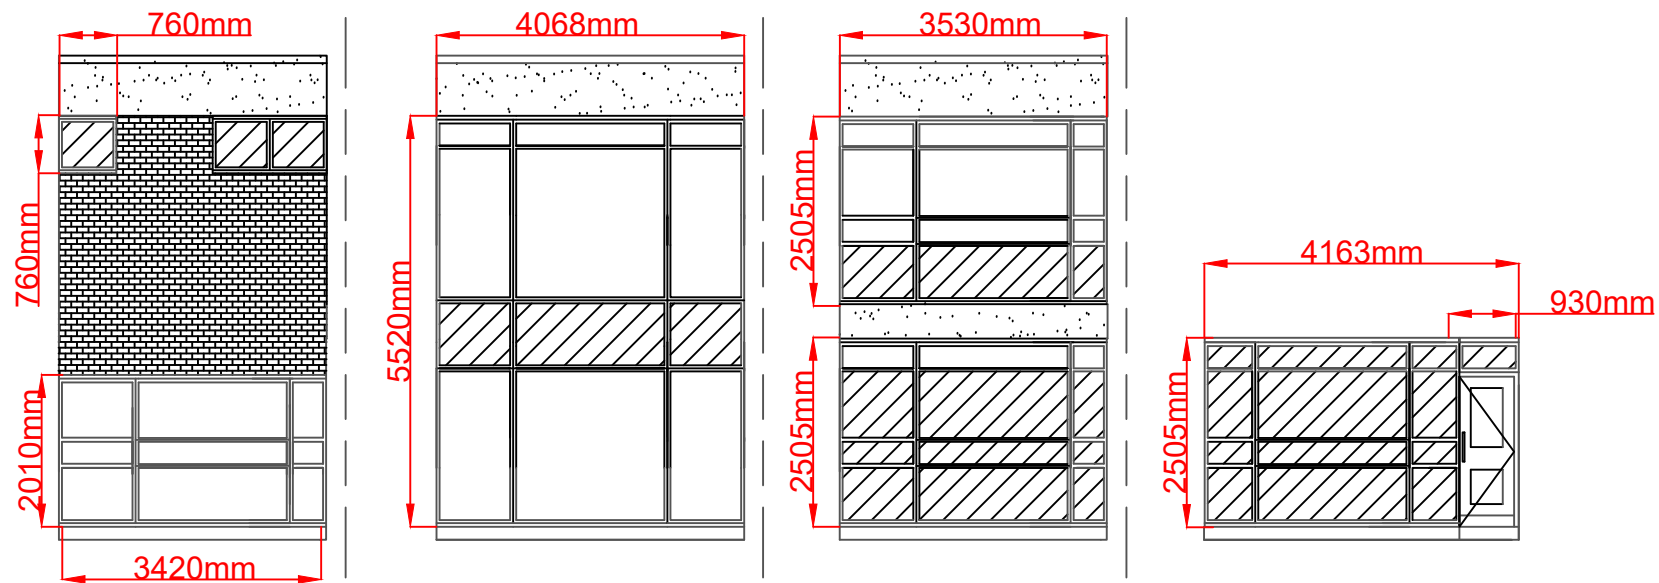

ELEVATION 8 (COURTYARD) EXISTING WINDOWS

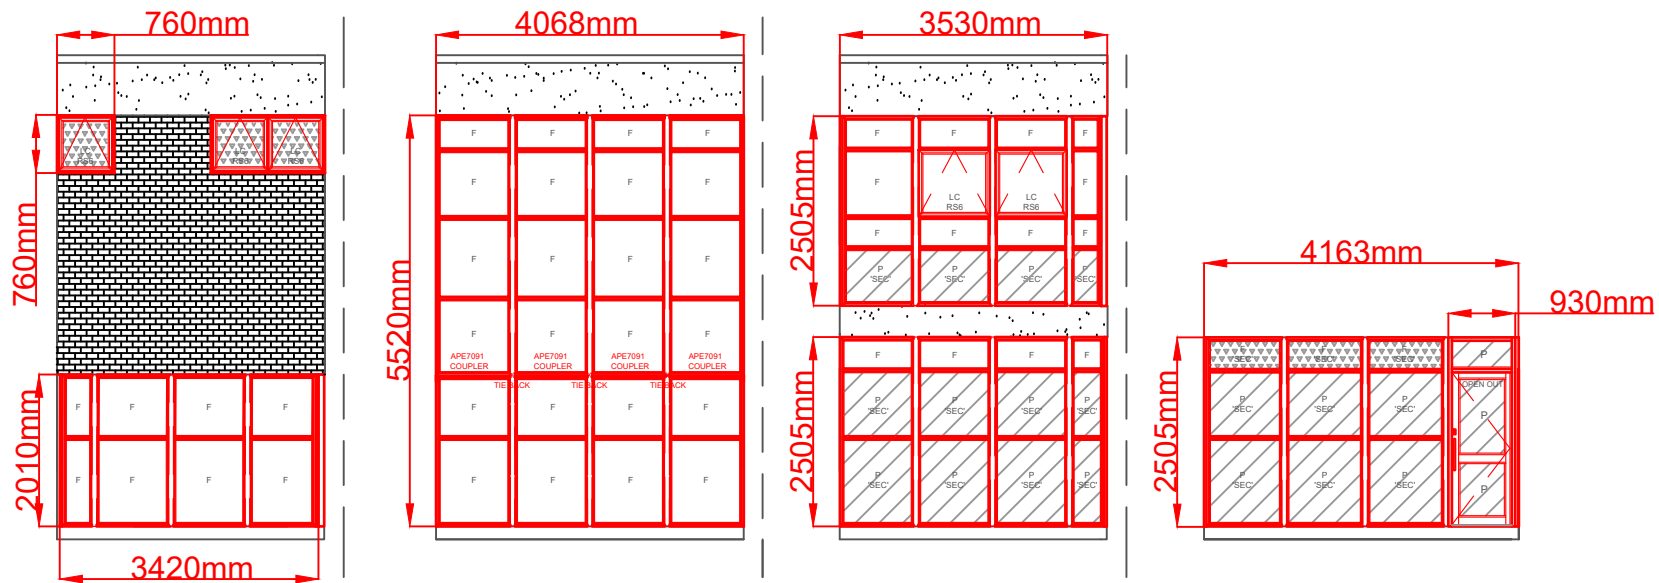

ELEVATION 8 (COURTYARD) PROPOSED NEW WINDOWS



CHARLES GARTH SURVEYORS & PROPERTY CONSULTANTS	ADDRESS: THOMAS COWLEY HIGH SCHOOL, SCHOOL LANE, SPALDING PE11 4TF	TITLE: ELEVATION 8	SCALE: 1:100@A3		JOB No: N/A	DWG No: 10	REV:	DATE:
2 CHURCH STREET WETHERBY LS22 6LP T: 0345 340 3919		STAGE: PLANNING	DRAWN: JP	CHECK: LM	DATE: 3.2.2021			

KEY

 OBSCURE STIPPOLYTE GLAZING.

 PANEL.

F = FIXED WINDOW GLAZING.

G= DOOR LEAF GLAZING.

LC = LOCKABLE COCKSPUR.

TF = TELEFLEX WINDERS.

CAM = DOUBLE FOLDING CAM OPENERS

RS6 = PERMANENT WINDOW RESTRICTORS.


SEC = EXTERNALLY WEDGE (JA414) & FIT.

'E' GASKET TO FRAME INTERNALLY.


RED = PROPOSED NEW WINDOWS & DOORS

LIMITATIONS:-

DRAWING DEVIATIONS BETWEEN EXACT AS-BUILT DIMENSIONS AND DIMENSIONS STATED IN THIS DRAWING ARE GENERALLY ACCEPTED UP TO 100MM.

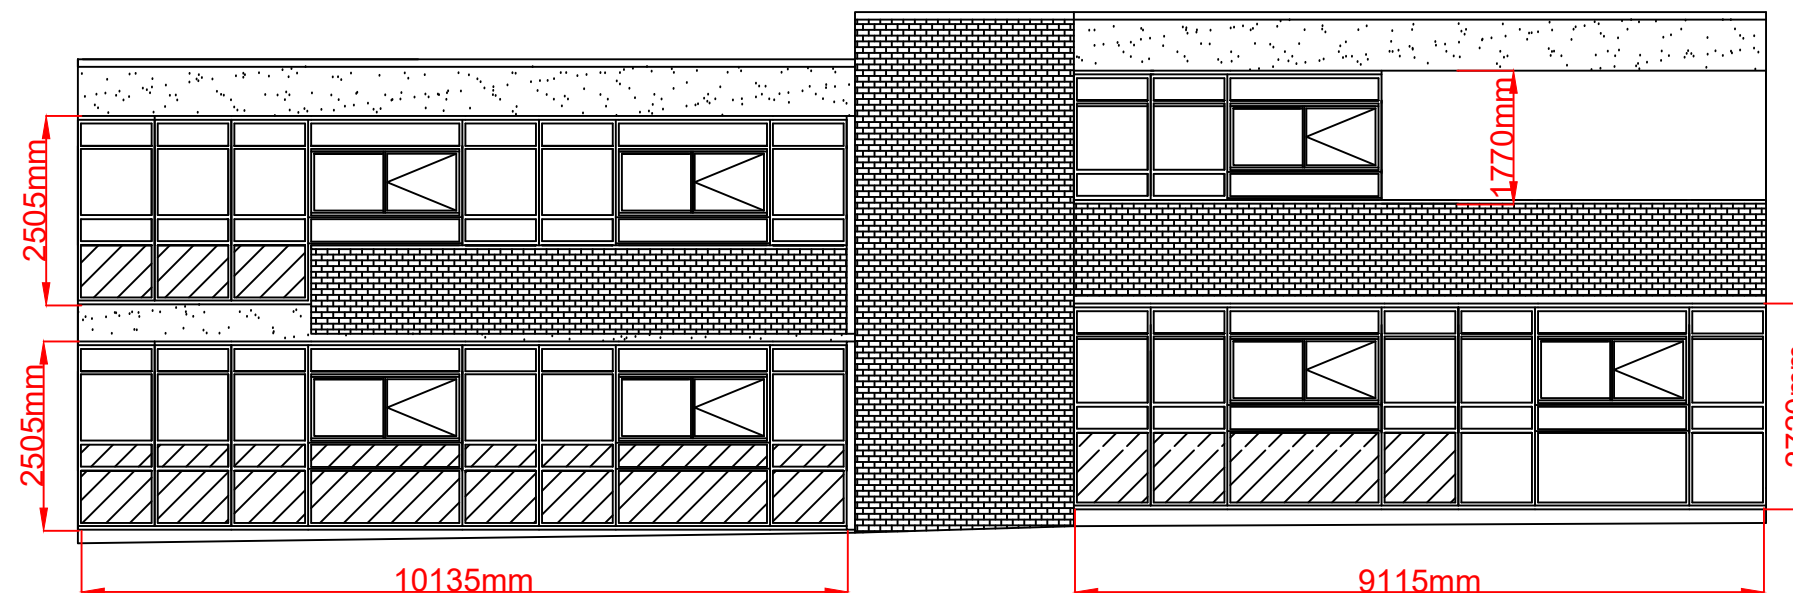

ELEVATION 9 EXISTING WINDOWS

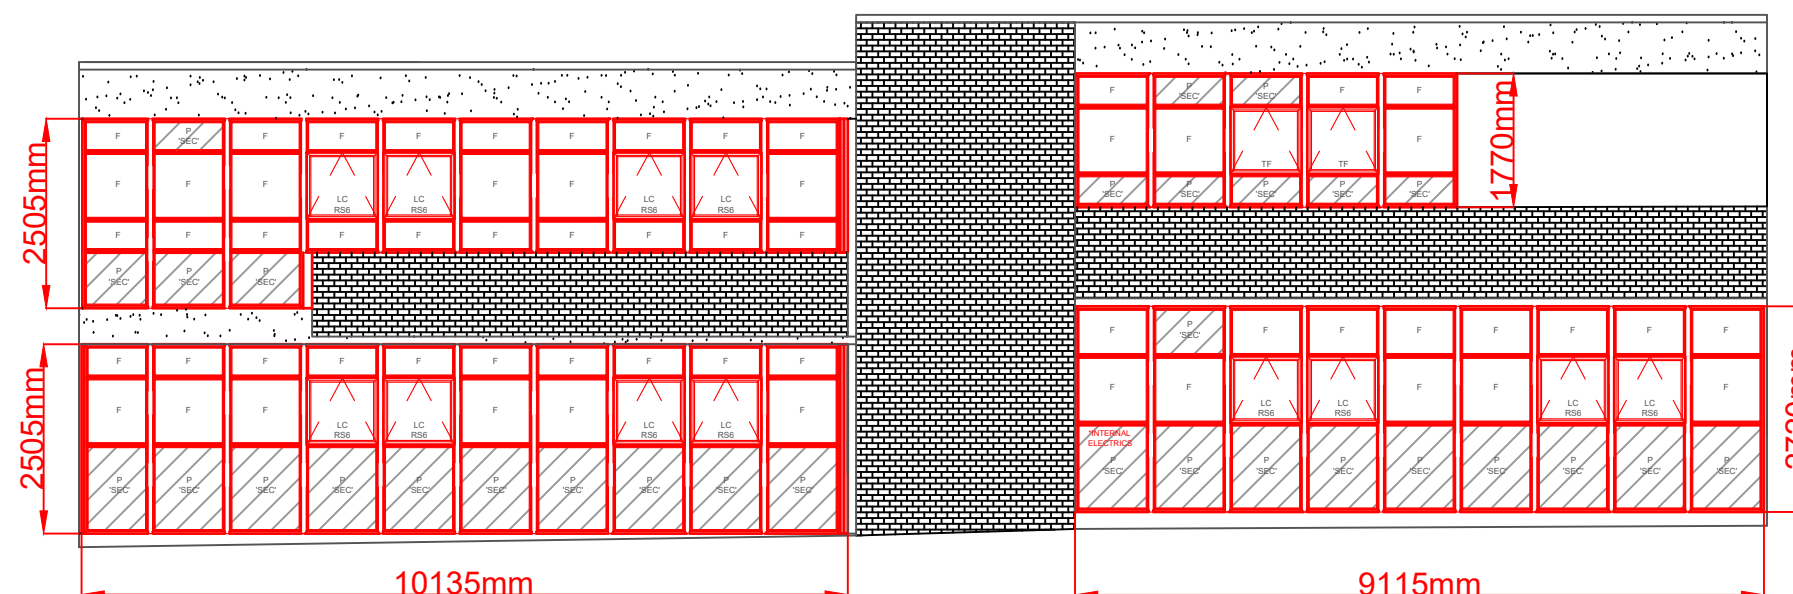

ELEVATION 9 PROPOSED NEW WINDOWS



CHARLES GARTH
INVEST | BUILD | MAINTAIN

CHARLES GARTH SURVEYORS & PROPERTY CONSULTANTS 2 CHURCH STREET WETHERBY LS22 6LP T: 0345 340 3919	ADDRESS: THOMAS COWLEY HIGH SCHOOL, SCHOOL LANE, SPALDING PE11 4TF	TITLE: ELEVATION 9	SCALE: 1:100@A3		JOB No: N/A	DWG No: 11	REV:	DATE:
		STAGE: PLANNING	DRAWN: JP	CHECK: LM	DATE: 3.2.2021			