
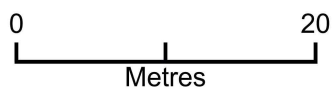


Block Plan - The Thomas Cowley High School

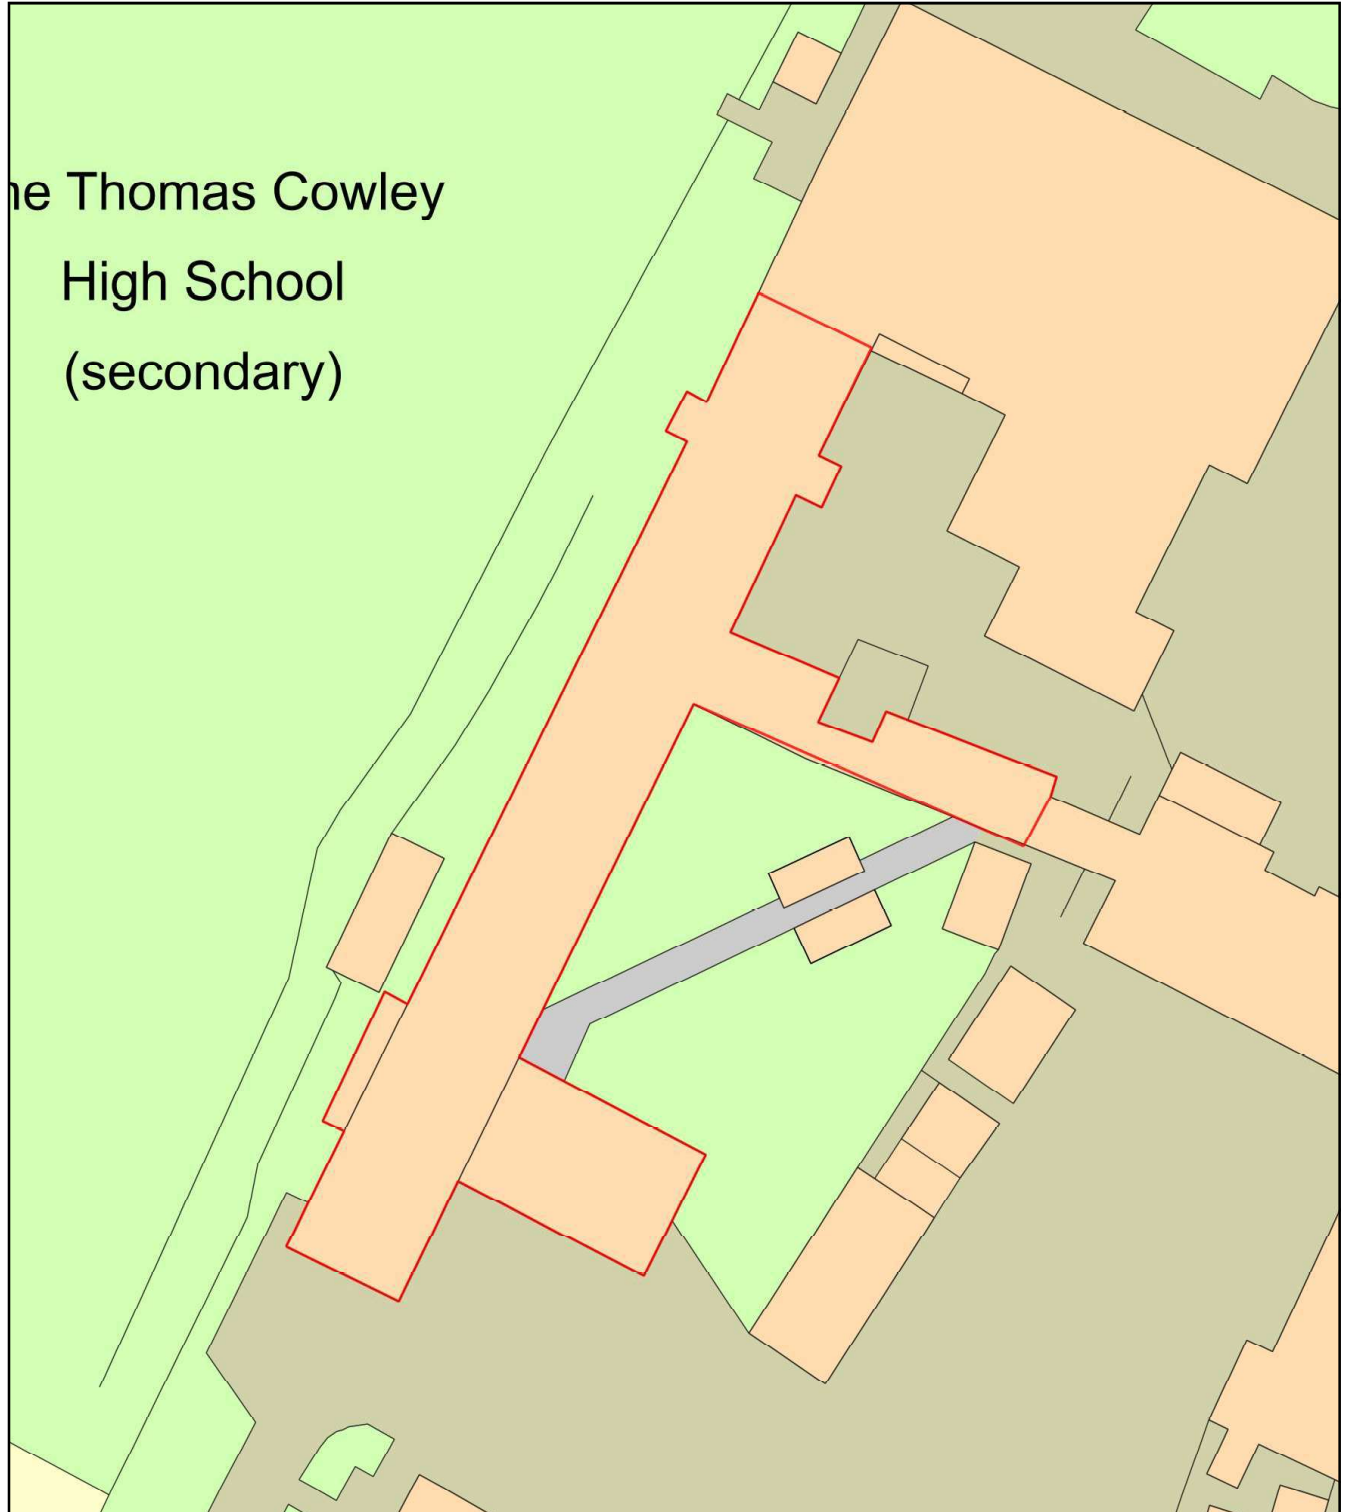

Plan Produced for: Planning Application

Date Produced: 10 Feb 2021

Plan Reference Number: TQRQM21041171709728

Scale: 1:500 @ A4