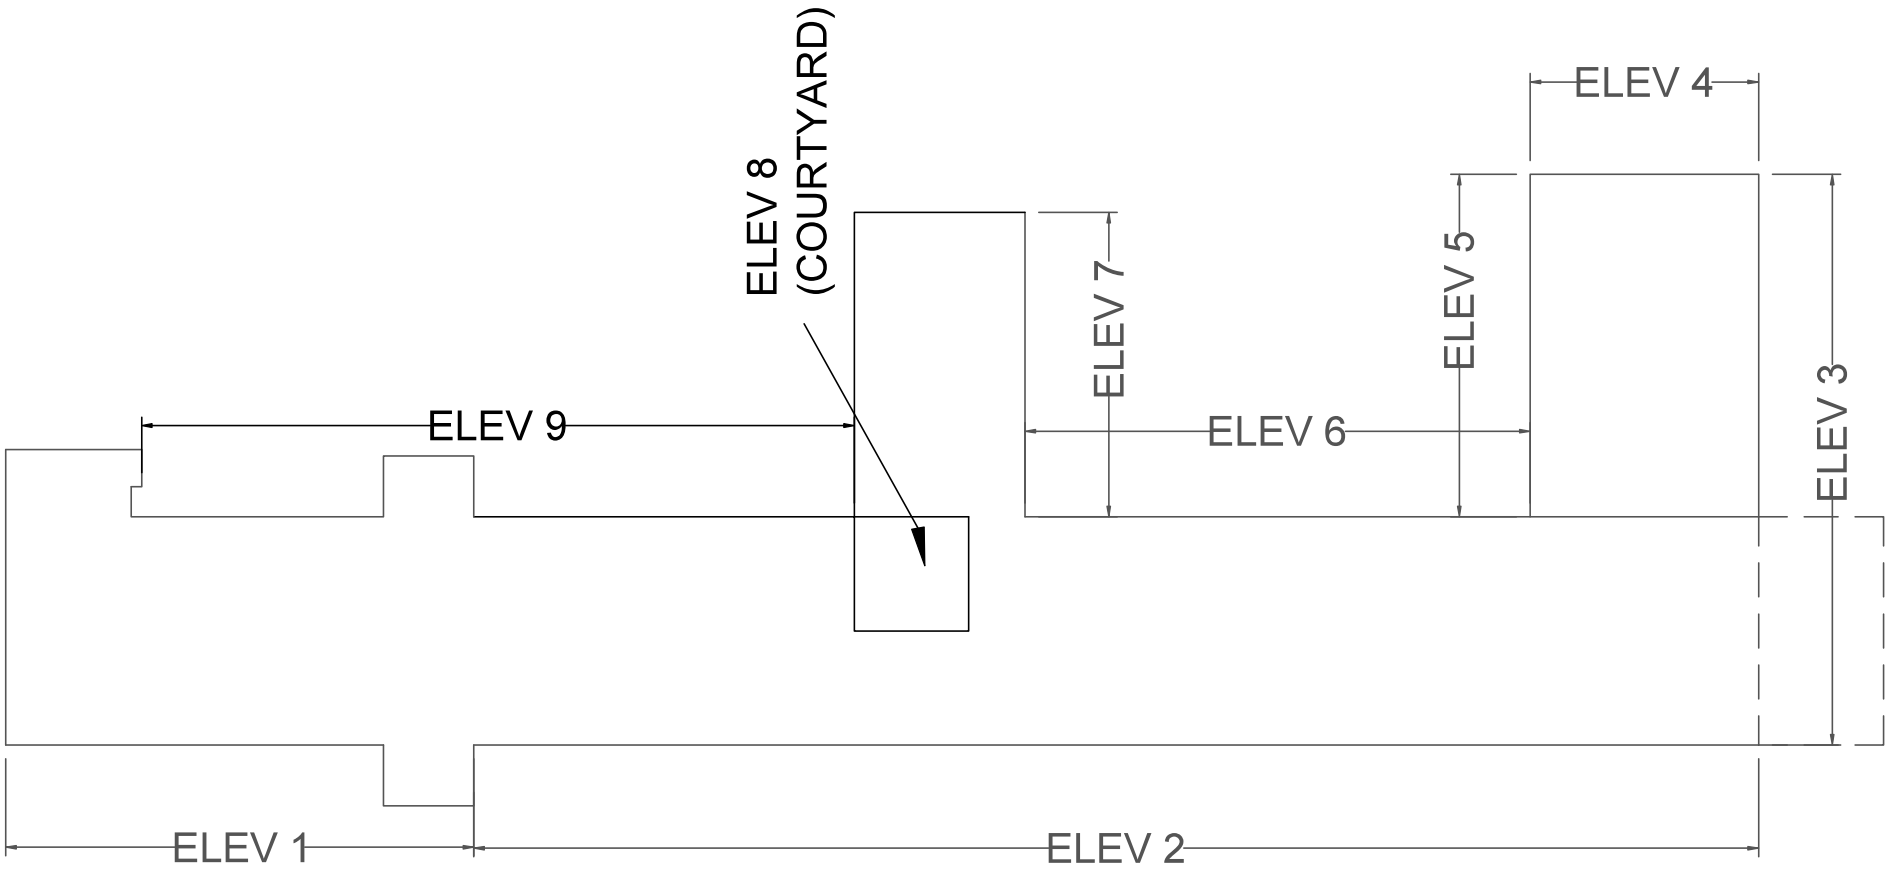
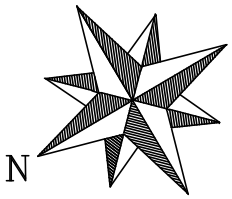



CHARLES GARTH
INVEST | BUILD | MAINTAIN

CHARLES GARTH SURVEYORS & PROPERTY CONSULTANTS
2 CHURCH STREET
WETHERBY LS22 6LP
T: 0345 340 3919

| | | | | | | | |
|---|---|---|---|---|---|---|---|
| **ADDRESS:** THOMAS COWLEY HIGH SCHOOL, SCHOOL LANE, SPALDING PE11 4TF | **TITLE:** ELEVATION PLAN | **SCALE:** NTS | | **JOB No:** N/A | **DWG No:** 1 | **REV:** | **DATE:** |
| | **STAGE:** PLANNING | **DRAWN:** JP | **CHECK:** LM | **DATE:** 3.2.2021 | | | |