
MapServe®

The Hawthorns 2a Bicker Road
Donington Spalding Lincs PE11 4XP

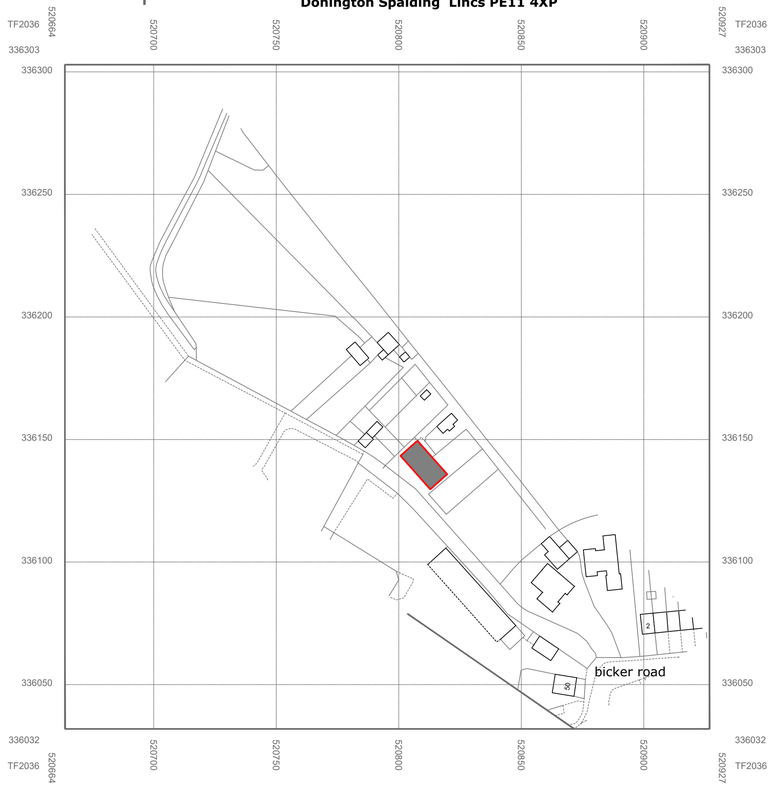


LOCATION PLAN 1:1250

0 10 20 30 40 50 metres

NORTH

tpbc

© Crown copyright 2025 Ordnance Survey 100053143

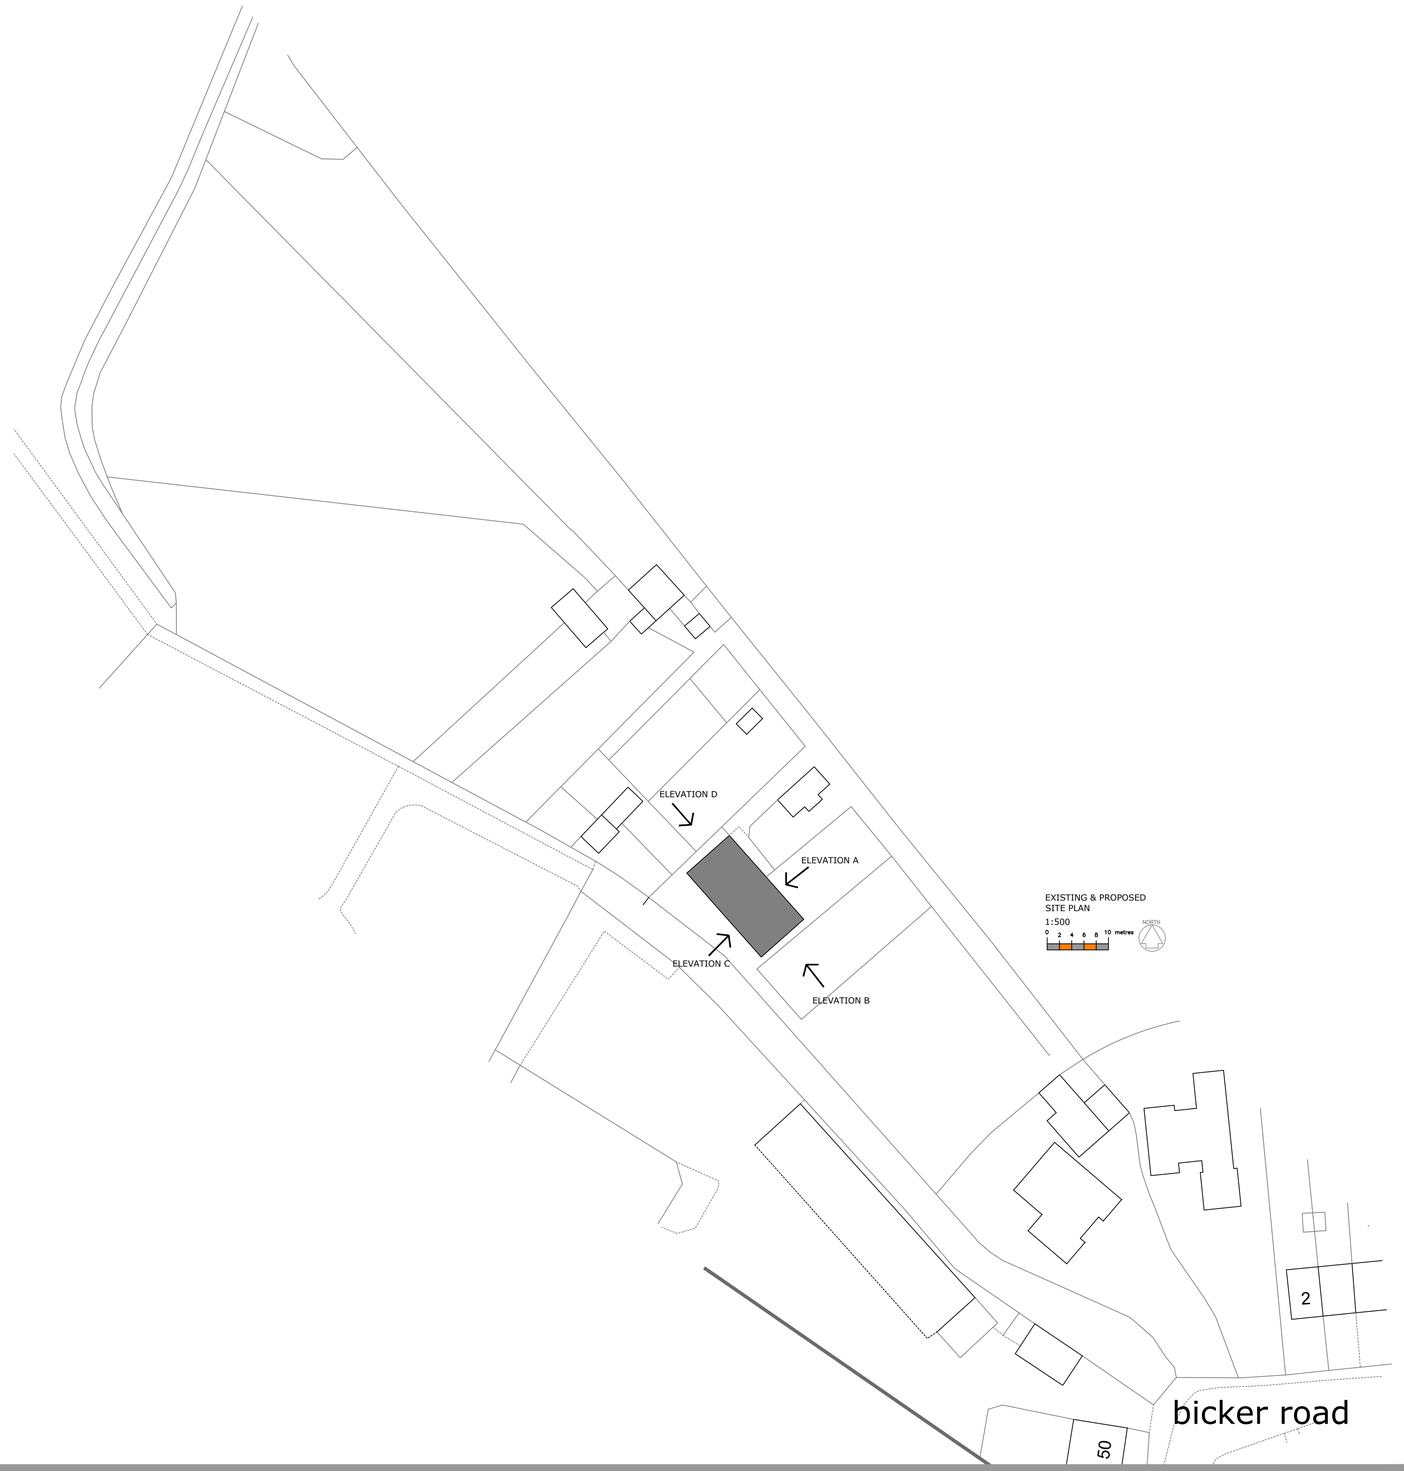

TAYLOR PLANNING & BUILDING

13 West Delph
Whittlesey
PE7 1RG
01733 530757
www.taylorplanningandbuilding.co.uk

Revisions:

Status:
PLANNING

Project:
The Hawthorns 2a Bicker Road Donington Spalding Lincs PE11 4XP

Drawing Title :
Barn door installation

Date:
18-02-2026

Scale:
Var @ A1

Project Number :
J26127

Drawing reference :
PL01