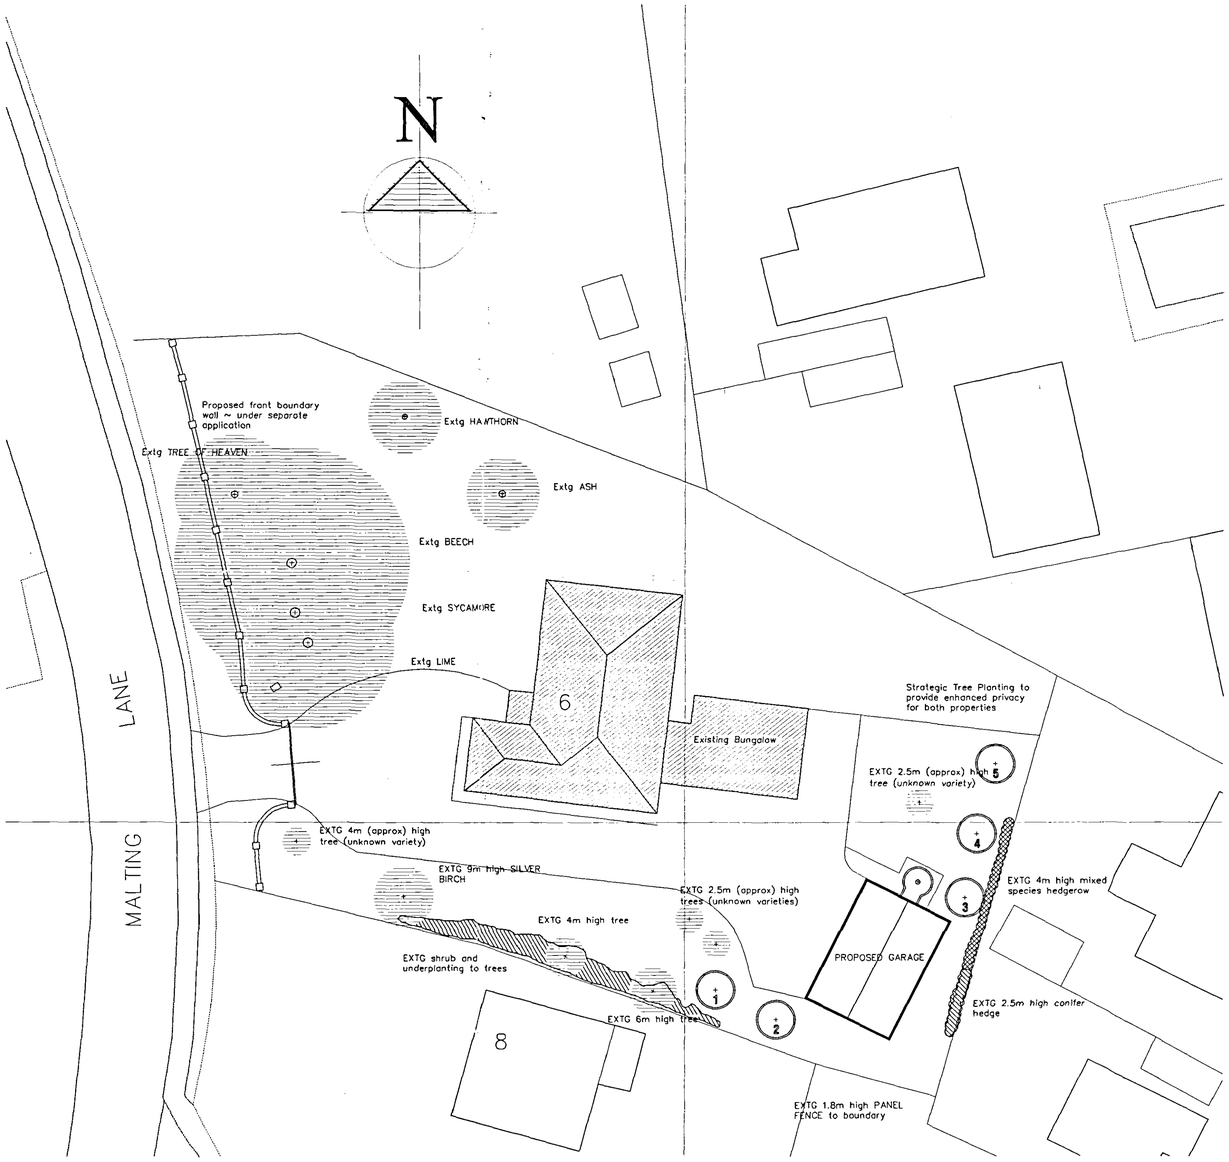


Block Plan scale 1:200

Landscaping Proposals

PLANTING NOTES

All plant material to be in accordance with the Horticultural Trades Association Specification (September 1997)

All preparation and planting shall be in accordance with BS4428 Code of Practice for General Landscape Operations (excluding hard surfaces)

All topsoil to be open friable medium loam with high organic content

All trees to planted in accordance with staking detail

Around base of all transplanted trees no less than 1 metre square to be kept weed free using organic mulch of either bark chippings, spent mushroom compost or cocoa husks to a depth of 75mm


Shrubs to be planted in a minimum of 300mm depth of topsoil

Planting pits shall be kept free of all stones exceeding 20mm diameter and any builders rubble or debris

Tree Planting Pits

Using a garden fork break up the base of the tree planting pit to a depth of 150mm. Remove rootball sack covering if present and carefully tease out root system without damage to the roots. The stake should be driven in before the tree is planted. Position the tree and backfill with topsoil as specified in general notes carefully and evenly around opened root system, firm in layer by layer. If the hole is very dry watering may be required before planting. The water must be allowed to fully drain away before placing tree and backfilling with topsoil. Tie tree on completion to the stake using a proprietary supersoft rubber adjustable tree tie.
Planting pits for standard trees should be approximately 1000mm x 1000mm x 600mm deep.

TREES
Trees number 1 to 5 are to be SILVER BIRCH 1.8m high, standard transplants, rootballed, staked and tied with bark mulch to base with slow release fertiliser granules

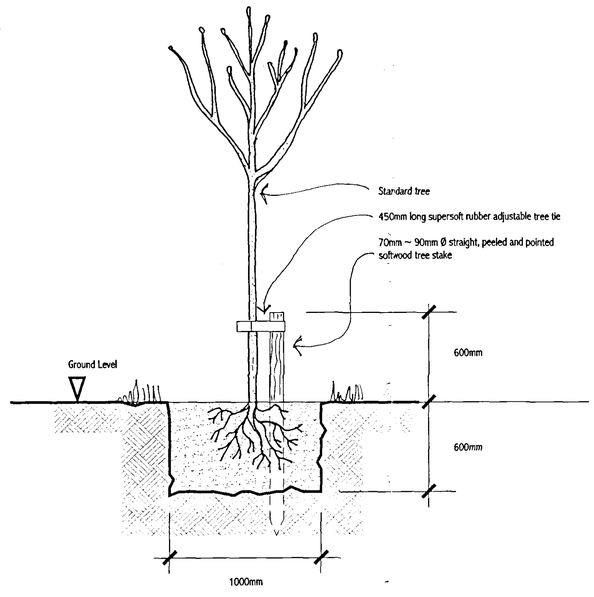

Tree Staking Detail 1:20

AMENDMENTS
A

6 FEB 2006
Ref: 01651/06

L. A. Building Design
Architectural and Surveying Practice
55 Hannam Boulevard
Spalding
Lincolnshire PE11 1LB
Telephone/Fax: Spalding (01775) 711437

Peter S Lithgow MCIOB MBIAT
Member of the Chartered Institute of Building and
Member of the British Institute of Architectural Technologists

project
Proposed Detached Garage at
6 Malting Lane, Donington,
Spalding, Lincolnshire, PE11 4XA

client
Dr K and Mrs S Wiscombe

drawing
PROPOSED LANDSCAPING FOR GARAGE
Planning Drawing

date	scale(s)
Jan 2006	1:200
drawn by	checked
Peter Lithgow	
Job no	drawing no
05/02	10