
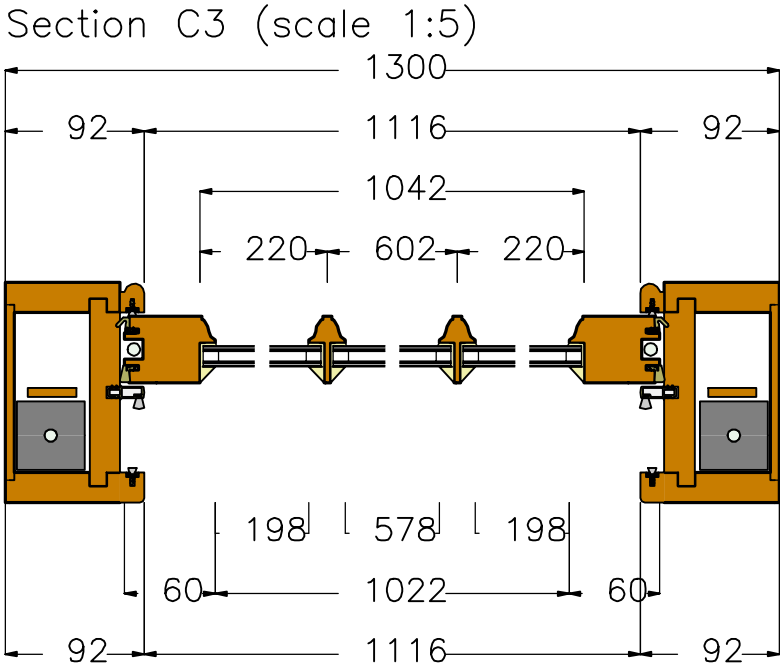
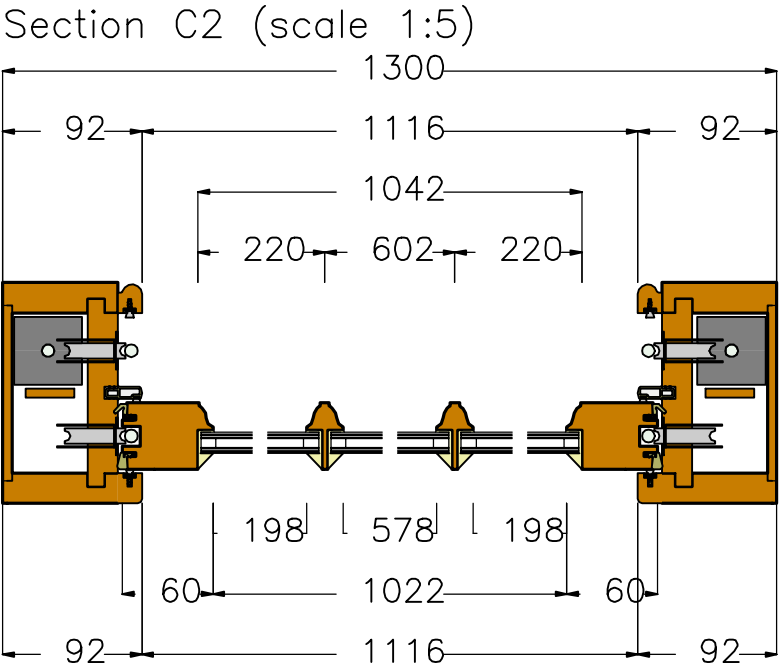
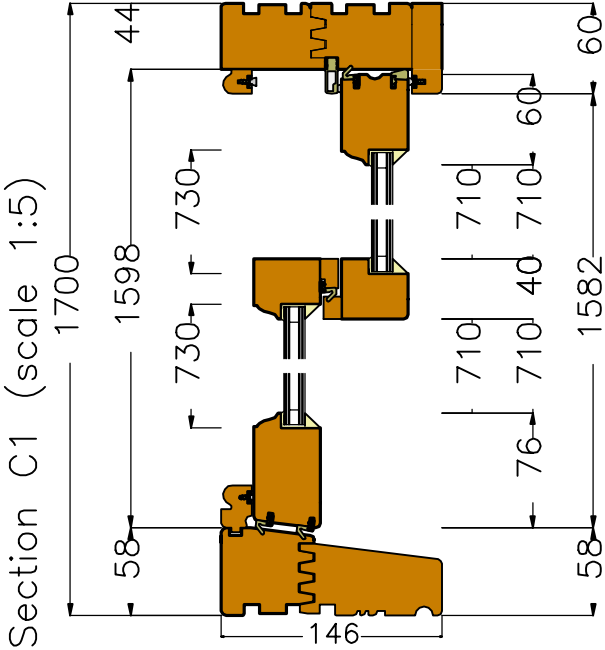


View from outside (scale 1:15)

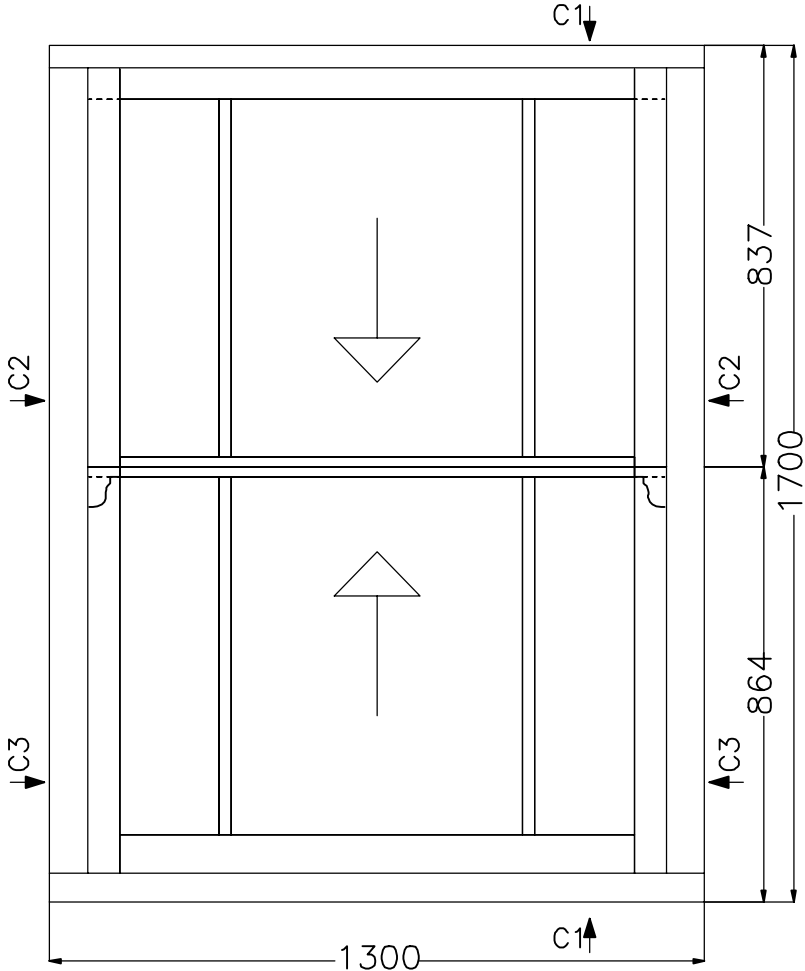

Comments	
Customer: Kings Cross House	
Job No.: Q32211	
Ref: W2	

F/Sashes	
F/Ironmo	
Glaze	
P/O/B	

Revisions	

Project - Q32211	
Drawing No	2
Scale	As shown on A3