



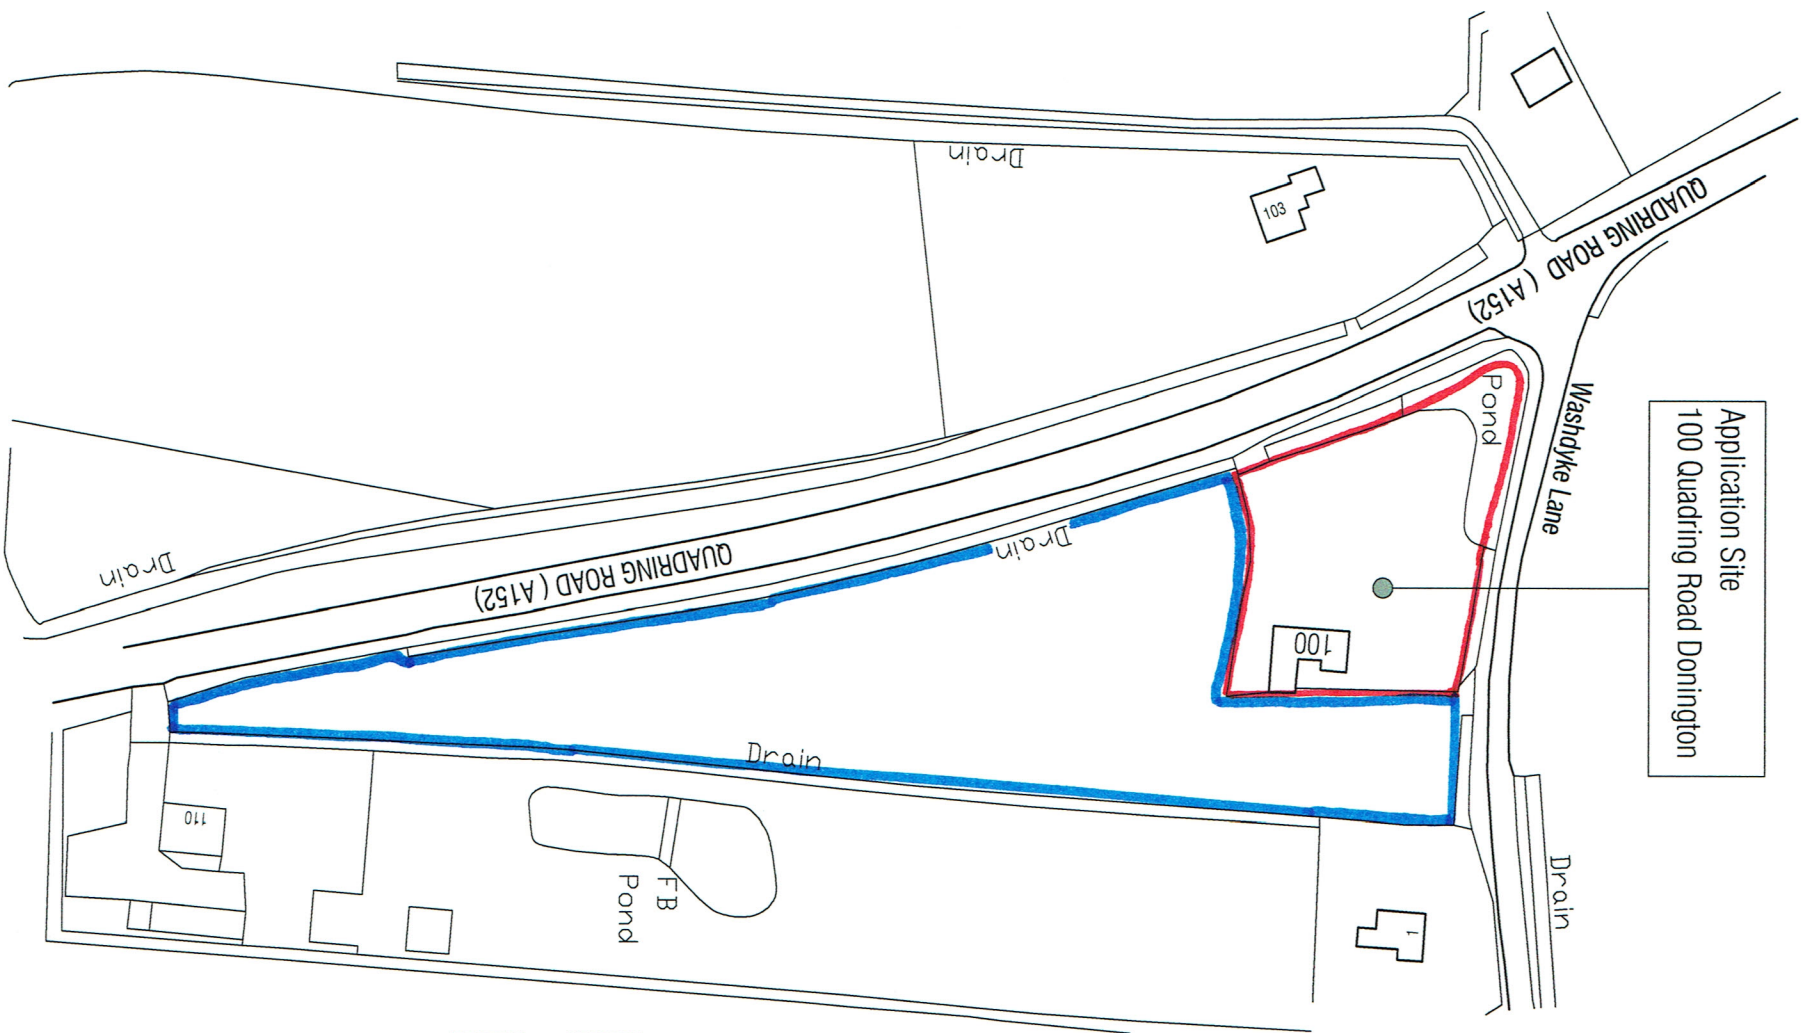

Location Plan

1 : 1250 scale

Ordnance Survey (c) Crown Copyright 2018. All rights reserved. Licence number 100022432

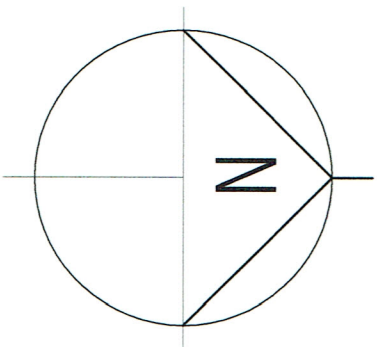

Site Layout

1 : 500 scale