



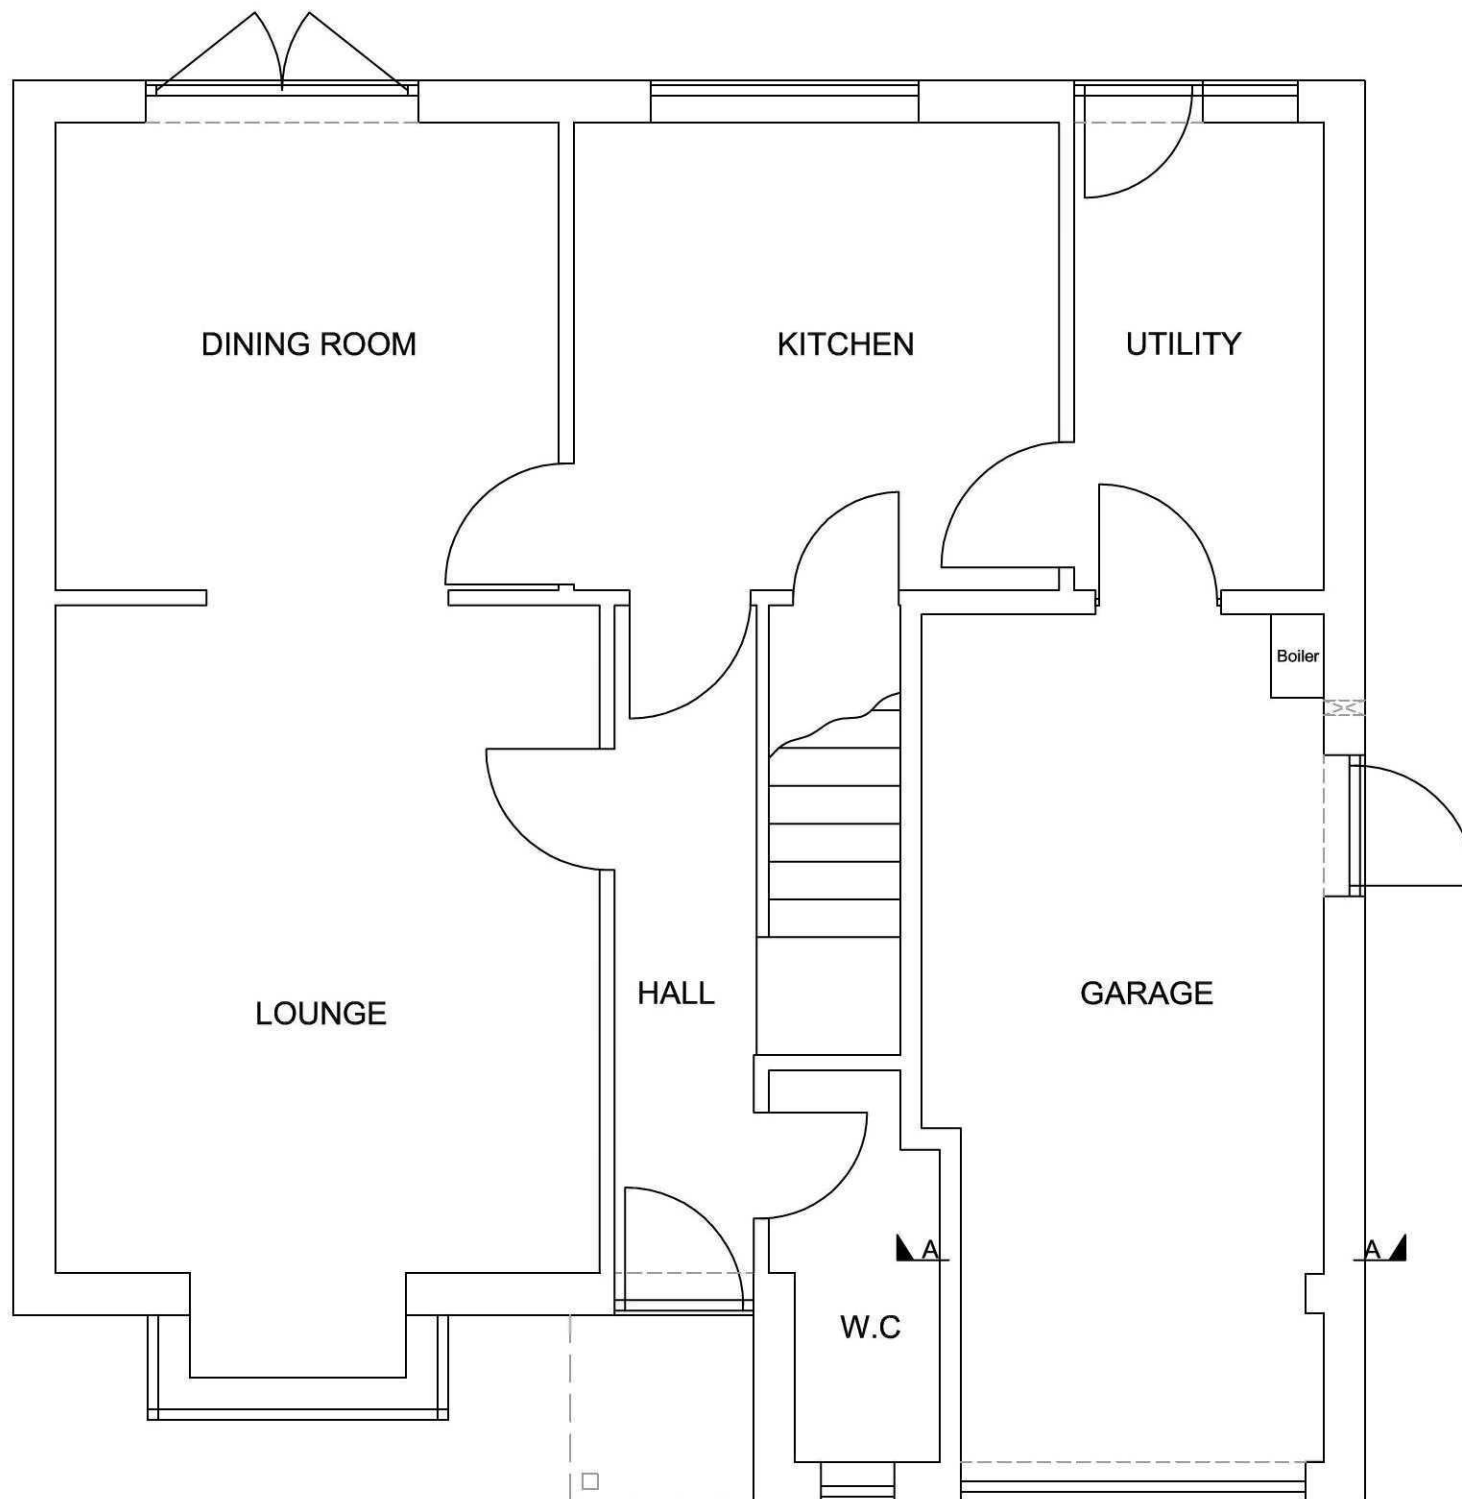

NOTES:
 This drawing is the copyright of Anglian Home Improvements and must not be reissued, loaned or copied without their consent.
 All dimensions are in millimetres (mm) unless noted otherwise. For construction purposes, use figured dimensions only or verify on site.
 For planning purposes, it is sufficient to scale from this drawing using the scale bar provided.
 This drawing is to be read in conjunction with the Existing and Proposed drawing and standard notes.

NEW EXTERIOR WINDOWS & DOORS

The windows / doors selected are Anglian products. Unless you have Anglian product already installed, the new windows will not match the profile of the property's existing windows; the colour of the new Anglian product will also not match the property's existing windows as these will have been subject to discolouration due to weathering etc.

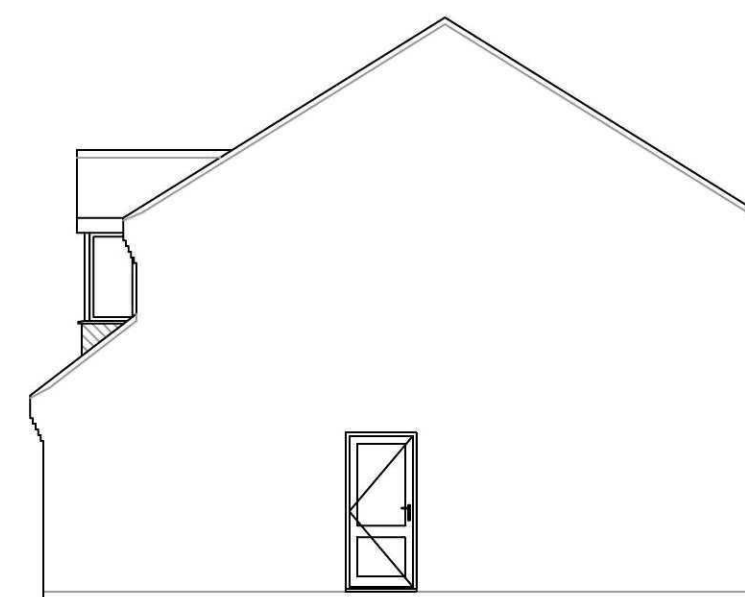

4 3 2 1 0 1:50 Scale Bar 1:100 0 1 2 3 4 5 6 7 8 9 10

Scales (on A3)
 Plan 1:50
 Elevation 1:100

CONTRACT No.: 097-07463-01

date: 09/02/2012

PROPOSED: GARAGE CONVERSION
AT: 20 SALTERS WAY
(INSTALLATION ADDRESS) DONINGTON
 SPALDING, LINCOLNSHIRE
 PE11 4YE

FOR:..... MR & MRS KNOX

Anglian
 Home Improvements
GARAGE CONVERSION
TELEPHONE: 0845 437 3592
FACSIMILE: 01603 480101