


2 Nr existing road frontage barns
to be repointed and associated
repairs to brickwork.
Roofs to be repaired and retiled
using reclaimed clay roofing tiles.

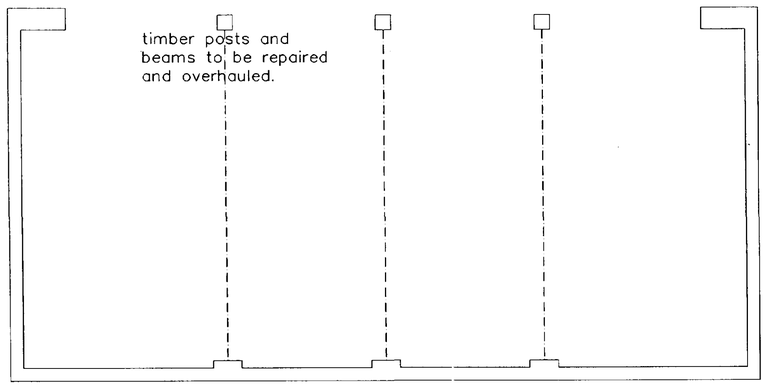


Roadside Barns Proposed.

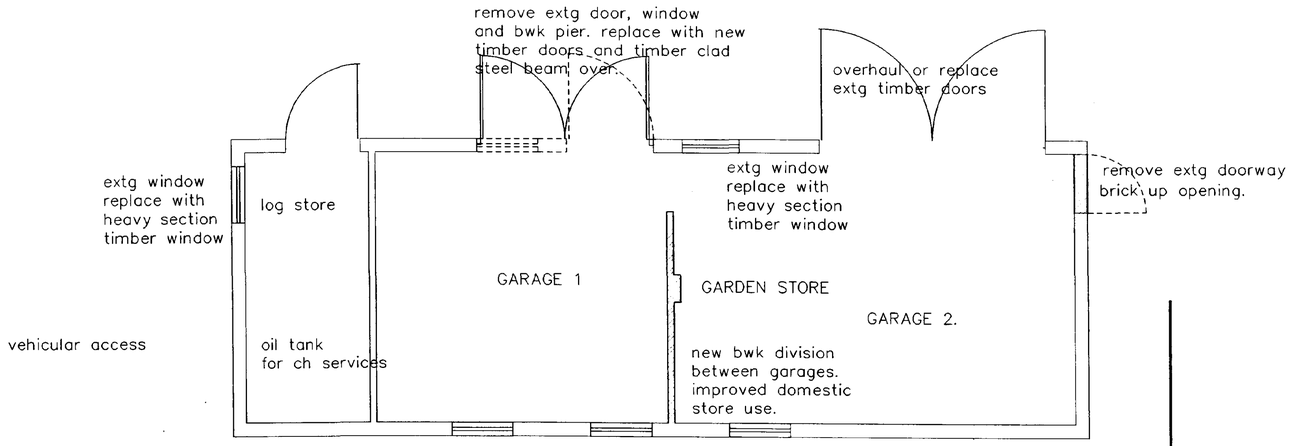

3Nr metal windows.
replace with heavy section
timber windows.

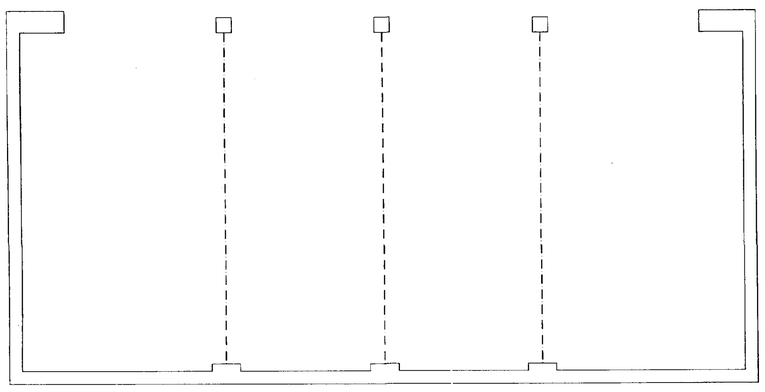

vehicular access

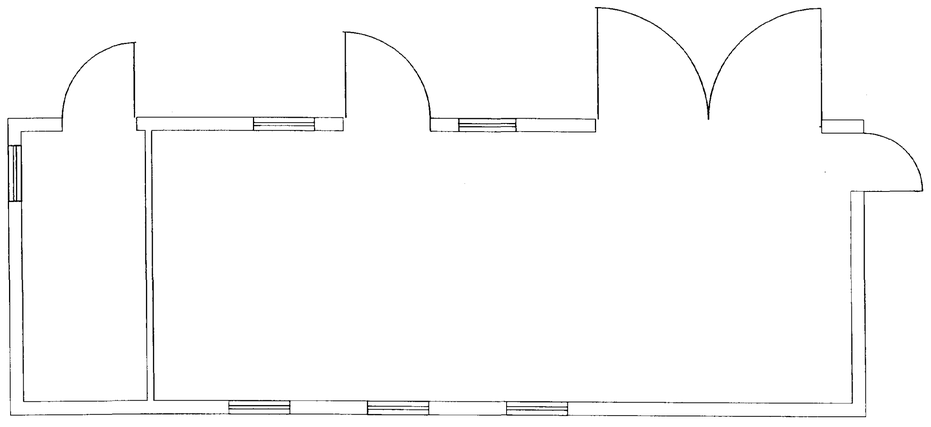

Roadside Barns Existing.

DETERMINED PLAN

Do not scale from this drawing.

This drawing is copyright and may not be altered, traced photographed, electronically copied or used for any purpose other than that for which it is issued, without the written permission from Barry Johnson Architect.

The General Contractor is to check all dimensions on site and report any discrepancy to the Architect.

AMENDED PLAN
Ref.

SOUTH HOLLAND DC
HOUSING & PLANNING
30 APR 1999
Ref: 0194/99

Revisions

Client
Tennyson Homes


Job Title
PROPOSED ALTERATIONS
BARNS AT CROSSGATE FARM
QUADRING ROAD
DONINGTON
LINCOLNSHIRE

Drawing Title
PLANS
Road Frontage Barns.


Scale	Date	
1 : 50	28:04:99	C.A.D.

Barry Johnson DipArch, RIBA
Chartered Architect
16 Main Ridge West, Boston
Lincolnshire PE21 6QN
Telephone 01205 367929
FAX 01205 358031


Job No.		Drawing No	
935	A	06	A

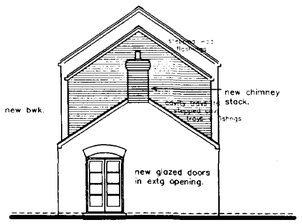


WEST ELEVATION

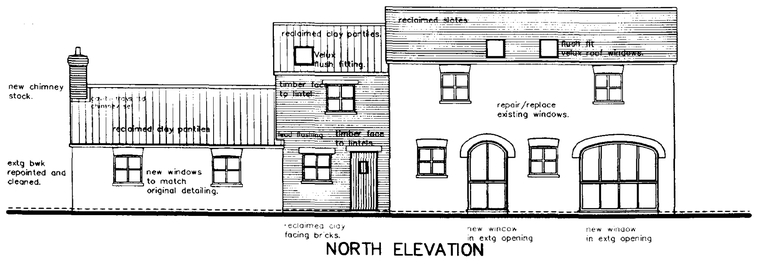


NORTH ELEVATION

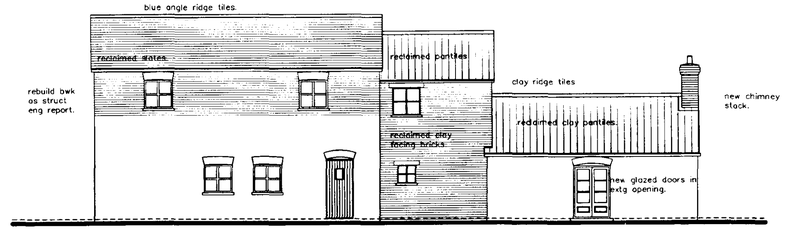


SOUTH ELEVATION

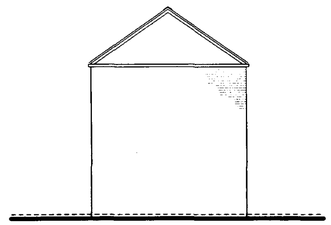

EAST ELEVATION

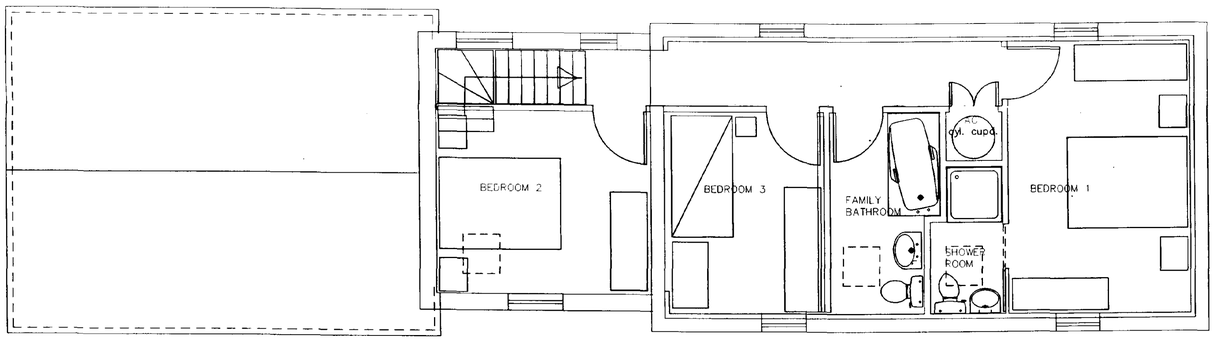

FIRST FLOOR PLAN

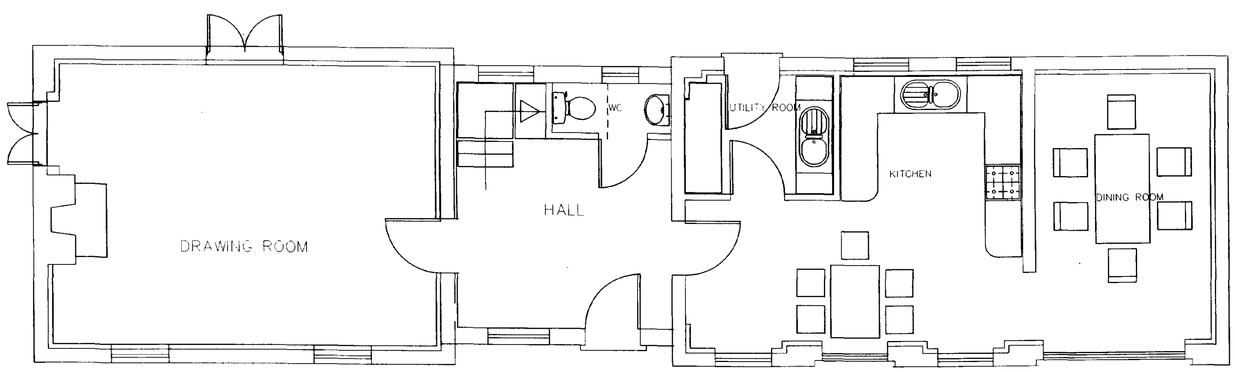

GROUND FLOOR PLAN

DETERMINED PLAN

Do not scale from this drawing.

This drawing is copyright and may not be altered, traced photographed, electronically copied or used for any purpose other than that for which it is issued, without the written permission from Barry Johnson Architect.

The General Contractor is to check all dimensions on site and report any discrepancy to the Architect.

AMENDED PLAN

Ref.

SOUTH HOLLAND DC
HOUSING & PLANNING
30 APR 1999
Ref: 0194/99

Revisions

Client

TENNYSON HOMES

Job Title

PROPOSED ALTERATIONS
TO BARN TO FORM
DWELLING
at CROSSGATE FARM
QUADRING RD. DONINGTON

Drawing Title


PLANS AND
ELEVATIONS

Scale	Date	
1/100 & 1/50	27:04:99	C.A.D.

Barry Johnson DipArch. RIBA
Chartered Architect
16 Main Ridge West, Boston
Lincolnshire PE21 6QN
Telephone 01205 367929
Fax 01205 358031

Job No.		Drawing No	
935	A	05	A

0194/99 DNC

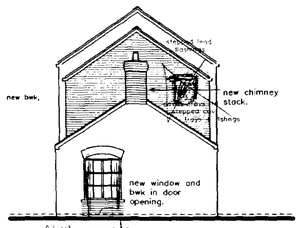


WEST ELEVATION



NORTH ELEVATION

new windows and boarded panels in original doorways detailing to match existing.

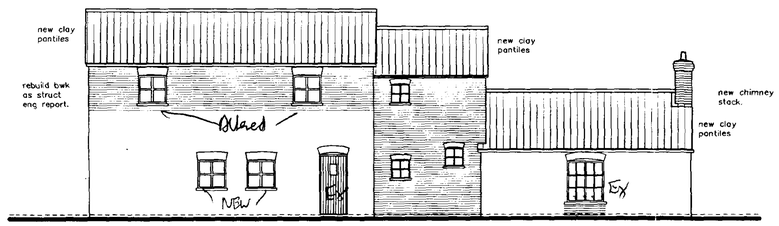


SOUTH ELEVATION

reposition doorway


replace door with window and bwk.



EAST ELEVATION

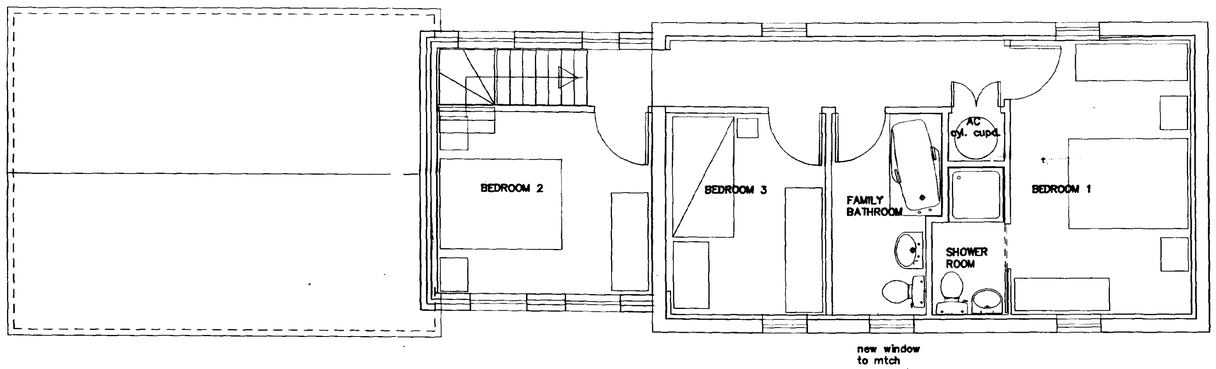

FIRST FLOOR PLAN

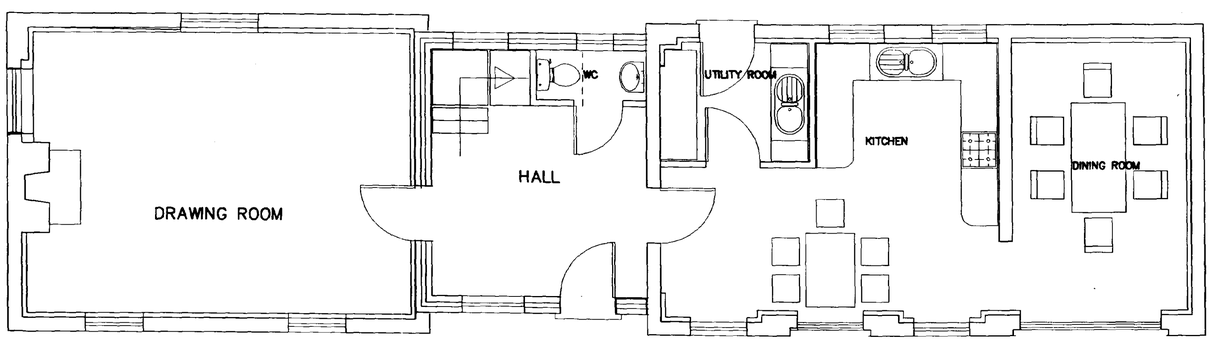

GROUND FLOOR PLAN

SUPERSEDED

SOUTH HOLLAND DC
HOUSING & PLANNING
01 MAR 1999
Ref: 0194/99

Do not scale from this drawing.

This drawing is copyright and may not be altered, traced photographed, electronically copied or used for any purpose other than that for which it is issued, without the written permission from Barry Johnson Architect.

The General Contractor is to check all dimensions on site and report any discrepancy to the Architect.

'B' 24/02/99. Materials and notes added

Revisions

Client

TENNYSON HOMES

Job Title

PROPOSED ALTERATIONS TO BARN TO FORM DWELLING at CROSSGATE FARM QUADRING RD. DONINGTON


Drawing Title

PLANS AND ELEVATIONS

Scale	Date	
1/100 & 1/50.	24:02:99	C.A.D.


Barry Johnson DipArch, RIBA
Chartered Architect
16 Main Ridge West, Boston
Lincolnshire PE21 6QN
Telephone 01205 367929
Fax 01205 358031

Job No.		Drawing No	
935	A	01	B

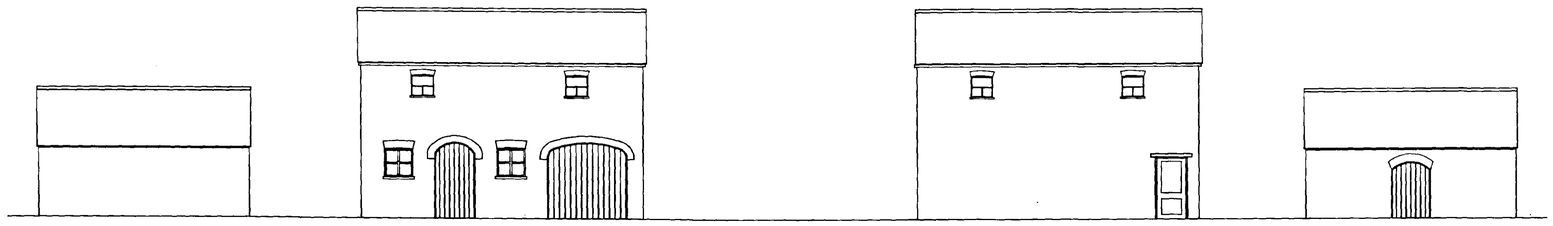


NORTH ELEVATION

SOUTH ELEVATION

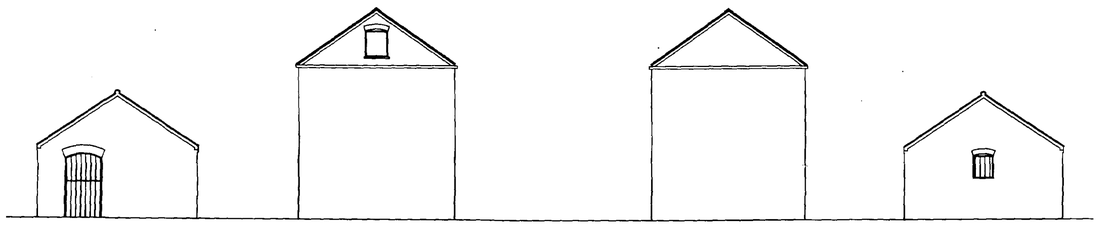


WEST ELEVATION

EAST ELEVATION

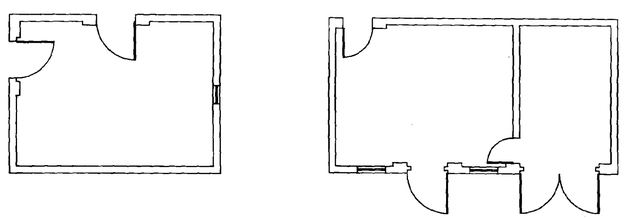

GROUND FLOOR PLAN

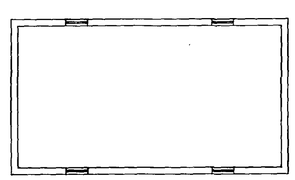

FIRST FLOOR PLAN

DETERMINED PLAN

SOUTH HOLLAND DC
HOUSING & PLANNING
01 MAR 1999
Ref: 0194/99

Do not scale from this drawing.

This drawing is copyright and may not be altered, traced photographed, electronically copied or used for any purpose other than that for which it is issued, without the written permission from Barry Johnson Architect.

The General Contractor is to check all dimensions on site and report any discrepancy to the Architect.

Revisions

Client
TENNYSON HOMES

Job Title
PROPOSED ALTERATIONS
TO BARN TO FORM
DWELLING
at CROSSGATE FARM
QUADRING RD. DONINGTON

Drawing Title
PLANS AND
ELEVATIONS
EXISTING


Scale	Date
1:100	24:02:99

Barry Johnson DipArch. RIBA
Chartered Architect
16 Main Ridge West, Boston
Lincolnshire PE21 6QN
Telephone 01205 367929
Fax 01205 355031


Job No.	Drawing No
935 A	02 A


A1 594 x 841

Sheet design copyright RIBA Publications Ltd

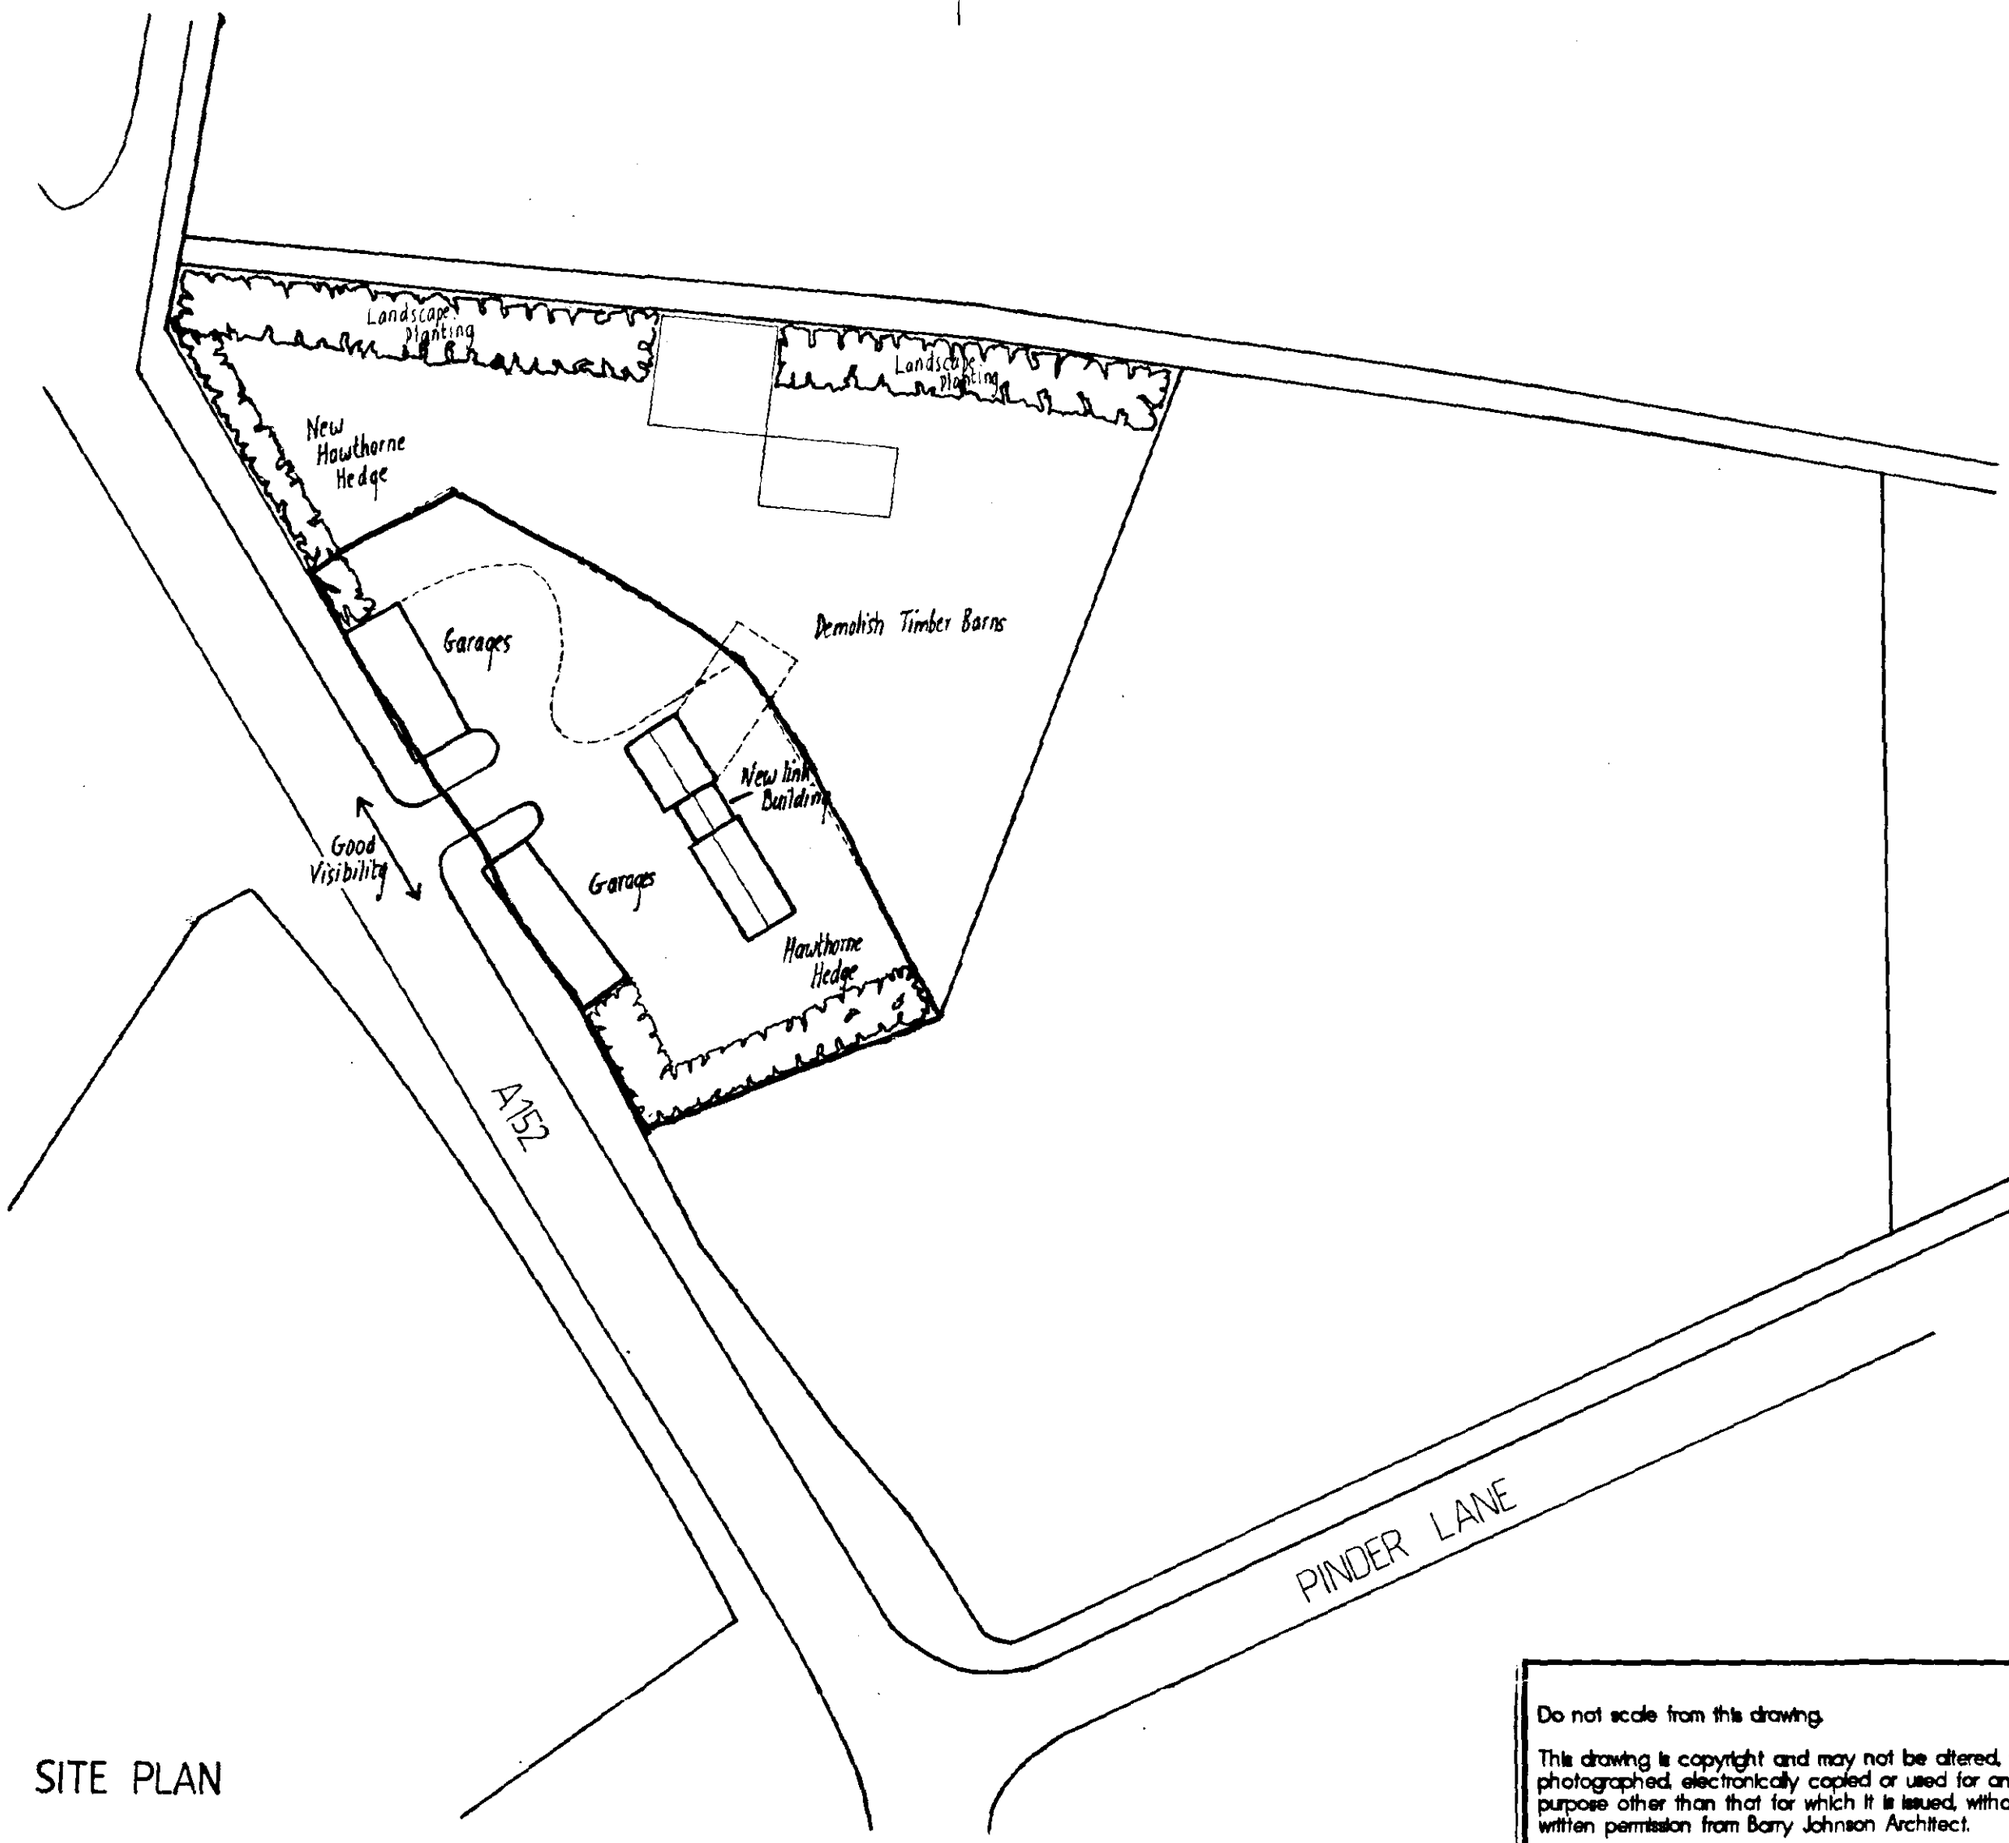

SITE PLAN

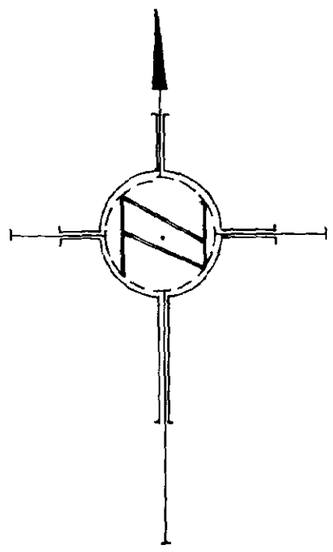

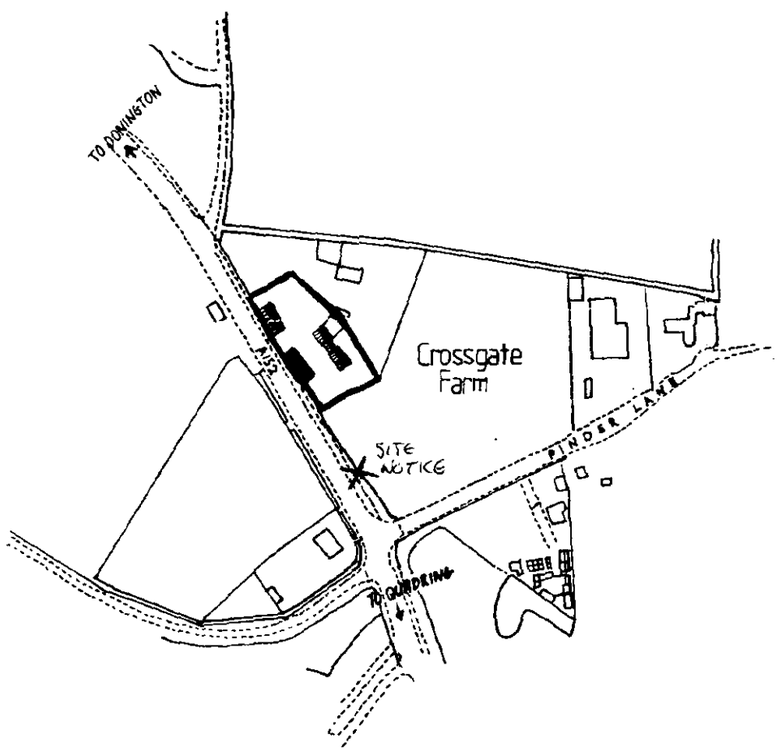

LOCATION PLAN

DETERMINED PLAN

SOUTH HOLLAND DC
HOUSING & PLANNING
01 MAR 1999
Ref: 0194/99

Do not scale from this drawing.

This drawing is copyright and may not be altered, traced photographed, electronically copied or used for any purpose other than that for which it is issued, without the written permission from Barry Johnson Architect.

The General Contractor is to check all dimensions on site and report any discrepancy to the Architect.

Revisions

Client

TENNYSON HOMES

Job Title

PROPOSED ALTERATIONS
TO BARN TO FORM
DWELLING
at CROSSGATE FARM
QUADRING RD. DONINGTON

Drawing Title

LOCATION & BLOCK PLANS

Scale	Date
1/500 & 1/2500	24:02:99

Barry Johnson DipArch, RIBA
Chartered Architect
16 Main Ridge West, Boston
Lincolnshire PE21 6QN
Telephone 01205 367929
Fax 01205 358031

Job No.	Drawing No
935 A	03 A

Sheet design copyright RIBA Publications Ltd