
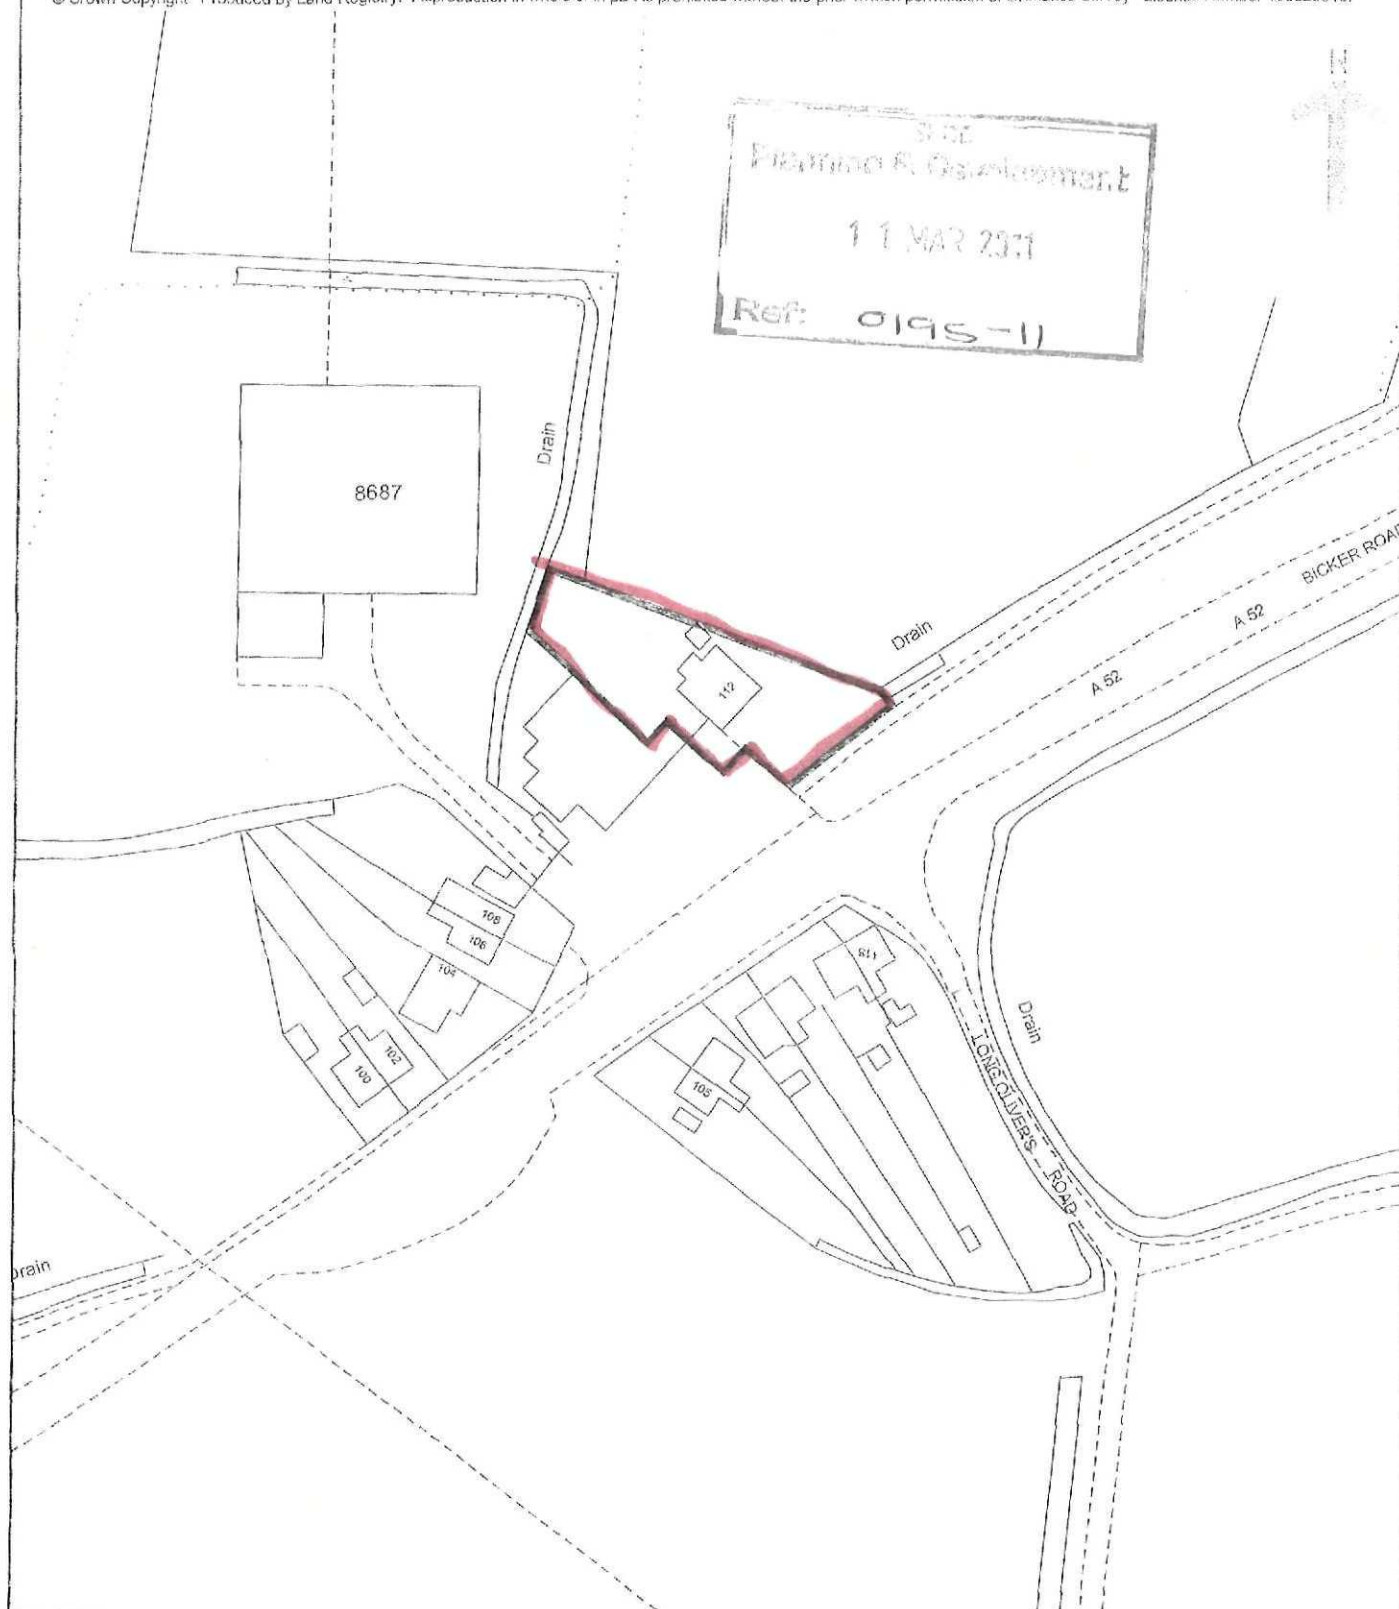


Land Registry
Official copy of
title plan

Title number LL280287
Ordnance Survey map reference TF2136NE
Scale 1:1250 enlarged from 1:2500
Administrative area Lincolnshire: South Holland

© Crown Copyright. Produced by Land Registry. Reproduction in whole or in part is prohibited without the prior written permission of Ordnance Survey. Licence Number 100026316.

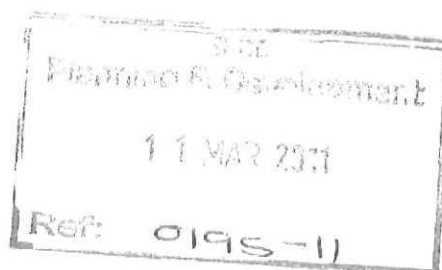

This official copy issued on 8 May 2007 shows the state of this title plan on 8 May 2007 at 10:58:46. It is admissible in evidence to the same extent as the original (s.67 Land Registration Act 2002).

This title plan shows the general position, not the exact line, of the boundaries. It may be subject to distortions in scale. Measurements scaled from this plan may not match measurements between the same points on the ground. See Land Registry Public Guide 7 - Title Plans

← AGRICULTURAL
USE

OPEN FARM LAND
N
↑

EXISTING
6 FT LEYLANDII
HEDGE

EXISTING OUT BUILDINGS
TO BE DEMOLISHED.

112 BICKER RD
DONNINGTON

DRAIN

A52 BICKER RD

LONG CURVES RD

1.500

CONCRETE
TILE COURT.

COMMERCIAL
BUILDING

GRASS
AREA

SHDC
Planning & Development

11 MAR 2011

Ref: 0195-11


SITE LAYOUT

112 BICKER RD, DONNINGTON

PROPOSED EXTENSION + LOFT
CONVERSION


MR + MRS KIRK
112 BICKER RD, DONNINGTON
PROPOSED EXTENSION
SECTIONS AA
DRAWING No 008
RED A 11:50

SHSC
 Planning & Development
 11 MAR 2011
 Ref: 0195-11

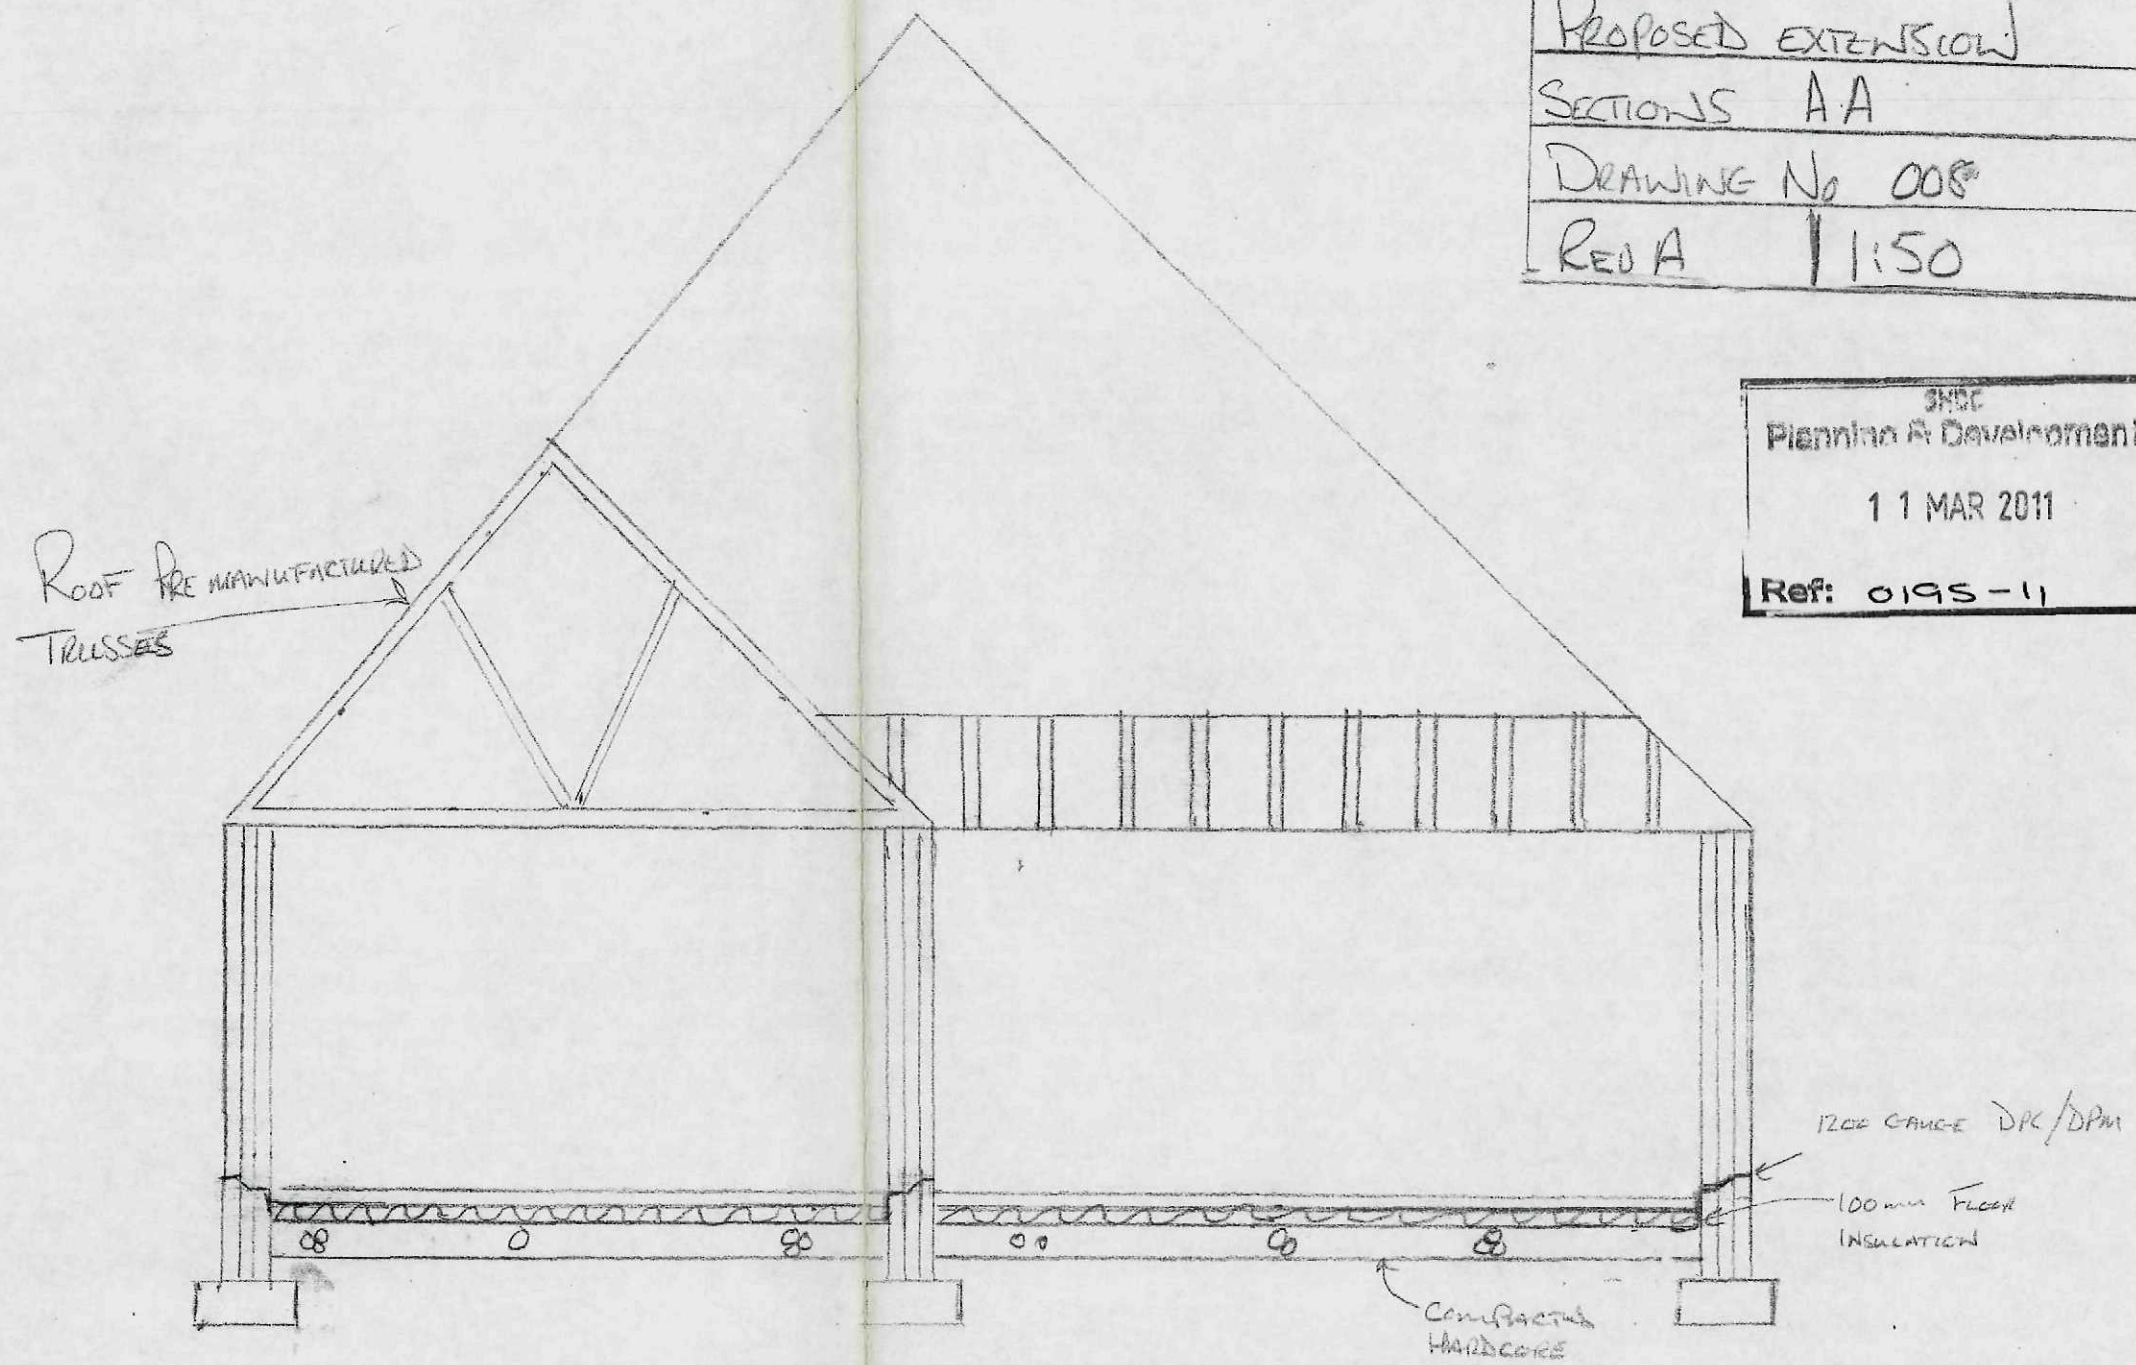


MR + MRS KIRK	
112 BICKER RD, DONNINGTON	
PROPOSED EXTENSION	
DRAWING NO 006	
EXISTING ELEVATIONS	
REVA	11:50


SHDC
Planning & Development
11 MAR 2011
Ref: 0195-11

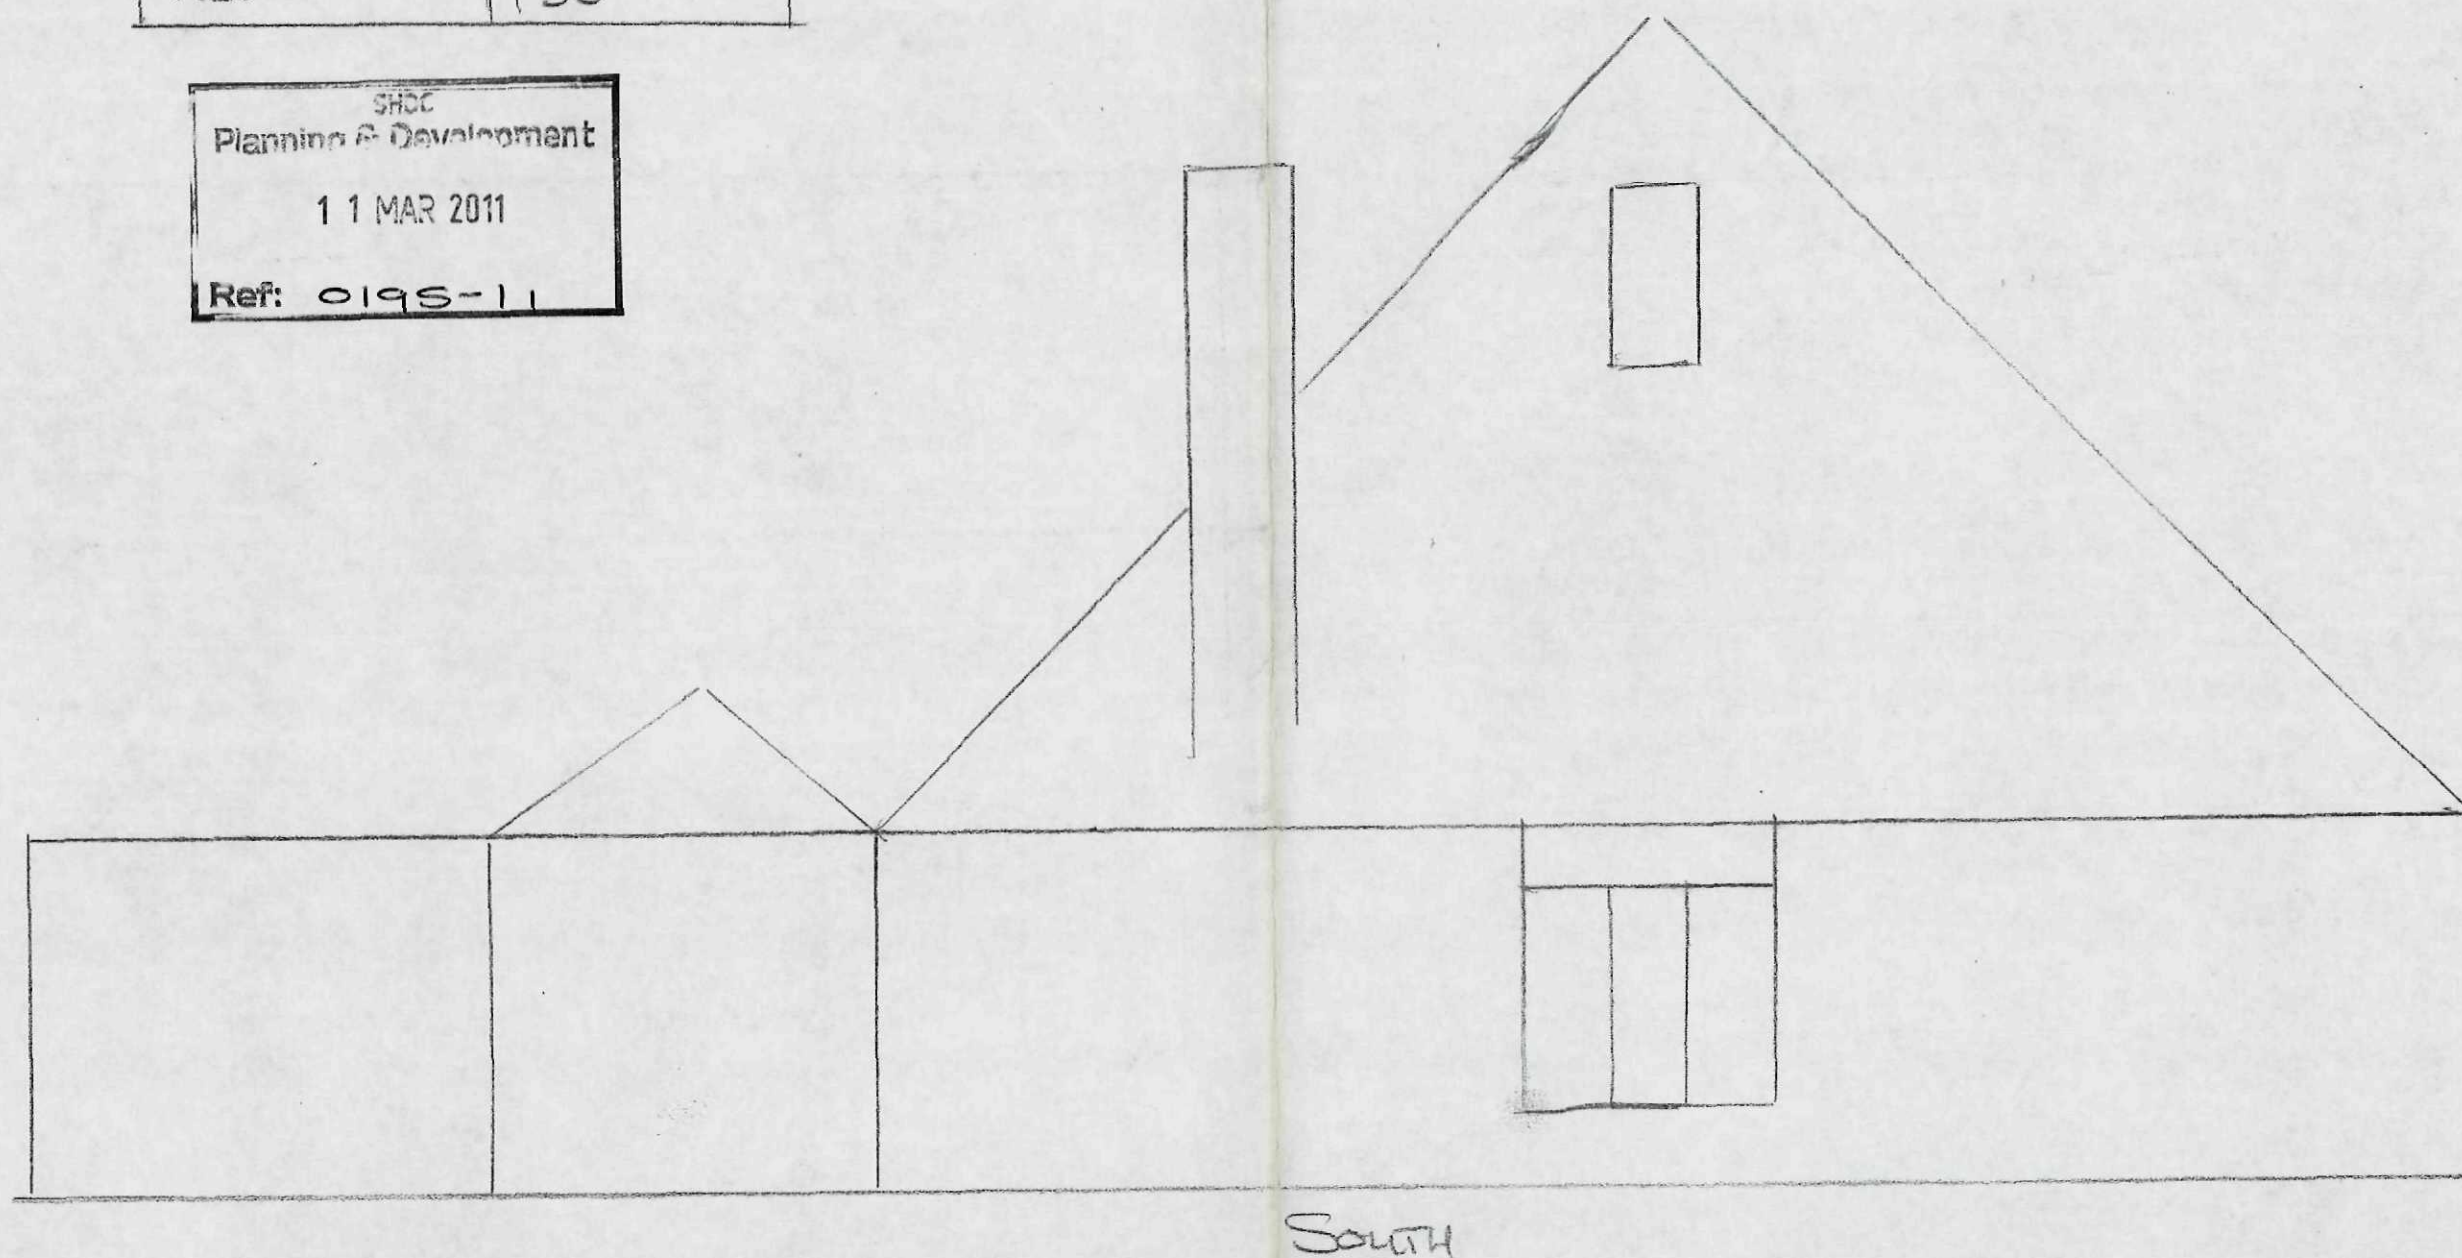

MR + MRS KIRK
112 BICKER RD DUNNINGTON
PROPOSED EXTENSION
DRAWING No 005
EXISTING ELEVATIONS
1:50

SHCC
Planning & Development
11 MAR 2011
Ref. 0195-11

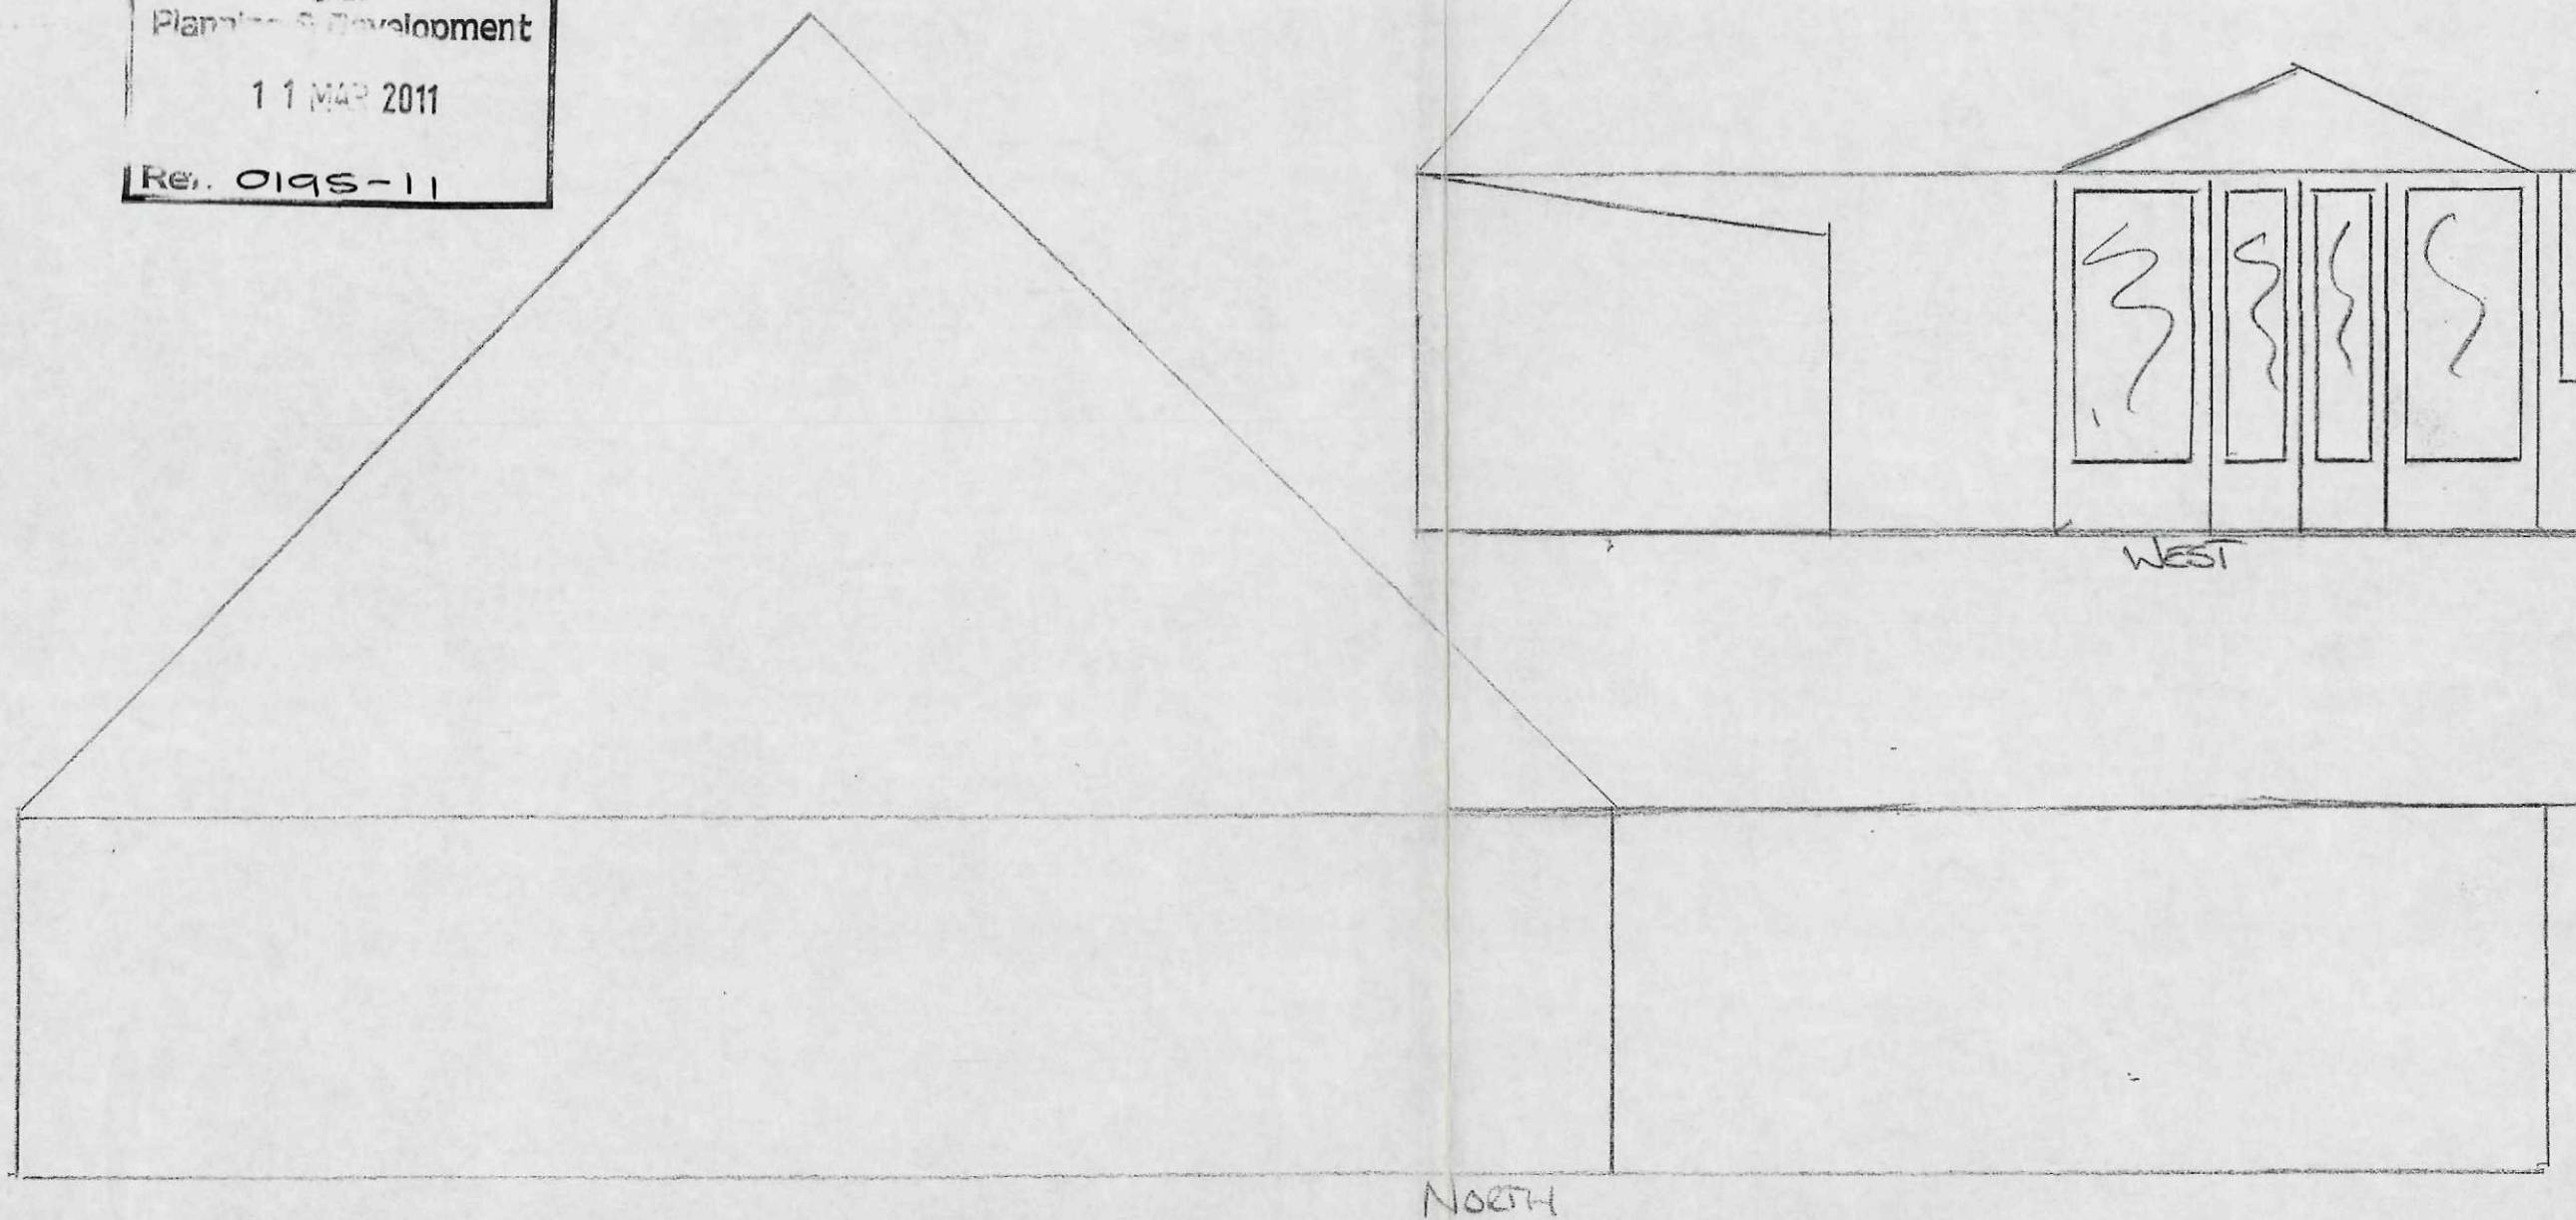

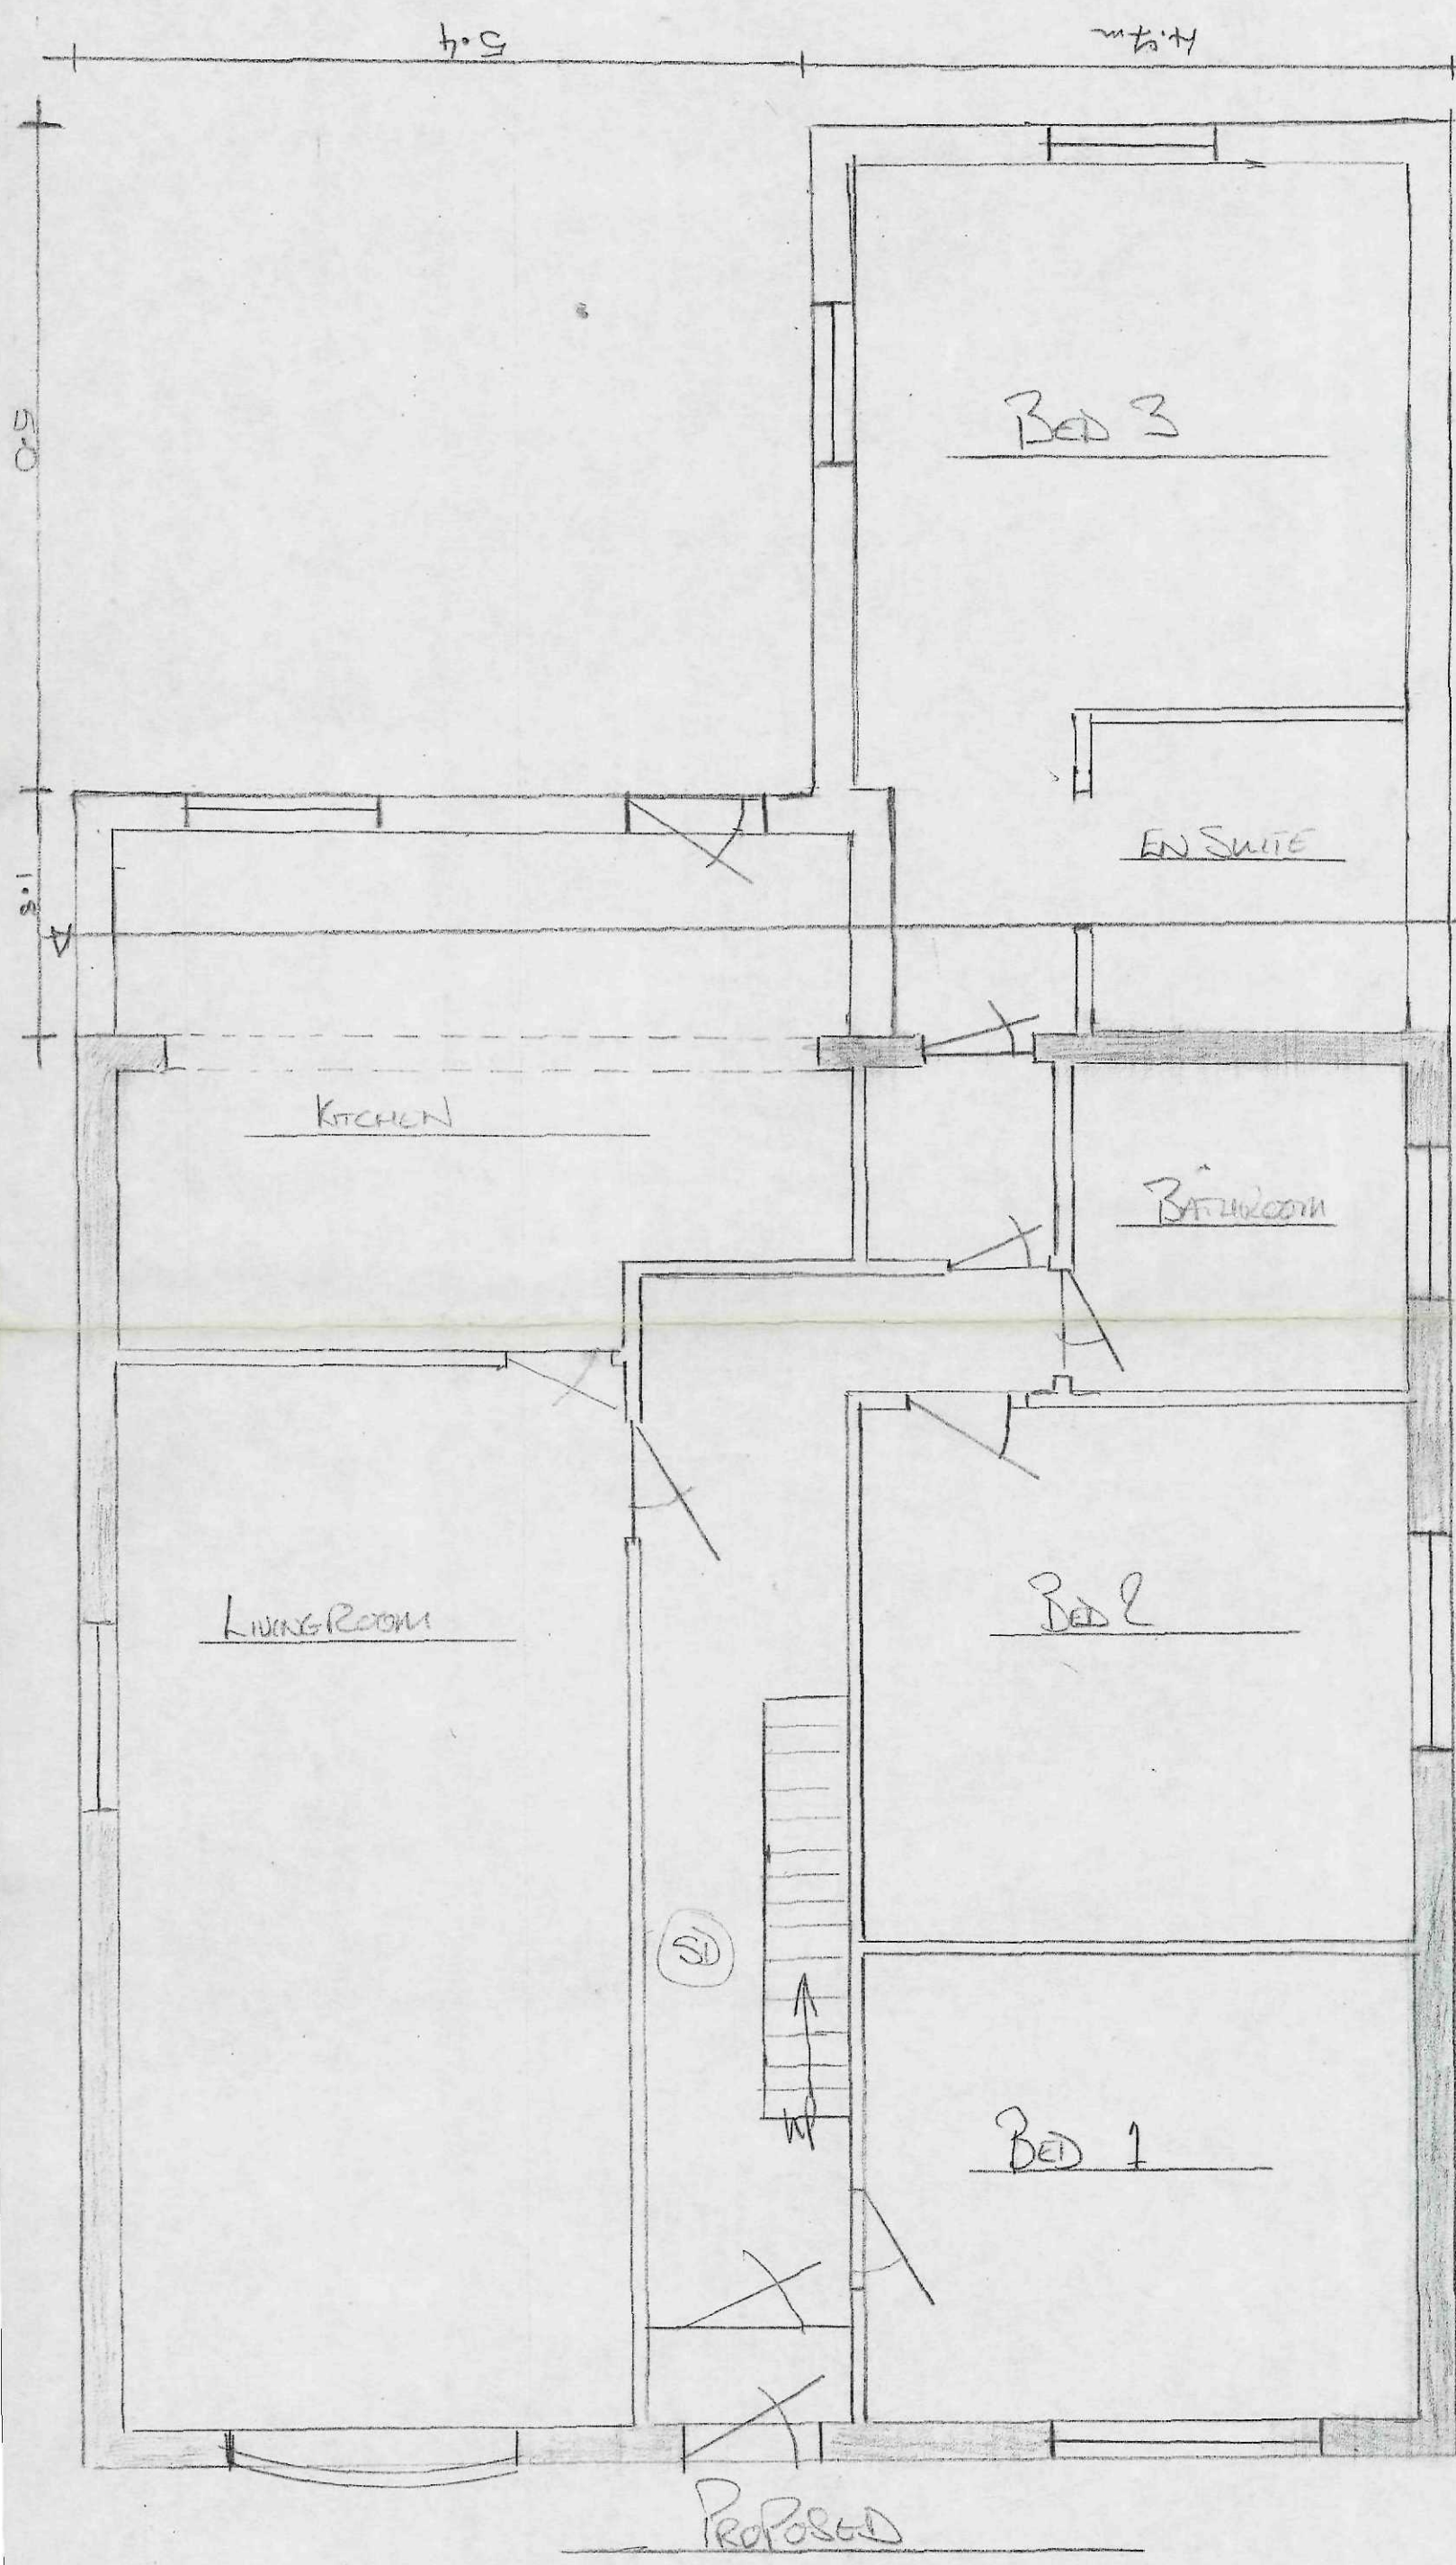


SH01
 Plan of Extension
 11 MAR 2011
 Ref: 0195-11

MR + MRS KIRK	
112 BICKER RD, DOWNSINGTON	
Proposed Extension	
DRAWING 004	
Proposed Ground Floor Layout	
REV A	11.50

SHDC
Planning & Development
11 MAR 2011
Ref: 095-11


MR + MRS KIRK
112 Bicker Rd, Donnington
Proposed Extension
Drawing No 003
Existing Layout
REVA 1:50

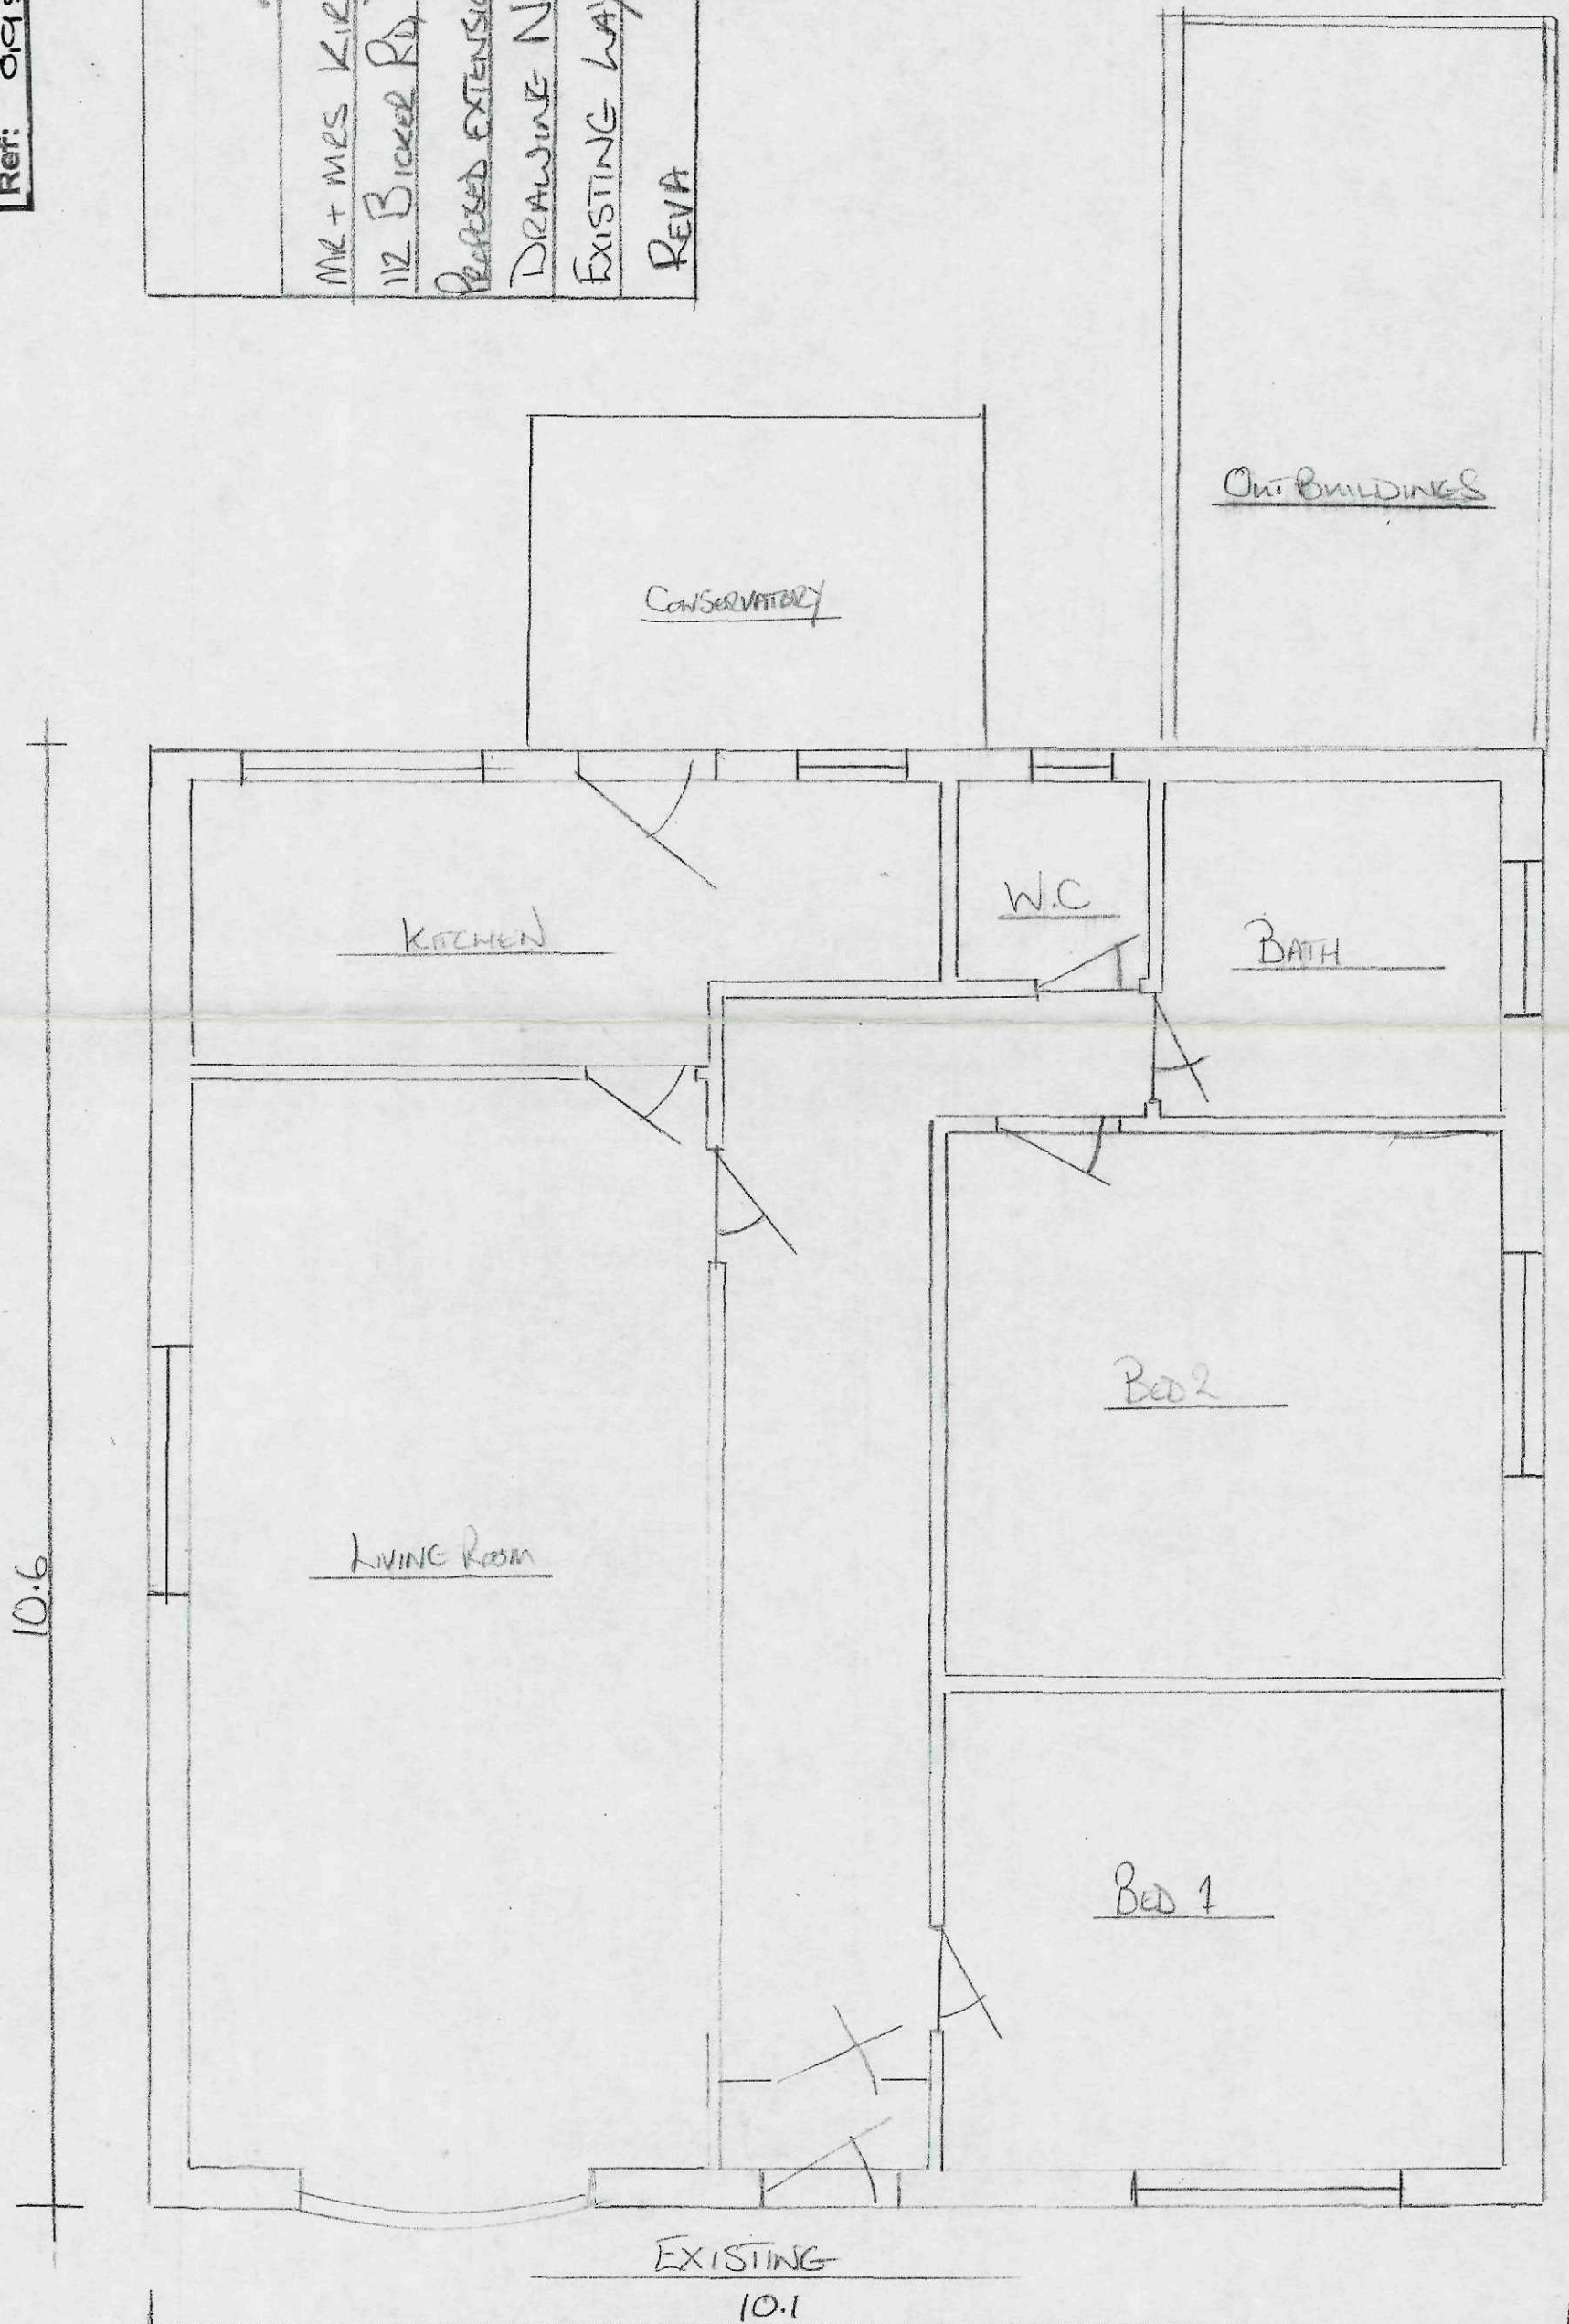

DRAWINGS TO BE READ IN CONJUNCTION
WITH ATTACHED NOTES AND DETAILS

REVC	
MEASUREMENTS ADDED	
ALL MATERIALS TO BE AGREED WITH LA.	
MR + MRS KIRK	
112 BICKER ROAD, DONNINGTON	
PROPOSED EXTENSION	
DRAWING No 002	
PROPOSED ELEVATIONS	
REVC	1:50

SHDC
Planning & Development
11 MAR 2011
Ref: 0195-11

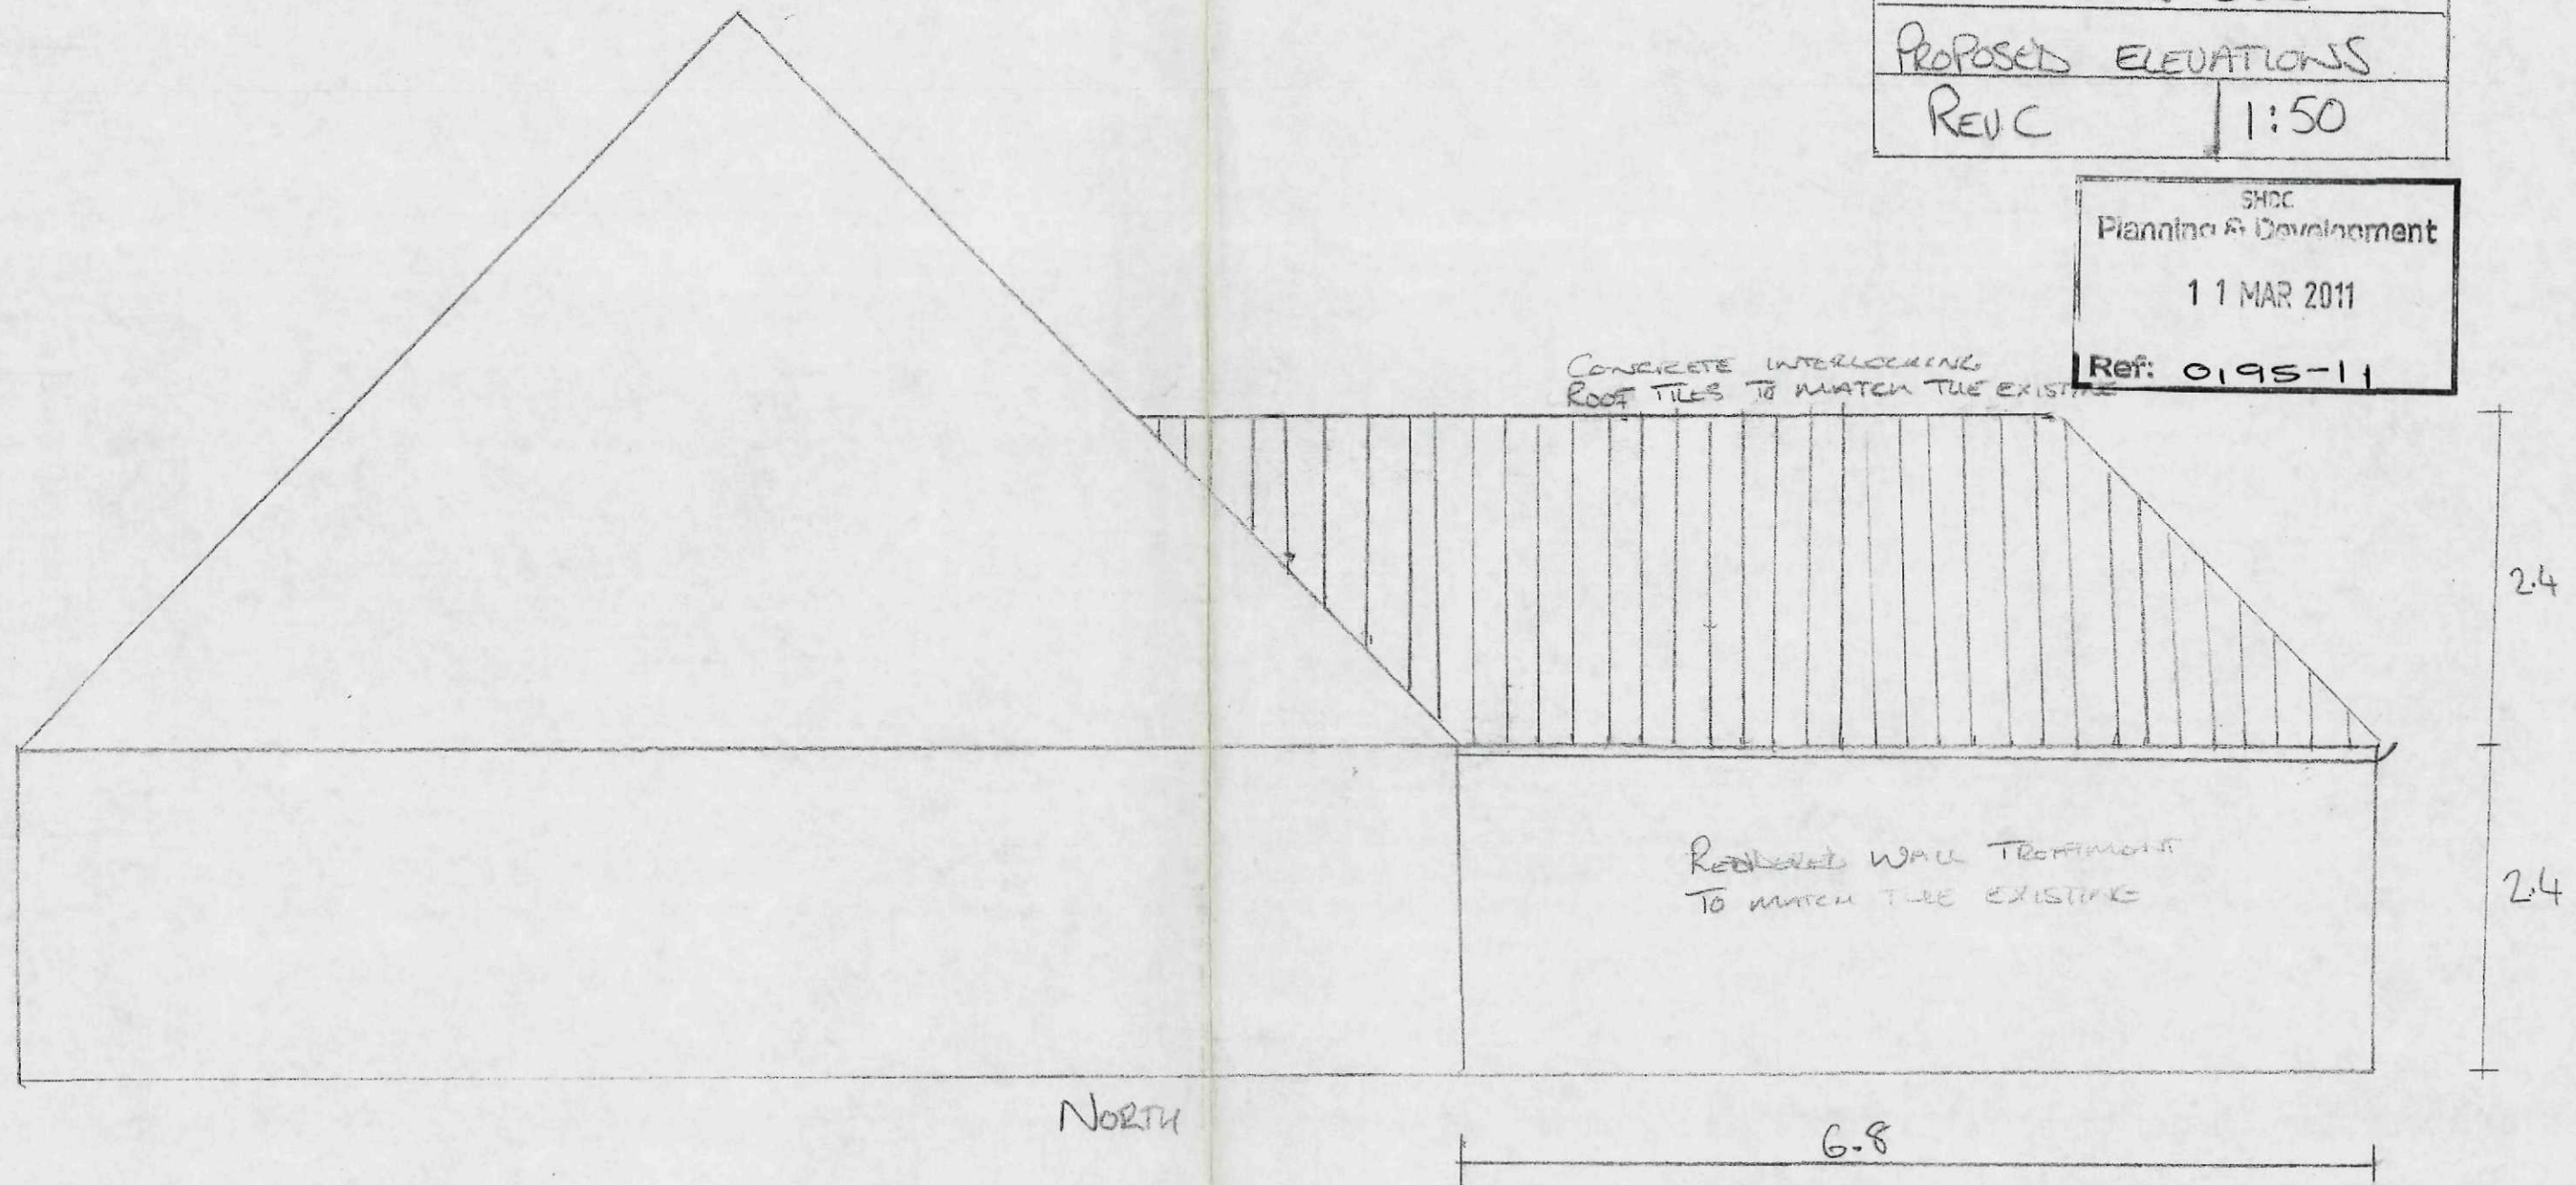

DRAWINGS TO BE READ IN CONJUNCTION
WITH ATTACHED NOTES AND DETAILS

REUC
MEASUREMENTS ADDED
ALL MATERIALS ARE TO BE AGREED WITH
LA

Mr + Mrs KIRK
112 BICKER RD, DONNINGTON



PROPOSED EXTENSION


DRAWING NO CD1

PROPOSED ELEVATIONS


REUC 11:50

SHDC
Planning & Development
11 MAR 2011
Ref: 0195-11

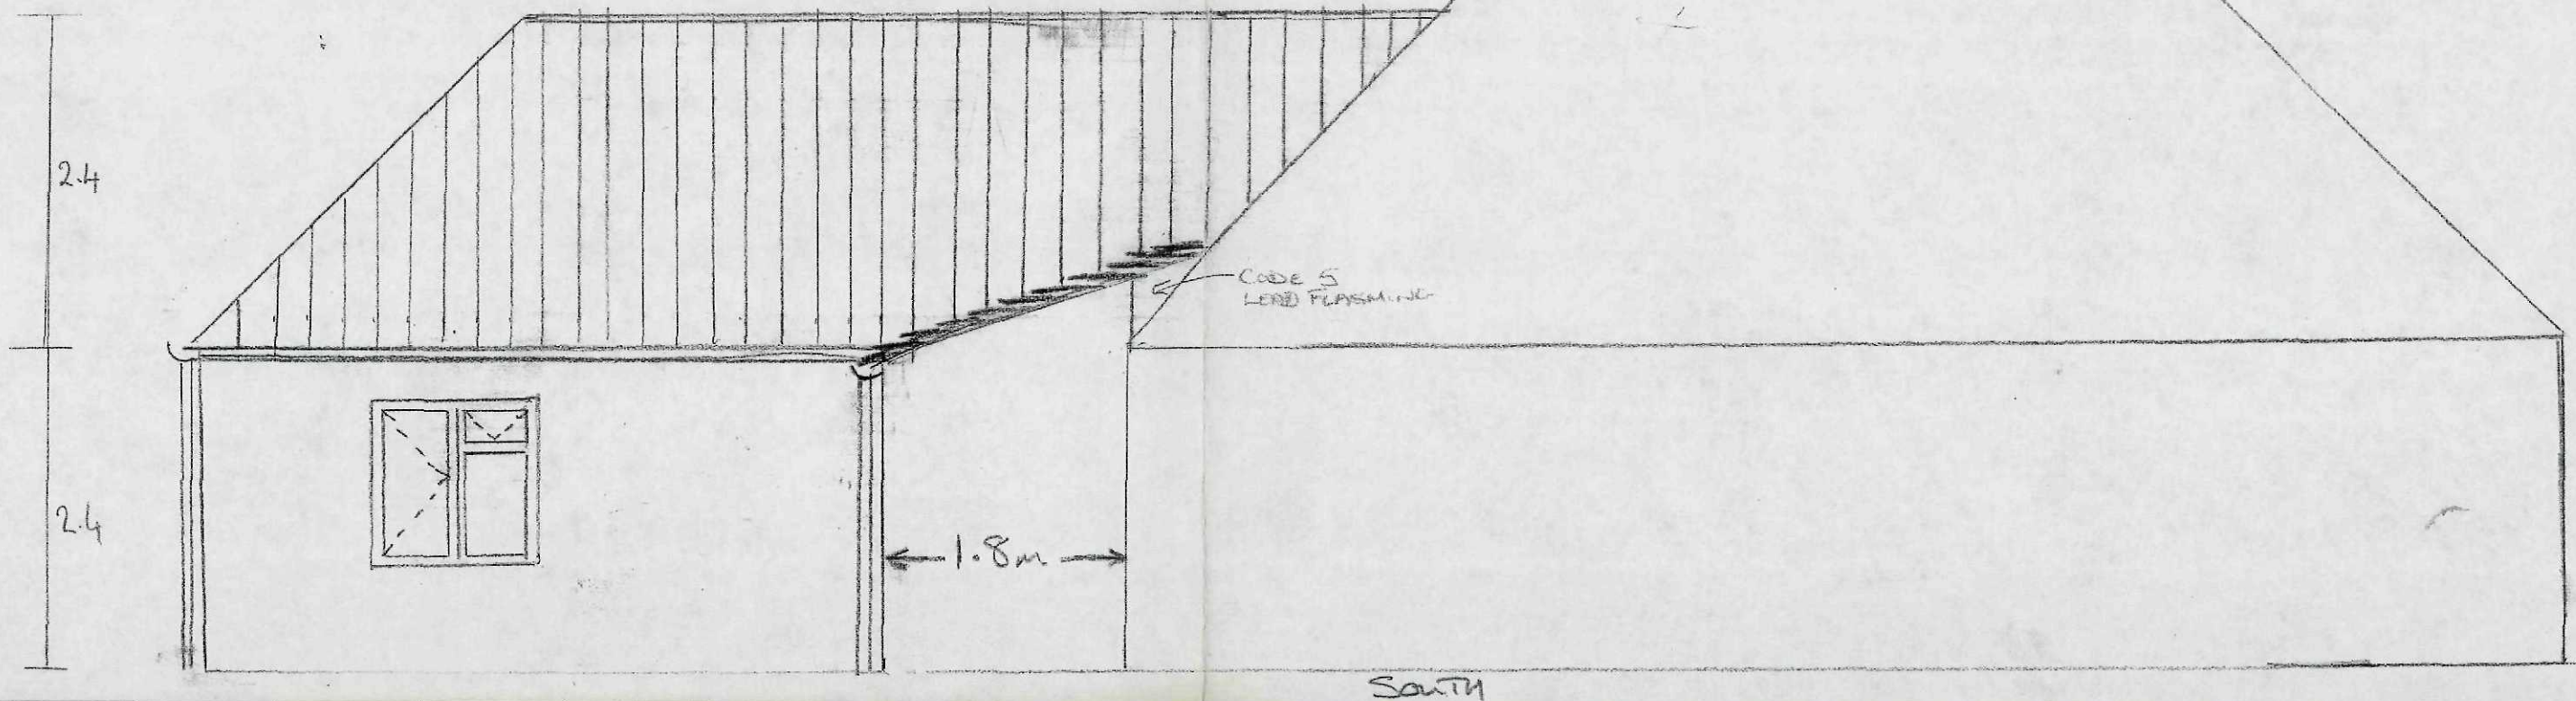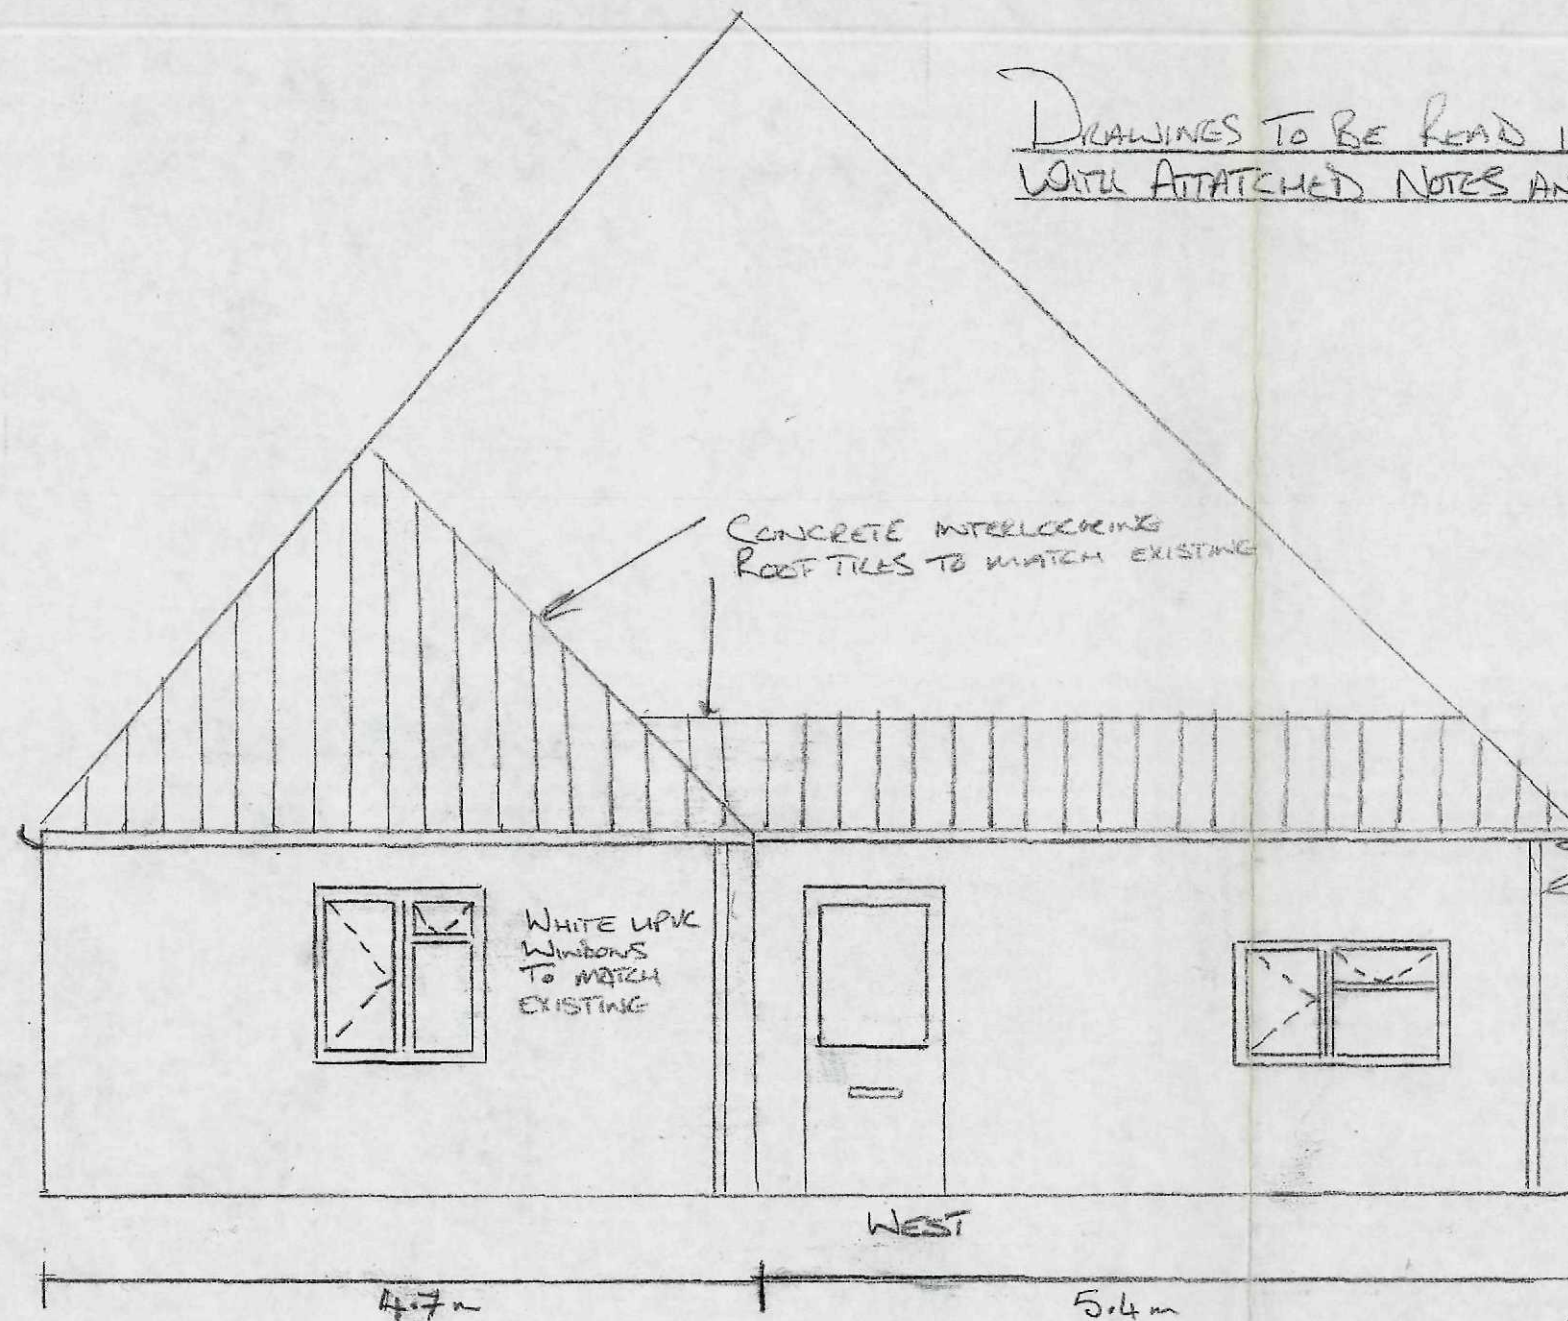


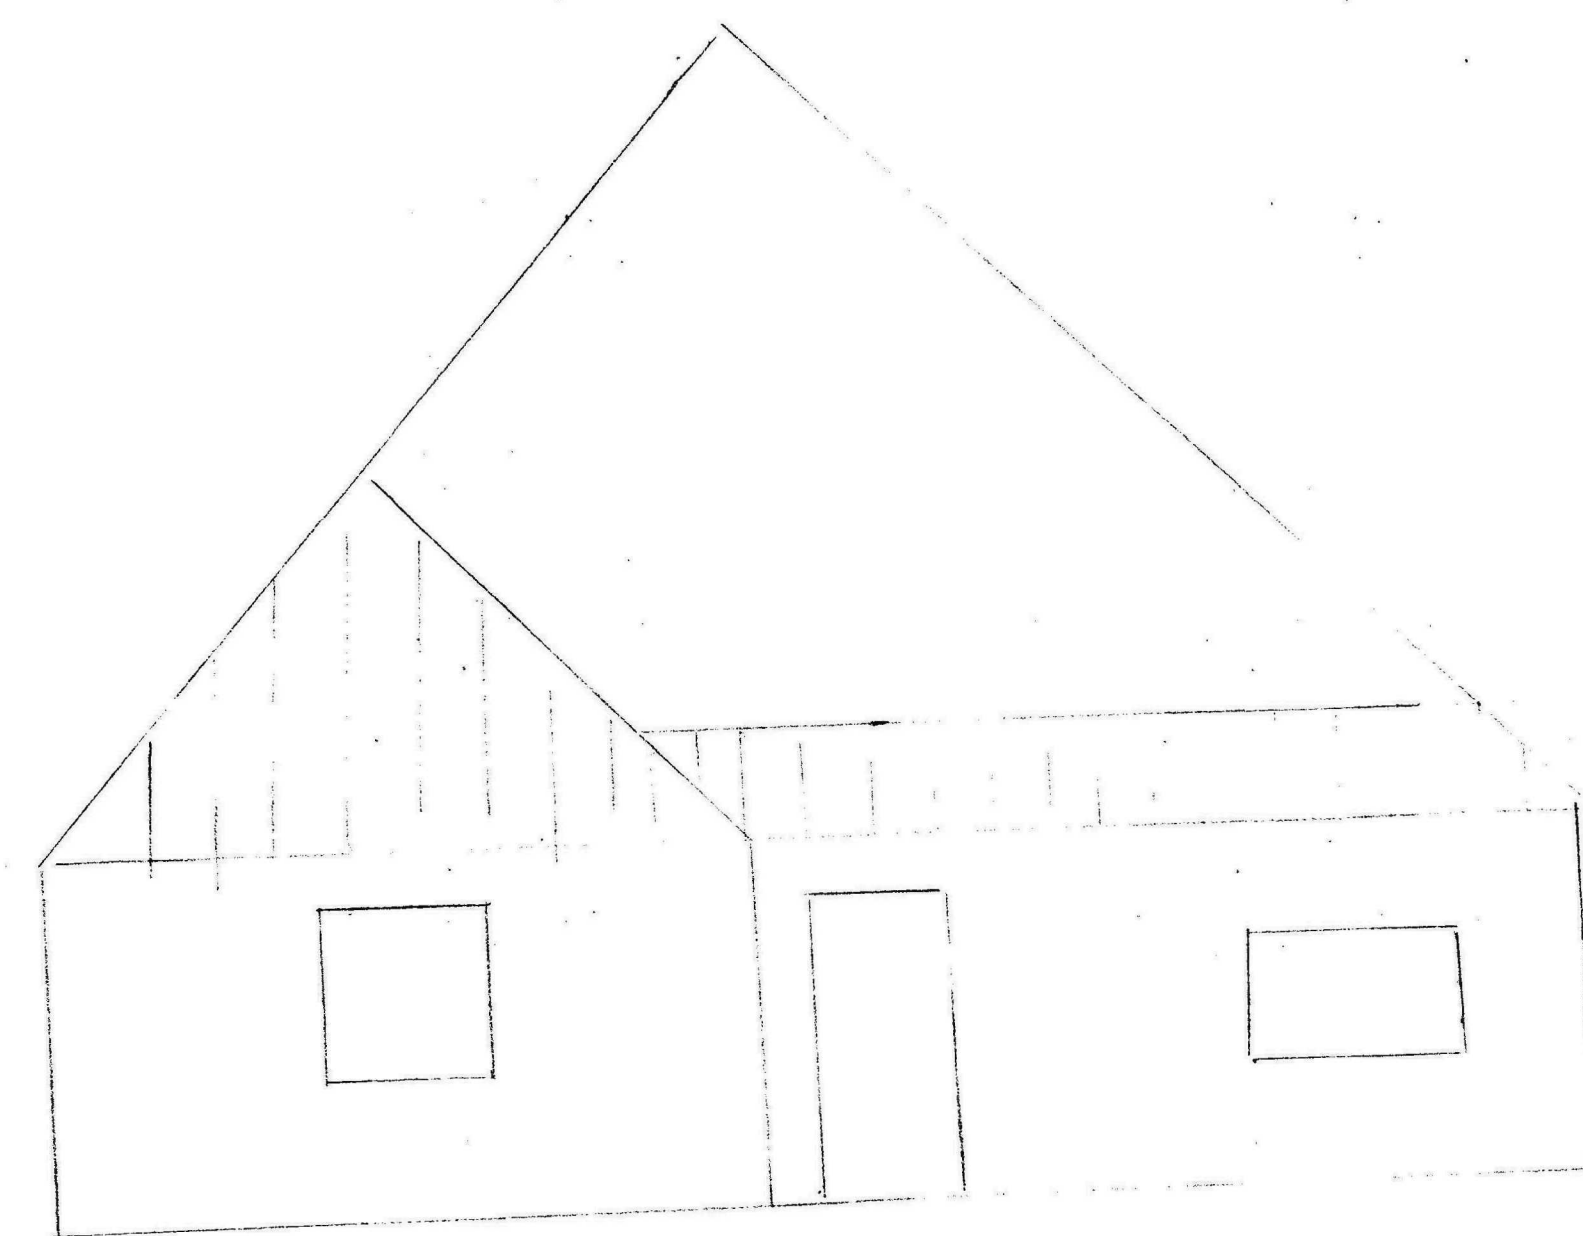

West

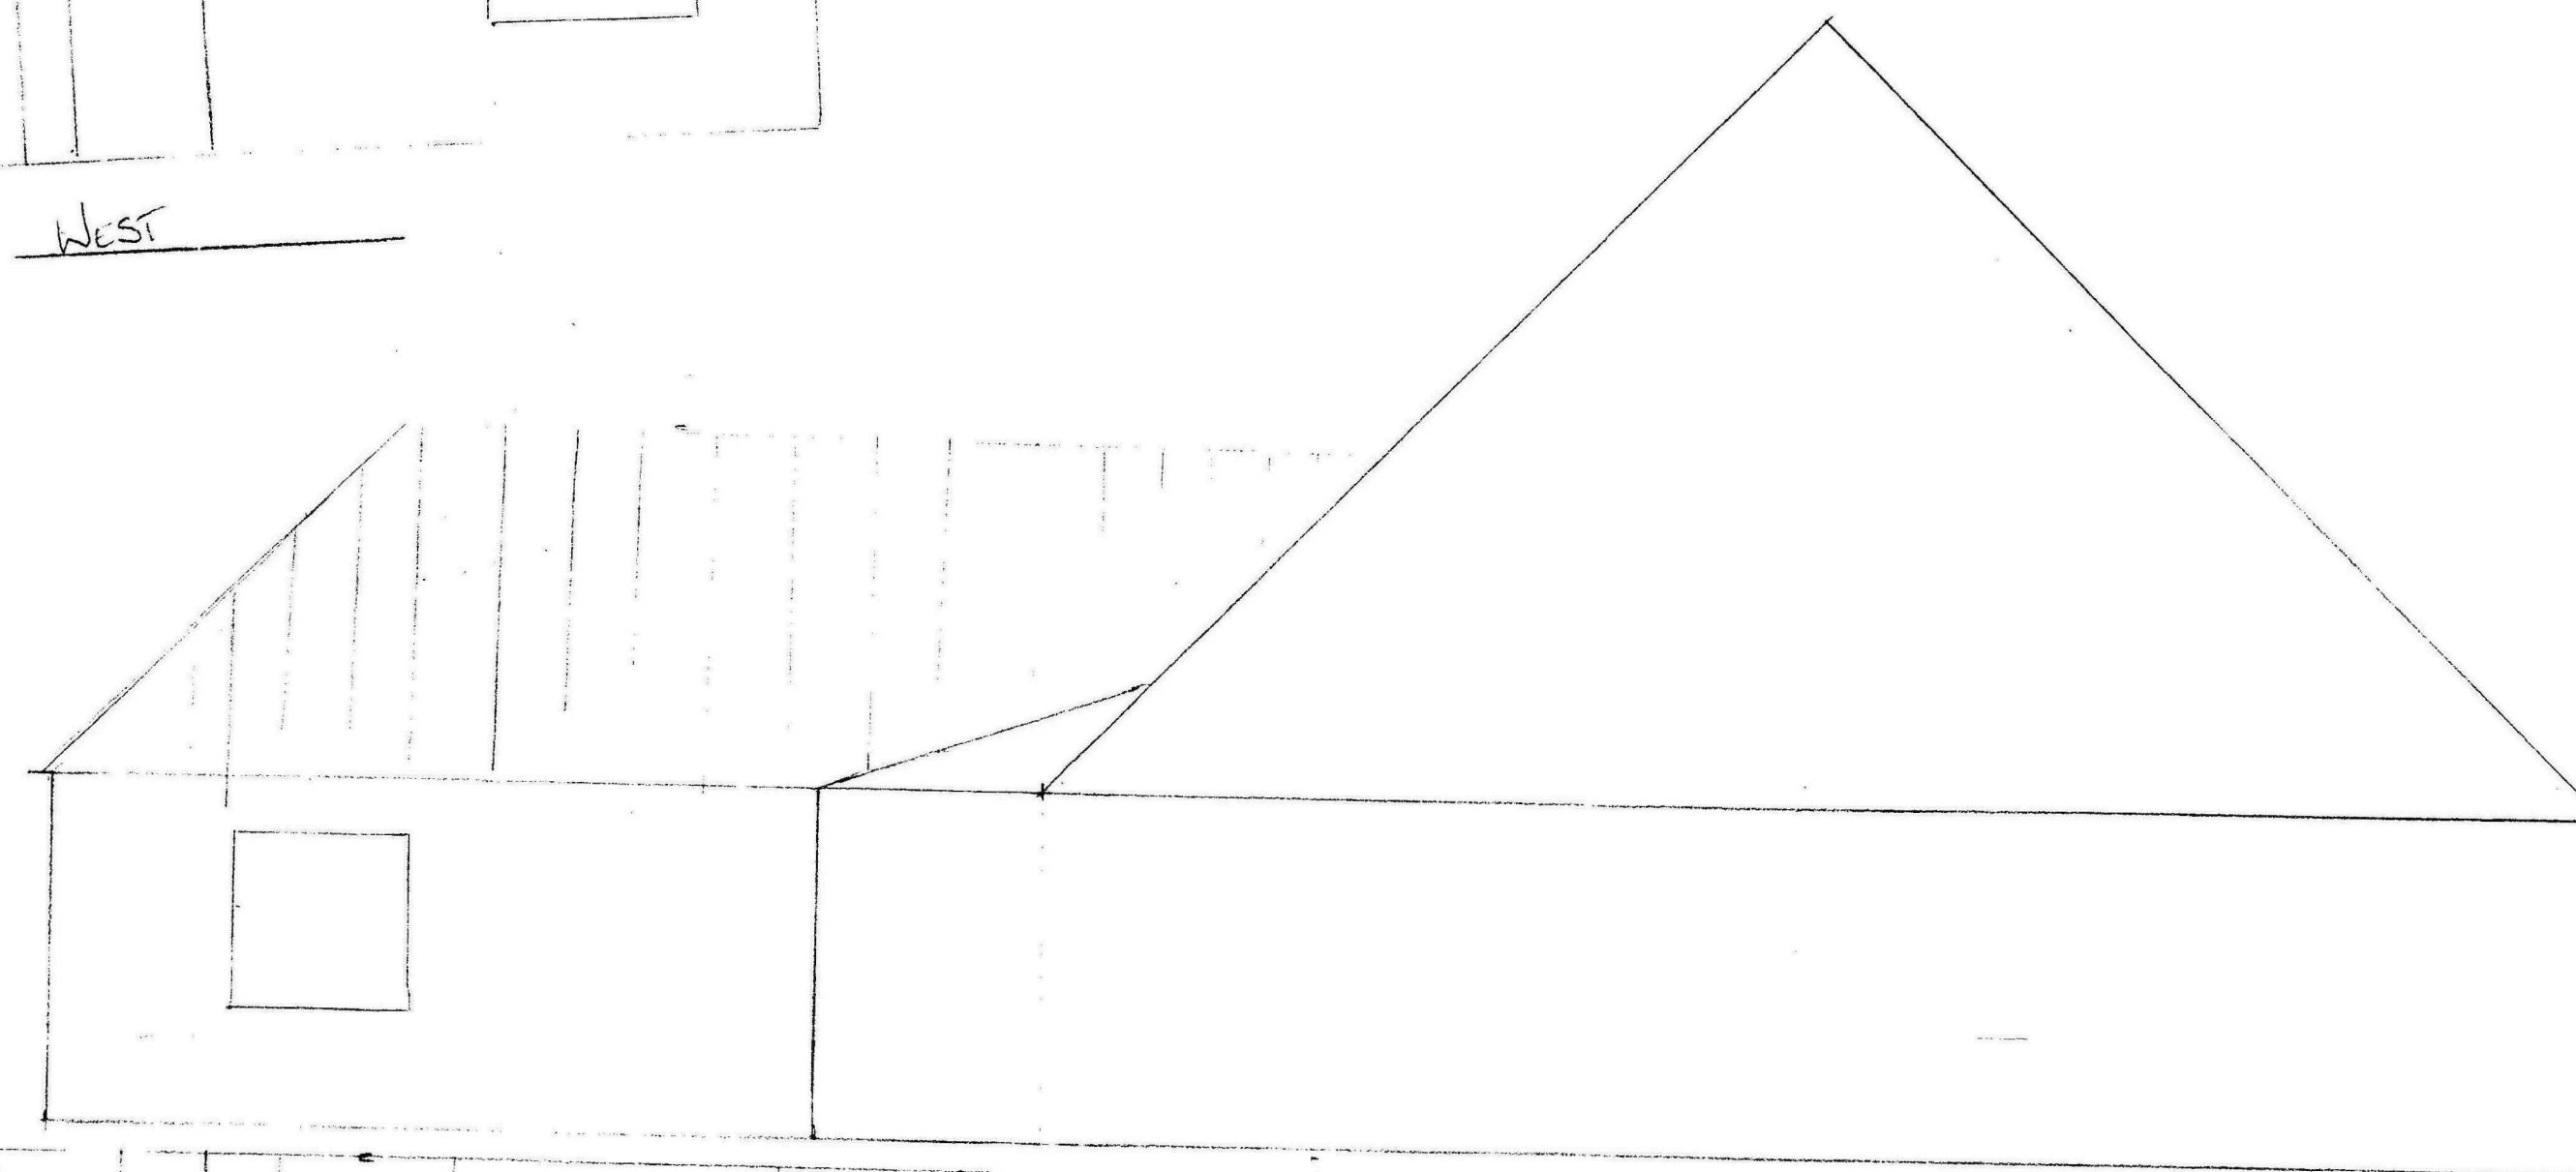

South

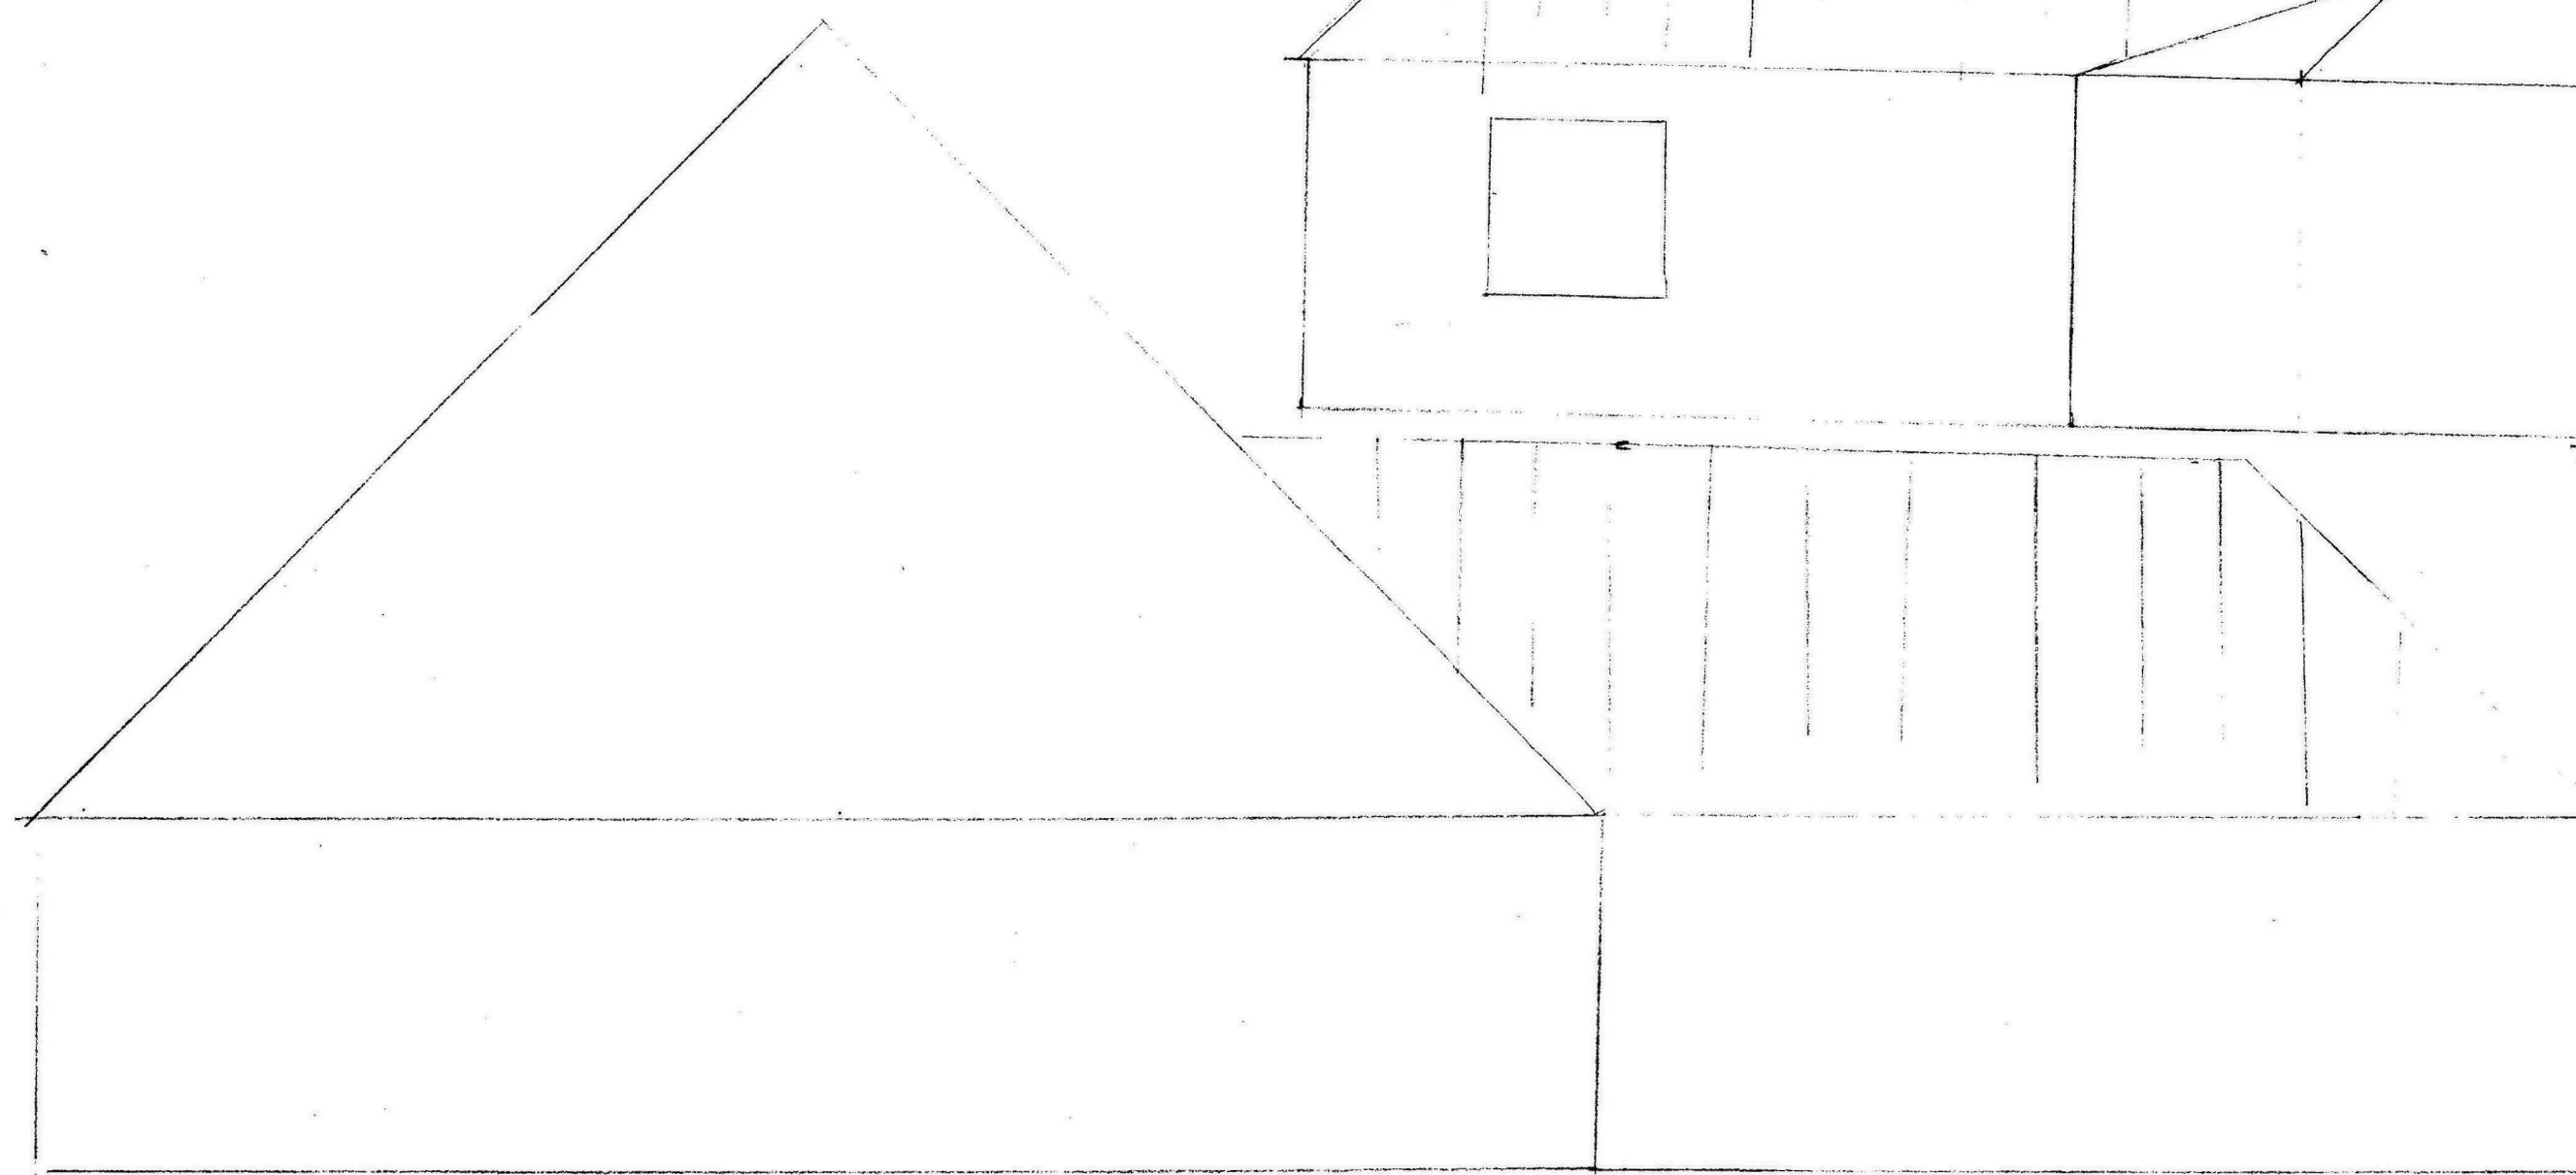

North

MR + MRS KIRK
 112 PICKER RD, DUNNINGTON
 PROPOSED EXTENSION + LEFT
 CONVERSION
 PROPOSED ELEVATIONS
 REV A 1/50

0195-11