
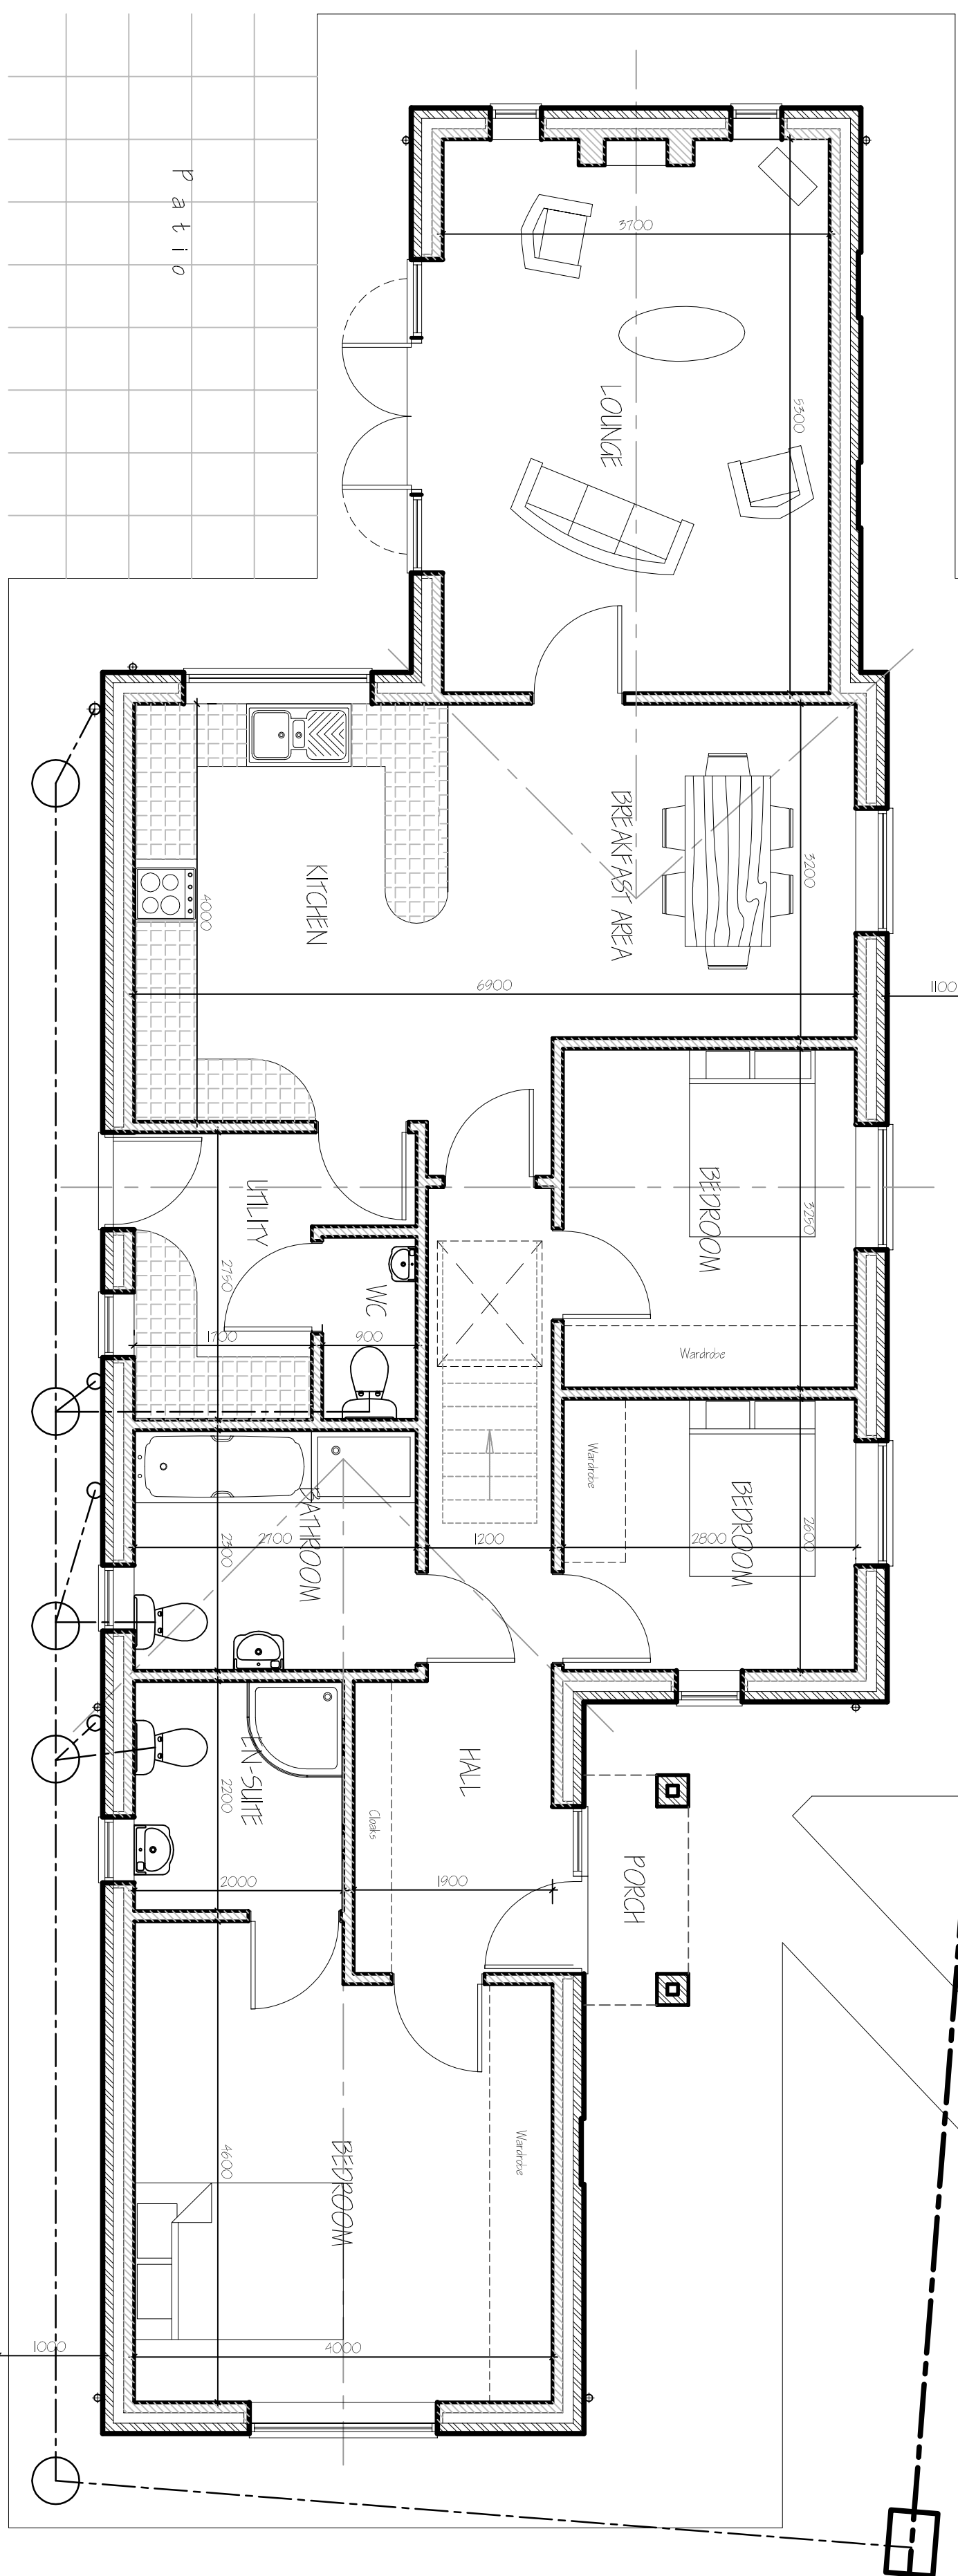
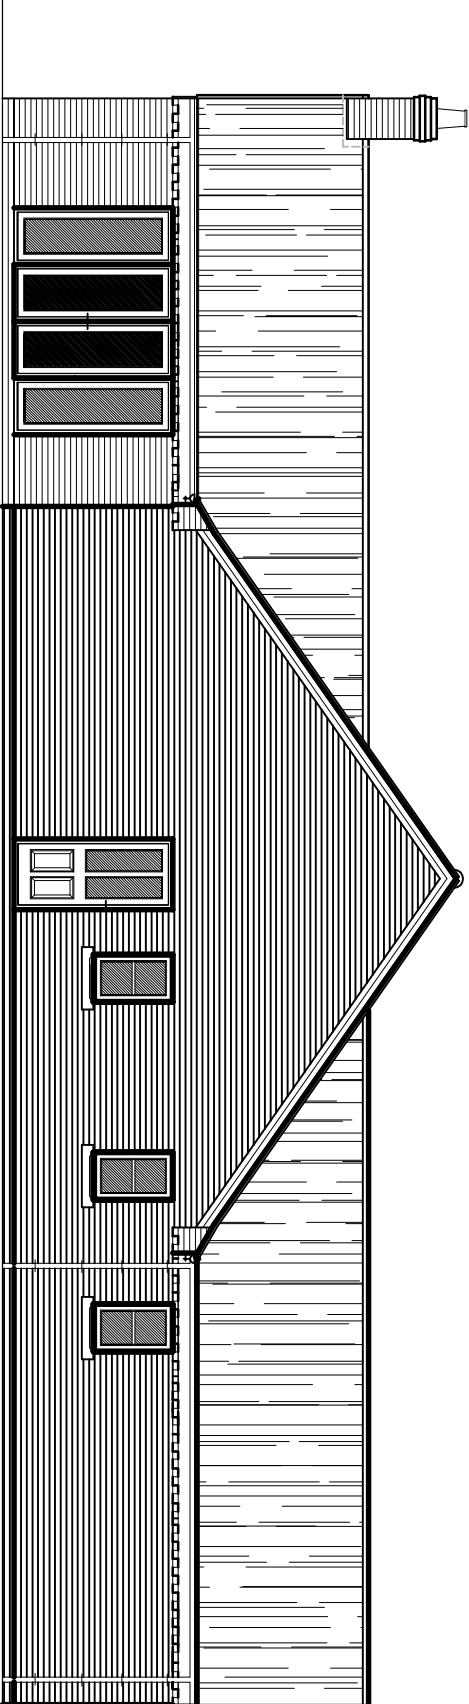
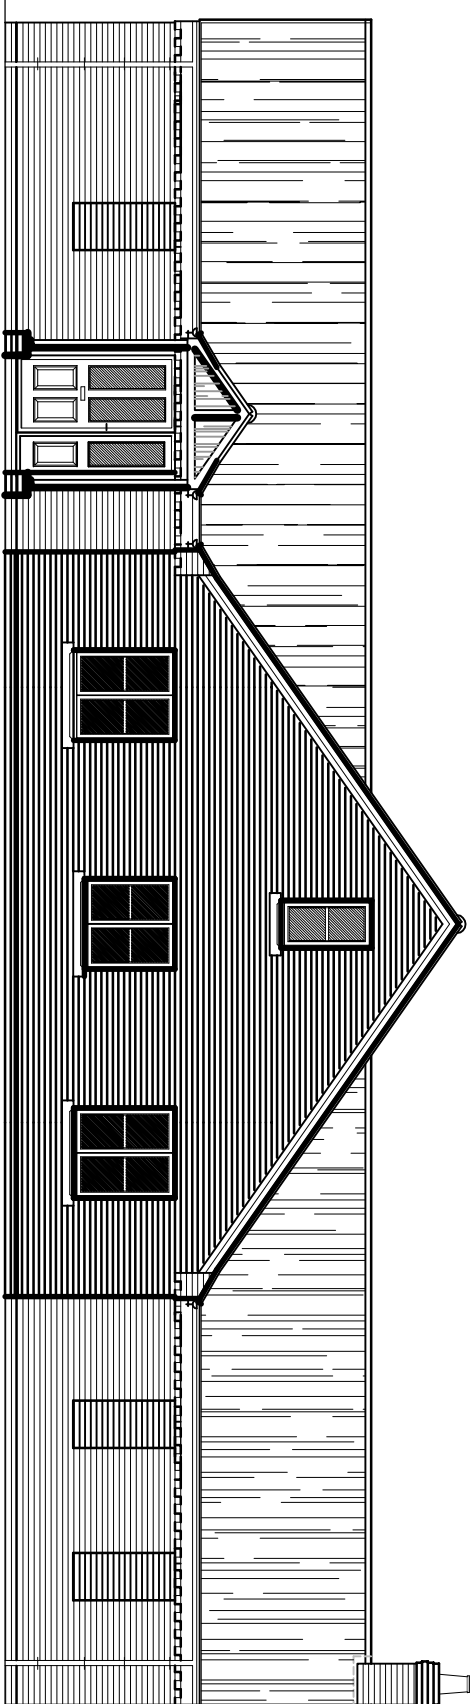


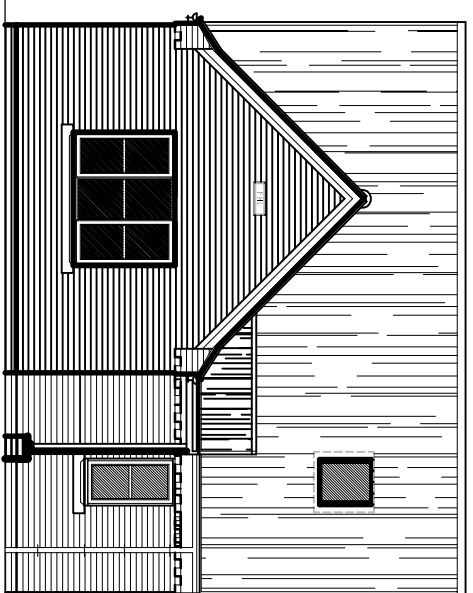

A	506 CLS-800-CLPV
ref#	revision
date	12-2006

G. R. MERCHANT LTD.
1, ENG AMICE FIMO

**ARCHITECTURAL, STRUCTURAL
AND LAND DRAINAGE
CONSULTANTS**
4 Wrights Mews
12A Park Road, Holbeach,
Spalding, Lincs. PE12 7EE
Tel: 01406 490800
Fax: 01406 425744
E-Mail: gr.merchant@btconnect.com

Project	RESIDENTIAL DEVELOPMENT, PLOT 5, WILLIAM CLOSE, DUNNINGTON SPALDING, Lincs 5, FEEL AXA
Client	FEELHOUSE LAND LTD.
Drawing	PLOT 5, 3 BEDROOM BUNGALOW & DETACHED GARAGE FLOOR PLAN & ELEVATIONS.
Job Ref.	2773-115.
Date	Feb 2016.
Drawn	GRM.

Scales
1/50, 1/100

DO NOT SCALE FROM THIS DRAWING