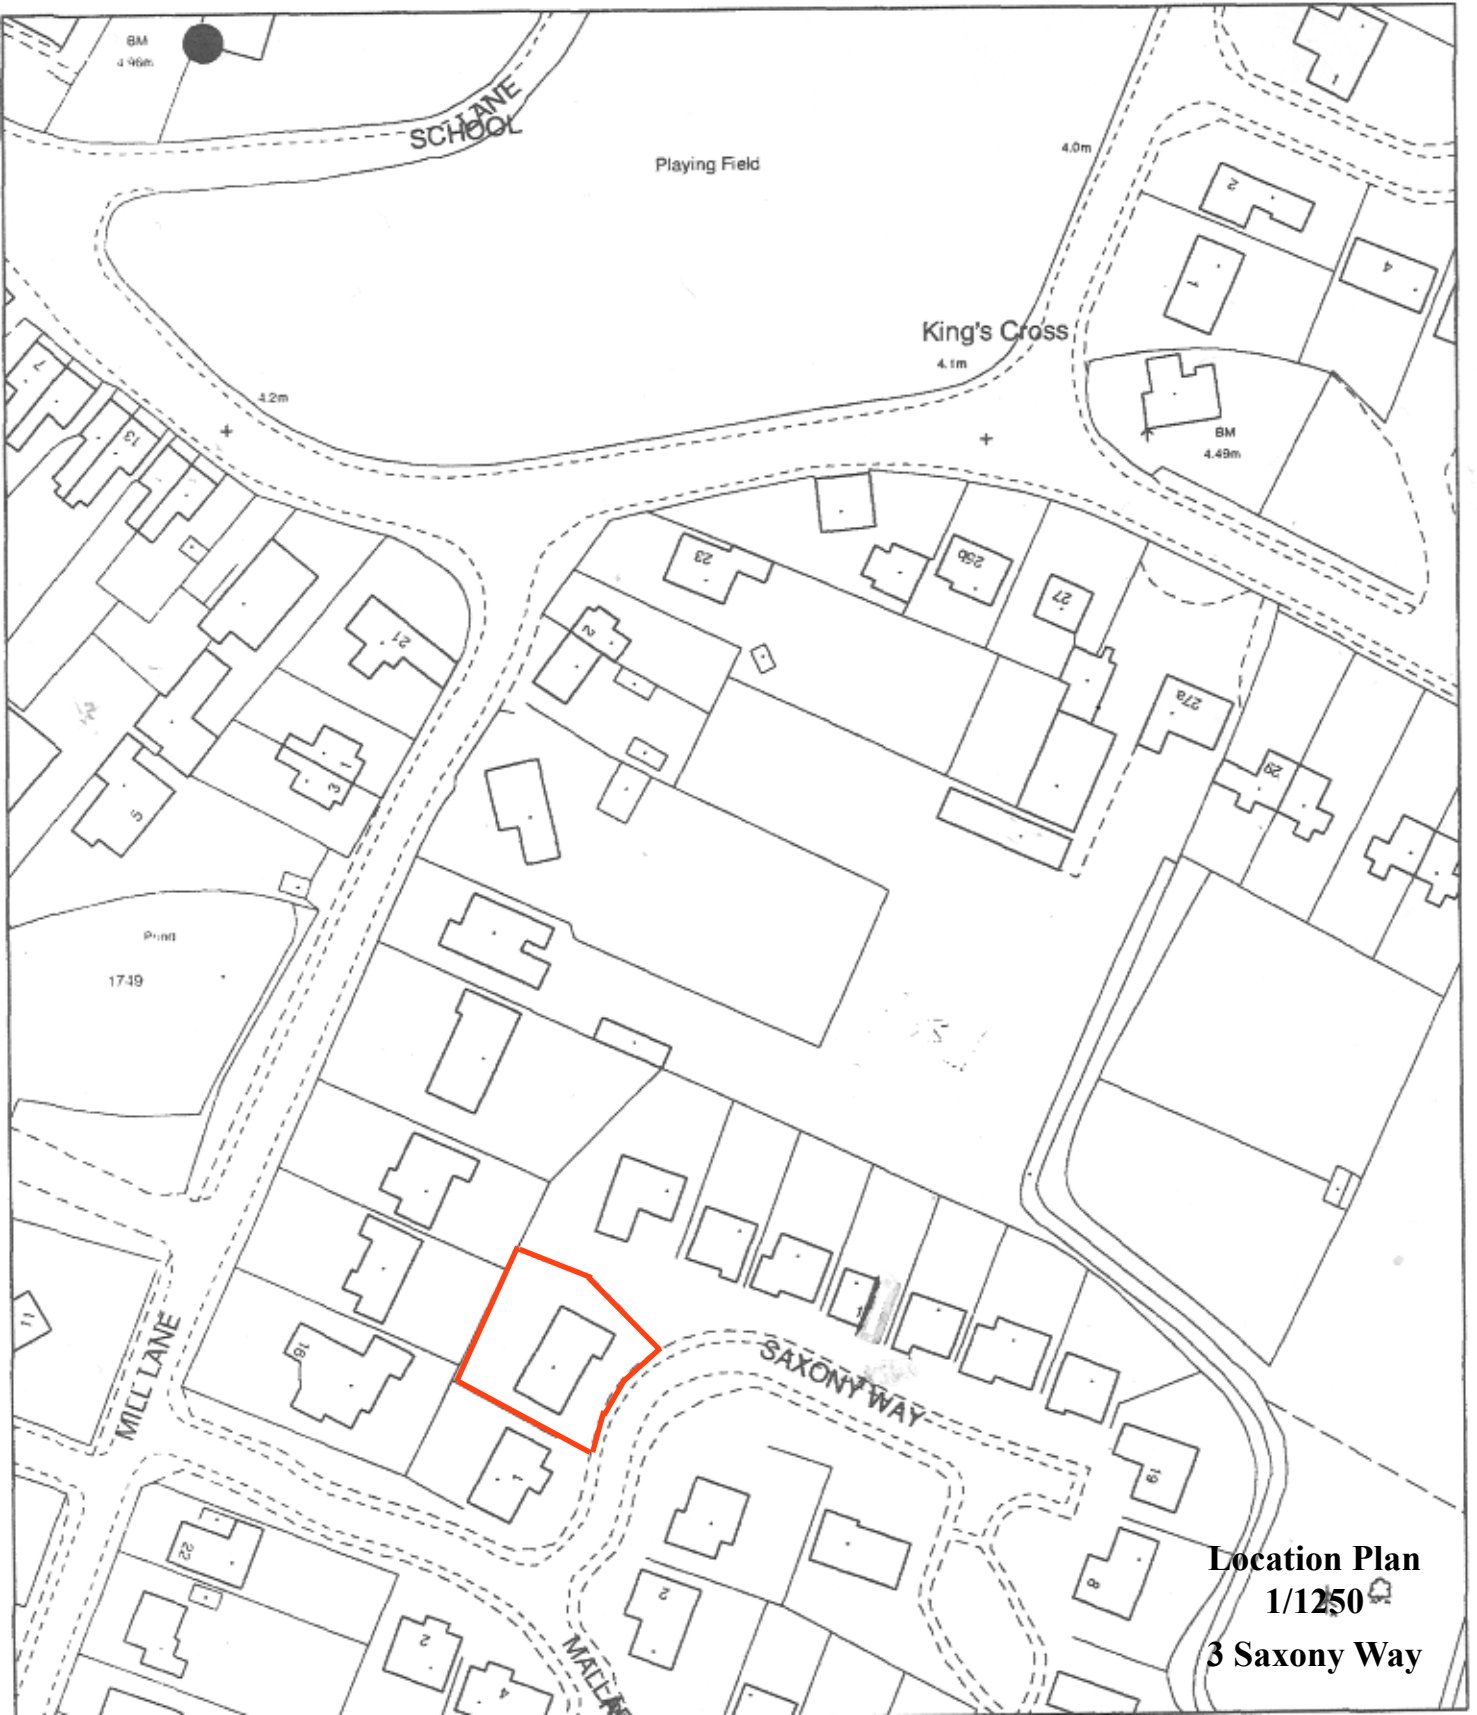


Location Plan
1/1250

3 Saxony Way