
3, Saxony Way,
Donington,
Spalding

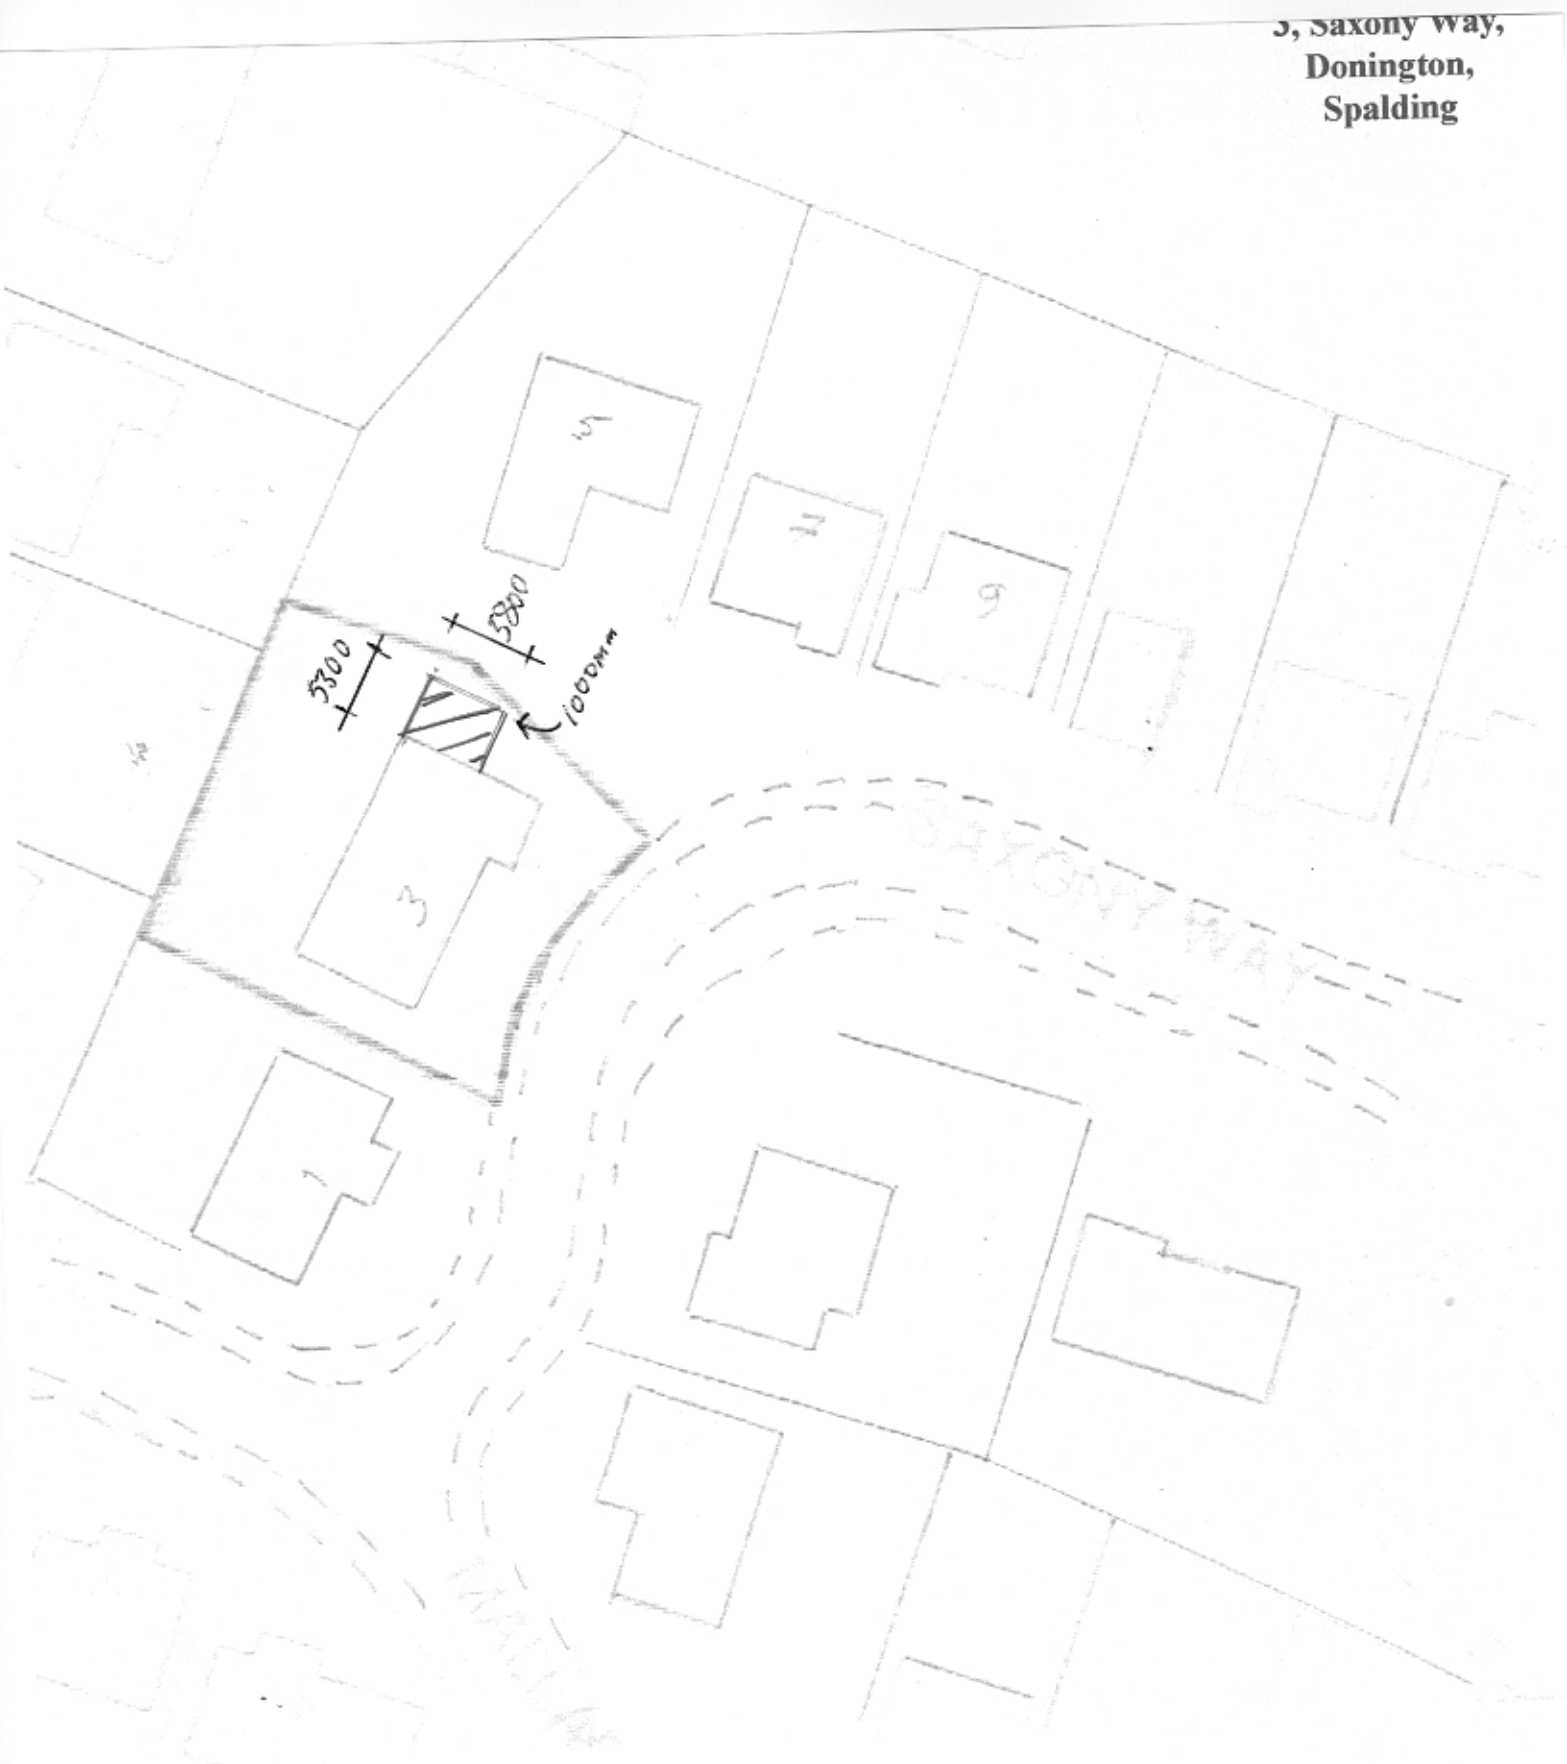

Proposed
Block Plan
Scale 1/500