


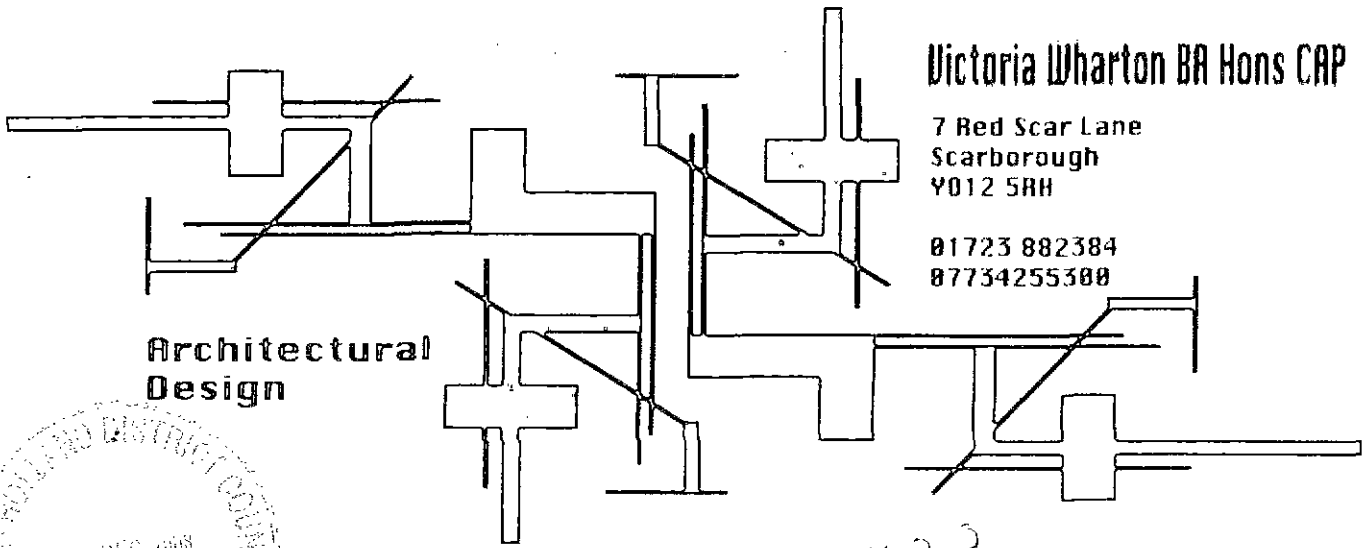


Victoria Wharton BA Hons CAP

7 Red Scar Lane
Scarborough
YO12 5RH

01723 882384
07734255388

Architectural
Design

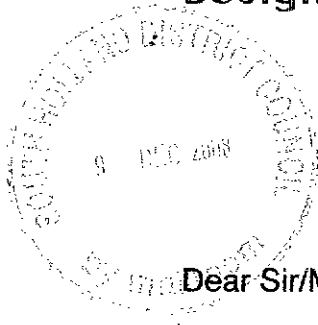

RS/Alan

01723 882384

4th December 2008

Dear Sir/Madam,

**Proposed Extension at Numark Pharmacy,
27 Market Place, Donington, Spalding**

Please find enclosed sketches of the proposed extension to the rear of the shop.

We would like to know if we require planning permission and also your comments on the proposal. The internal layout of the shop will be changed as well and the extension will provide a storage area for prescriptions. There is a flat above and this is to remain as a flat.

If you require any further information please do not hesitate to contact me. I look forward to hearing from you in the near future.

Yours Sincerely

VWharton





Existing Elevations






Proposed Elevations

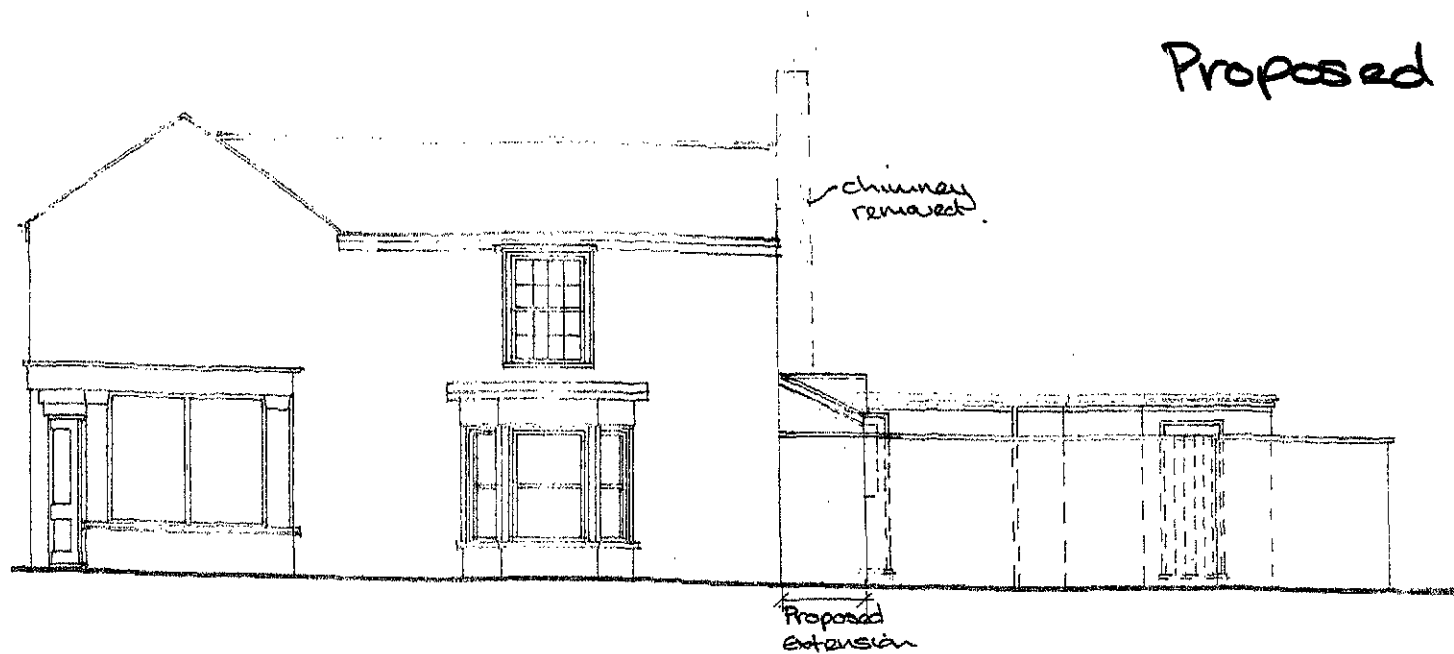

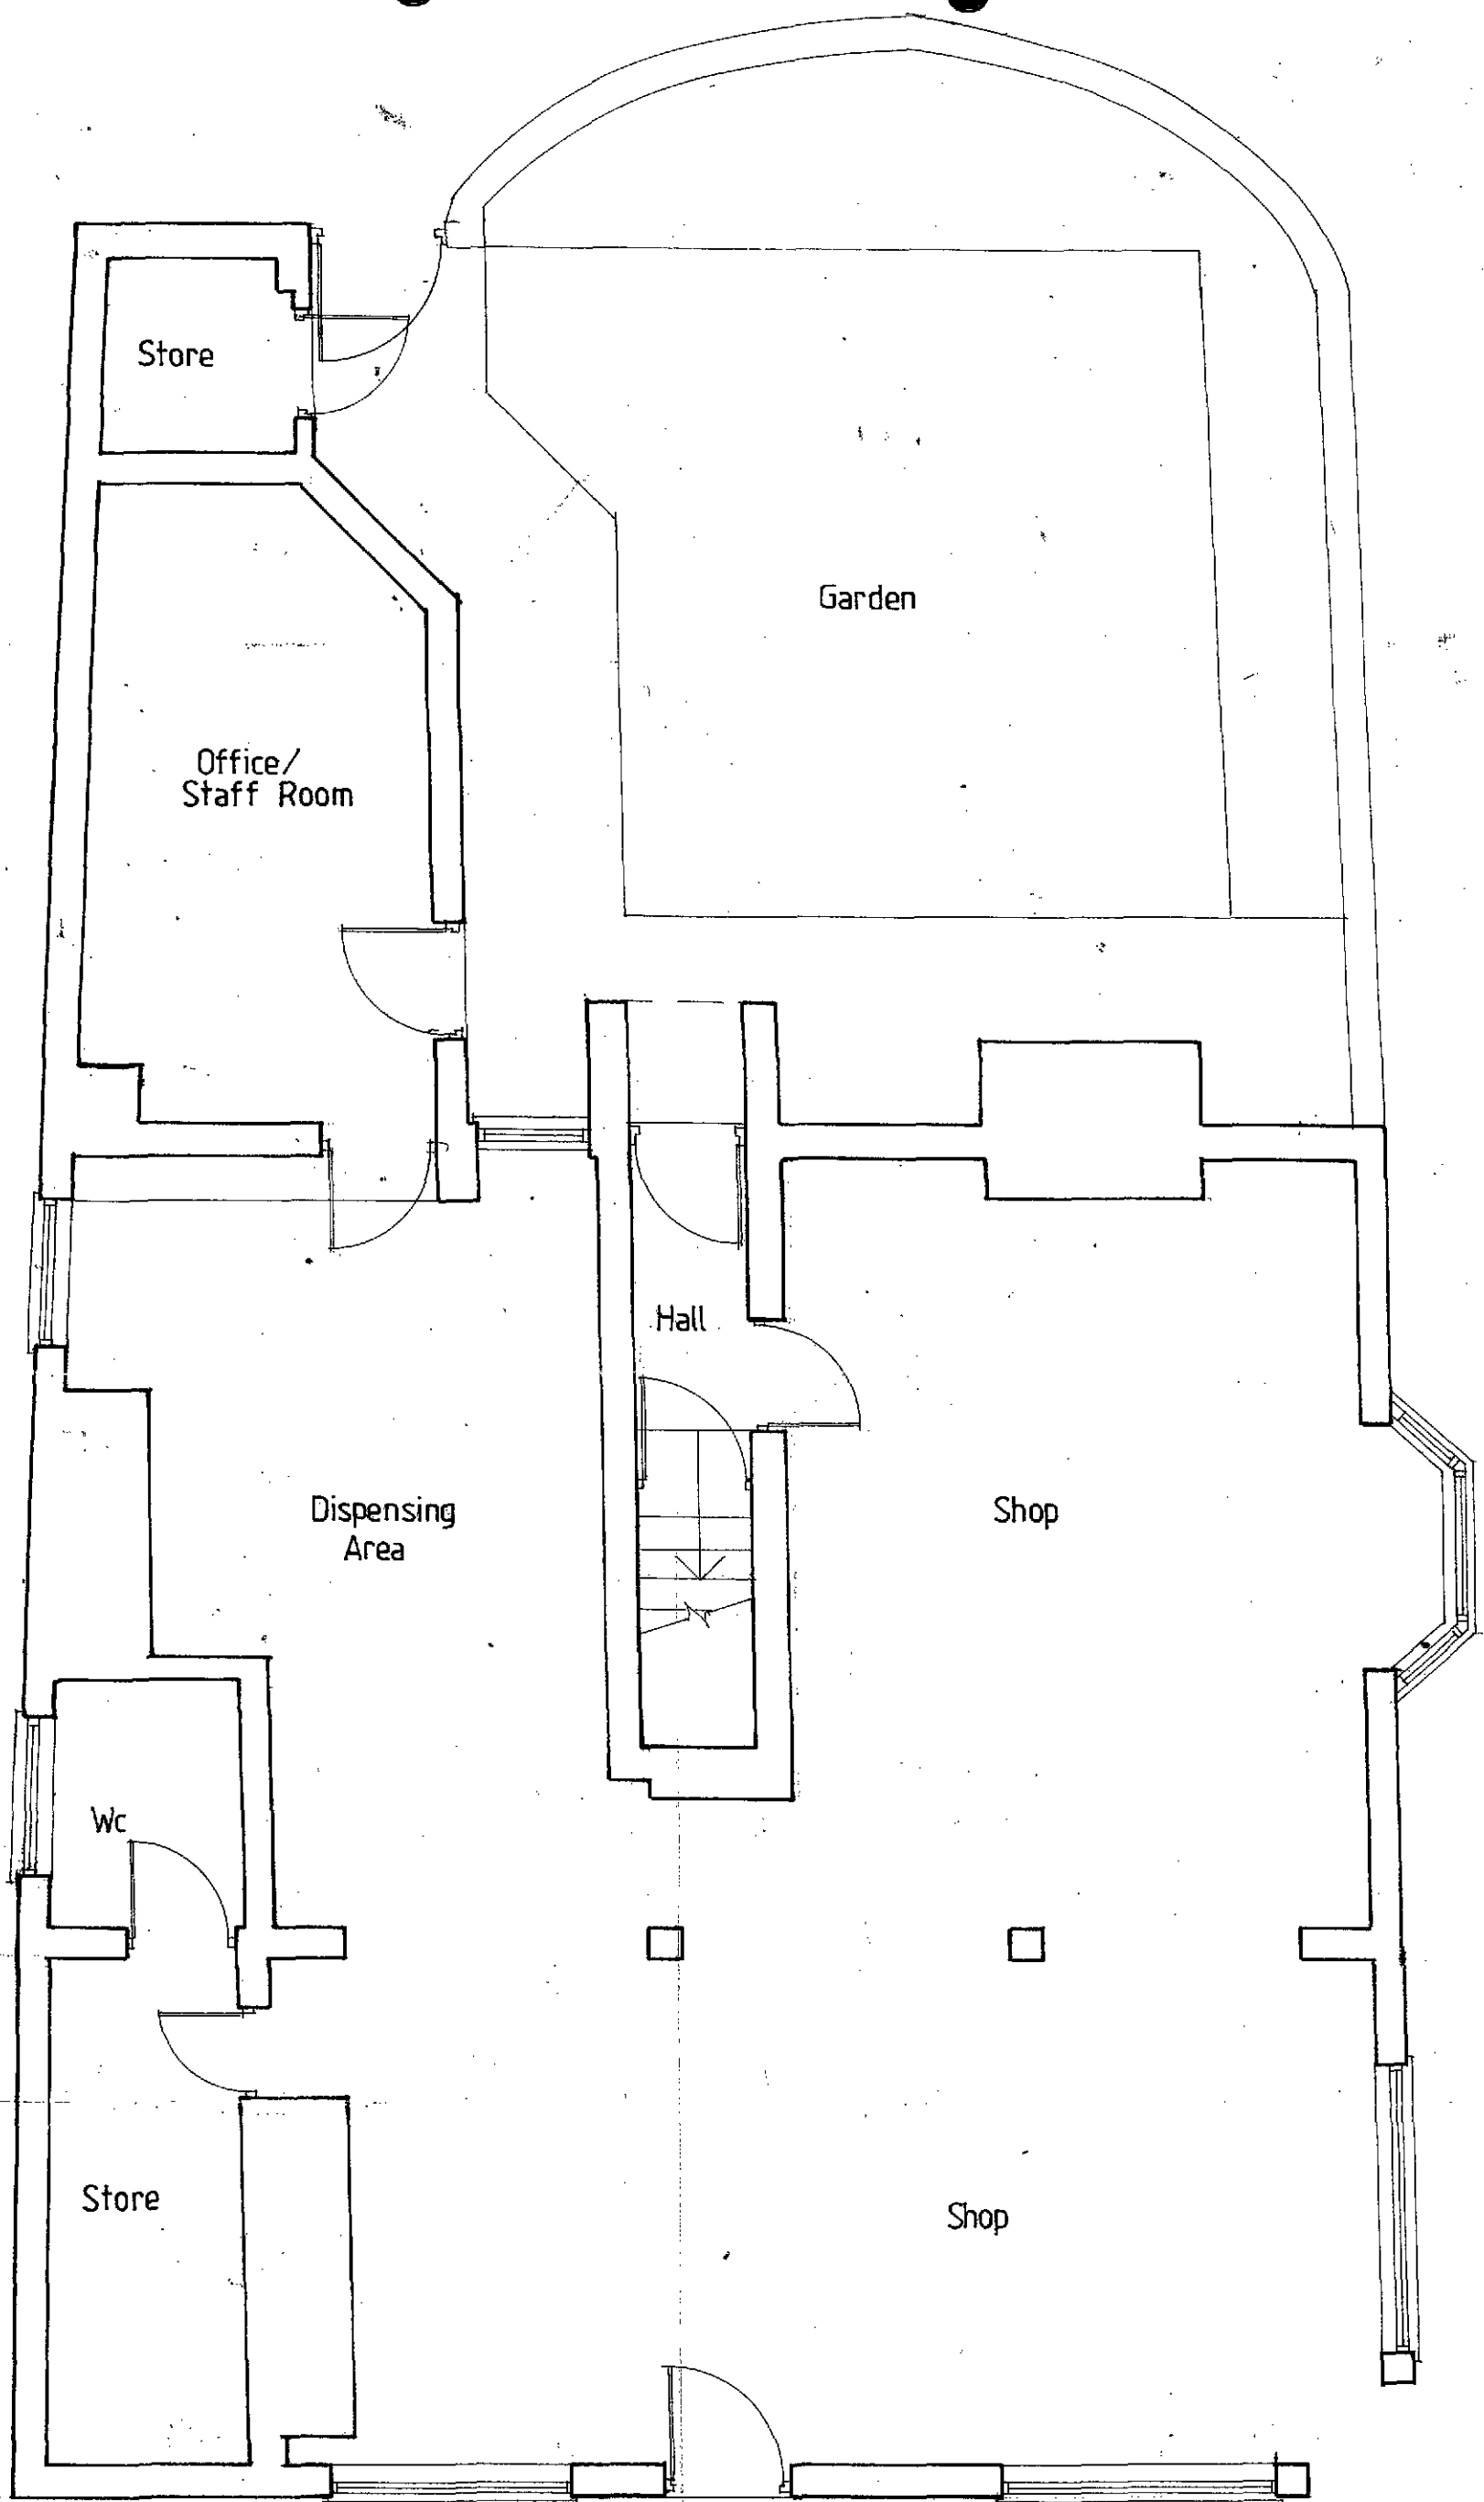

EXISTING GROUND FLOOR
PLAN @ 1:50

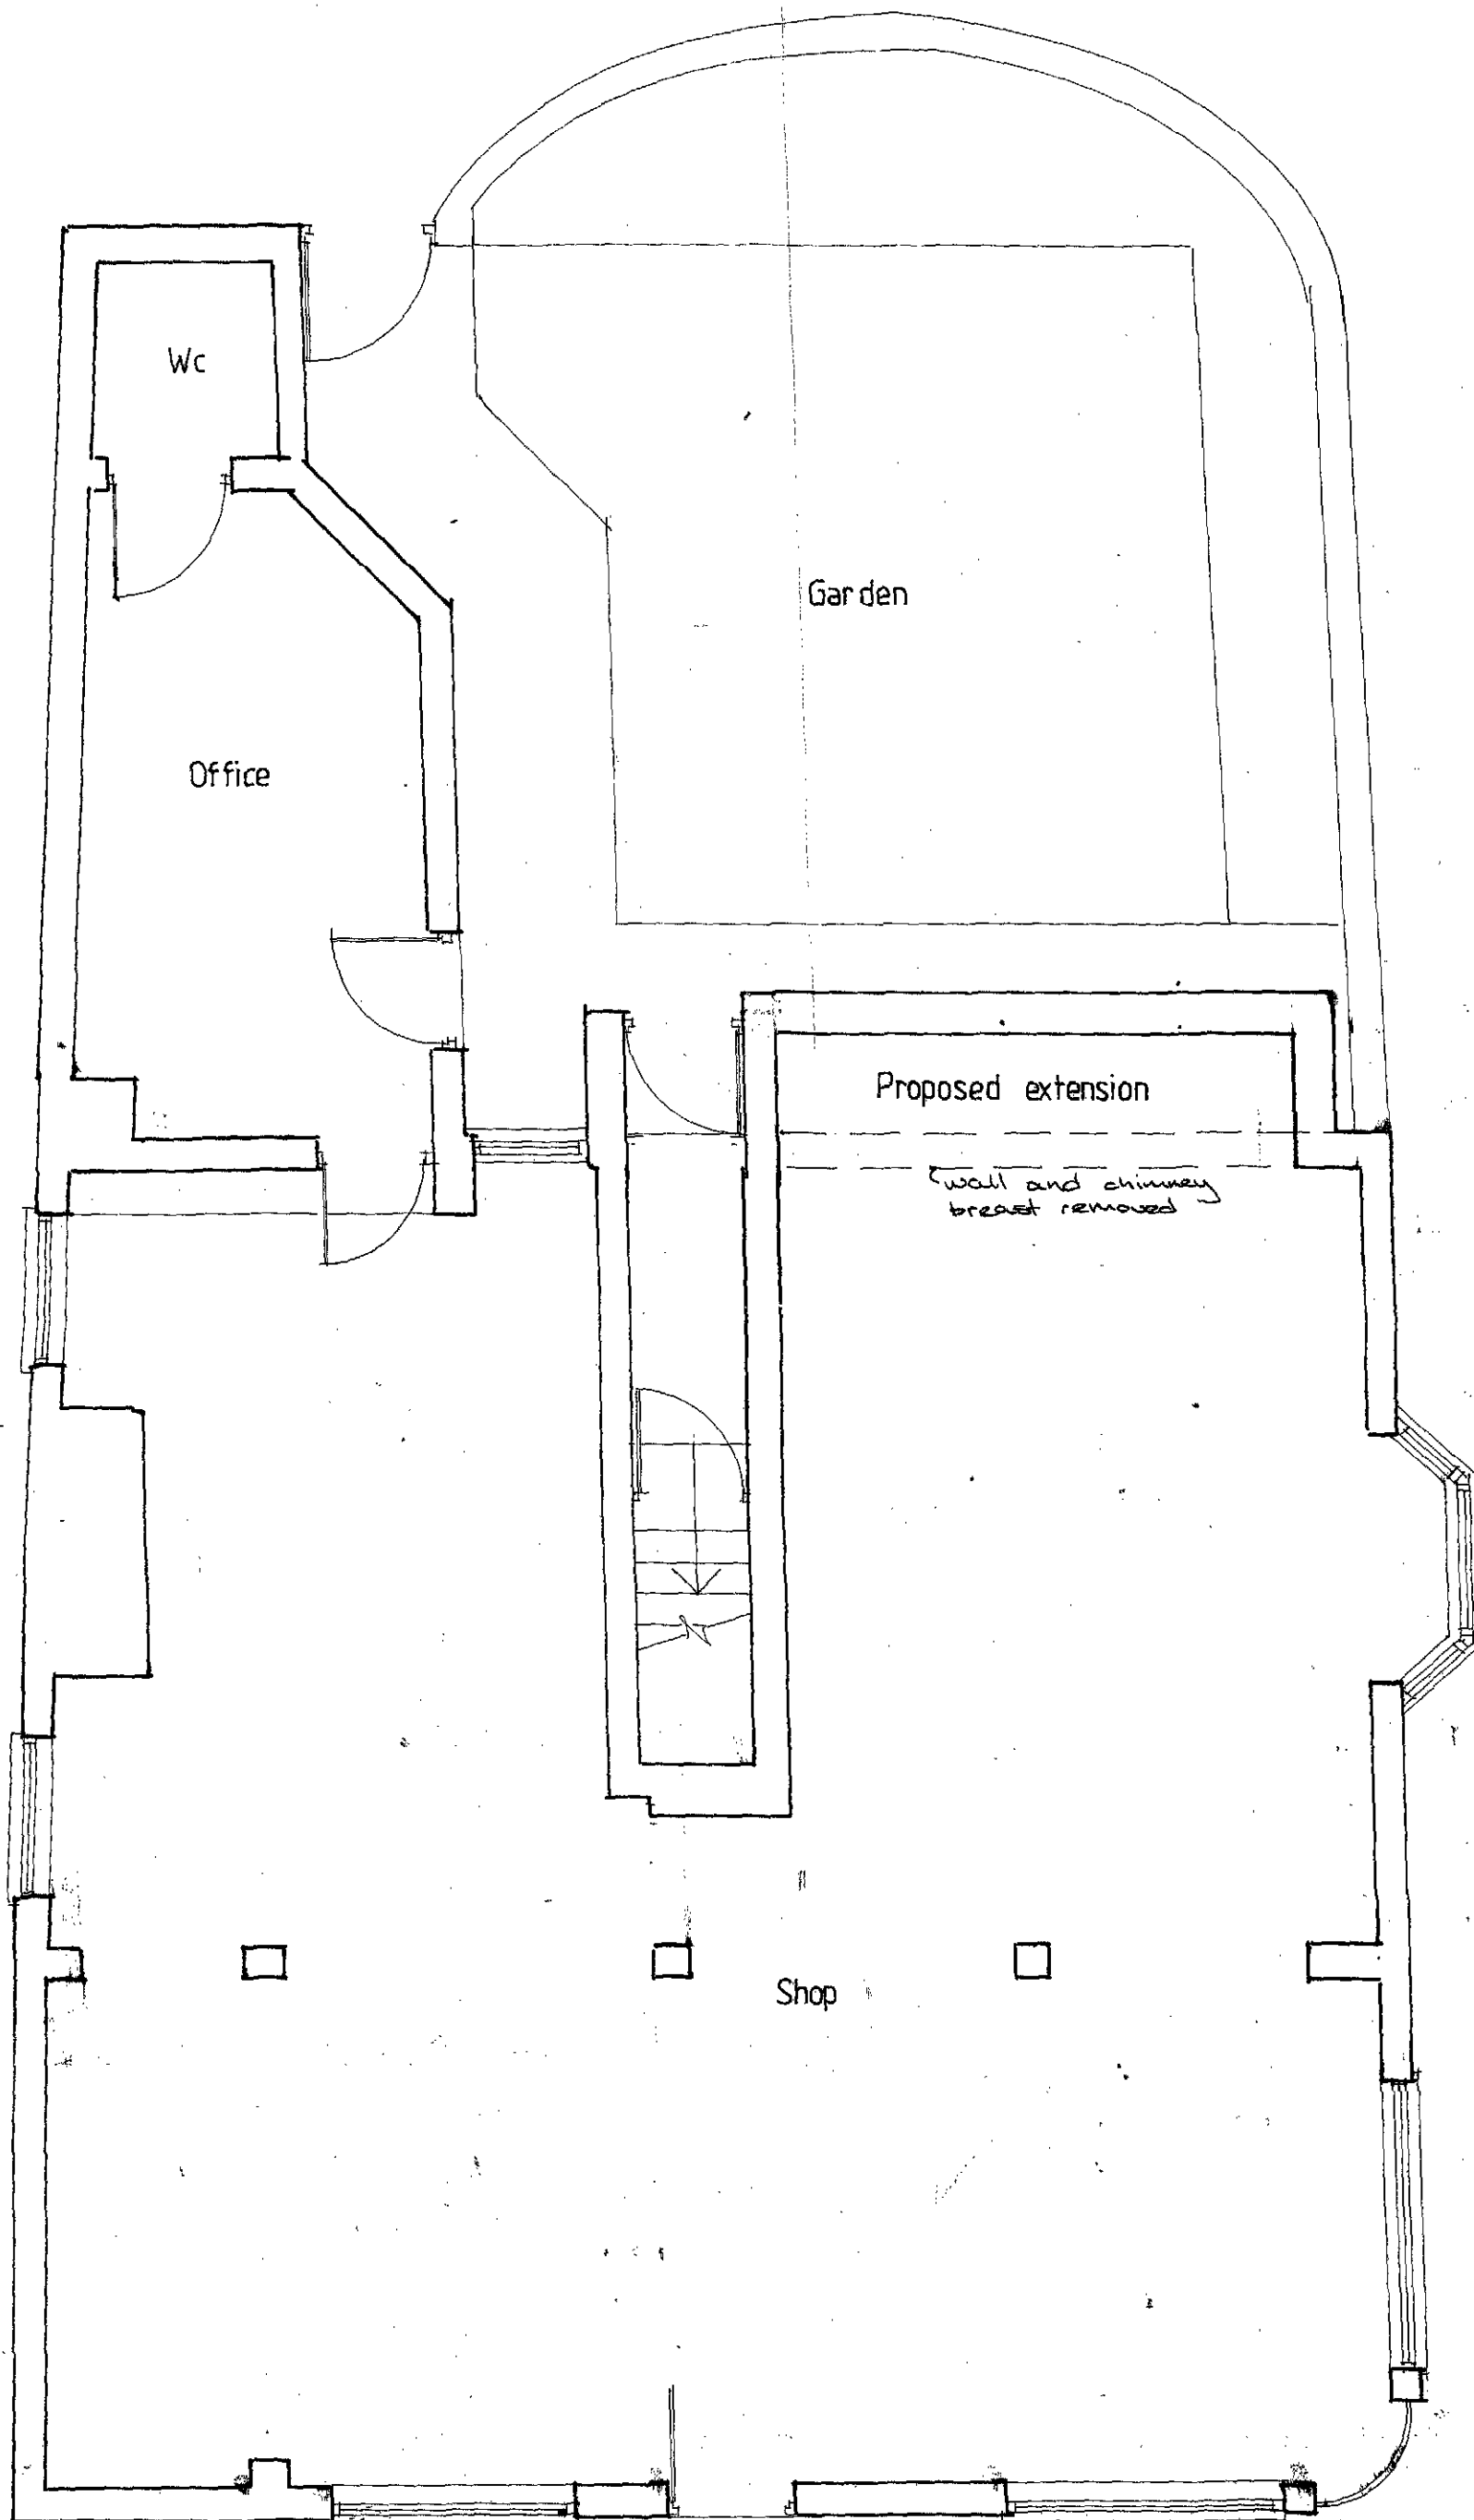

PROPOSED GROUND
FLOOR PLAN @ 1:50