

M.D. FOULKES Building Design & Construction Services


D.P.C. 2.


Donington Cemetery. — Details of entrance gates & metal fence.


SCALES 1:100 1:20 1:5

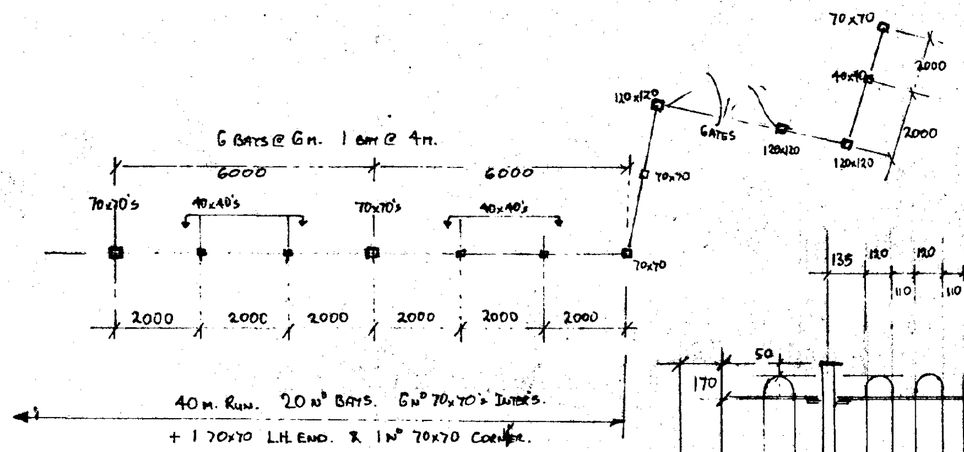

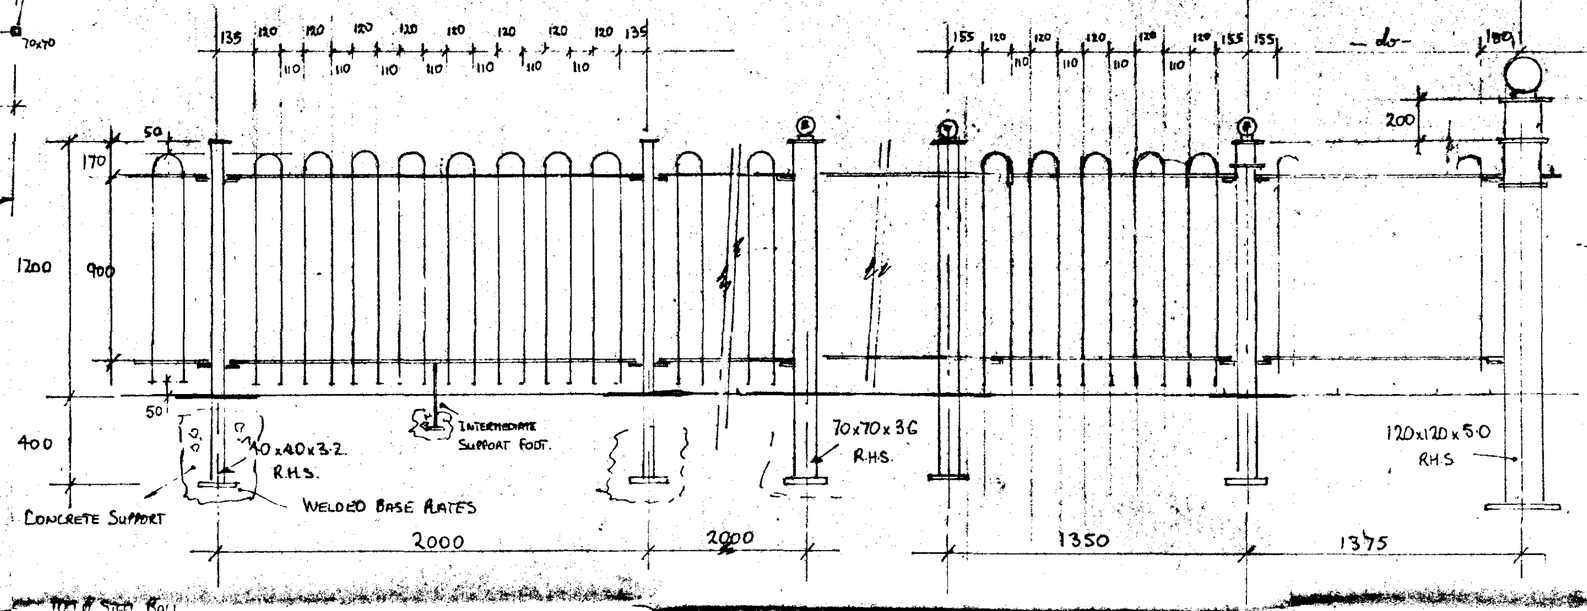

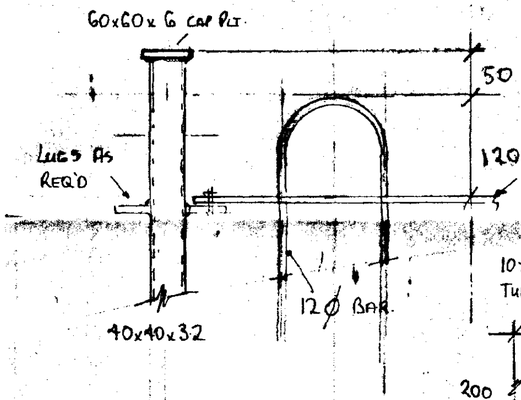


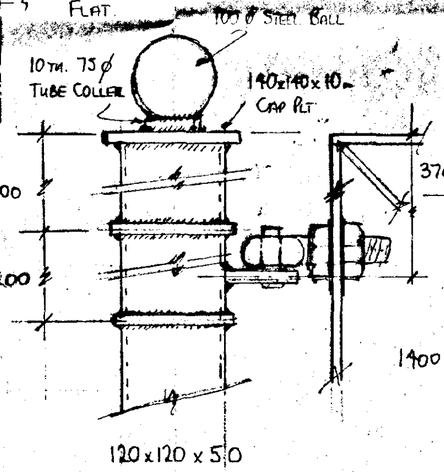

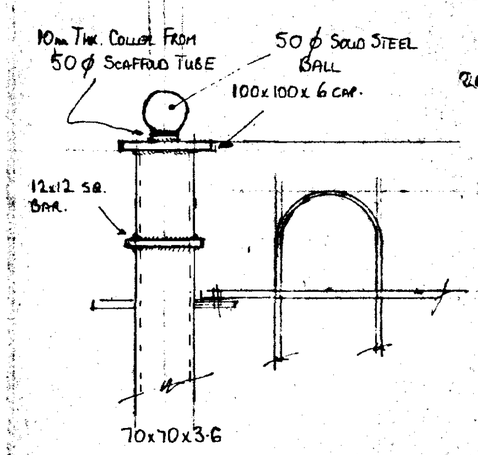



1 No 40m MAIN RUN 1 No 4m SHORT RUN

1 No RETURN LEG TO GATES

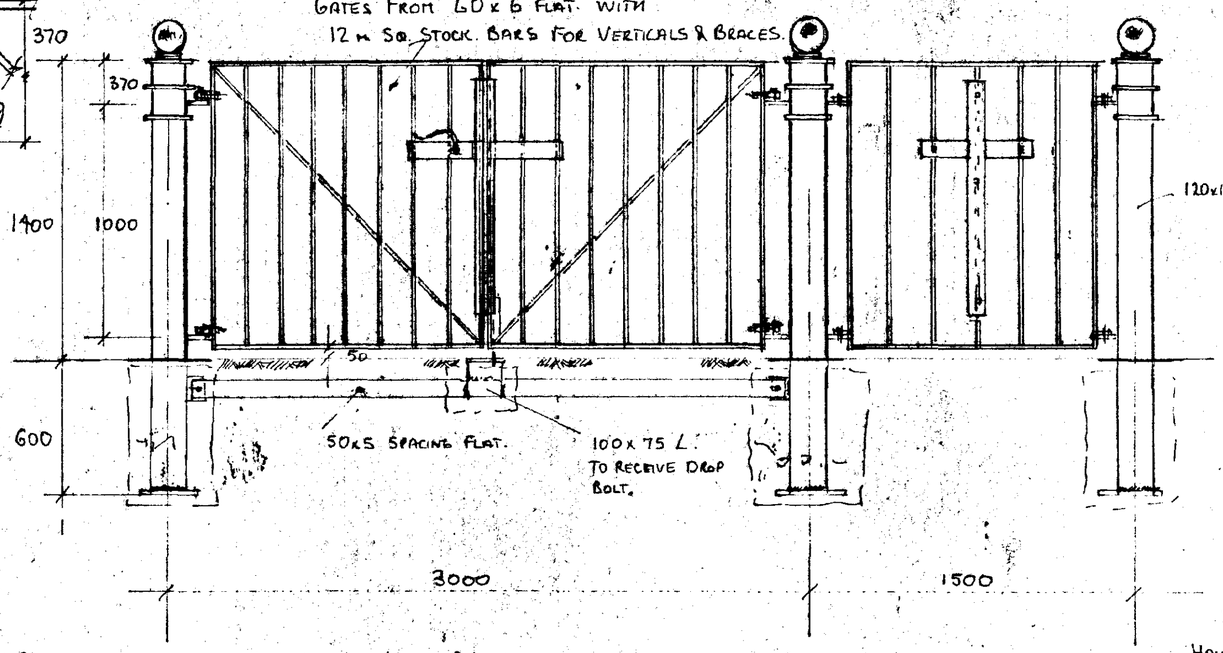

1 No PAIR OF GATES & FIXED SIDE PANEL.

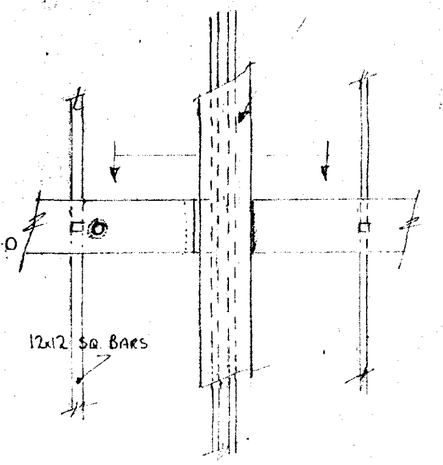

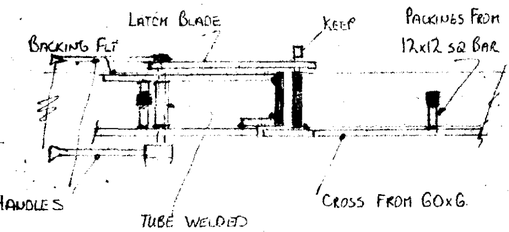

DETERMINED PLAN

SOUTH HOLLAND DC
HOUSING & PLANNING
22 FEB 2001
Ref: 0207/01

GEN. NOTES.


FENCE & GATES FABRICATED FROM MILD STEEL.


ALL WELDING TO BE CONTINUOUS ON DECRATIVE FEATURES. FULL STRENGTH PREPARED WELDING TO ALL LUGS & HINGE BRACKETS & MAIN JUNCTIONS OF GATE FRAMING.

ALL TO BE SAND BLASTED PRIOR TO APPLICATION OF A 2K. ETCH PRIMER & BLACK HAMMERITE FINAL FINISH TO GIVE MIN. THIC. OF 100 MICRONS.


M.D. FOULKES Building Design & Construction Services Church St. Donington.

Proposed New Cemetery for Donington

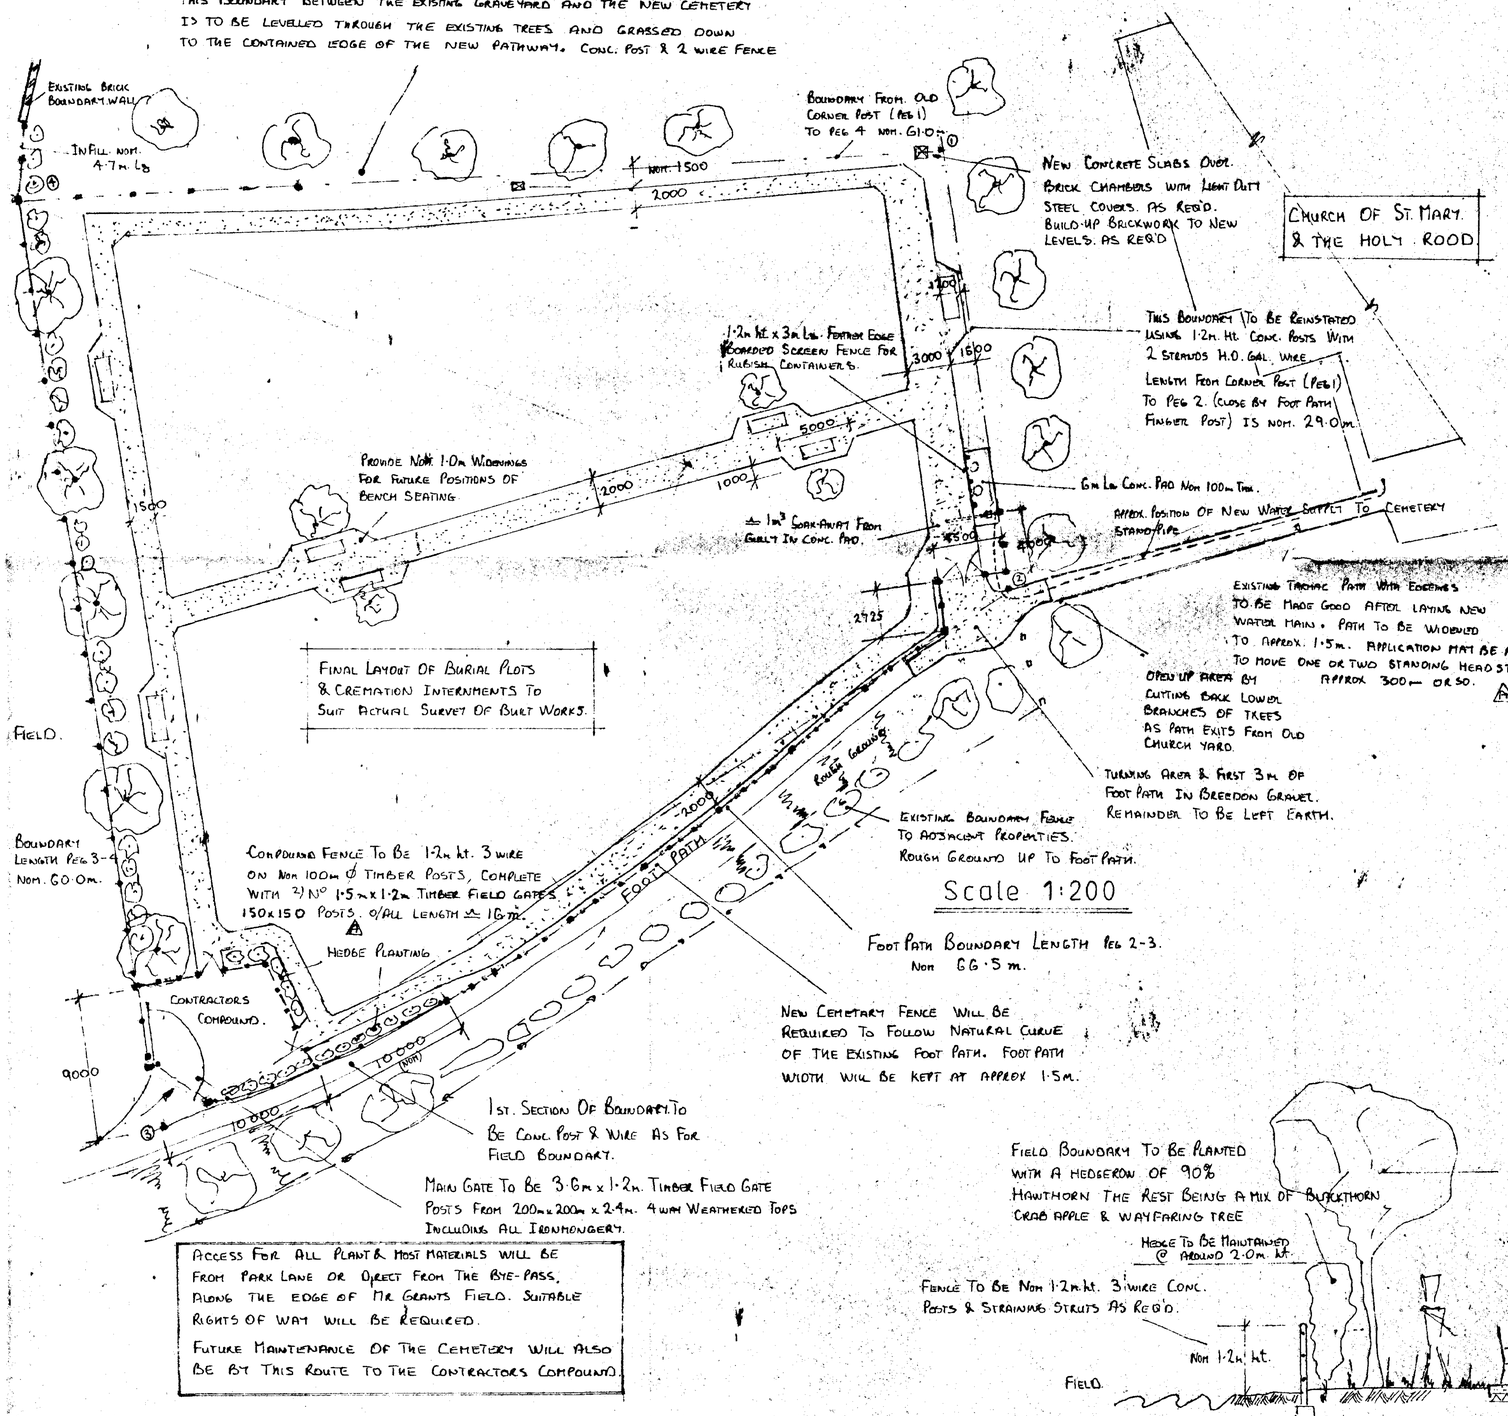

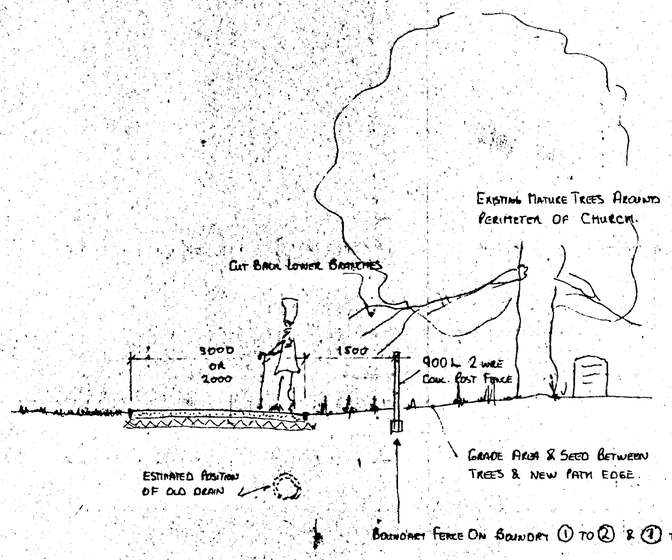

General Section

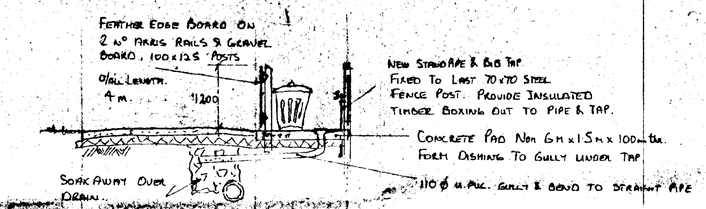

Section Third Amenity Area

Scale 1:50

FOR DETAILS OF METAL FENCE & GATES SEE DRG. D.P.C. 2

A 1) WIDTH OF FIELD GATES INCREASED.
2) BOUNDARY FENCE NOW SHOWN ON ① - ④.
3) WIDTH OF PATH THRO CHURCH YARD INCREASED. SEPT. 2000.

DETERMINED PLAN

SOUTH HOLLAND DC HOUSING & PLANNING 22 FEB 2001 Ref: 0201/01

D.P.C. 1 A