
Reference	Revision
DONINGTON	-

Proposed Store Layout

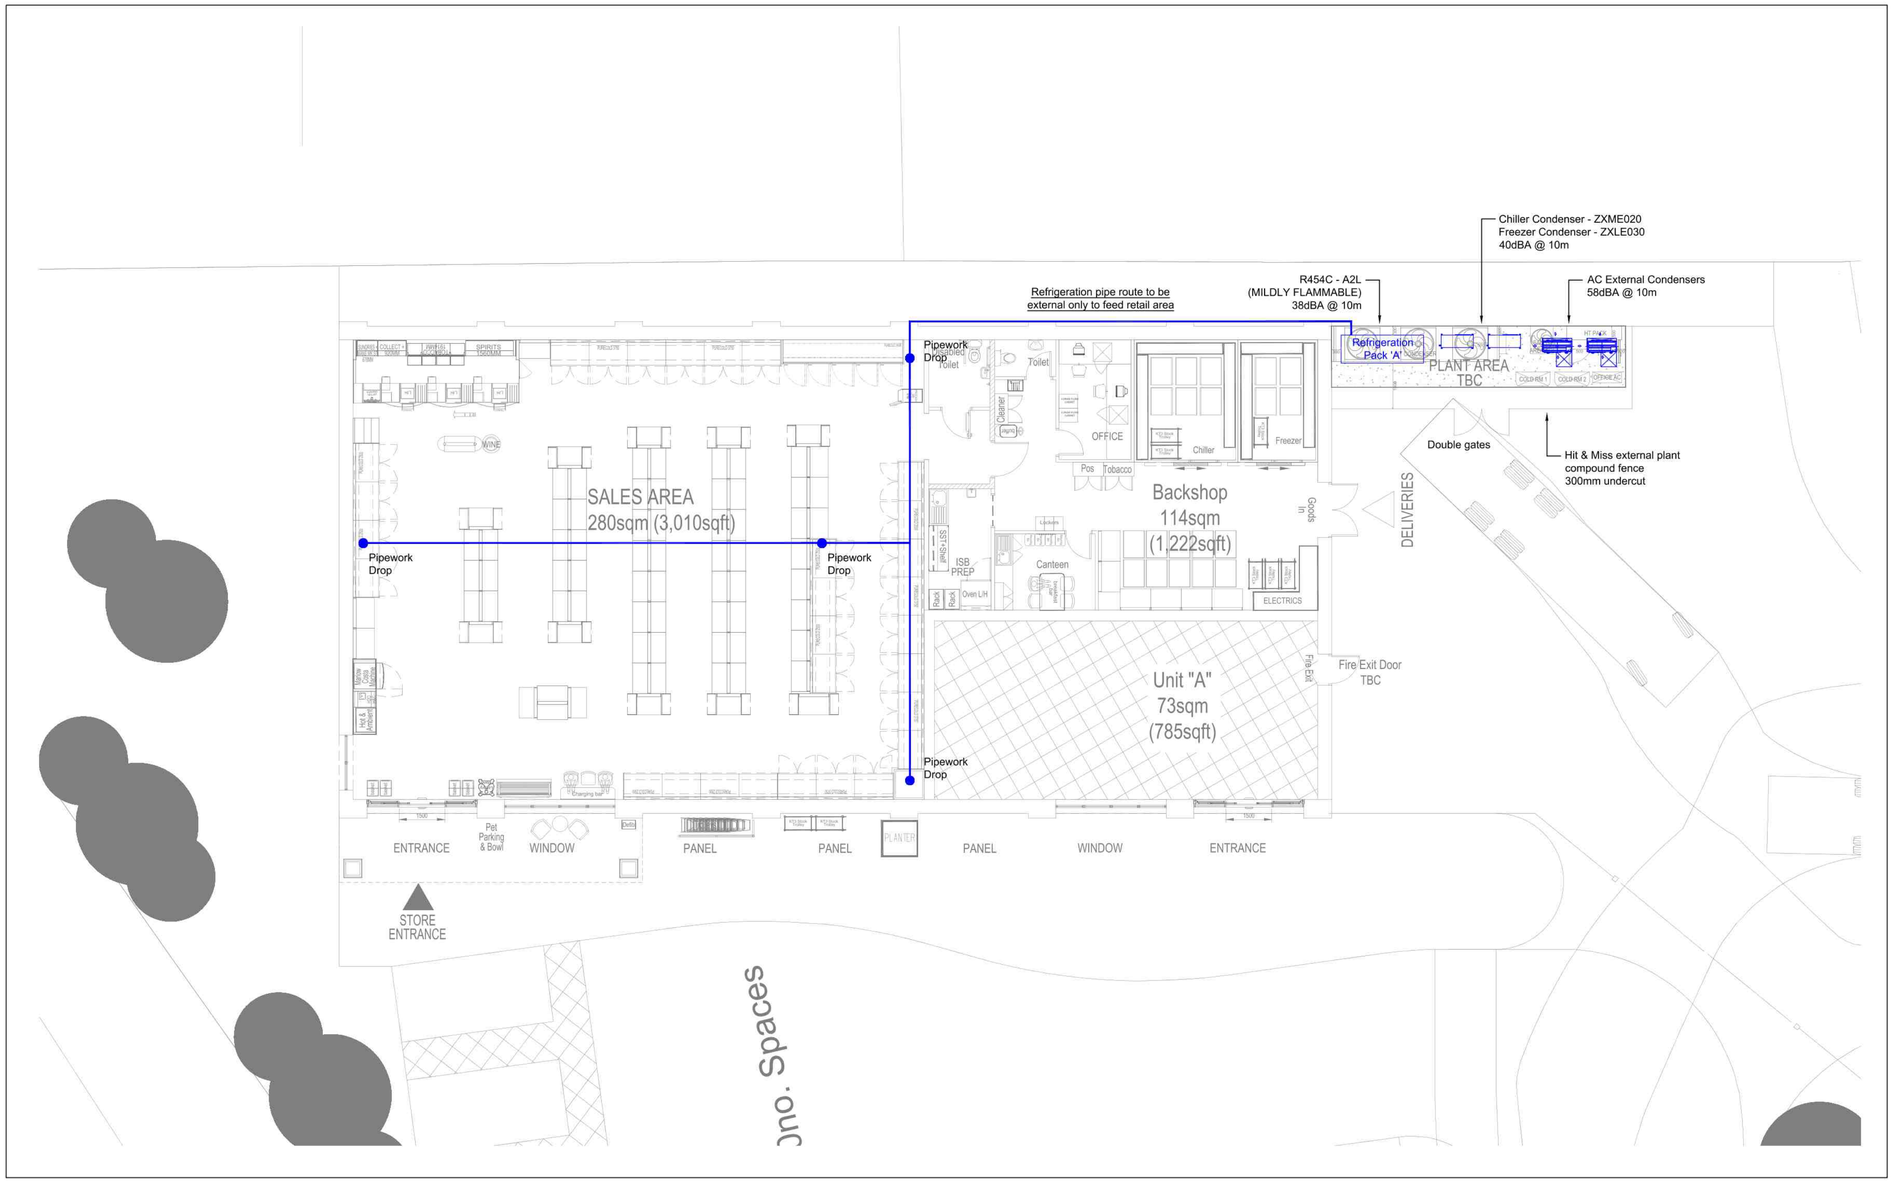

Rev	Date	Description	By	Chk
-	31/07/20	First Issue	AC	IK

Status
FOR APPROVAL

MINSTER PROPERTY GROUP

Project
Church Street
Donington

Drawing Title
ELECTRICAL SERVICES
C2491-E01-Indicative External Plant Layout

Drawing No	Revision
C2491 - 20 - E - 01	-

Scale	Date	Engineer	Checked
1:100 @ A1	JULY 20	AC	IK

CAD ORIGINAL - Do not modify by hand.

CAUTION - In compliance with BS7671 please ensure all circuits are tested and results are recorded prior to any parts of the installation being energised and put in to service.