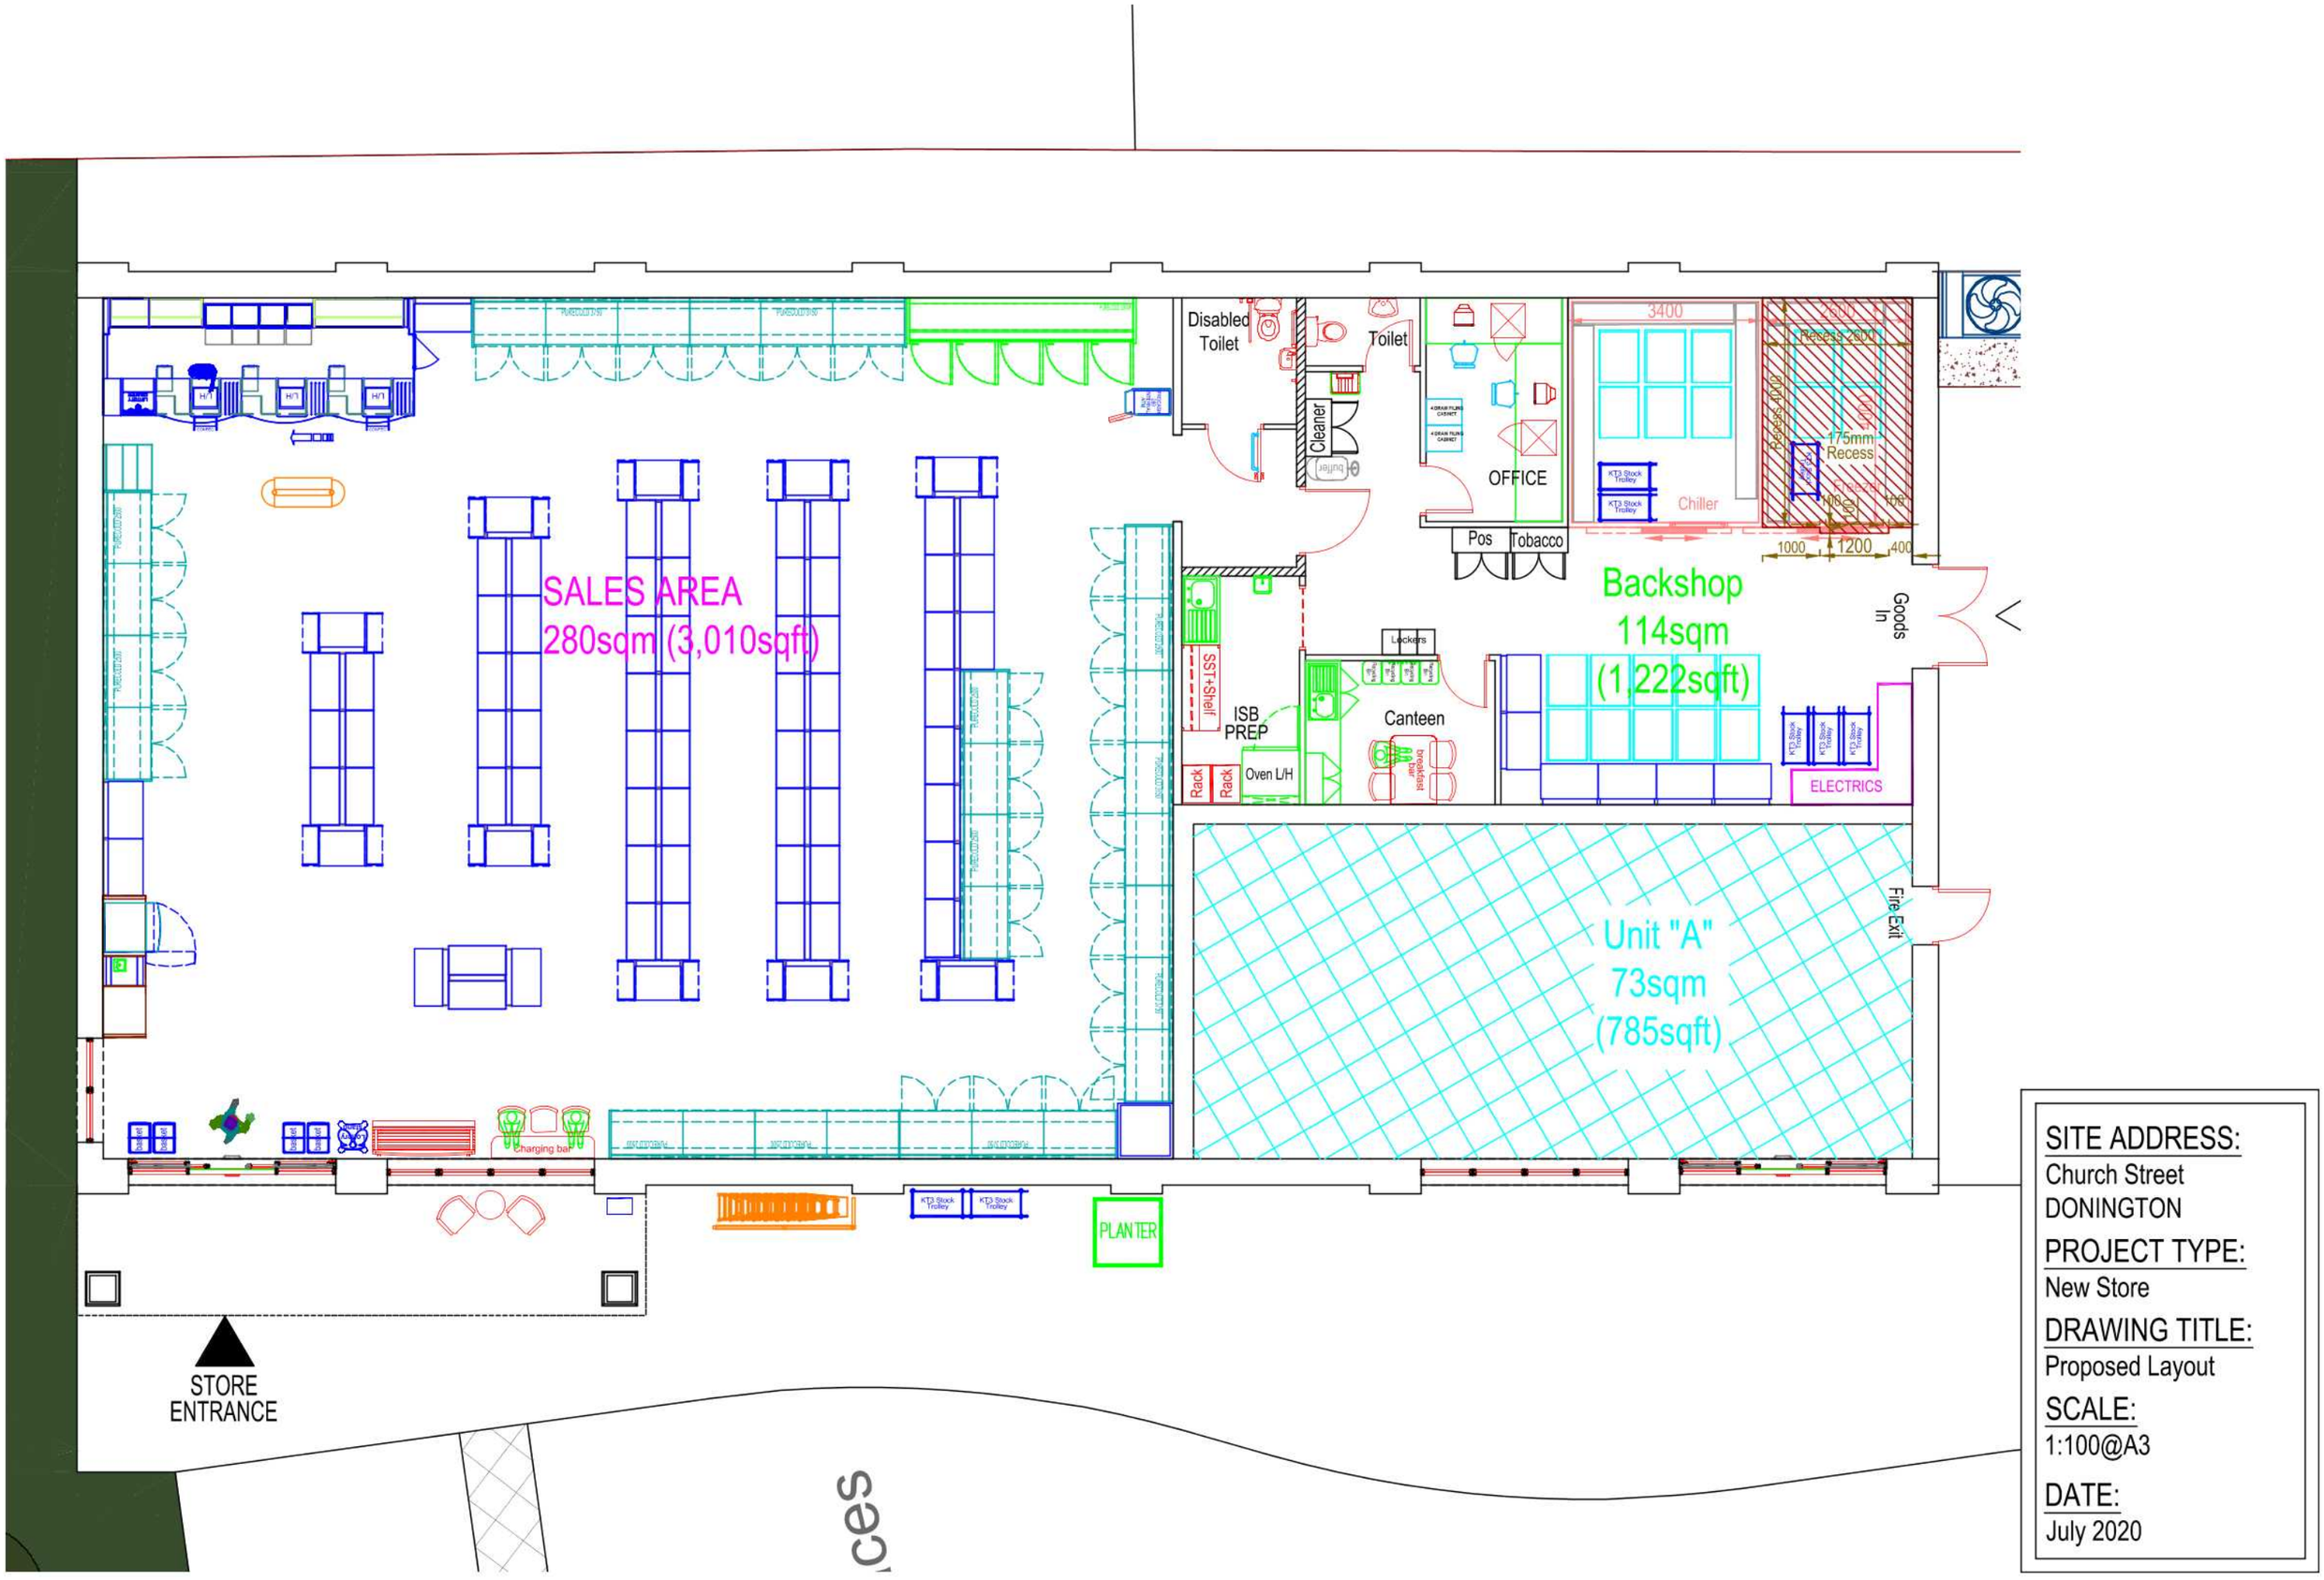


SITE ADDRESS:
Church Street
DONINGTON

PROJECT TYPE:
New Store

DRAWING TITLE:
Proposed Layout

SCALE:
1:100@A3

DATE:
July 2020