
11 Malting lane Block Plan - Location Plan

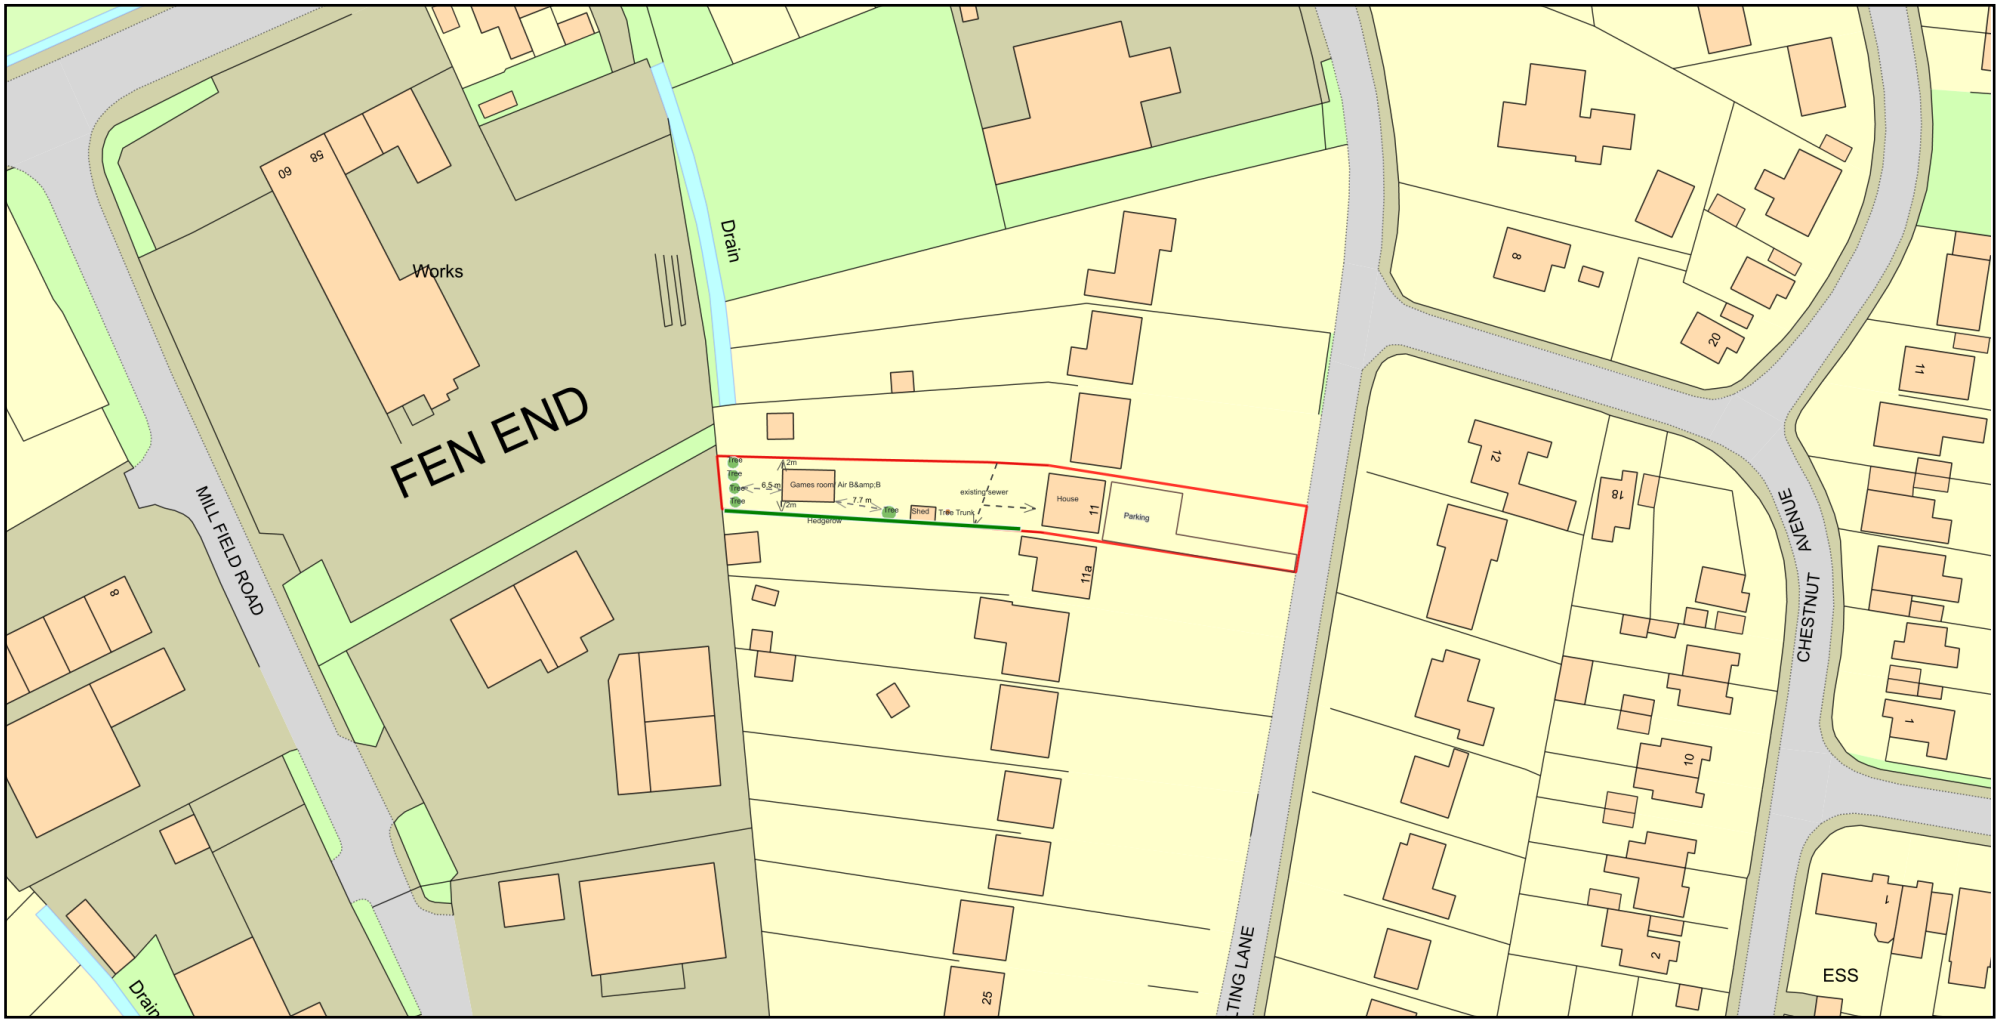

ReQuestaPlan

Plan Produced for: south holland council

Date Produced: 22 Feb 2022

Plan Reference Number: TQRQM22053104831968

Scale: 1:1250 @ A4

© Crown copyright and database rights 2021 OS 100042766