


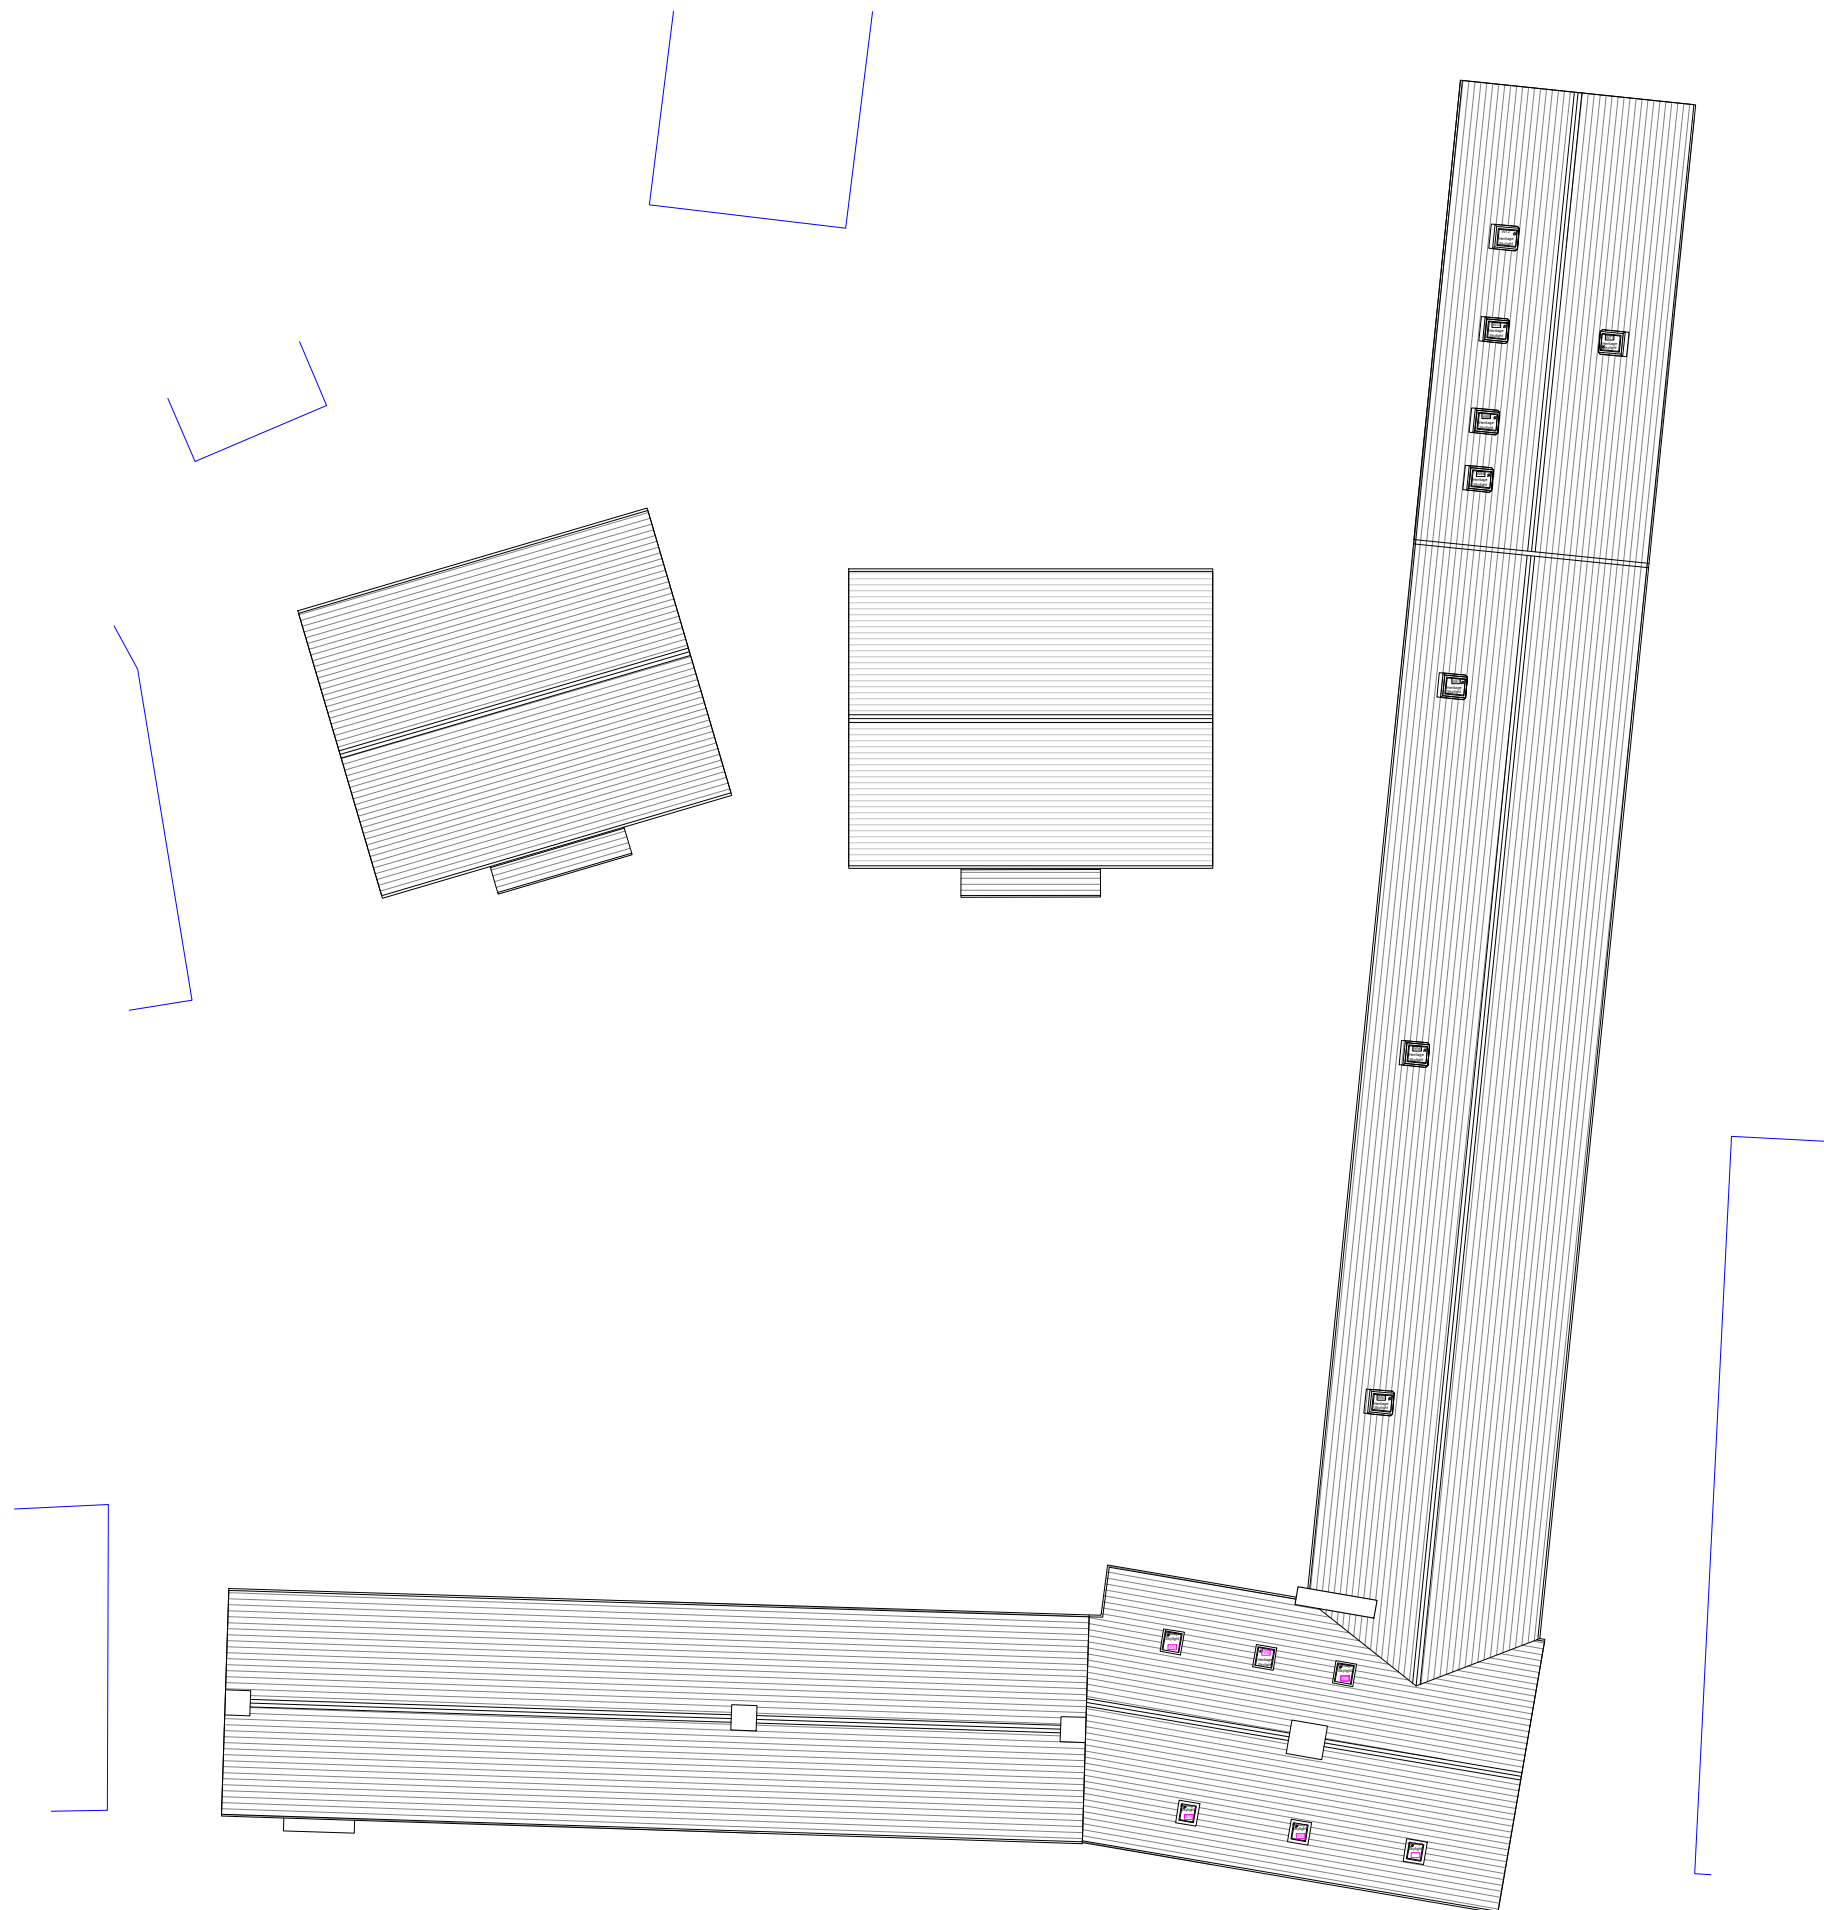

Please note these drawings are only to be used for the STATUS noted and are not to be distributed for any other purposed without prior consent from Clayton Architecture Ltd.



DRAWN BY: SL CHECKED BY: J

© CLAYTON ARCHITECTURE LLP

Tel: 07435569495 E: joe@claytonarchitecture.co.uk

© CLAYTON ARCHITECTURE LIMITED.
Tel: 07435569466 E: joe@claytonarchitecture.co.uk