




West Elevation

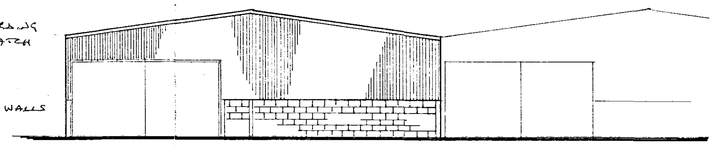


South Elevation

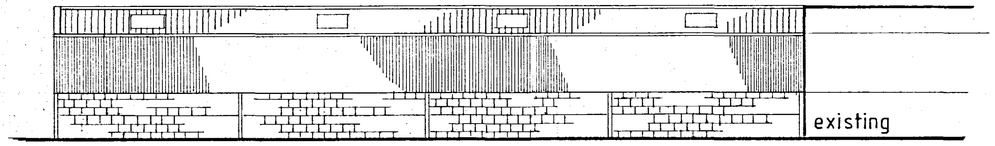


East Elevation

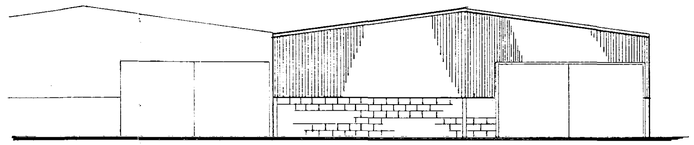


North Elevation

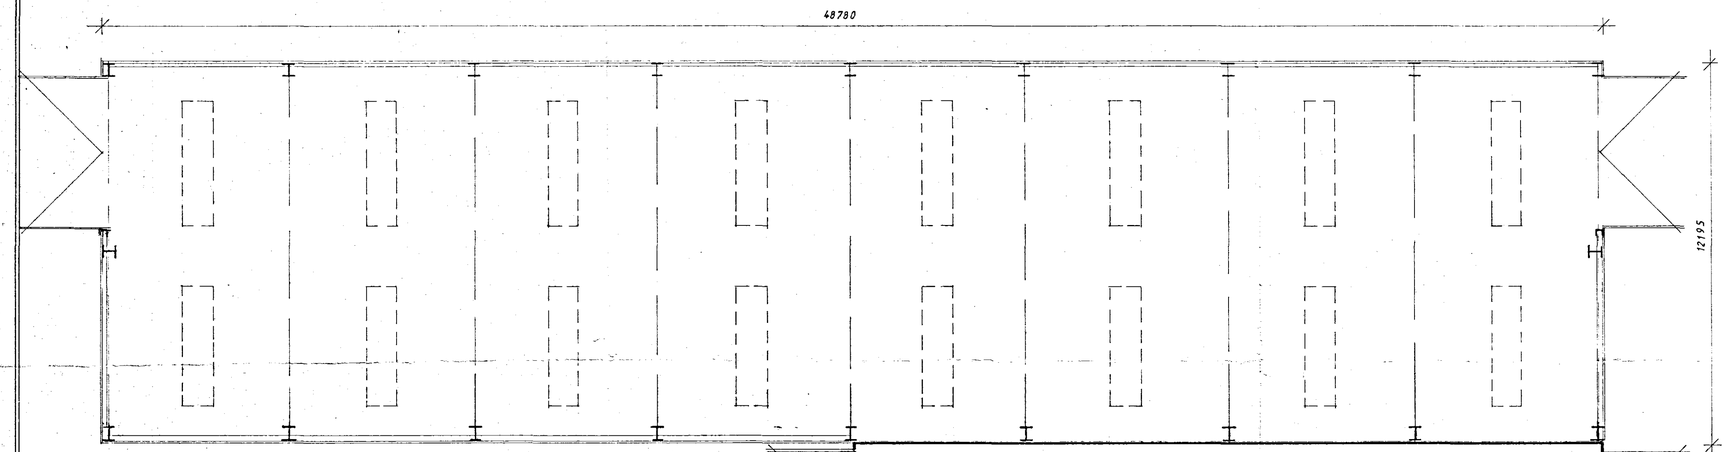

Layout Plan

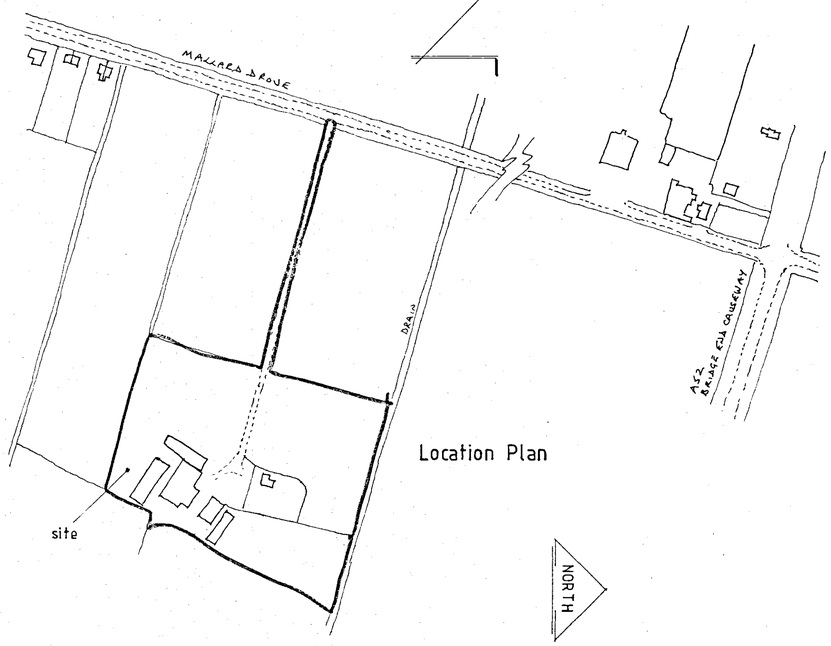

Location Plan

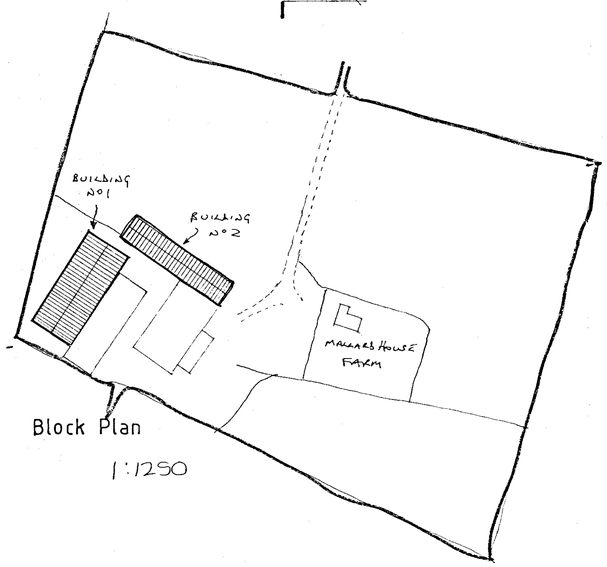

Block Plan

1:1250

SHDC
PLANNING & DEVELOPMENT
15 FEB 2006
Ref. 0220/06

BULDING No 2

Proposed Extension to Duck Shed
For:- AC & KL Twell
Mallard House
Mallard Hurn
Donington
Scales 1:100
January 2006
Dwng No AS2062

DETERMINED PLAN

ESCRITT & BARRELL
24 St Peter's Hill
Grantham
Lincs
NG31 6QF
Tel: 01476 565371