

DETAILS ON THIS DRAWING ARE COPYRIGHT OF SIDEBOTTOM RICHARDSON CHENG LIMITED.THIS IS A CONFIDENTIAL DOCUMENT AND MUST NOT BE COPIED, USED OR DIVULGED IN ANY WAY WITHOUT PRIOR WRITTEN CONSENT

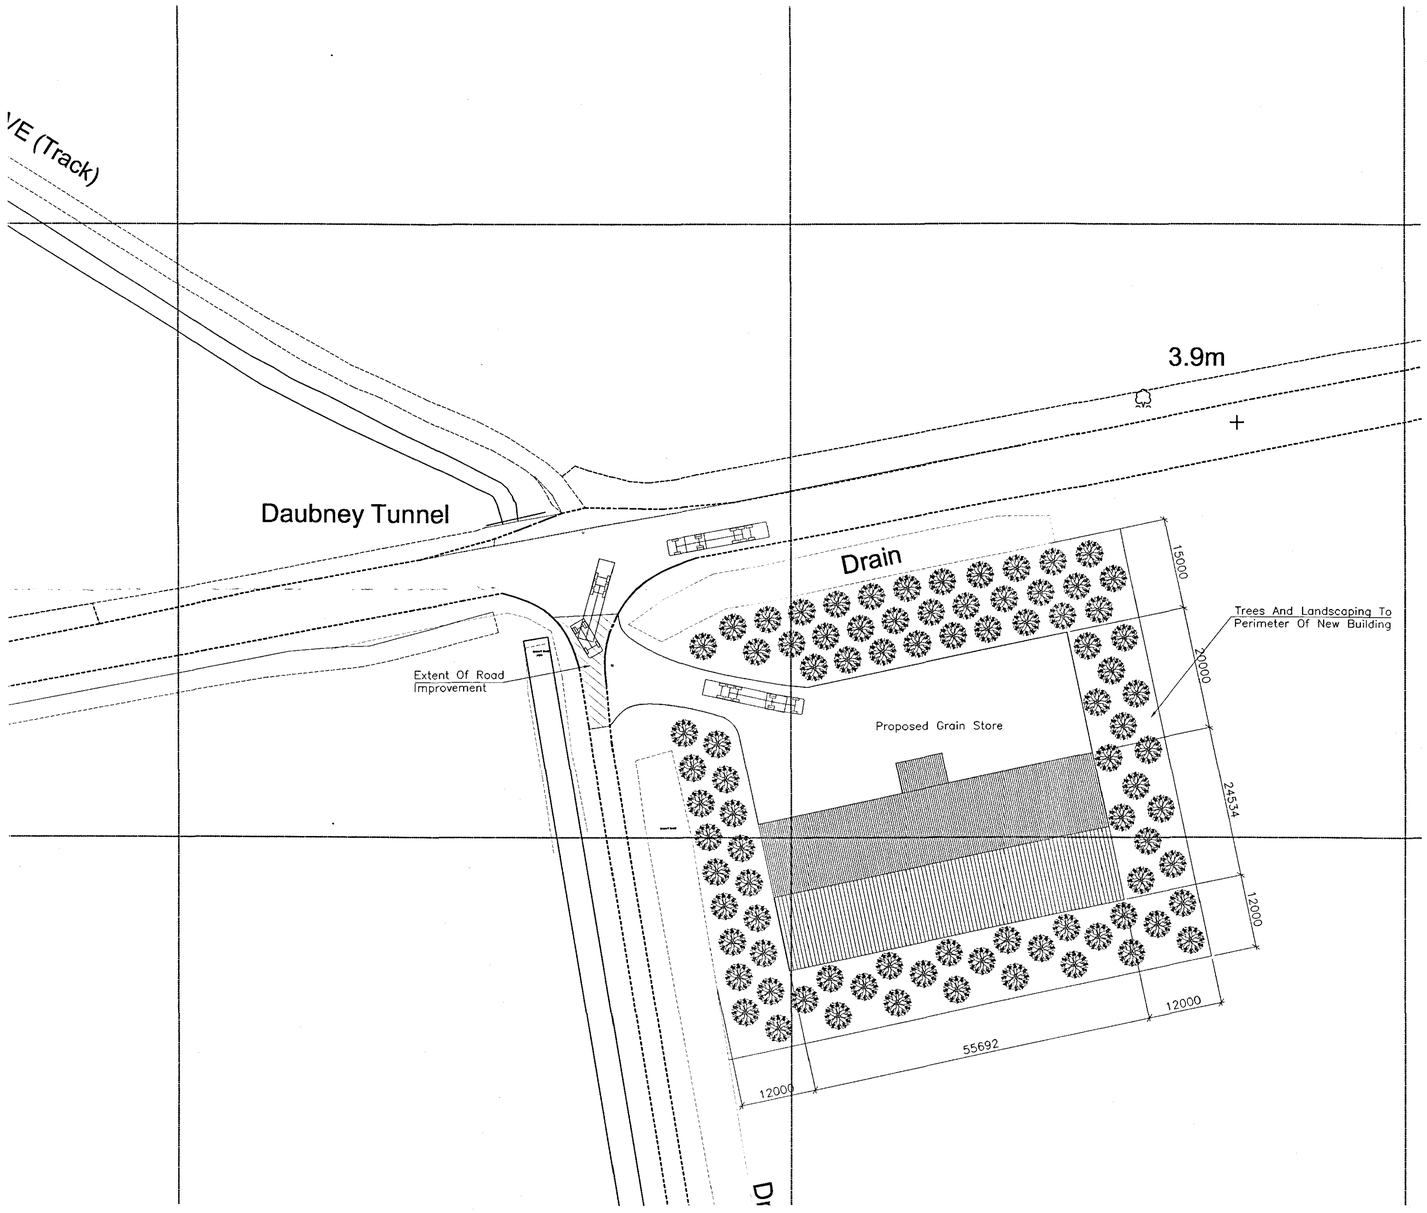

Site Access For HGV's 1:500

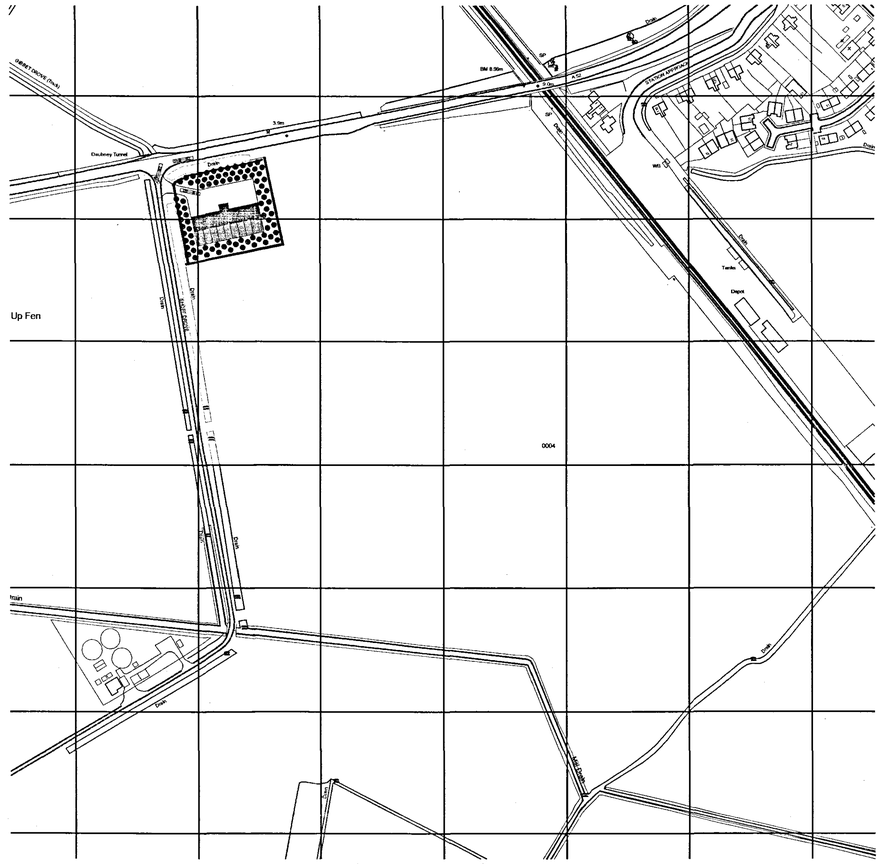

Location Plan 1:2500

DETERMINED PLAN

PLANNING & DEVELOPMENT
20 FEB 2008
Ref. 0220/08

REV	DATE	REMARKS
A	7.02.08	Additional Landscaping Added

STATUS FOR INFORMATION

SIDEBOTTOM RICHARDSON CHENG LTD
CONSULTING STRUCTURAL AND CIVIL ENGINEERS
15 HIGH STREET, SPALDING, LINCS. PE11 1JW
TEL: (01775) 712680
FAX: (01775) 712635
E MAIL: src@sr-c.co.uk

PROJECT
Proposed Grain Store
Park Farm
Donington

TITLE
Proposed Site Access

DATE	Jan' 2008	SCALE	1:2500, 1:500
DRAWN	BJ	CHECKED	
DESIGN		FILENAME	36807-04

DRG No. 36807/04 REV A

DETAILS ON THIS DRAWING ARE COPYRIGHT OF SIDEBOTTOM RICHARDSON CHENG LIMITED.THIS IS A CONFIDENTIAL DOCUMENT AND MUST NOT BE COPIED, USED OR DIVULGED IN ANY WAY WITHOUT PRIOR WRITTEN CONSENT