

Proposed boundary wall

Proposed atrium

Proposed boundary wall

Proposed garden room

Proposed flat roof extension

AMENDED PLAN
Ref. A2

A Rear flat roof revised mjw 10/6/15

SHDC
Planning & Development
10 JUN 2015
Ref: 0226-15

Block Plan
Scale 1/500
Site area approx. = 1.3ha.

REVISIONS			BY	DATE
DRAWN	MJW	DATE		25/2/15
SCALE	As Shown	CHECKED		

CLIENT
Mr. N. Singh
126 Quadring Road
Donington
Spalding
Lincs
PE11 4SJ


PROJECT
Proposed window / entrance atrium to front elevation,
single storey flat roof rear extension to include removal
of rear pitched roof, garden room and boundary wall
to front of dwelling

DETAILS
Location / Block Plan & Front Wall Details


Malcolm Watson
architectural - detailing services
Residential - Commercial - Industrial - Agricultural
Planning & Building Regulations Submissions
13 Wimberley Way, Pinchbeck, Spalding, Lincs. PE11 3RY.
Tel / Fax : 01775 767650
email : mjw.13@btinternet.com

partner
LABC

DRWG No. 418/LP/BP/2015

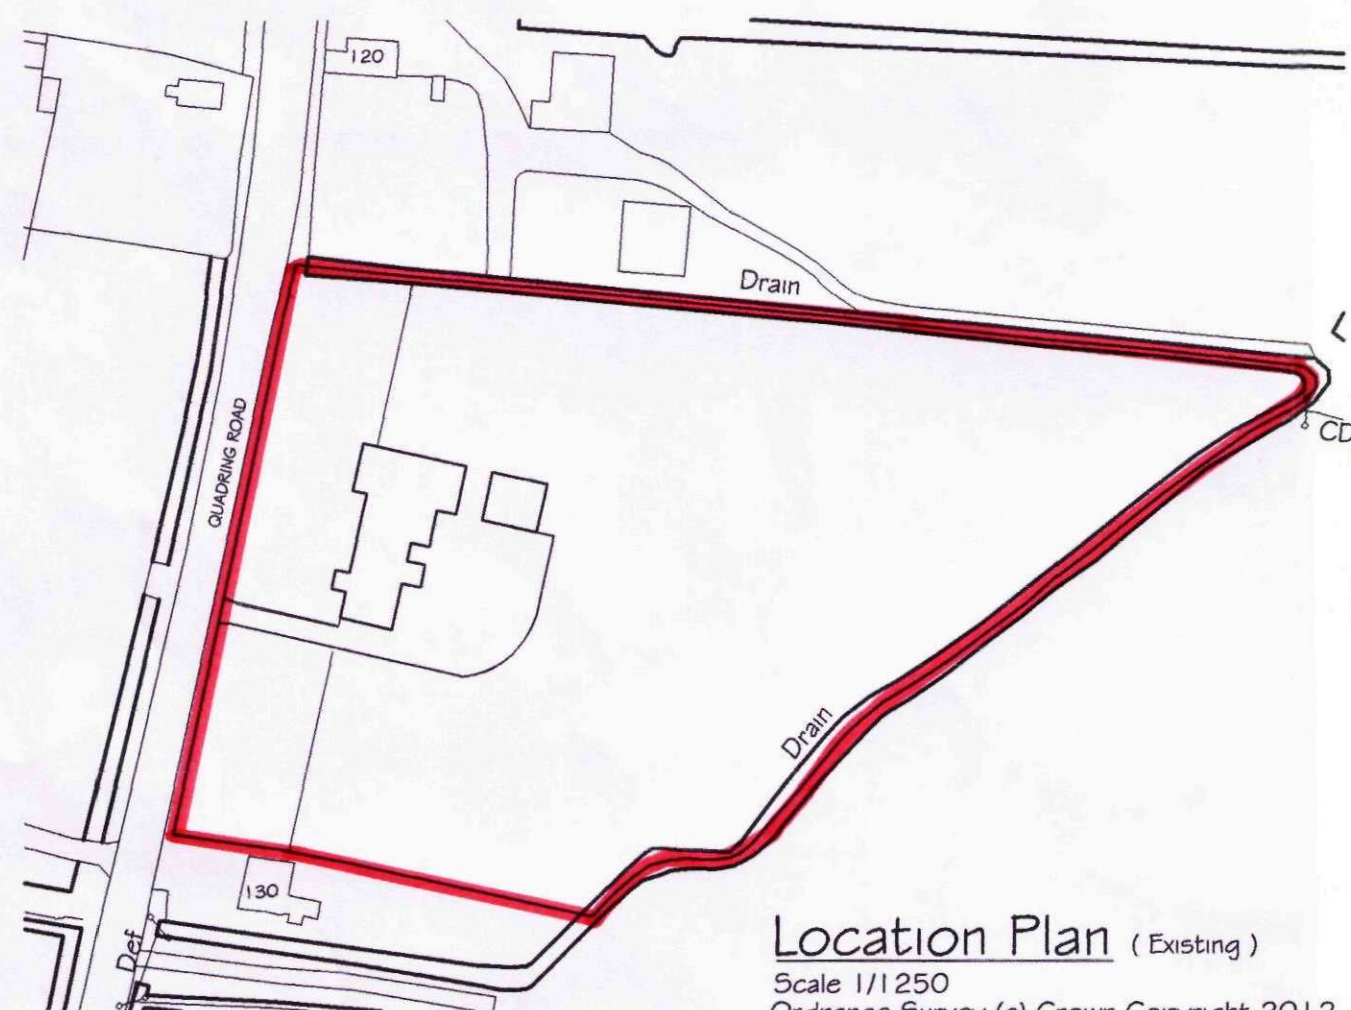


Location Plan (Existing)
Scale 1/1250
Ordnance Survey (c) Crown Copyright 2012.
All rights reserved. Licence number 100020449

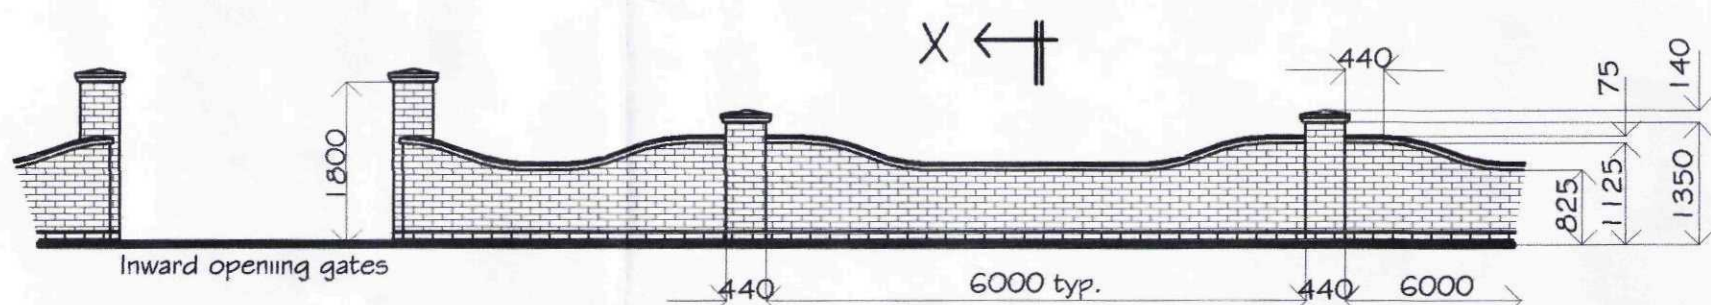

Front Elevation

FRONT BOUNDARY WALL / PILLAR BRICKWORK :
Manf. Traditional Brck & Stone colour : Cromwell Buff facing brickwork
Durability F2 can be used below dpc
FRONT BOUNDARY WALL PIER CAPS / COPING :
Manf. Warrick Stone colour : Bath

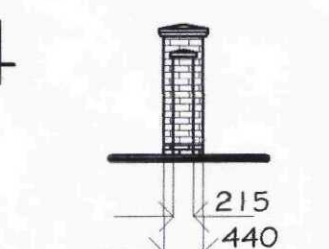

Section X-X

Proposed boundary wall adjacent to Quadring Road

This drawing to be read in conjunction with 418/1/2015 & 418/2/2015