




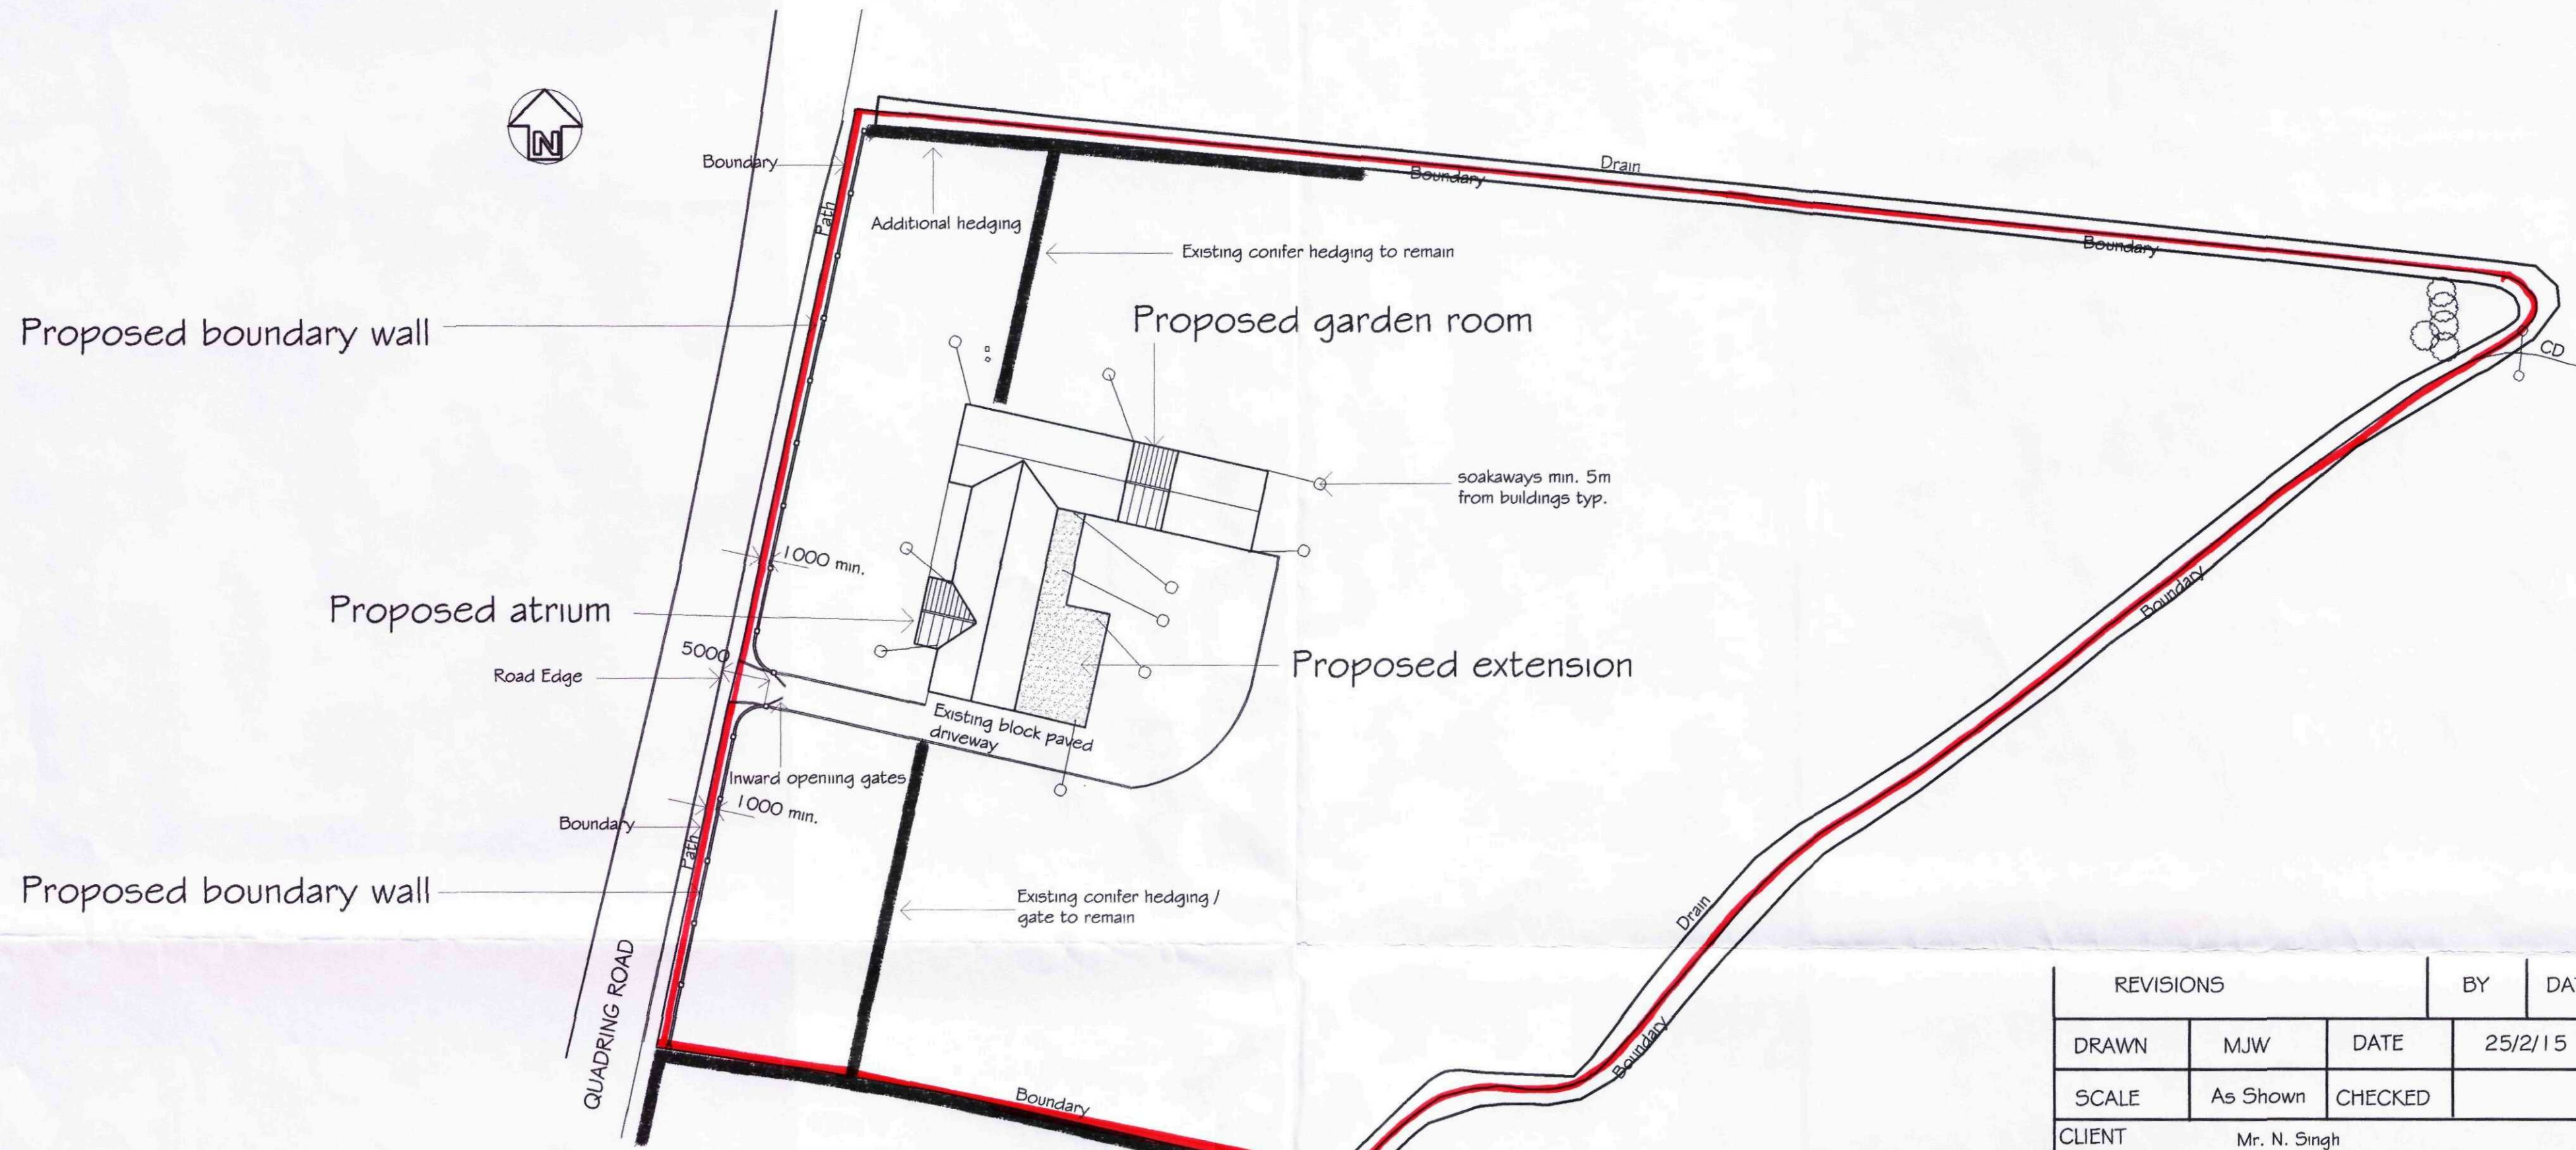

Block Plan
Scale 1/500
Site area approx. = 1.3ha.

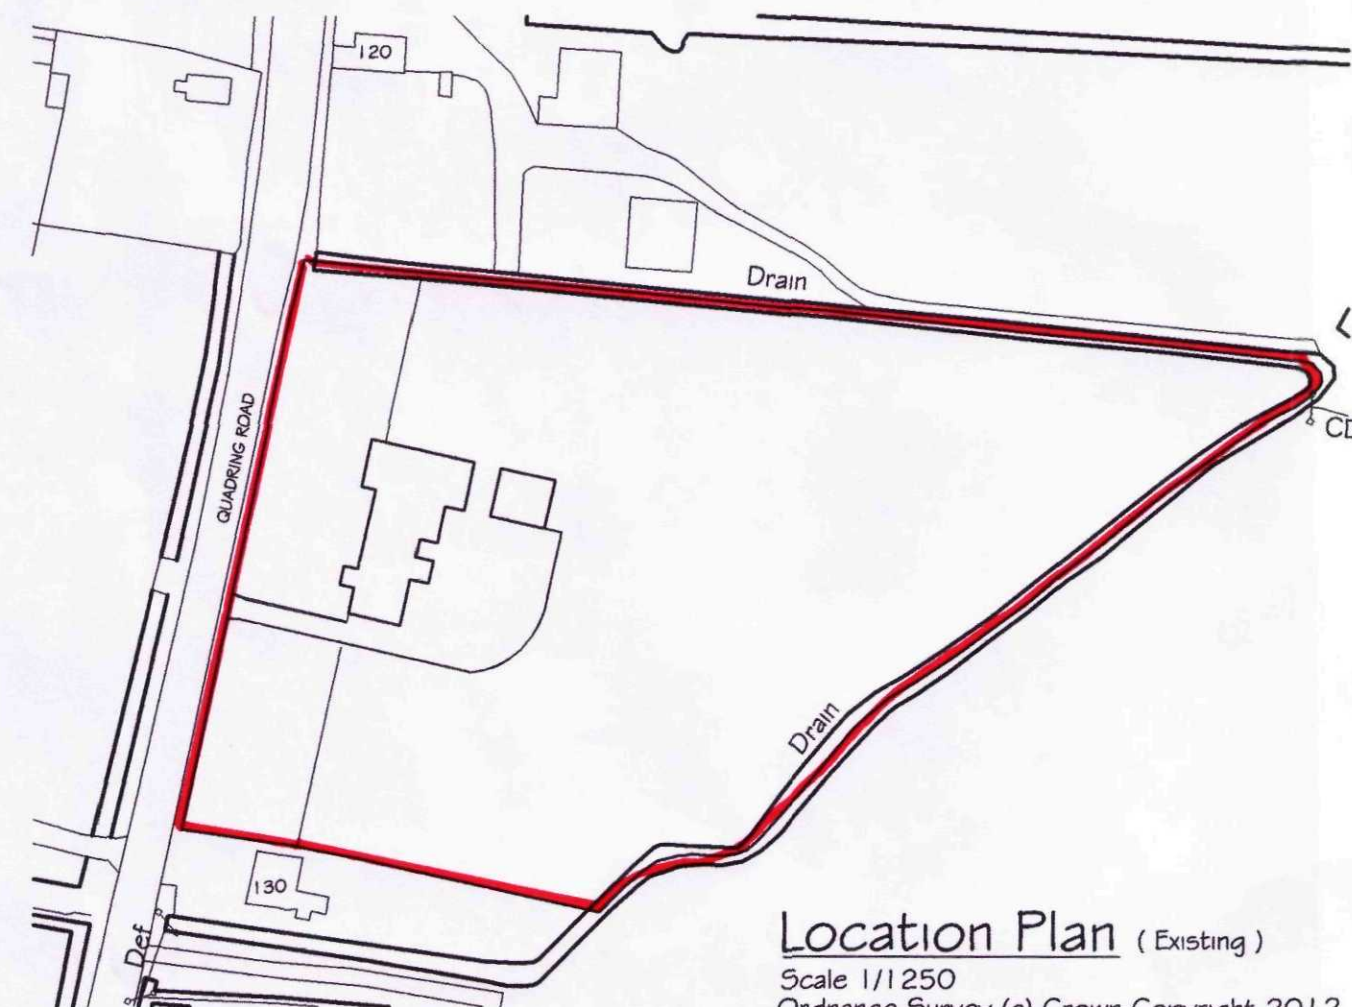


Location Plan (Existing)
Scale 1/1250
Ordnance Survey (c) Crown Copyright 2012.
All rights reserved. Licence number 100020449

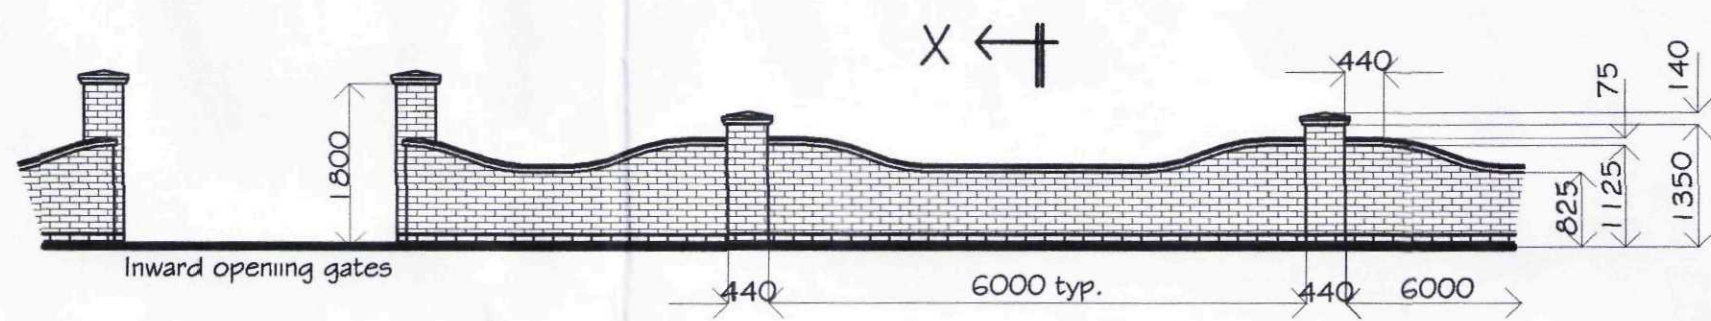

Front Elevation

FRONT BOUNDARY WALL / PILLAR BRICKWORK :
Manf. Traditional Brick & Stone colour : Cromwell Buff facing brickwork
Durability F2 can be used below dpc
FRONT BOUNDARY WALL PIER CAPS / COPING :
Manf. Warrick Stone colour : Bath

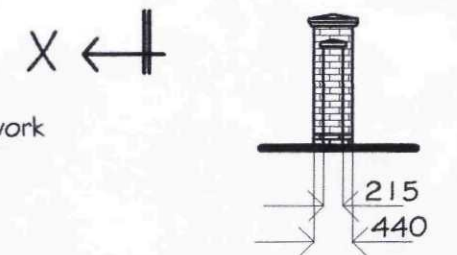

Section X-X


Proposed boundary wall adjacent to Quading Road

REVISIONS			BY	DATE
DRAWN	MJW	DATE		25/2/15
SCALE	As Shown	CHECKED		

CLIENT
Mr. N. Singh
126 Quading Road
Donington
Spalding
Lincs
PE11 4SJ

PROJECT
Proposed window / entrance atrium to front elevation,
single storey flat roof rear extension to include removal
of rear pitched roof, garden room and boundary wall
to front of dwelling

DETAILS
Location / Block Plan & Front Wall Details

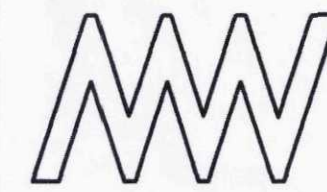

Malcolm Watson
architectural - detailing services
Residential - Commercial - Industrial - Agricultural
Planning & Building Regulations Submissions

13 Wimberley Way, Pinchbeck, Spalding, Lincs. PE11 3RY.
Tel / Fax : 01775 767650
email : mjw.13@btinternet.com



DRWG No. 418/LP/BP/2015