


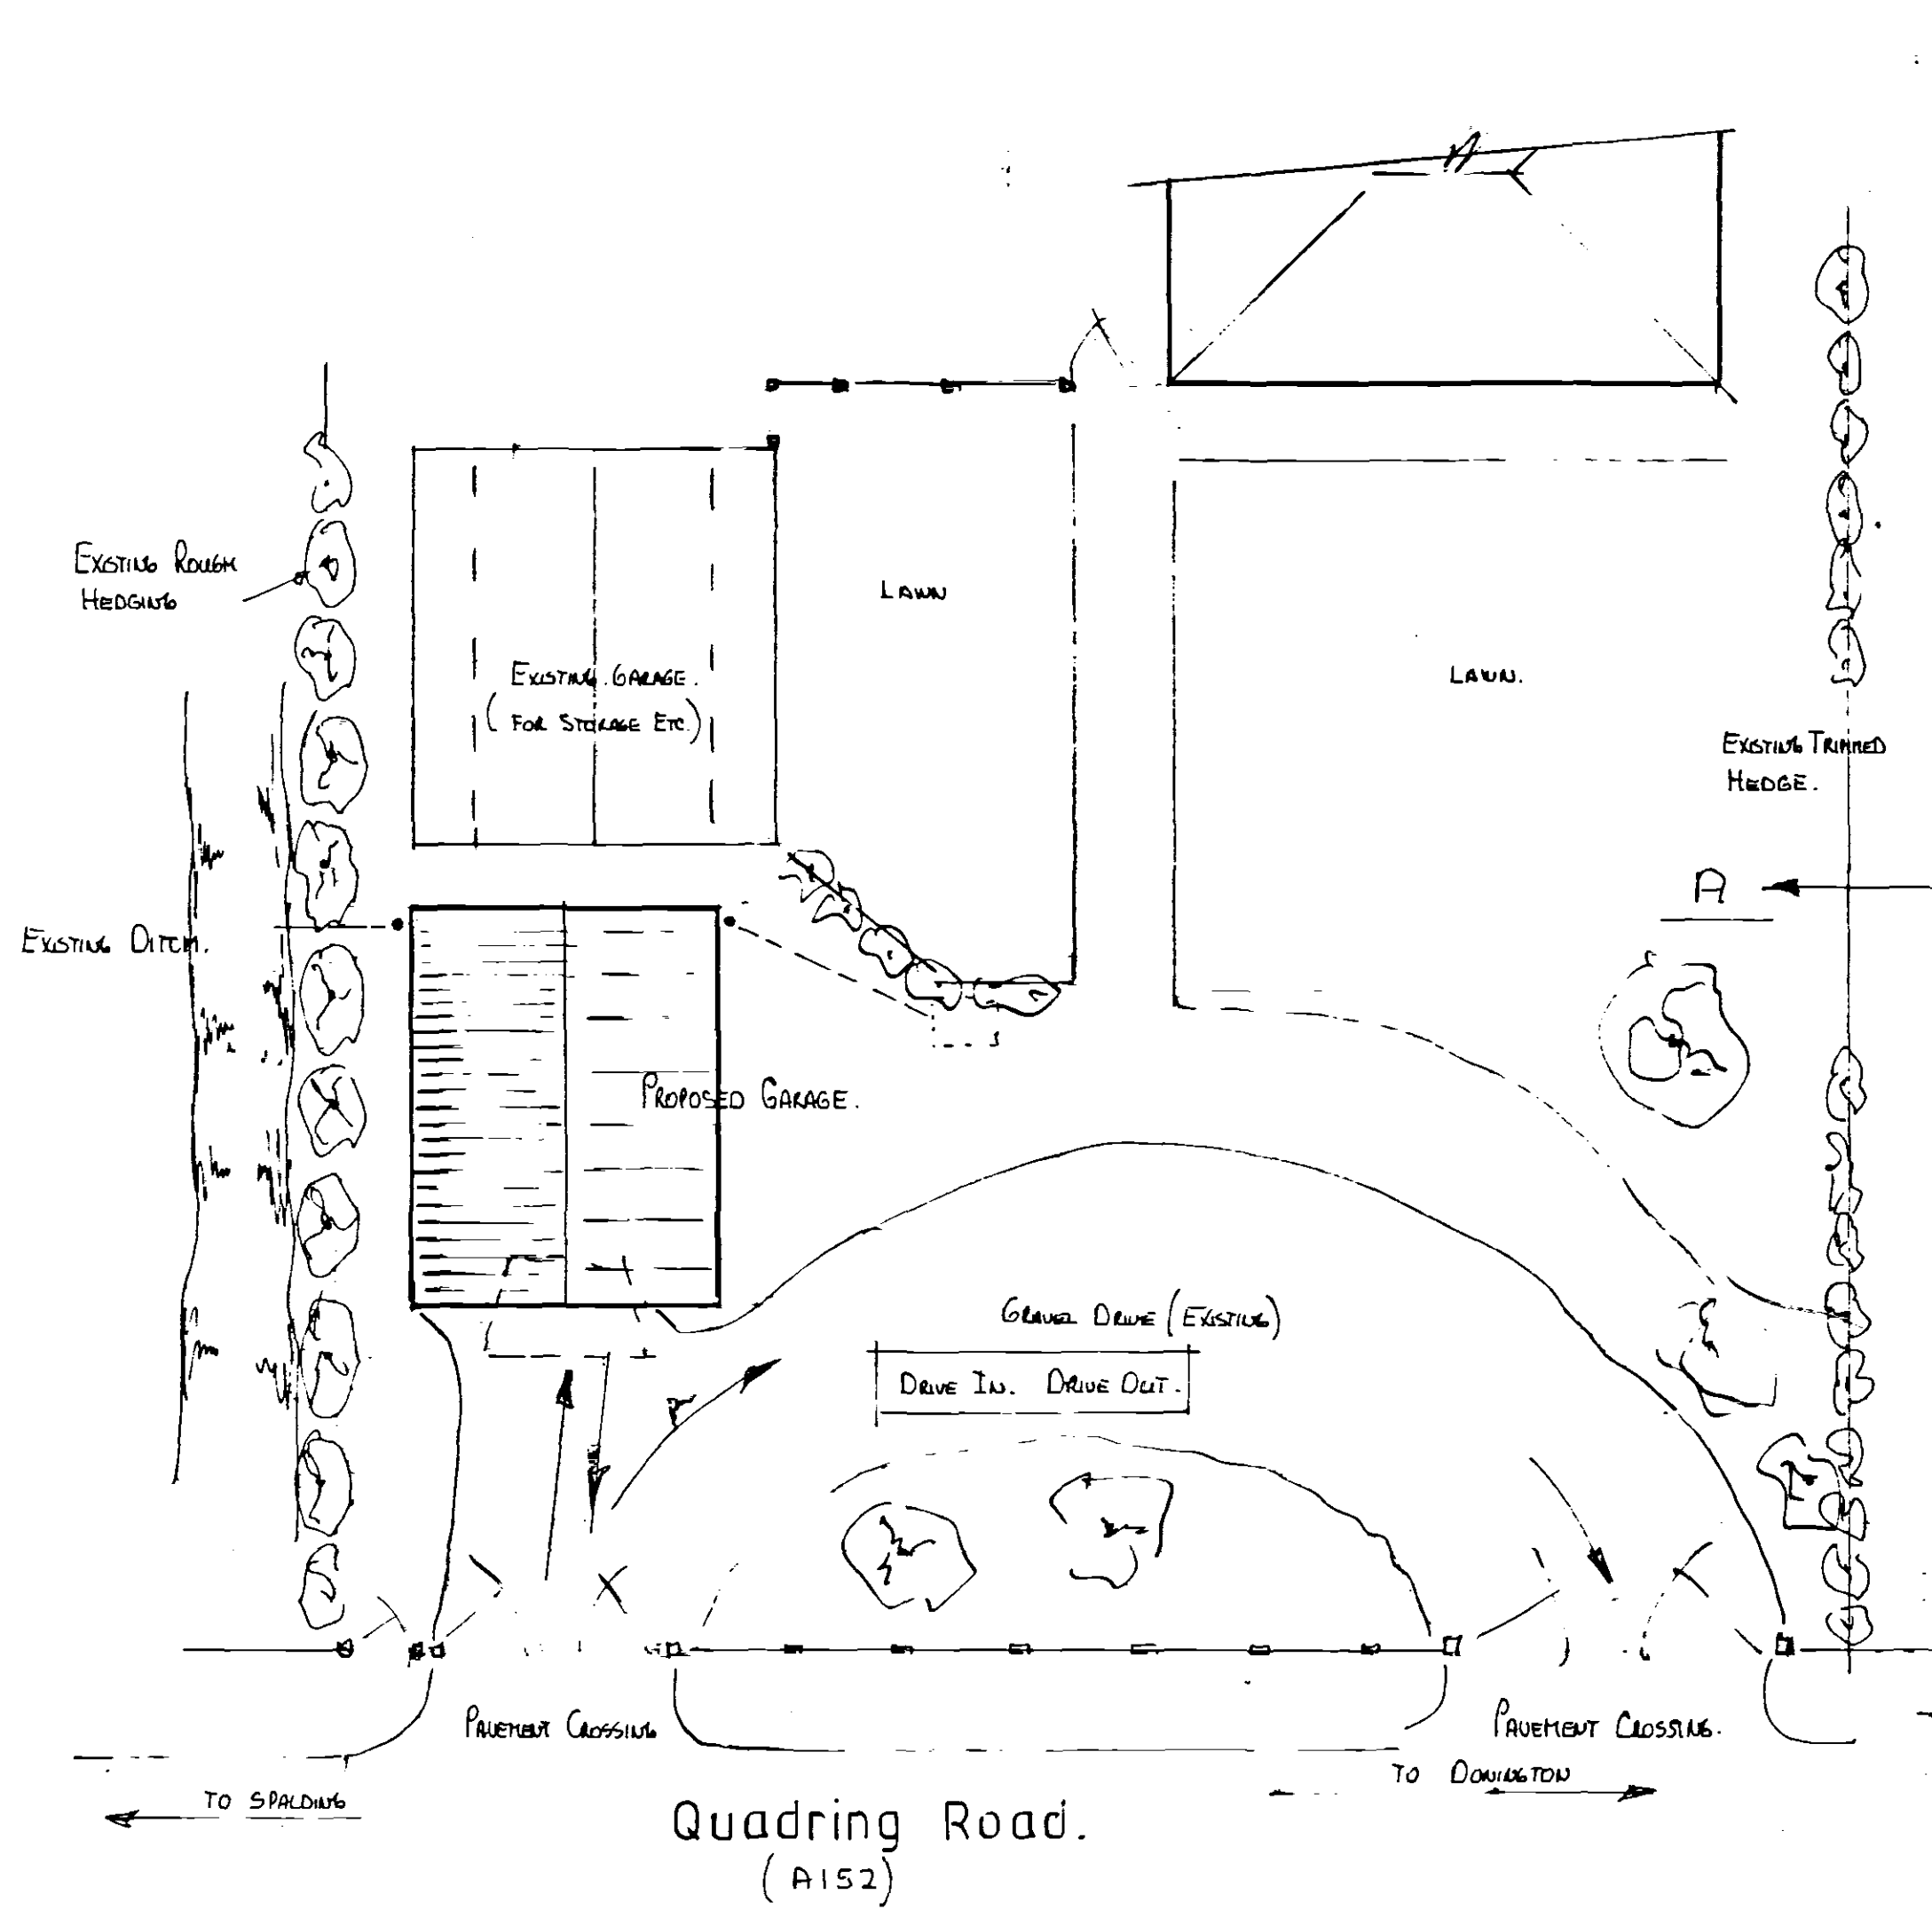
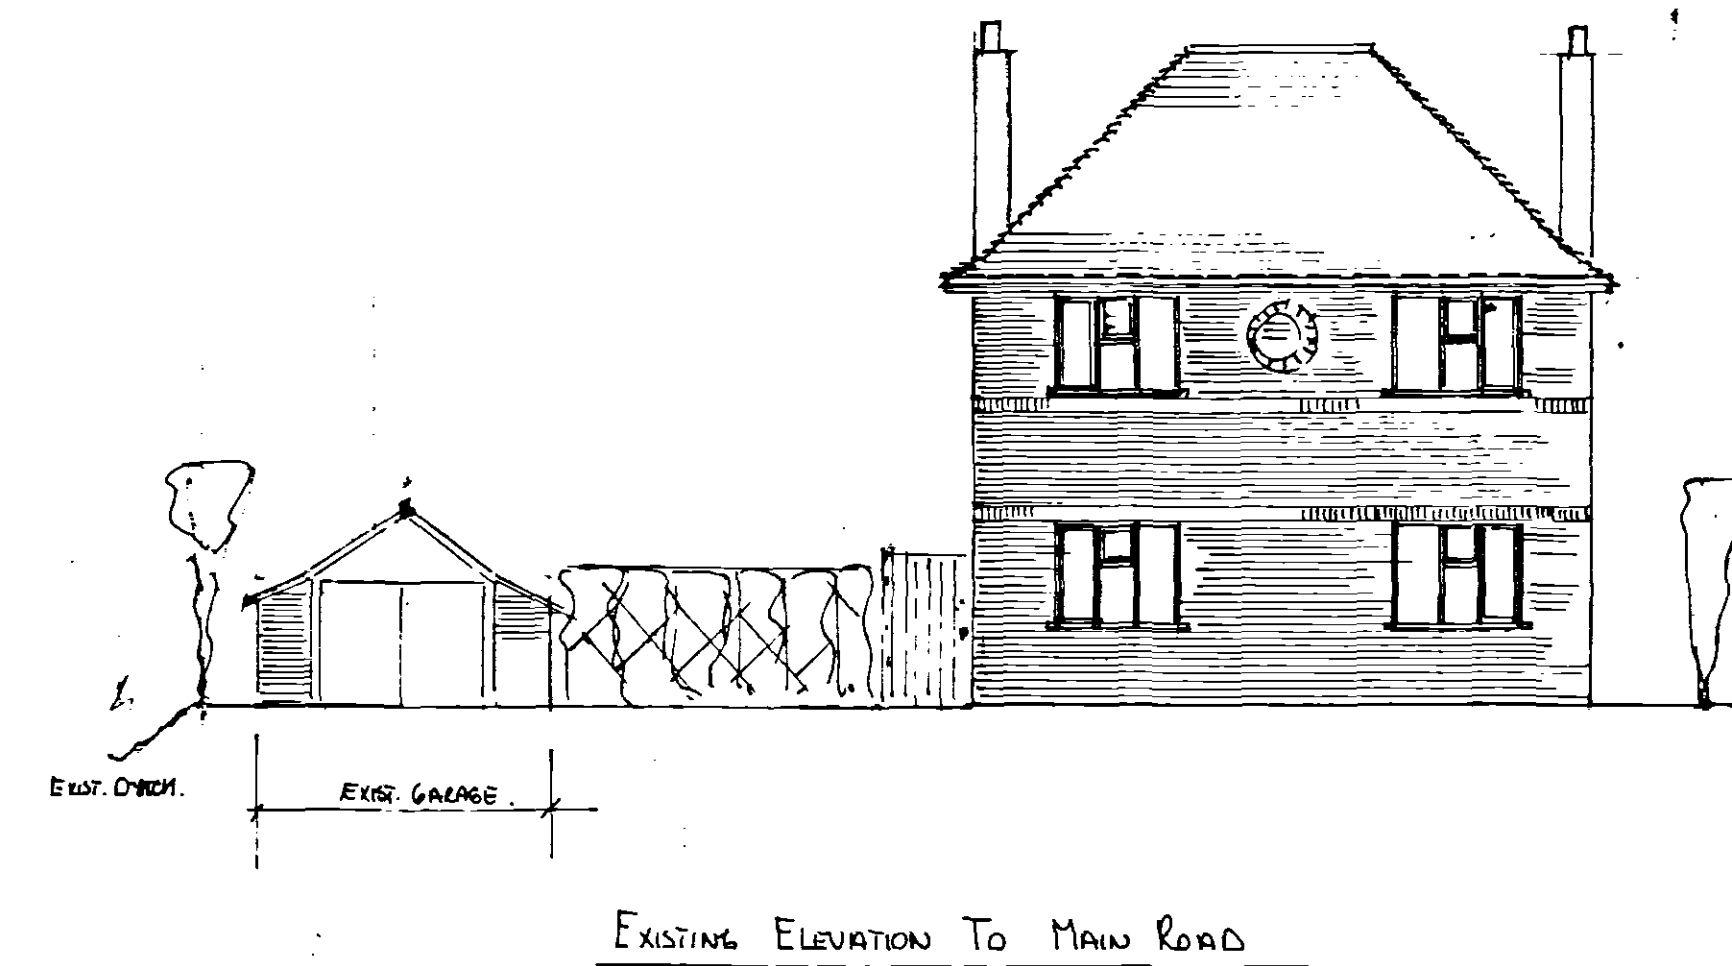


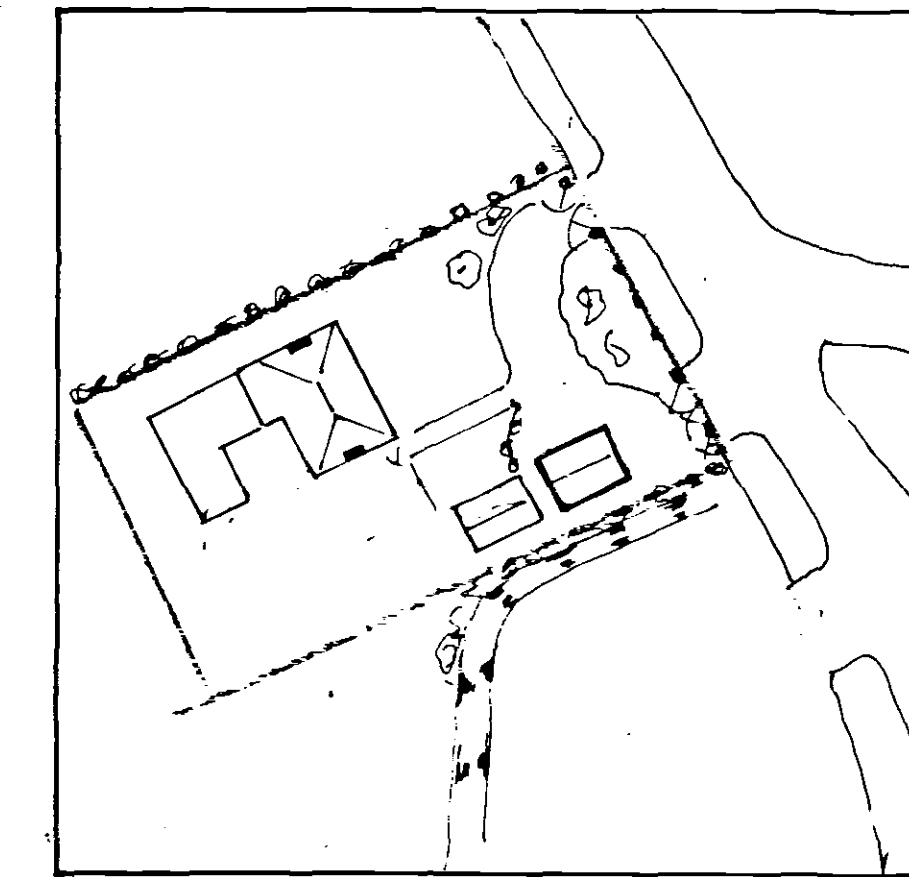


block plan 1:500.

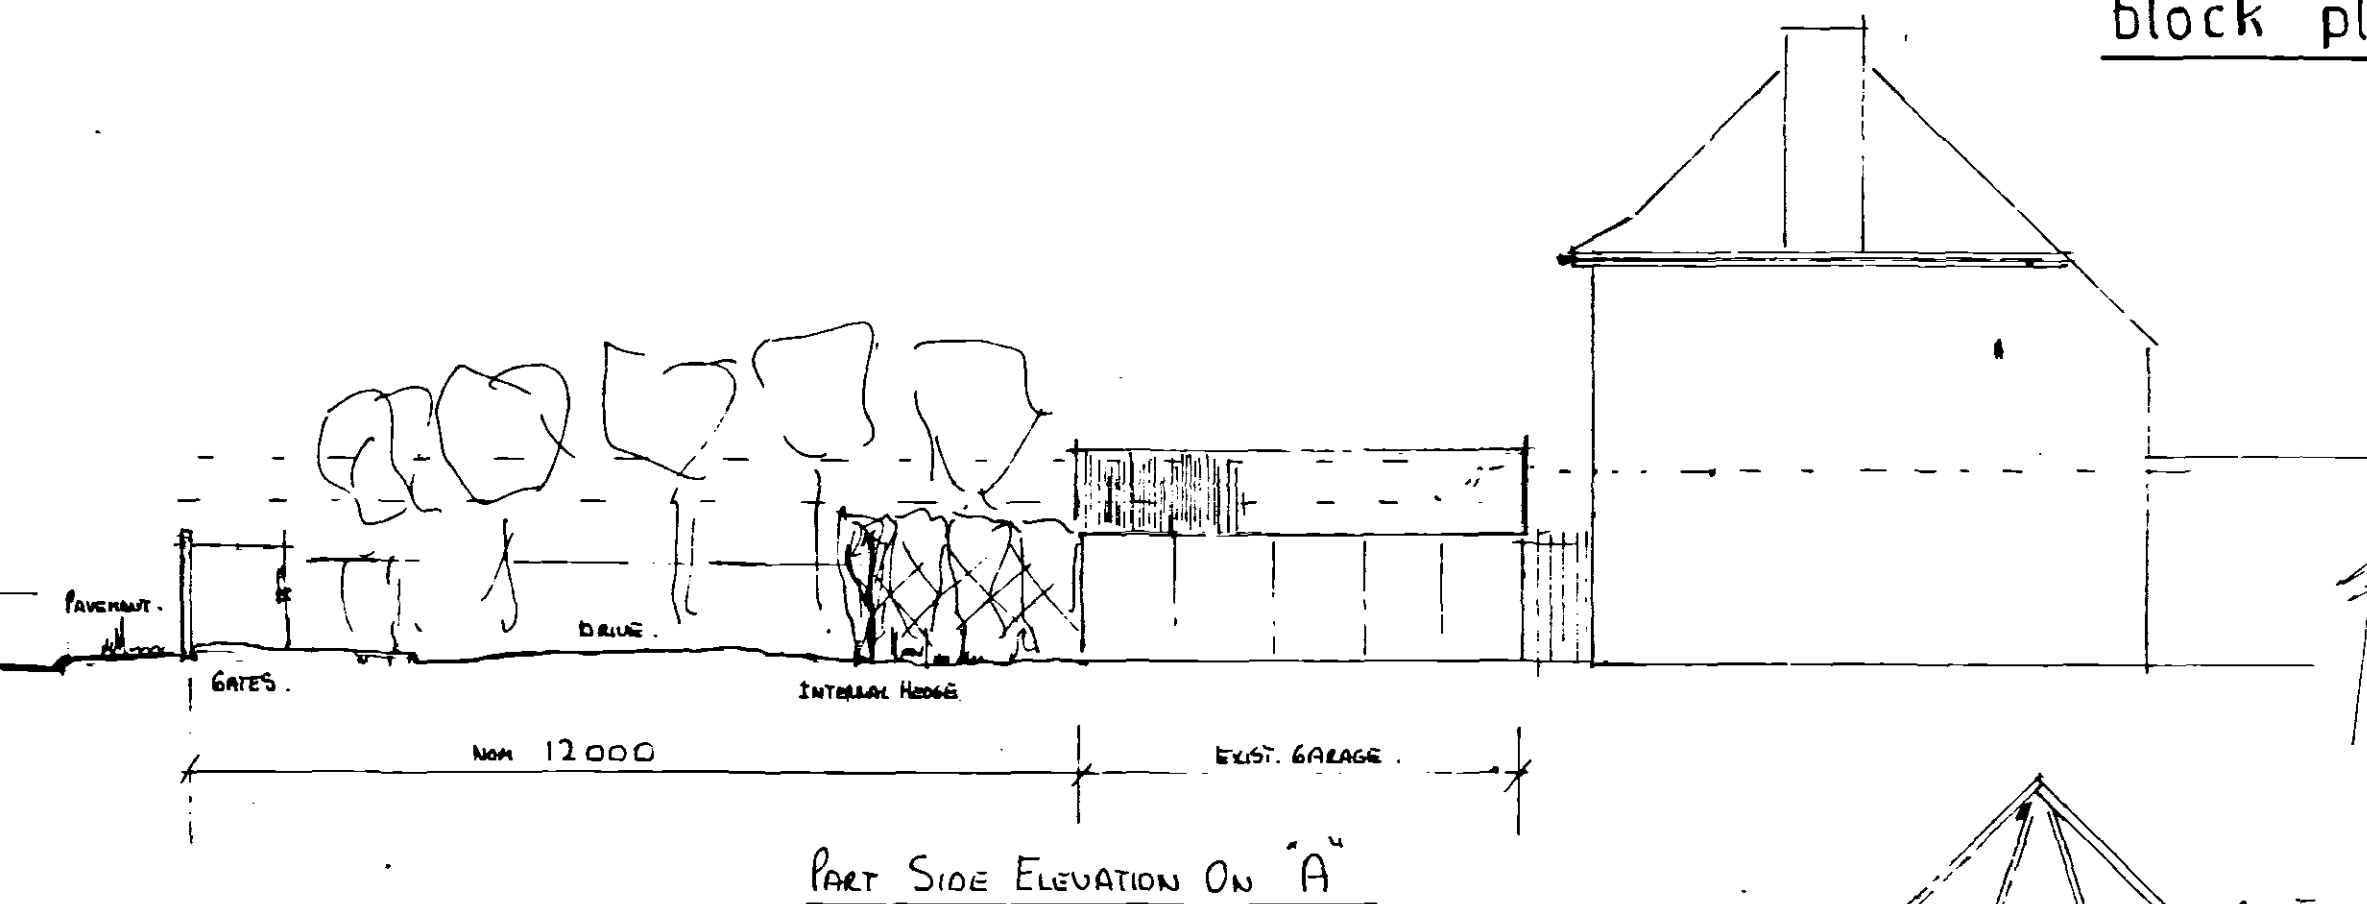


MATERIALS.
ROOF. CONCRETE PLAIN TILES TO NEAREST MATCH TO THOSE ON HOUSE.
WALLS. L.B.C. HEATHERS TO MATCH HOUSE.
GARAGE DOOR. METAL UP & OVER.
WINDOWS. u.p.v.c. IN STYLE TO MATCH HOUSE.

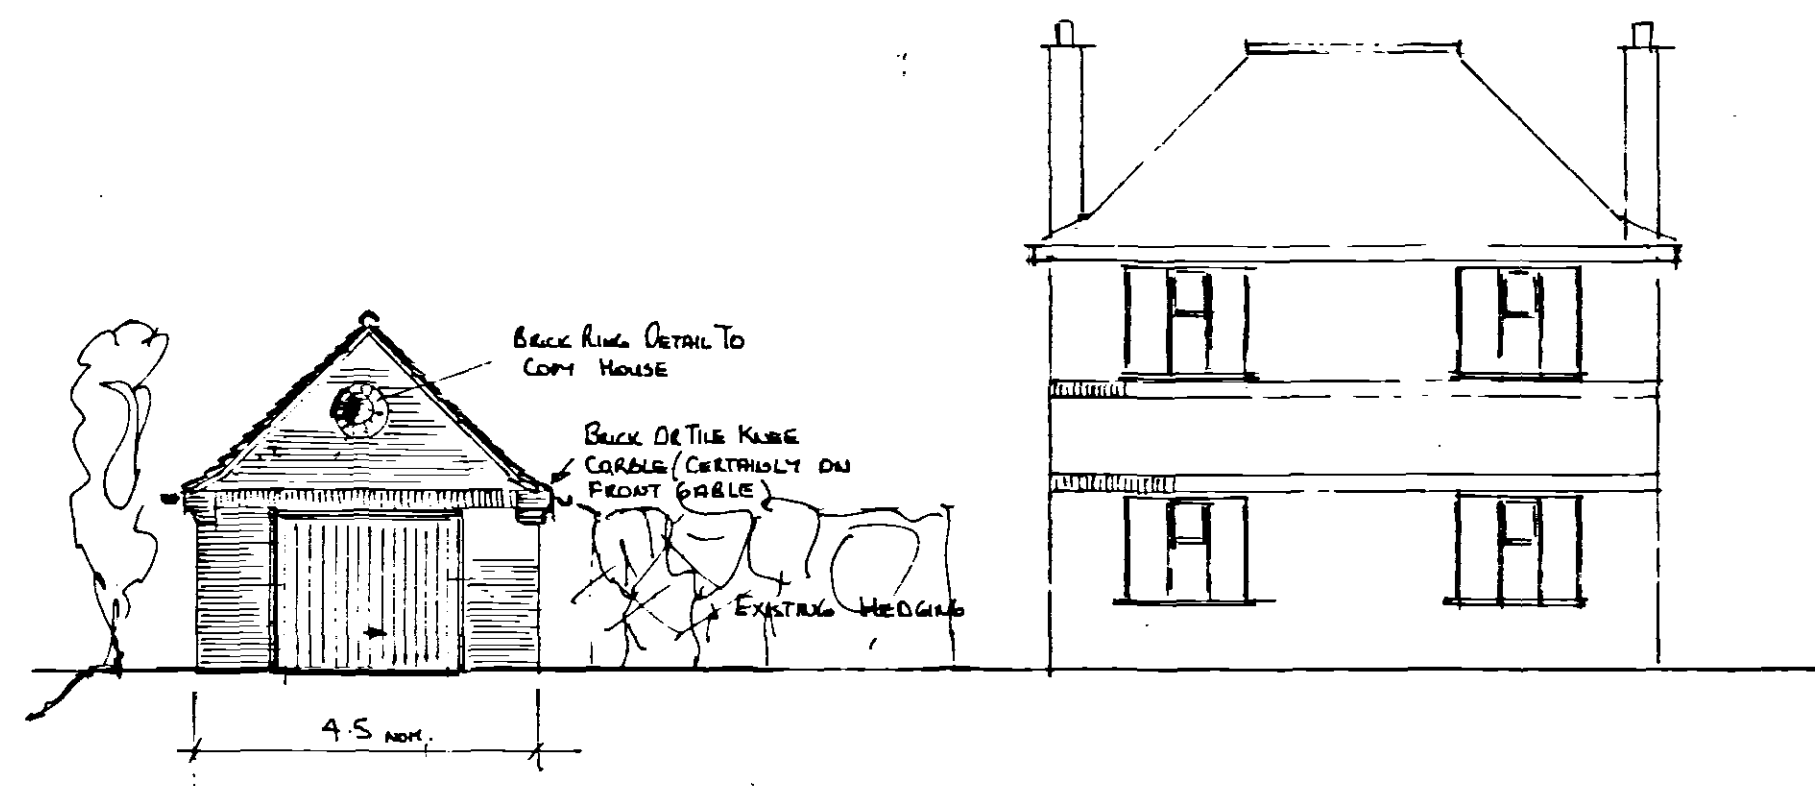

PROPOSED ELEVATION SHOWING NEW GARAGE TO FRONT OF EXISTING

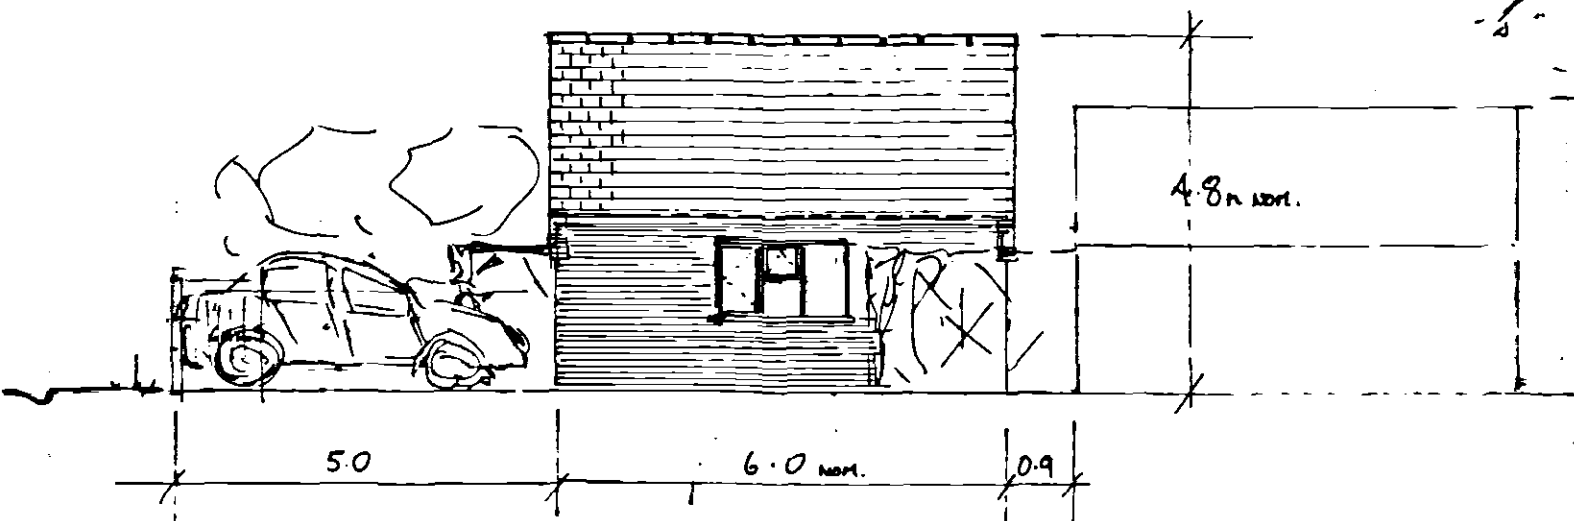


PROPOSED SIDE ELEVATION ("A") SHOWING NEW GARAGE

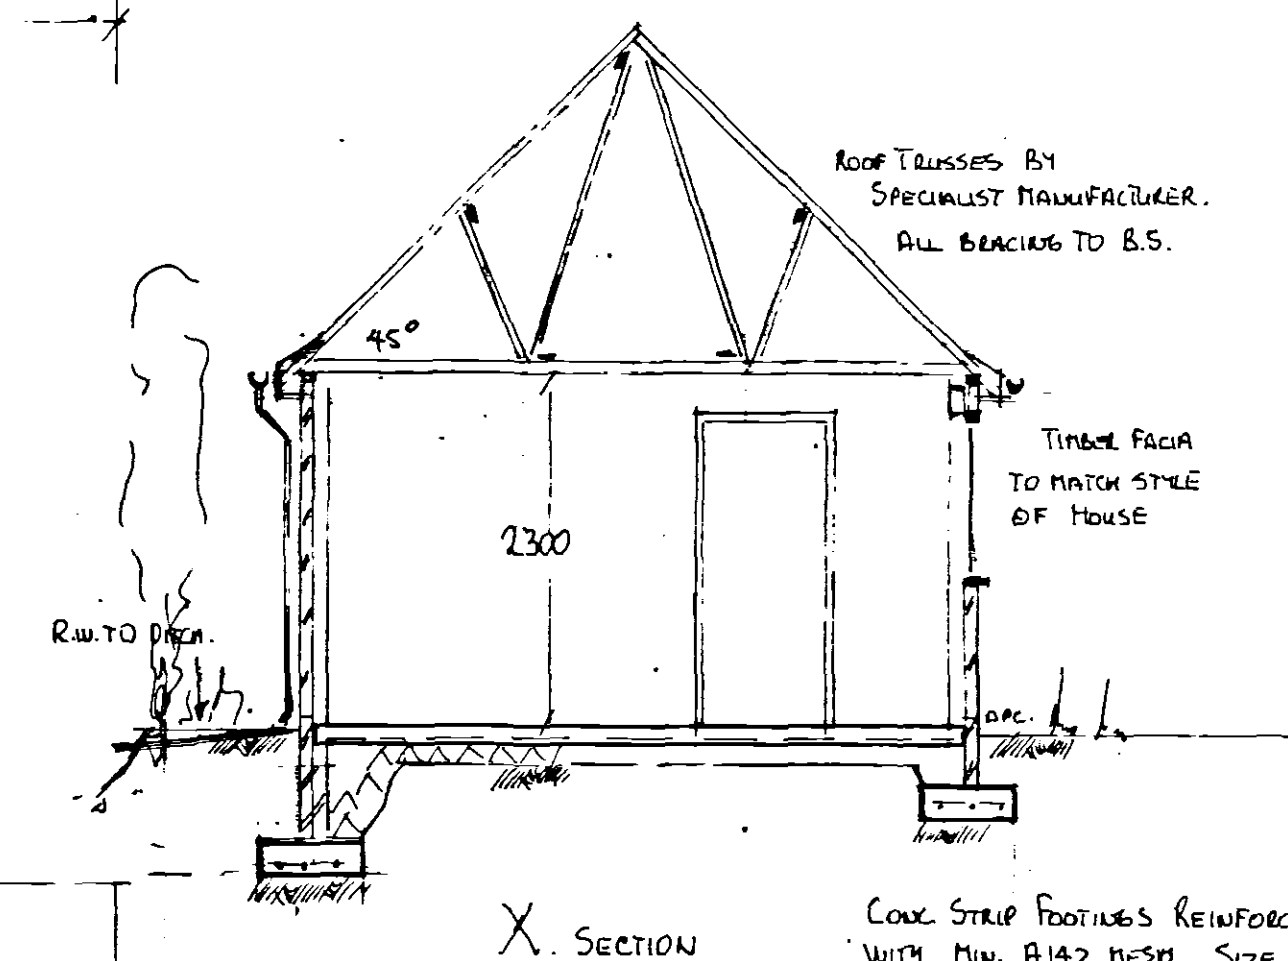


X. SECTION

ROOF TRUSSES BY SPECIALIST MANUFACTURER. ALL BEACING TO B.S.
 TIMBER FACIA TO MATCH STYLE OF HOUSE
 CONCRETE FOOTINGS REINFORCED WITH MIN. A142 MESH. SIZE 8. DEPTH TO SUIT GRD. CONDITIONS.

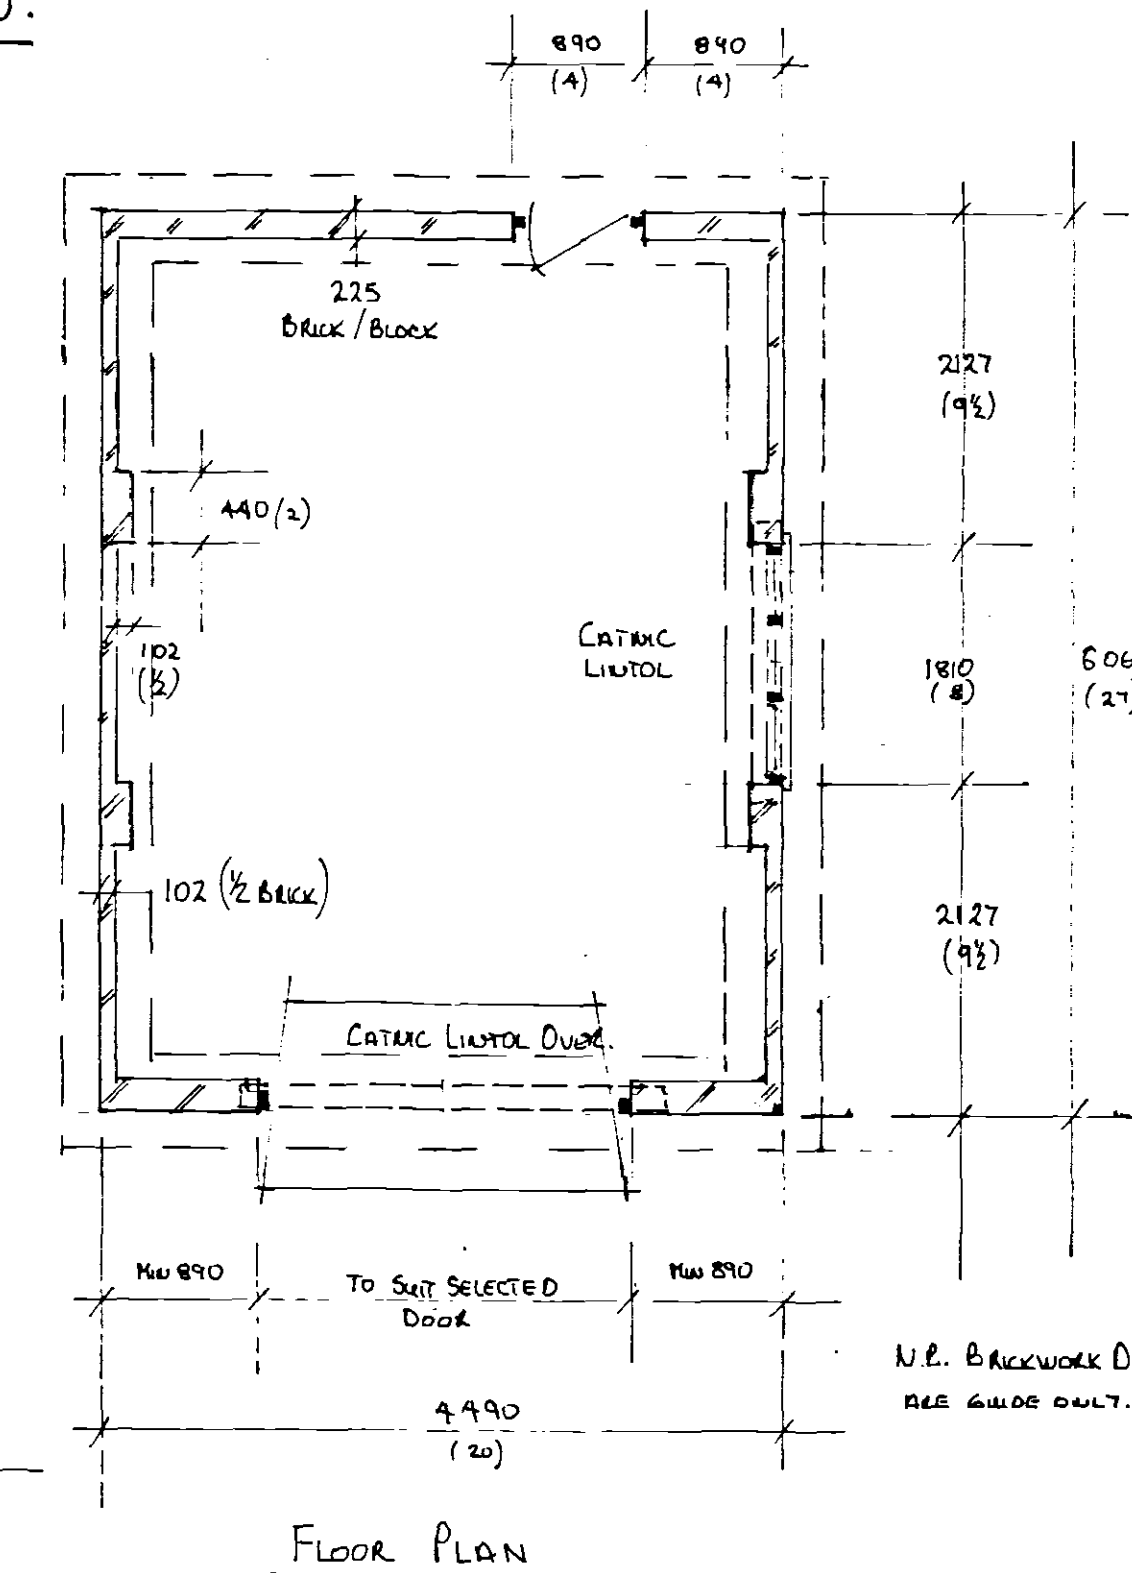

FLOOR PLAN

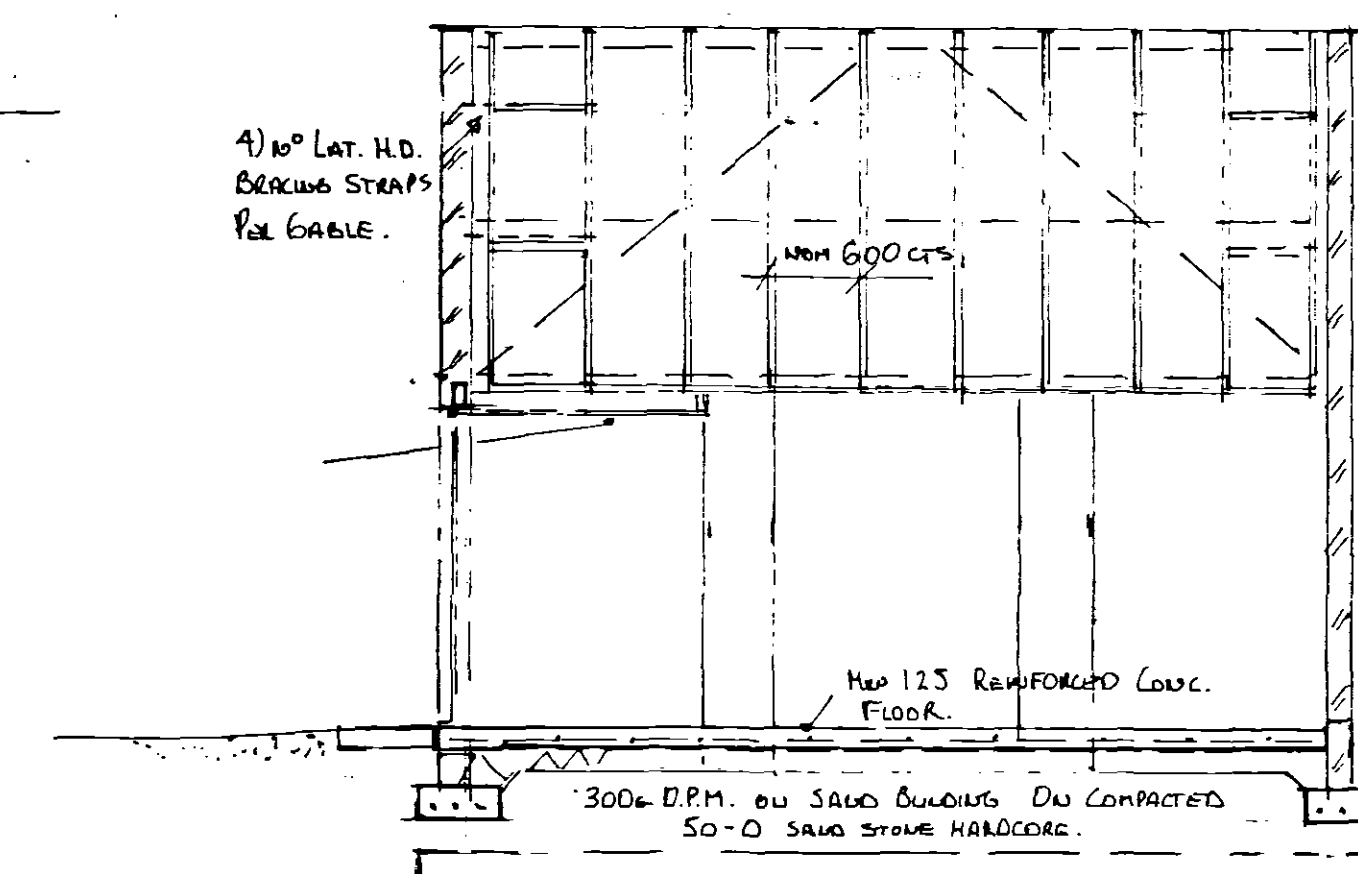

LONG. SECTION