



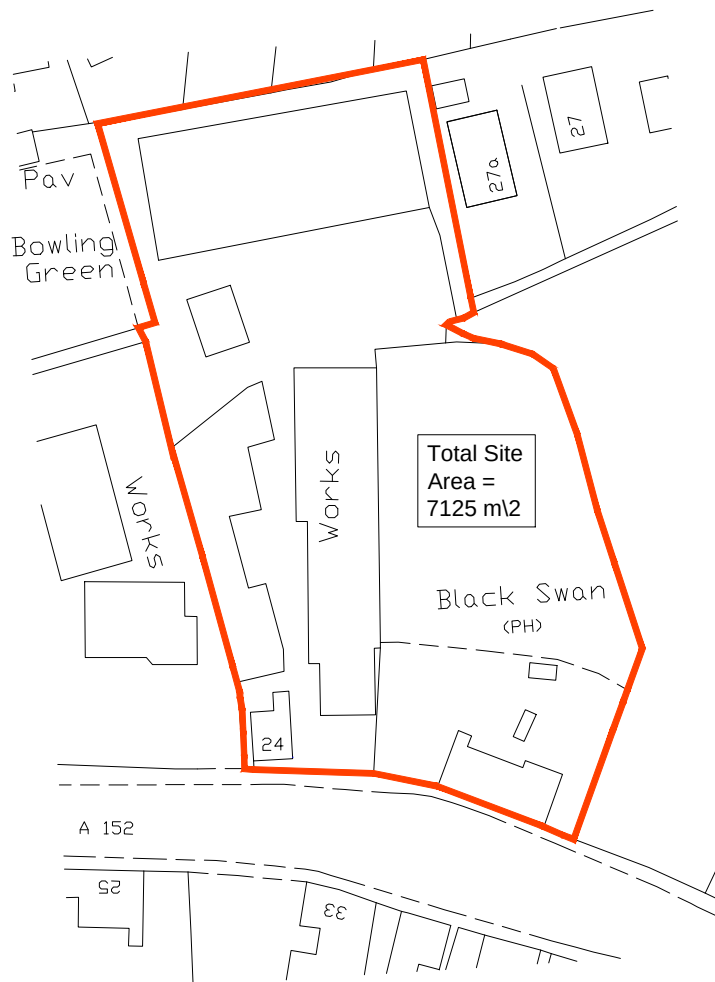

THIS DRAWING IS FOR THE
PURPOSE OF OBTAINING
PLANNING PERMISSION ONLY

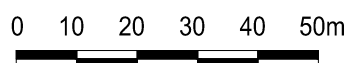

Reproduced from Ordnance Survey Map with the permission
of the controller of HM Stationery Office.
Crown Copyright reserved
Robert Doughty Consultancy Licence No. AR 100010613



Rev.	By	Notes	Date
rdc Robert Doughty Consultancy 32 High Street, Helpingham Seaford, Lincolnshire NG34 0RA Tel: 01529 421646 Fax: 01529 421358 Email: admin@rdc-landplan.co.uk Web: www.rdc-landplan.co.uk			
Client: George Barnsdale & Sons Ltd			
Project: Shed extension, High street, Donington			
Drawing title: Location Plan			
Drawing No. 641-9-LP01	Rev.	Drawn	
Scale 1:1250@A4	Date 05/02/16	Checked	

All measurements should be checked against on site conditions and any discrepancies should be brought to the attention of the Robert Doughty Consultancy.