


Tenure Arrangement

Scale: 1:500

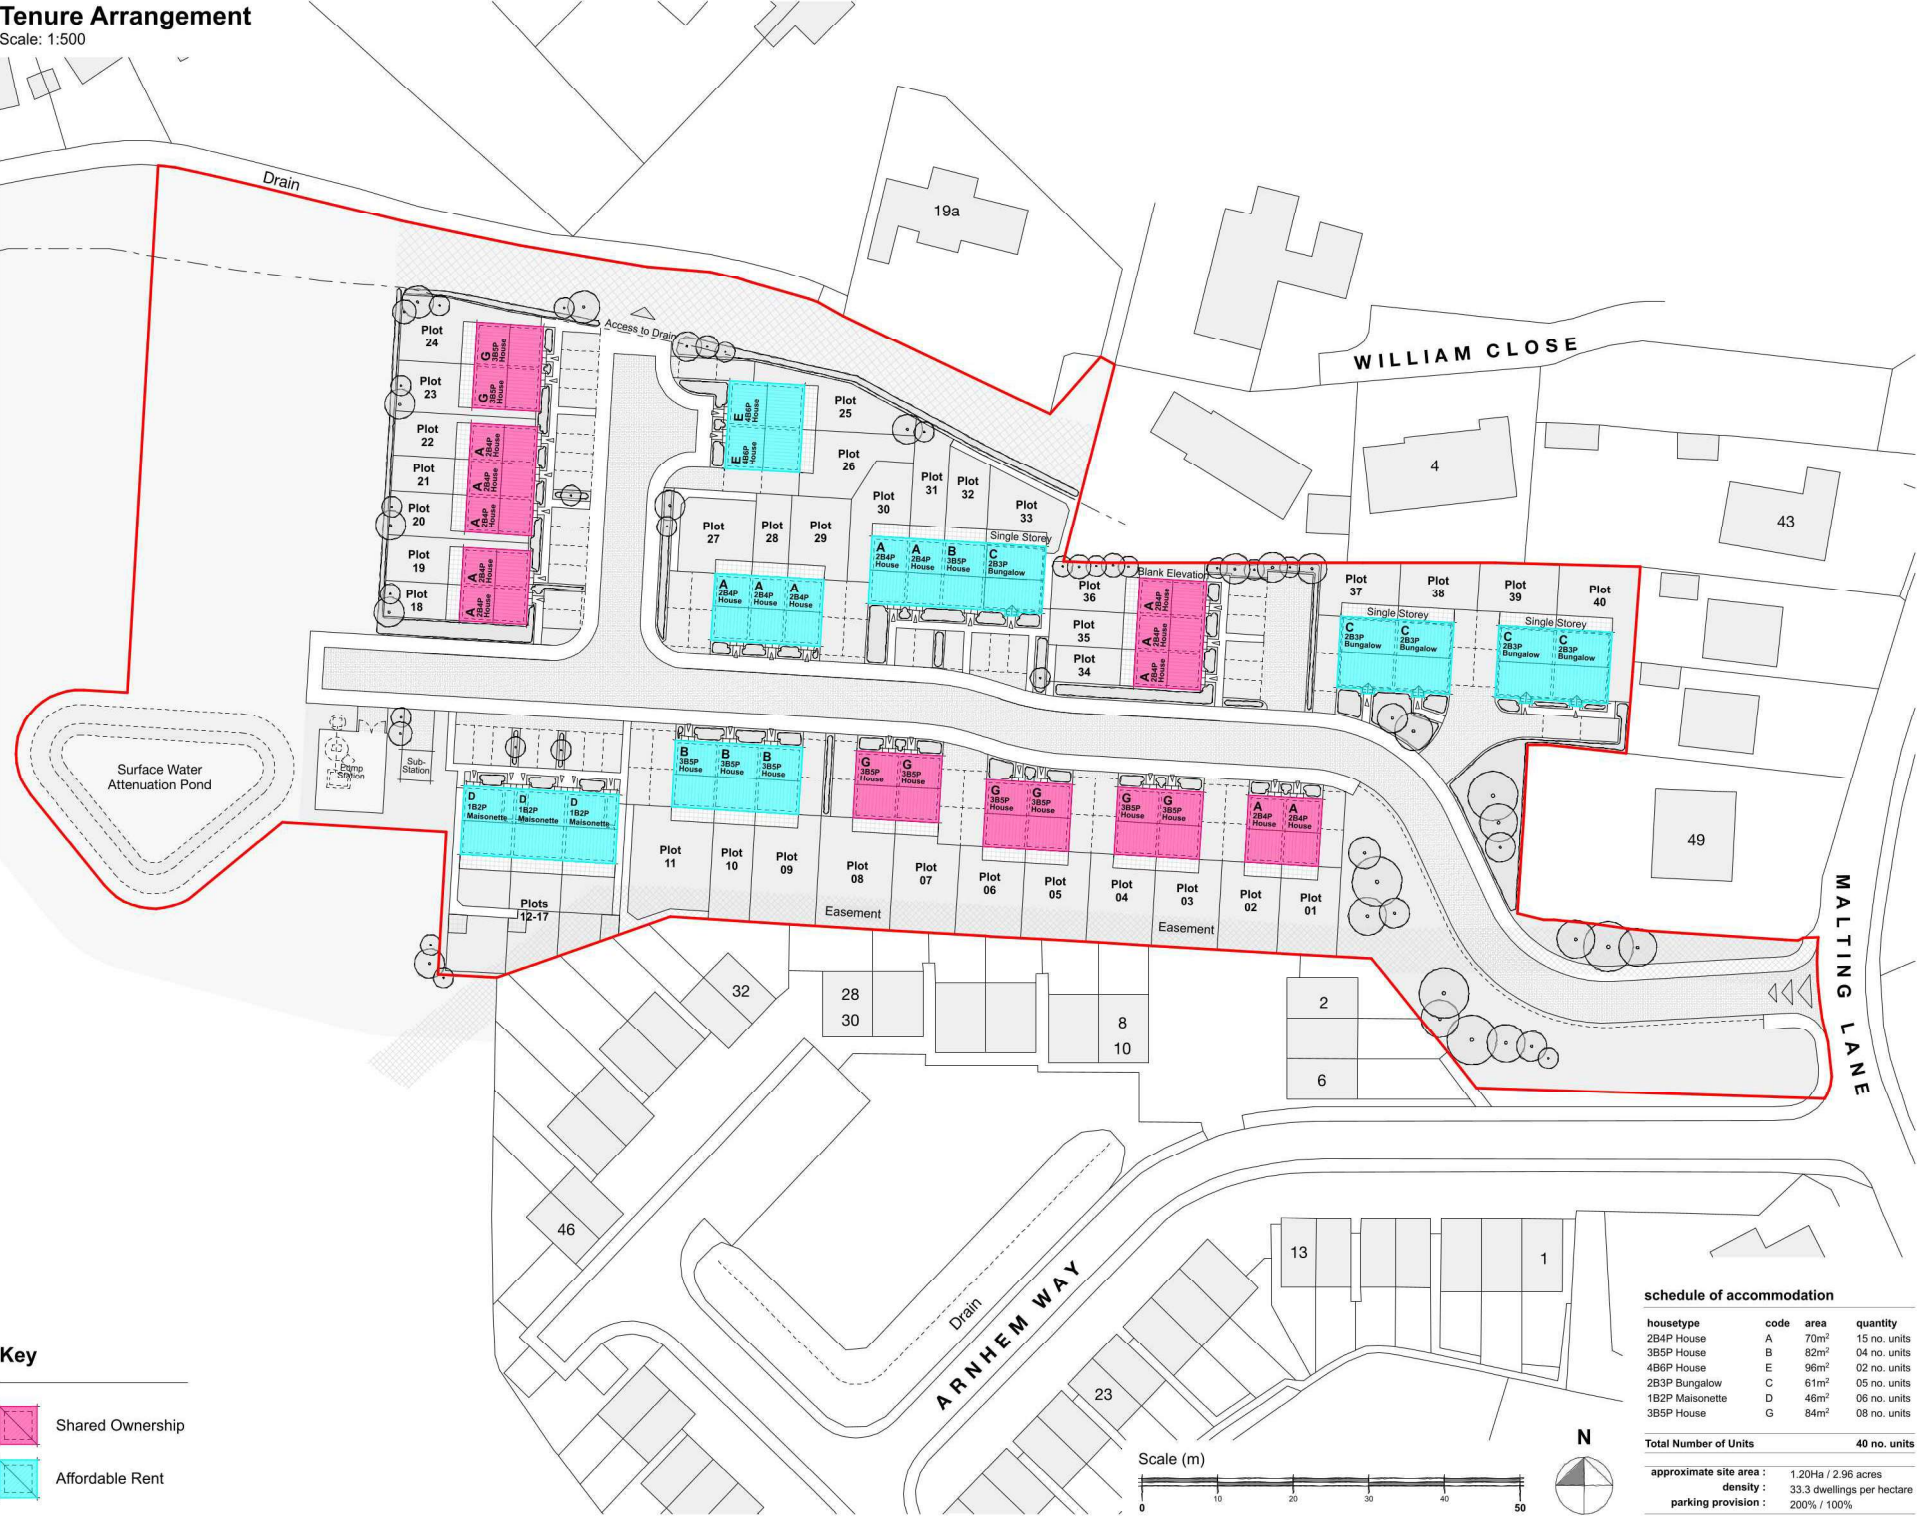

Key

 Shared Ownership

 Affordable Rent

schedule of accommodation			
housetype	code	area	quantity
2B4P House	A	70m ²	15 no. units
3B5P House	B	82m ²	04 no. units
4B6P House	E	96m ²	02 no. units
2B3P Bungalow	C	61m ²	05 no. units
1B2P Maisonette	D	46m ²	06 no. units
3B5P House	G	84m ²	08 no. units
Total Number of Units			40 no. units
approximate site area :		1.20Ha / 2.96 acres	
density :		33.3 dwellings per hectare	
parking provision :		200% / 100%	

Disclaimer: This document and its design content is copyright protected ©. It shall be read in conjunction with all other associated project information including models, specifications, schedules and related documents, or not scale 1:100 documents. All scales noted correct at original paper size. All dimensions to be checked on site. Immediately report any discrepancies, errors or omissions on this document to the originator. If in doubt ask.

Source File:
19020 Site Model.rvt

Rev.	Date	Drawn	Note
P02	03/02/2021	JKG	Updated following changes to Site Layout.
P03	25/05/2021	JKG	Tenure mix updated. SoA updated.
P04	19/07/2021	JKG	SoA updated. Updated following changes to Site Layout.



Project Title:
Proposed residential development at Land off Malting Lane, Dorington

Drawing Title:
Tenure Arrangement

Drawing Status:
Planning

Project Number:
19020

Drawing Number:
0103

Revision:
P04

Original Paper Size:
A2

Date:
28.07.20