



Boundary Treatments

Scale: 1:500

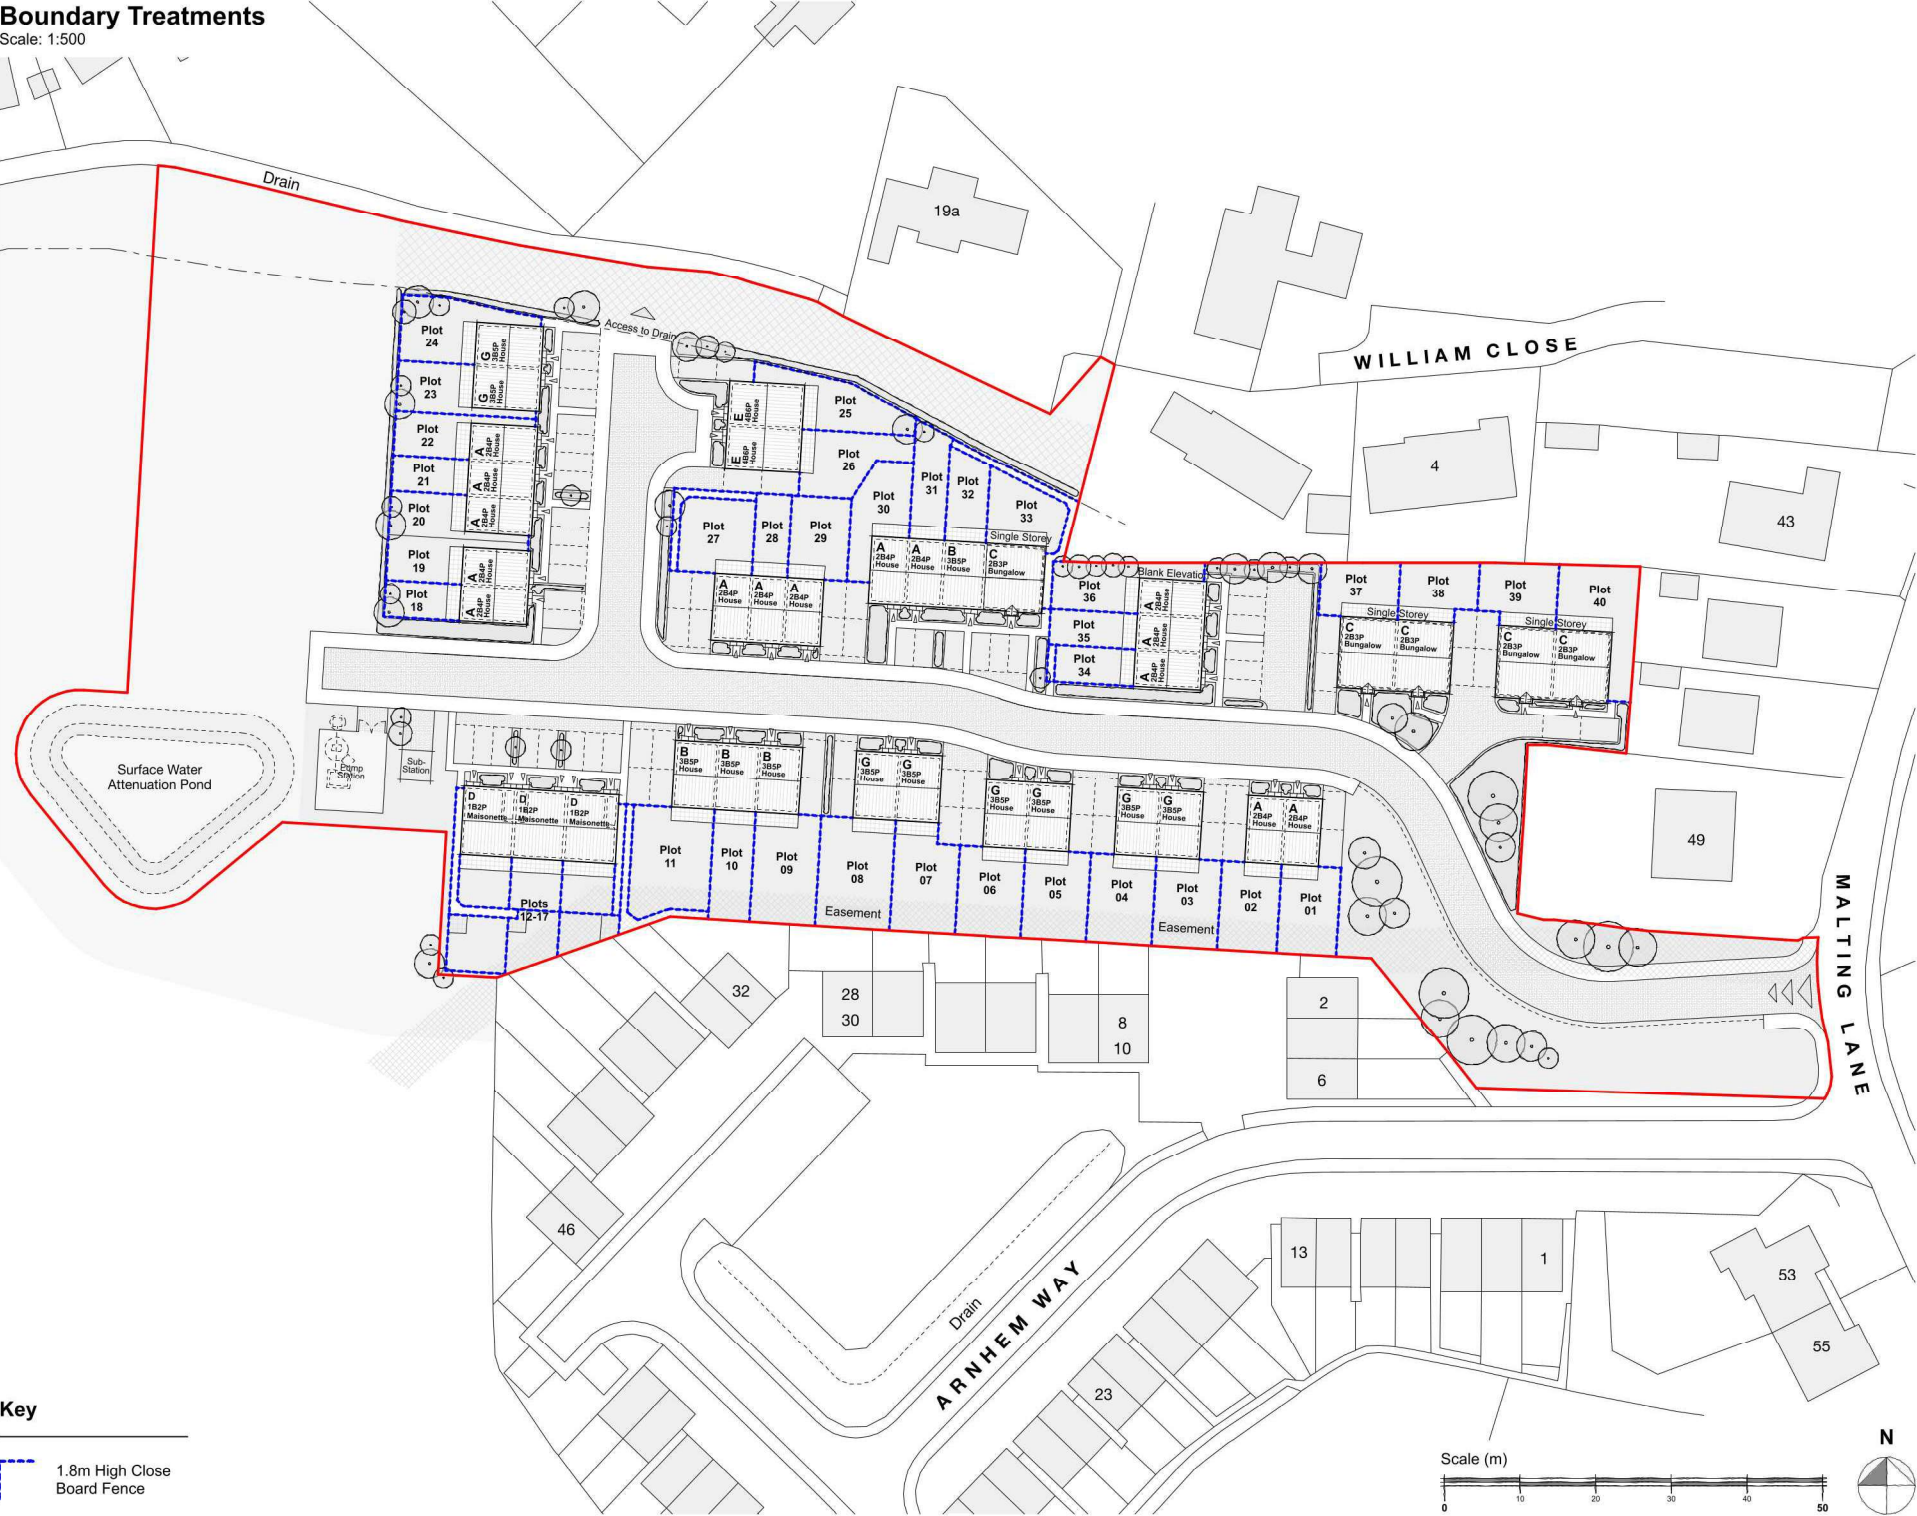

Key

1.8m High Close Board Fence

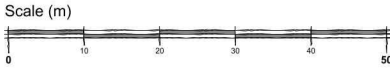

Disclaimer: This document and its design content is copyright protected ©. It shall be read in conjunction with all other associated project information including models, specification, schedules and related documents, or its scale form documents. All scales noted correct at original paper size. All dimensions to be checked on site. Immediately report any discrepancies, errors or omissions on this document to the originator. If in doubt ask.

Source File: 19020 Site Model.dgn

Rev	Date	Drawn	Note
P02	19/07/2021	JKG	Updated following changes to Site Layout.



Client: Minster Property Group Ltd.

Project Title: Proposed residential development at Land off Malting Lane, Dorington

Drawing Title: Boundary Treatments

Drawing Status: Planning

Scale: 1:500	Original Paper Size: A2
Drawn: JKG	Date: 25.05.21
Project Number: 19020	Drawing Number: 0104
	Revision: P02