

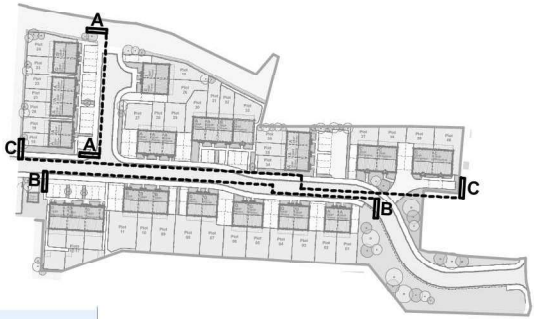


Indicative Street Elevations
Scale: 1:200

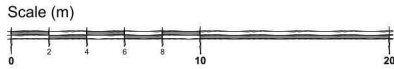

Elevation Key

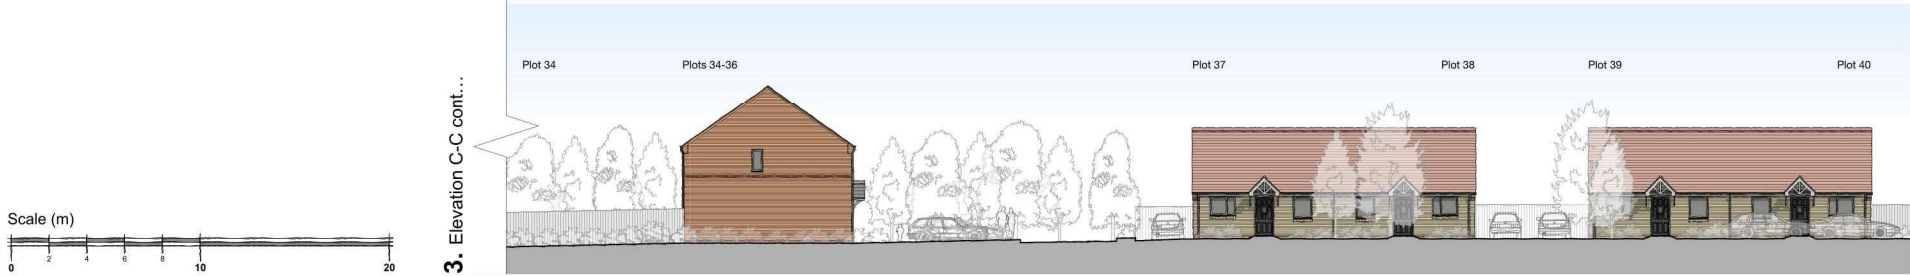

Disclaimer: This document and its design content is copyright protected ©. It shall be read in conjunction with all other associated project information including models, specification, schedules and related documents, or not scale 100% documents. All dimensions to be checked on site. Immediately report any discrepancies, errors or omissions on this document to the originator. If in doubt ask.

Source File:
19020 Site Model.dgn

Rev	Date	Drawn	Note
P02	20/12/2019	JKG	Layout status updated to 'Planning' - Updated following changes to site layout.
P03	03/02/2021	JKG	Updated following changes to Site Layout.
P04	19/07/2021	JKG	Updated following changes to Site Layout.


MINSTER
PROPERTY GROUP


JGA
ARCHITECTURE & PLANNING
01262 616161 | jga@jga.co.uk

Client
Minster Property Group Ltd.

Project Title
Proposed residential development at
Land off Malling Lane,
Dorington

Drawing Title
Indicative Street Elevations

Drawing Status
Planning

Project Number
19020

Drawing Number
0400

Revision
P04

Original Paper Size
A2

Date
16.09.19