


C:\Users\ricky\FORTEM Civil Engineering Consultants Ltd\Andrew Calvert - FORTEM Projects\1087 - Malting Lane, Donnington\2. Drawings\1. FORTEM\2. Drawings\1. Current\1087 - 004 Exceedance Flow Routing.dwg 19 Aug. 2020 - 12:39pm

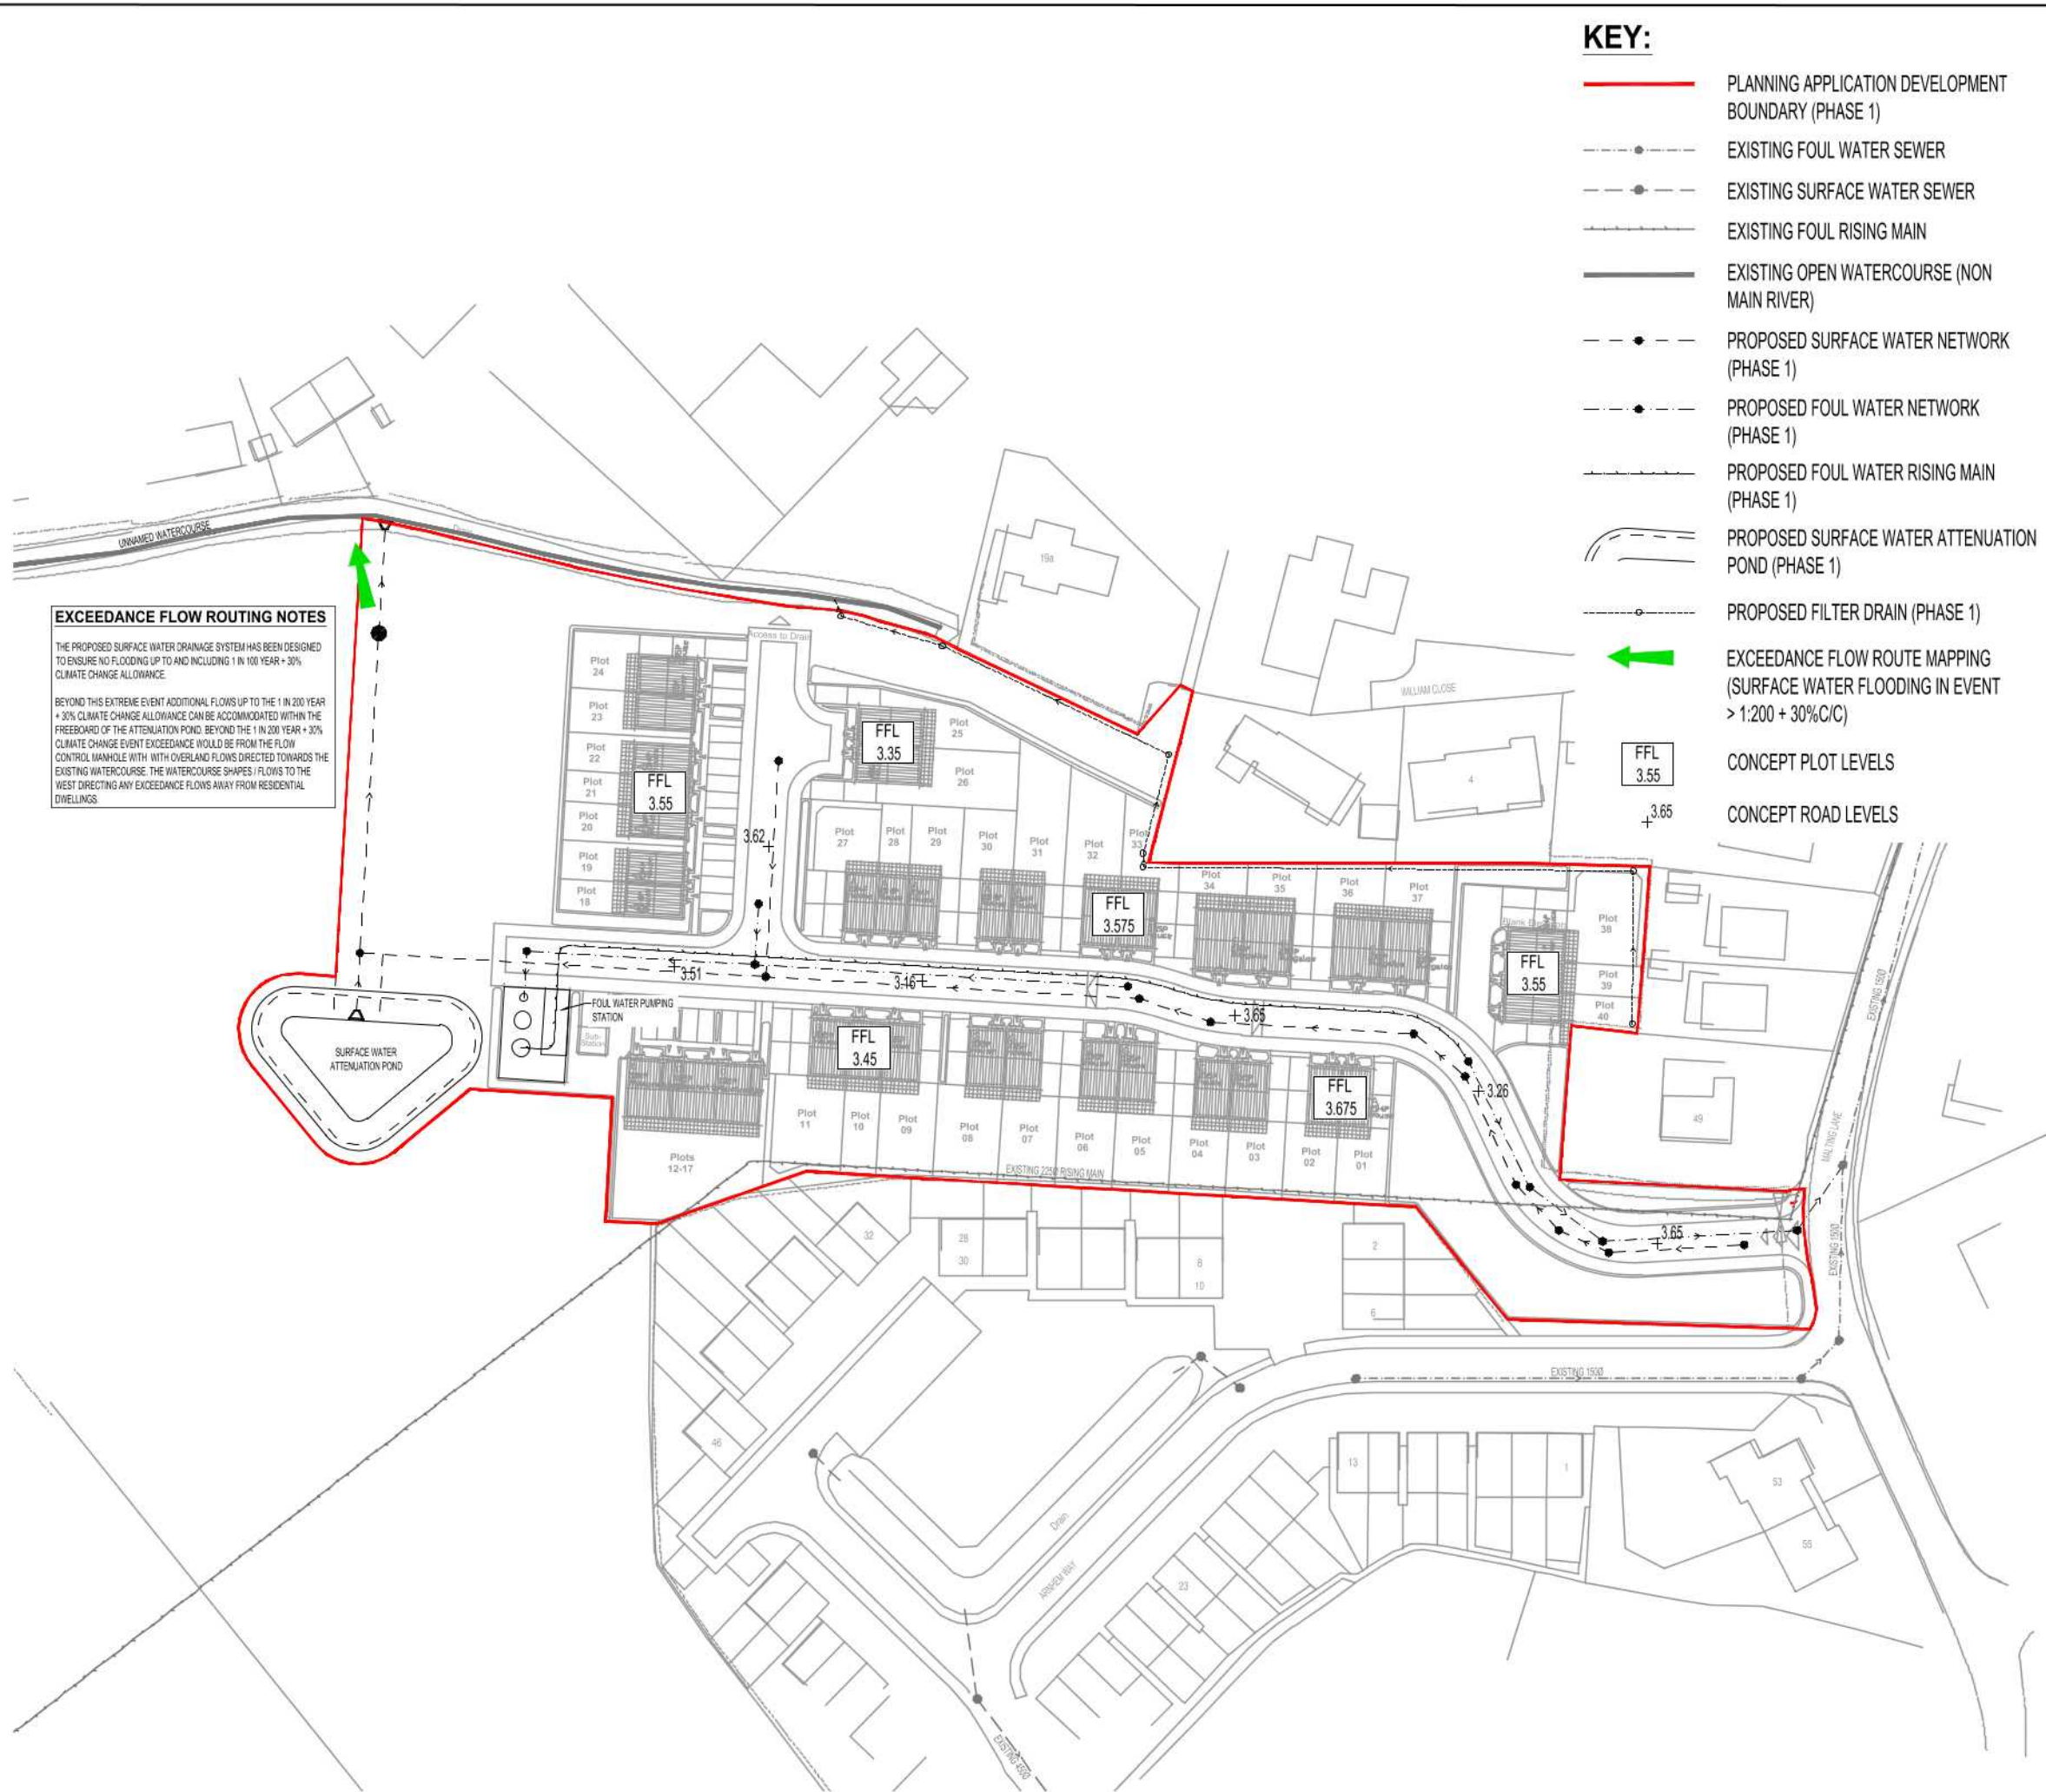

A	19.08.20	Filter drain added to northern boundary to meet Black Sluice IDB requirements.	RD
Rev	Date	Amendments	By
Drawing Status.			
INFORMATION			
FORTEM			
FORTEM Civil Engineering Consultants Ltd T. 07377 556170 / 07748 982468 E. info@fortemconsultants.co.uk W. www.fortemconsultants.co.uk			
Client			
MINSTER PROPERTY GROUP			
Project			
MALTING LANE, DONNINGTON			
Drawing Title.			
EXCEEDANCE FLOW ROUTING			
Drawn:	RD	Scale:	1:1000 @ A3
Checked:	ADC	Date:	AUG 2020
Drawing No.			Rev.
1087 - 004			A