


Site Location Plan

Scale: 1:1250

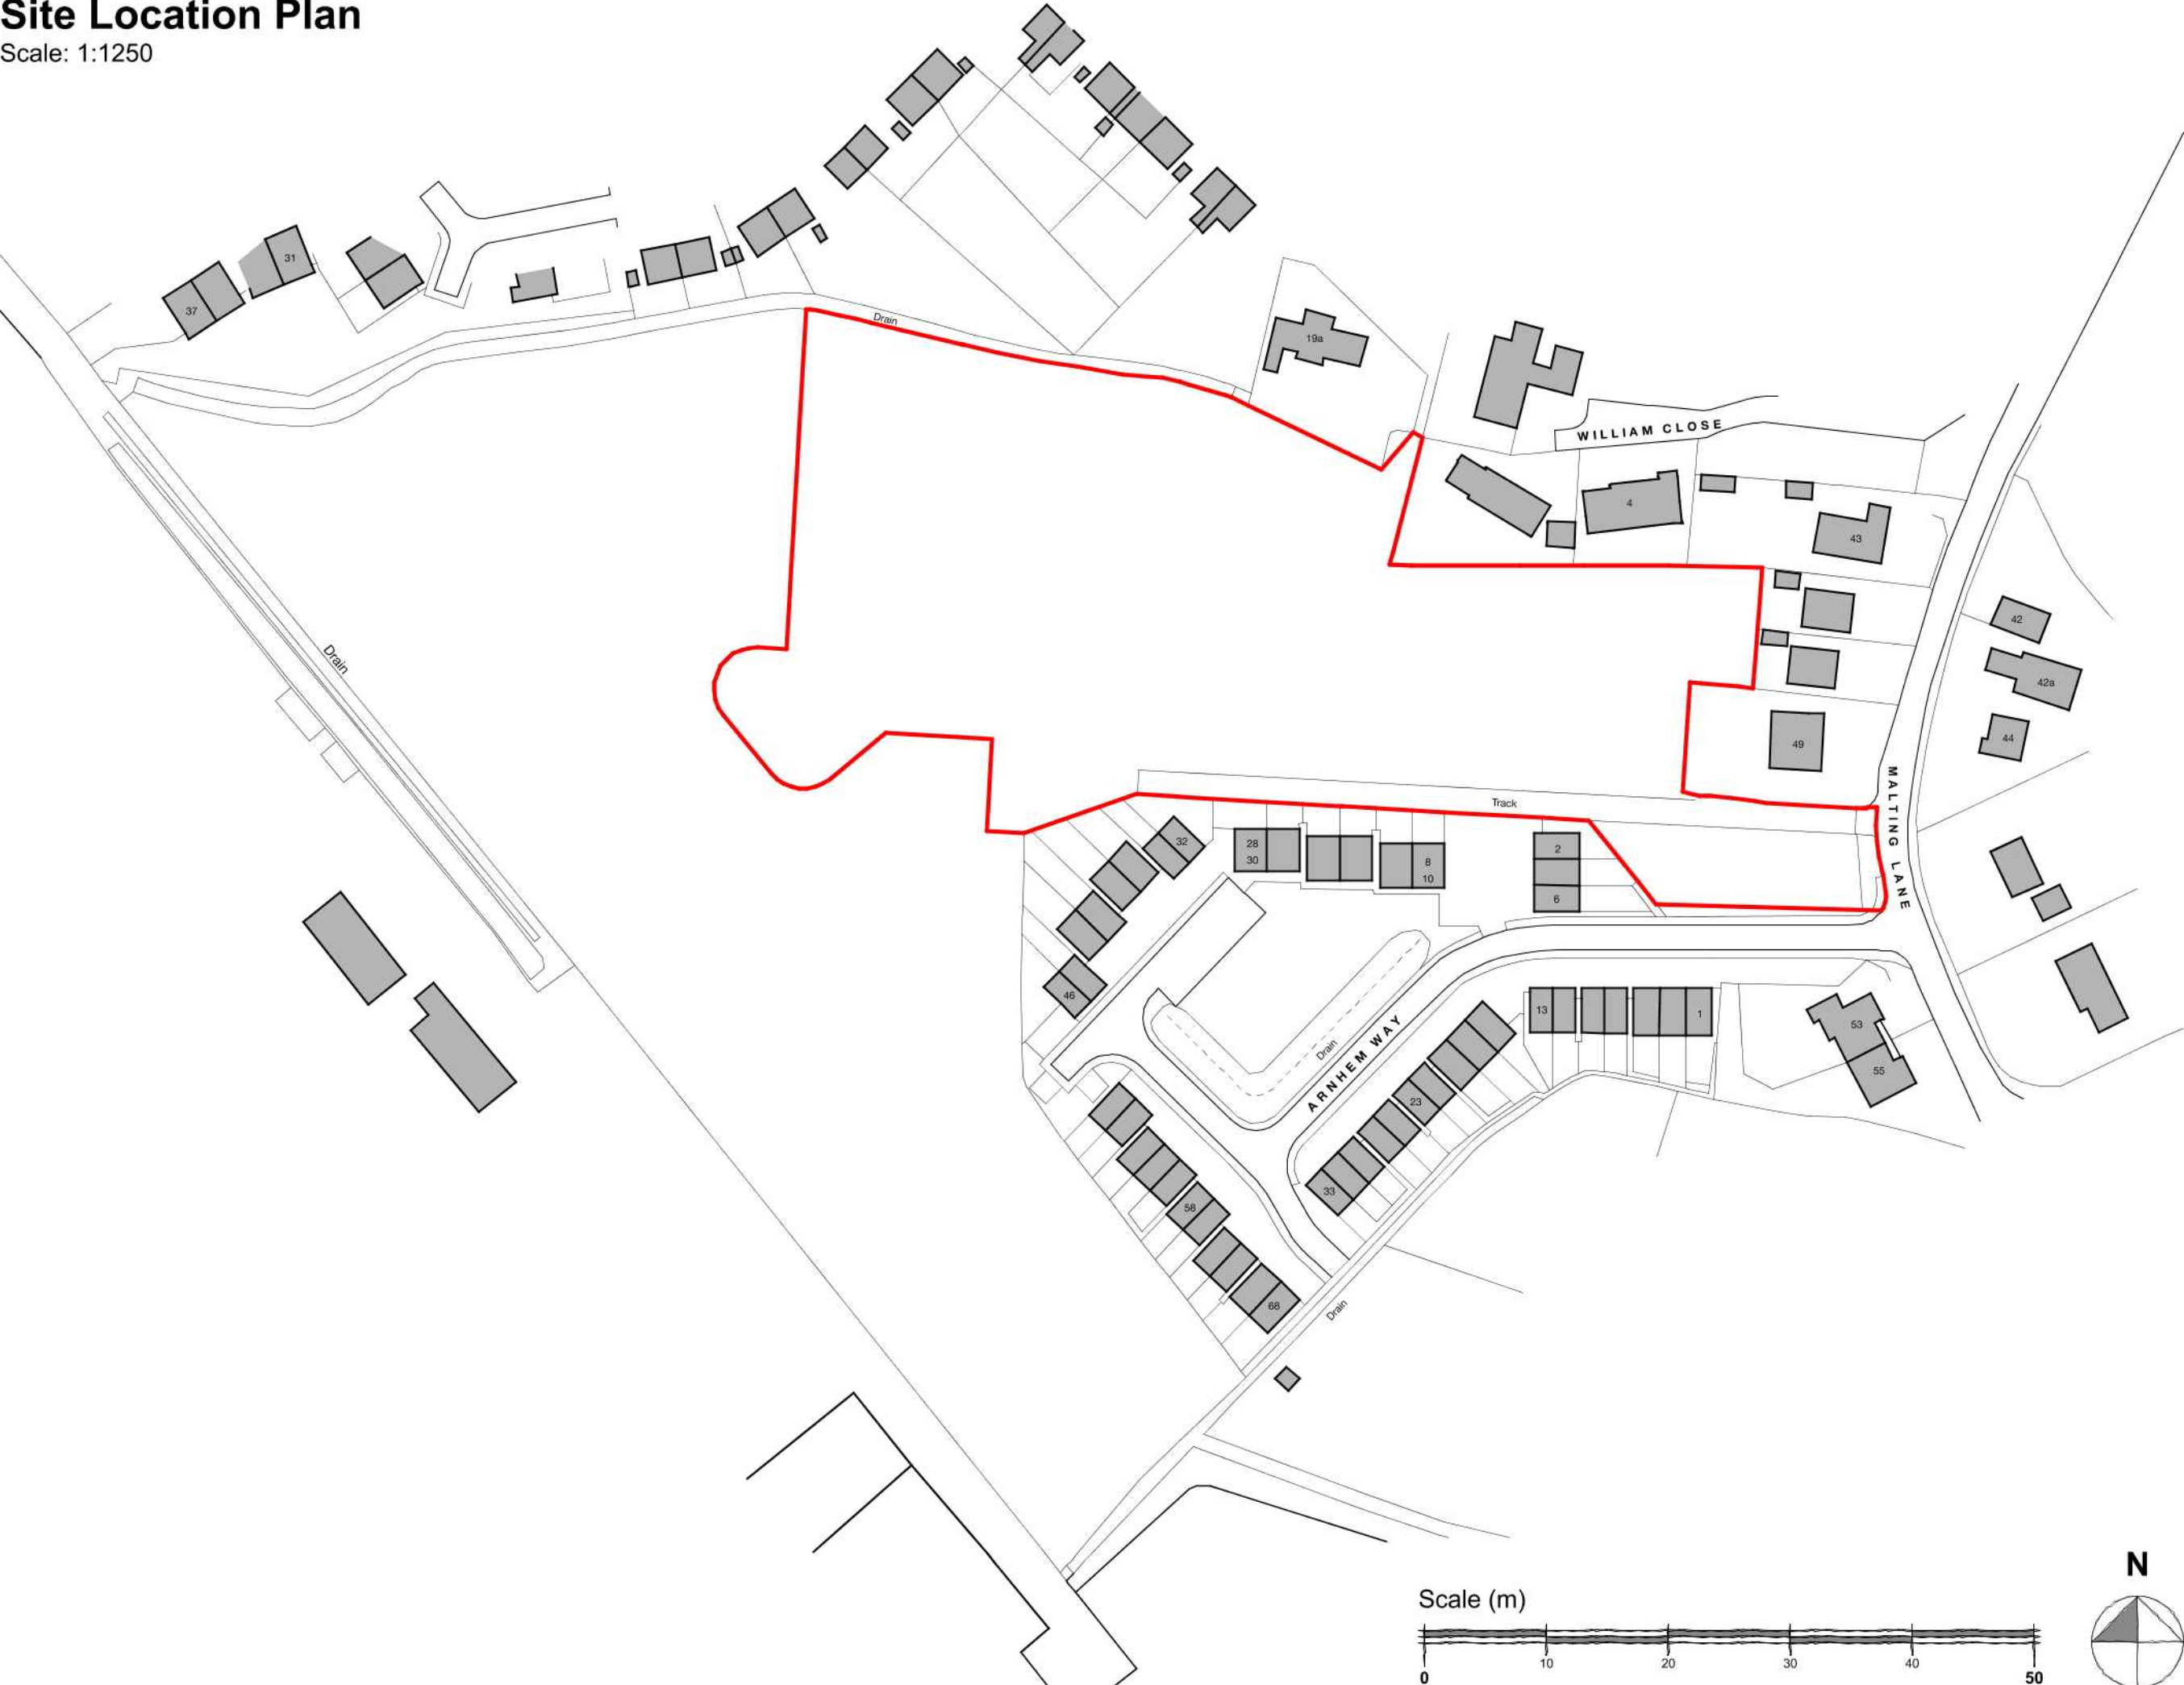

Disclaimer: This document and its design content is copyright protected ©. It shall be read in conjunction with all other associated project information including models, specifications, schedules and related consultant documents. Do not scale from documents. All scales noted correct at original paper size. All dimensions to be checked on site. Immediately report any discrepancies, errors or omissions on this document to the originator. If in doubt ask.

Source File: 19020 Site Model.dgn

Rev	Date	Drawn	Note
P02	20/12/2019	JKG	Layout status updated to 'Planning'.
P03	03/02/2020	JKG	Red line amended.
P04	03/02/2021	JKG	Surrounding context amended.



MINSTER
PROPERTY GROUP



JGA
ARCHITECTURE & PLANNING

e: hello@jg-a.co.uk t: 07429 162 747

Client:
Minster Property Group Ltd.

Project Title:
Proposed residential development at
Land off Malting Lane,
Donington

Drawing Title:
Site Location Plan

Drawing Status:
Planning

Number: A3	Original Paper Size: A3
Drawn: JKG	Date: 16.09.19
Project Number: 19020	Revision: P04